

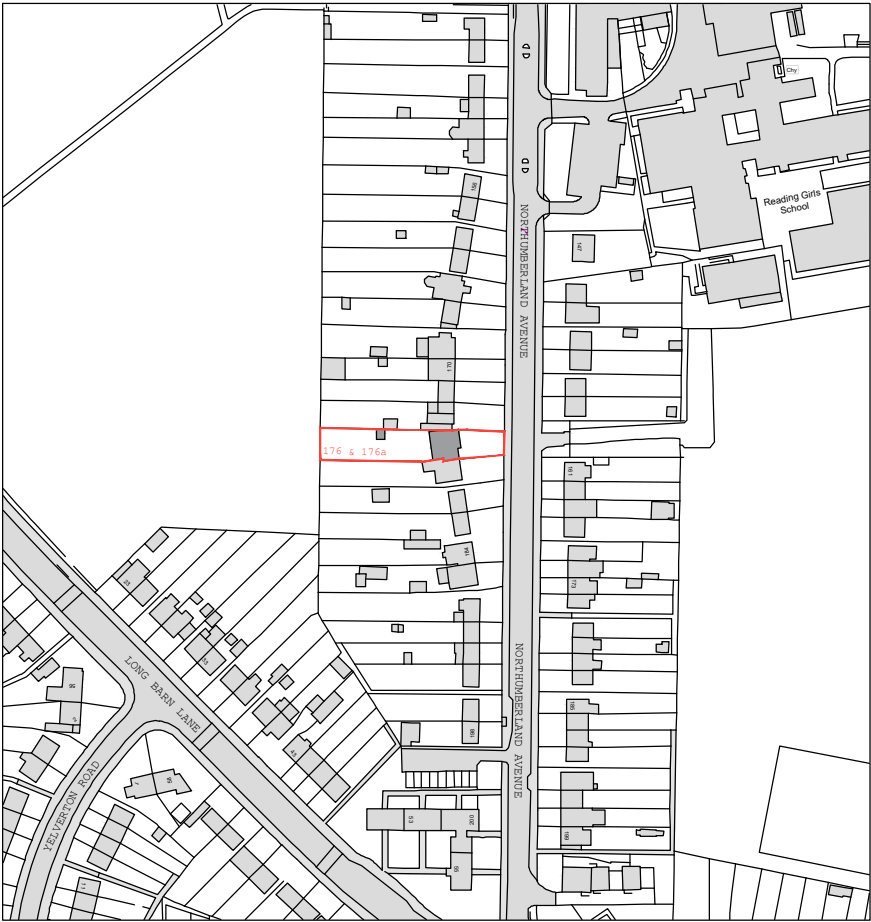


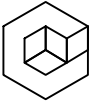

Ordnance Survey (c) Crown Copyright 2020. All rights reserved. Licence number 100022432

			Project: 176 Northumberland Avenue, Reading, RG2 7PU			 RIBA  Chartered Practice		
Collaborating with: Rishi Mosaheb			Drawing Name: Site Location Plan			Colony Architects Ltd.		
Job: 988			Drawing: 02-00			The Wine Store, Brewery Court, Theale, Reading, RG7 5AJ		
Revision: -			Date: 02.2024			Status: planning		
			Drawn By: JB			Checked By: EM		
1:2500 25 50 75 100 125 150 175 200 225 250 275 300								

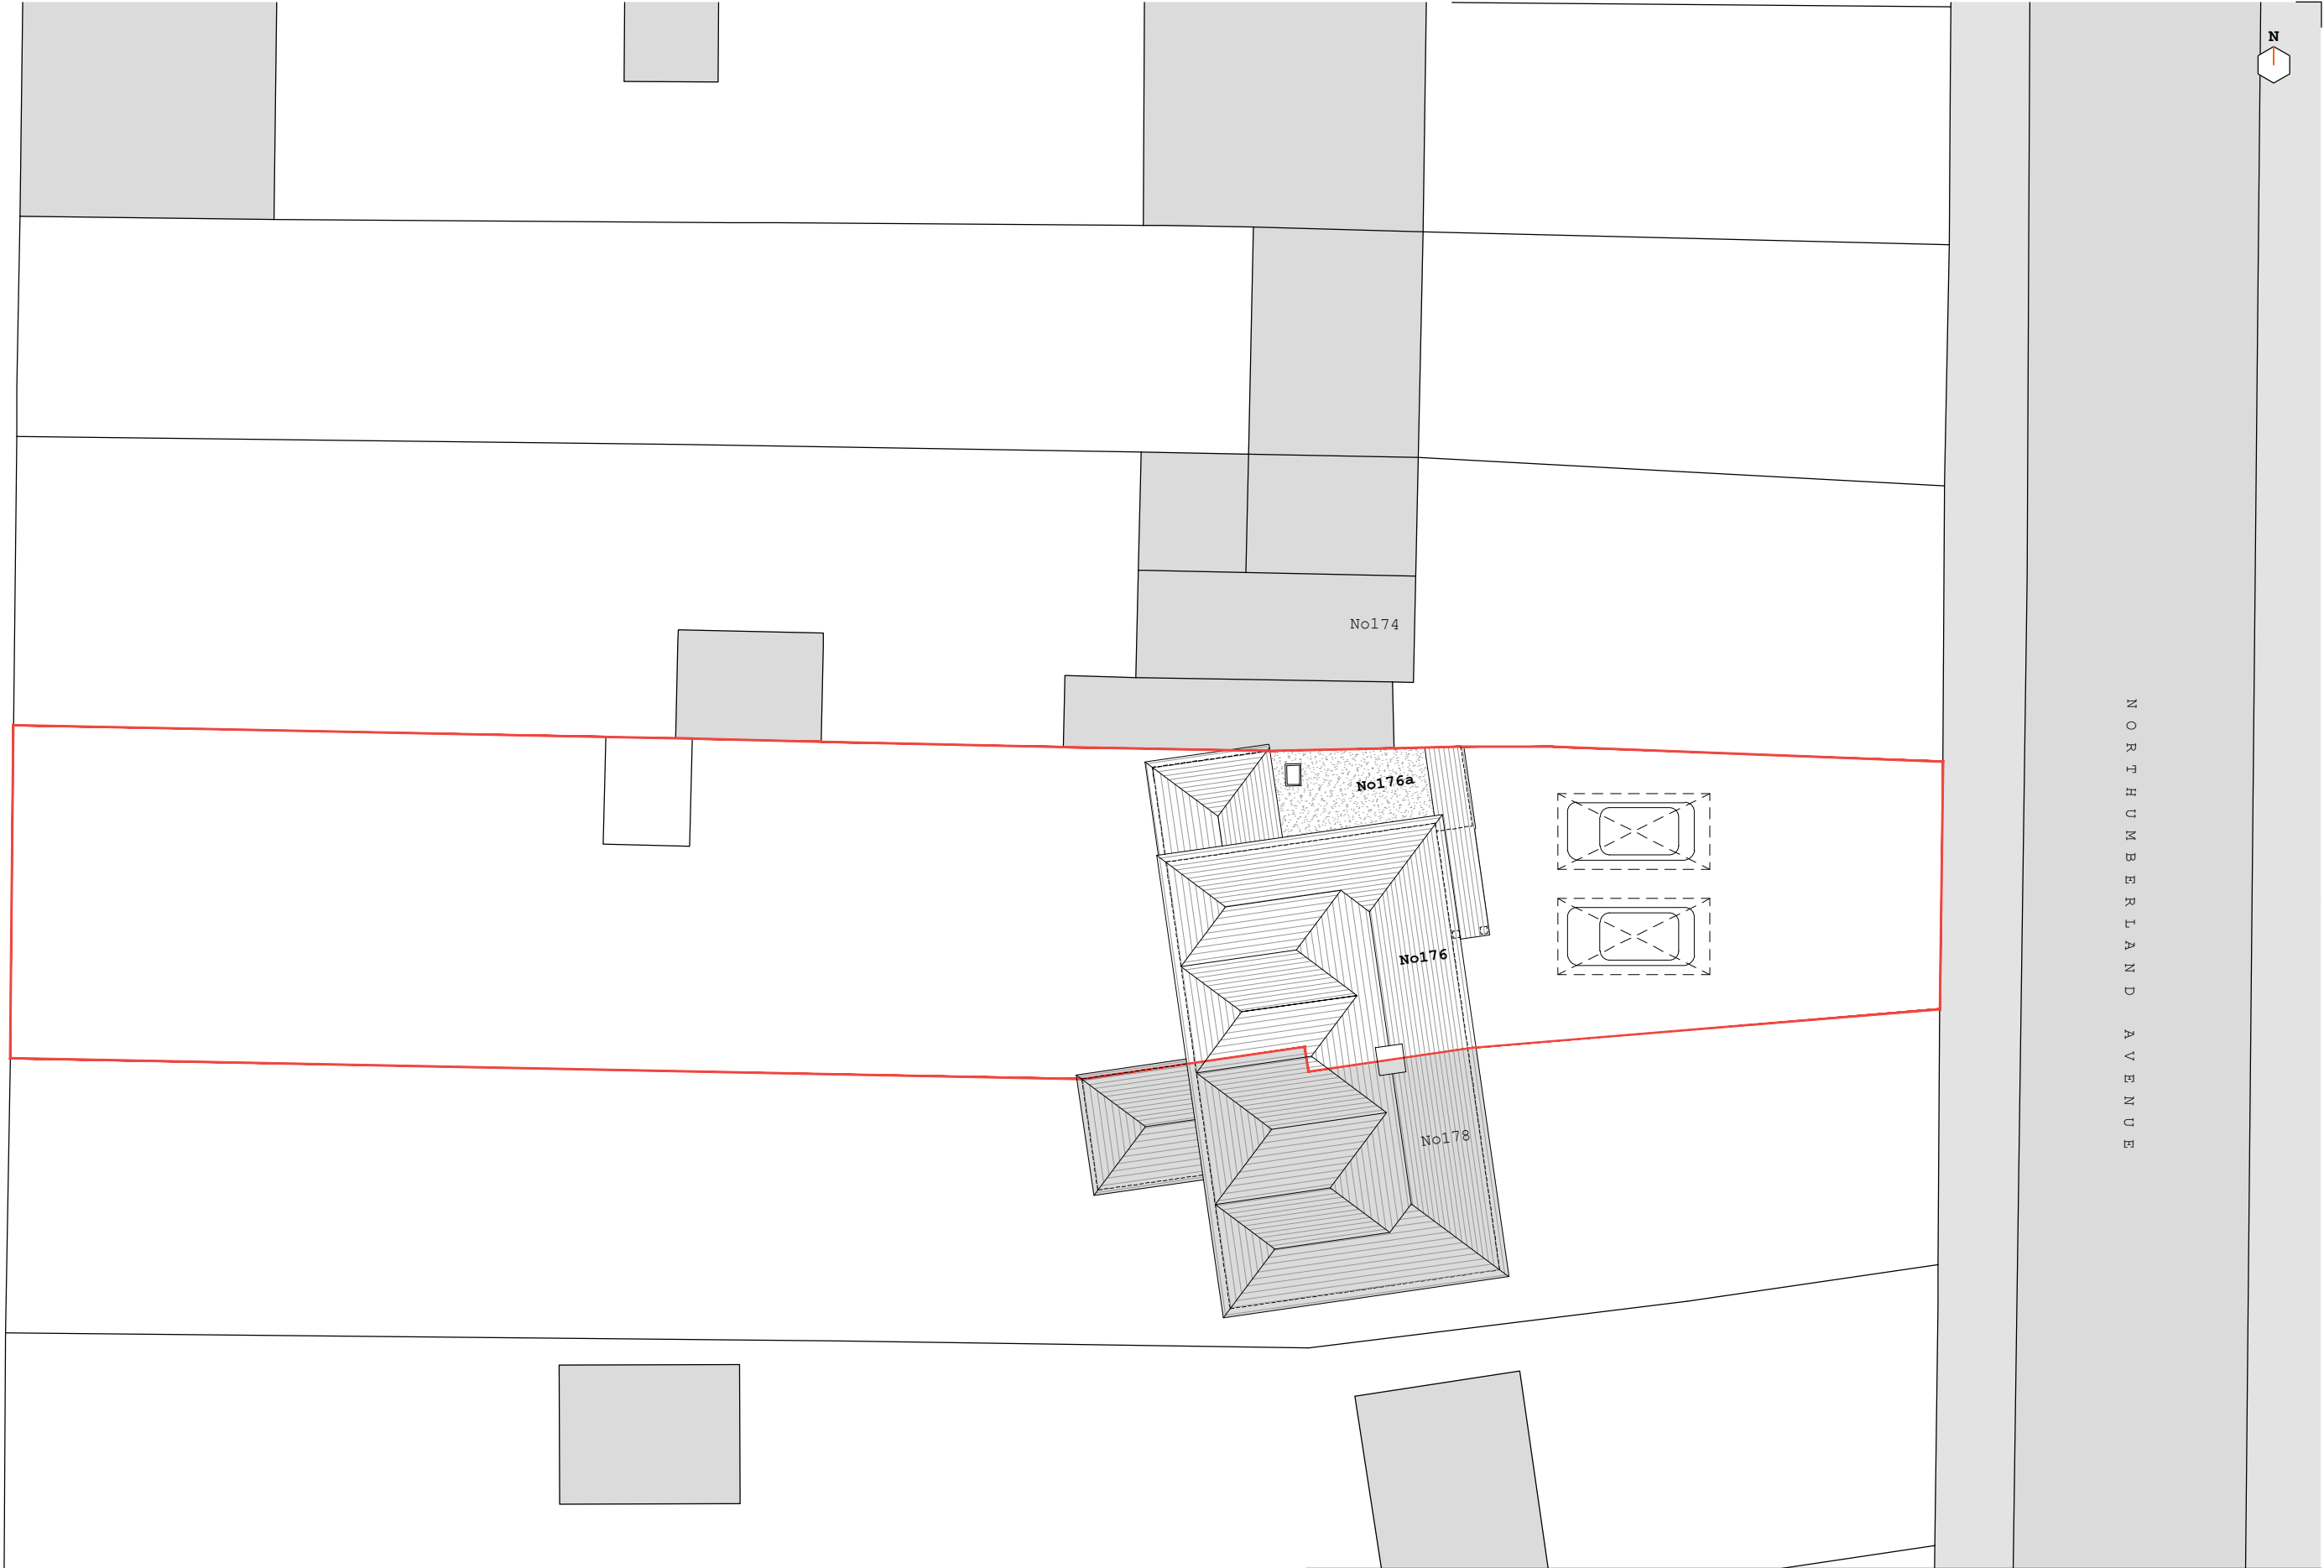

all drawings remain the copyright of colony and cannot be reproduced on whole or part without our approval

this drawing is for planning purposes only and not a construction issue

documents & drawings are not to be altered without the consent of colony

dimensional accuracy only applies to the written notation

drawings issued by colony are to be cross-referenced where necessary with other relevant consultants' information

if any contradiction is found in the drawing set, or if you are in any doubt, ask the architect



Collaborating with:

Rishi Mosaheb

Job:	Drawing:	Revision:
988	02-01	-

Project:
176 Northumberland Avenue,
Reading, RG2 7PU


Drawing Name:
Block Plan
As Existing

Date:	Status:
02.2024	planning
Drawn By:	Checked By:
JB	EM





Colony Architects Ltd.
The Wine Store, Brewery Court,
Theale, Reading, RG7 5AJ
+44 (0)118 380 0328
hello@colonyarchitects.com
colonyarchitects.com

NOTES	1:200	02	04	06	08	10	12	14	16	18	20	22	24
-------	-------	----	----	----	----	----	----	----	----	----	----	----	----

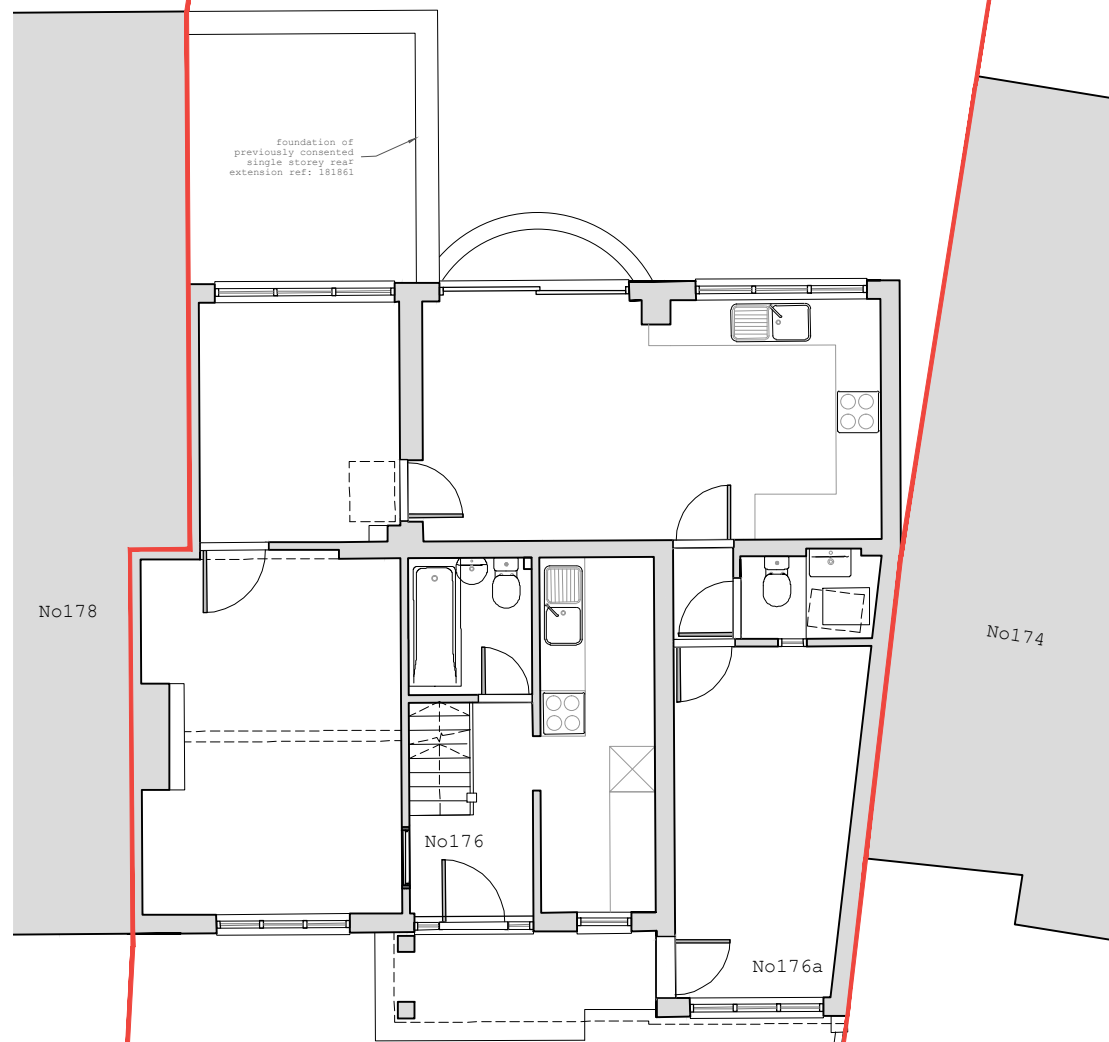

GROUND FLOOR PLAN

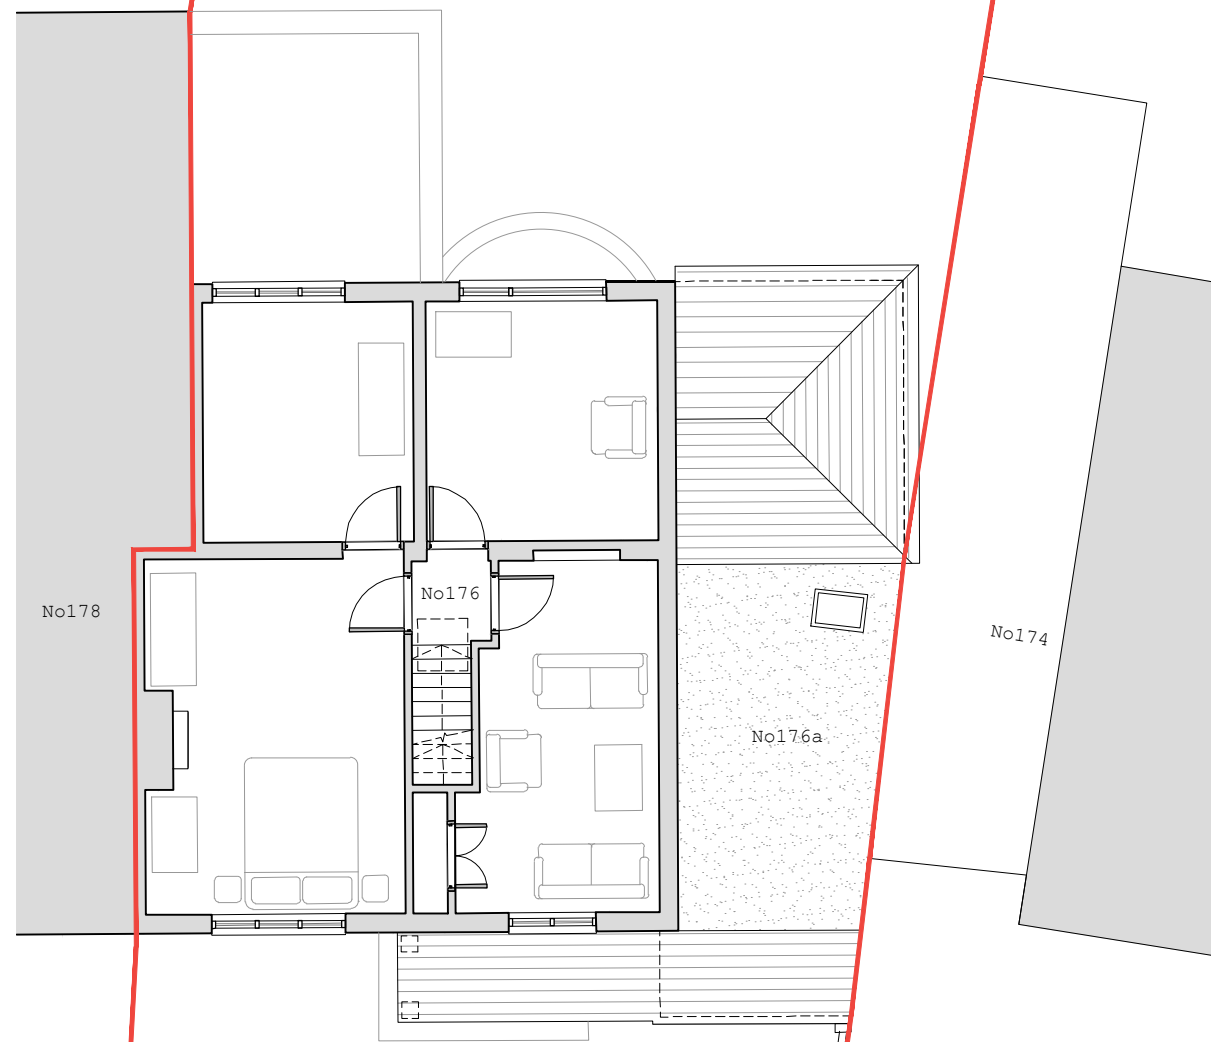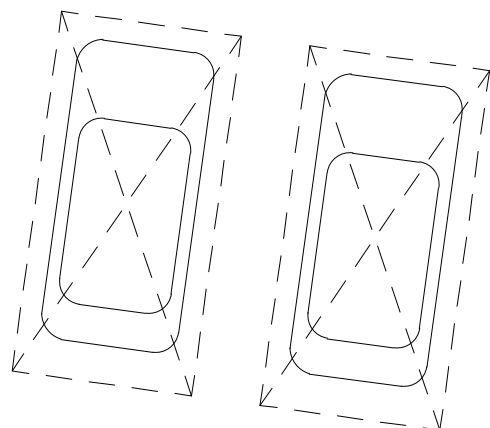

FIRST FLOOR PLAN


all drawings remain the copyright of colony and cannot be reproduced on whole or part without our approval this drawing is for planning purposes only and not a construction issue documents & drawings are not to be altered without the consent of colony dimensional accuracy only applies to the written notation drawings issued by colony are to be cross-referenced where necessary with other relevant consultants' information if any contradiction is found in the drawing set, or if you are in any doubt, ask the architect					Project: 176 & 176a Northumberland Avenue, Reading, RG2 7PU Drawing Name: Floor Plans As Existing							
	Collaborating with: Rishi Mosaheb Job: 988 Drawing: 03-00 Revision: -				Date: 02.2024 Status: planning Drawn By: JB Checked By: EM				Colony Architects Ltd. The Wine Store, Brewery Court, Theale, Reading, RG7 5AJ +44 (0)118 380 0328 hello@colonyarchitects.com colonyarchitects.com			
	NOTES	1:100	01	02	03	04	05	06	07	08	09	10



FRONT (EAST) ELEVATION



REAR (WEST) ELEVATION

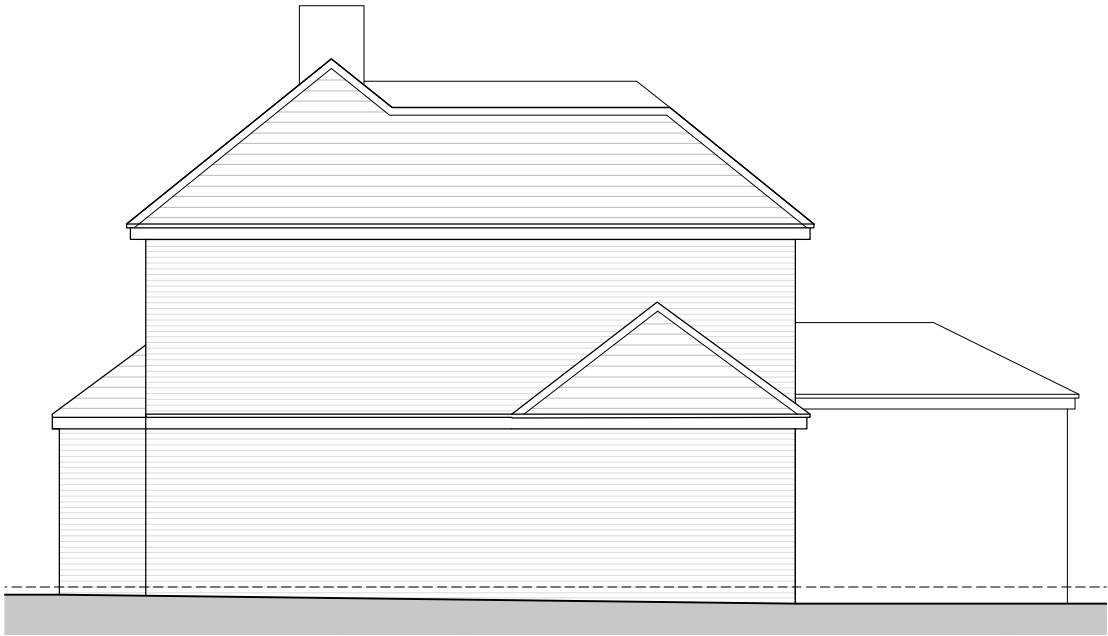

SIDE (NORTH) ELEVATION

all drawings remain the copyright of colony and cannot be reproduced on whole or part without our approval this drawing is for planning purposes only and not a construction issue documents & drawings are not to be altered without the consent of colony dimensional accuracy only applies to the written notation drawings issued by colony are to be cross-referenced where necessary with other relevant consultants' information if any contradiction is found in the drawing set, or if you are in any doubt, ask the architect					Project: 176 & 176a Northumberland Avenue, Reading, RG2 7PU								
	Collaborating with: Rishi Mosaheb				Drawing Name: Elevations As Existing				Colony Architects Ltd. The Wine Store, Brewery Court, Theale, Reading, RG7 5AJ +44 (0)118 380 0328 hello@colonyarchitects.com colonyarchitects.com				
	Job: 988		Drawing: 05-00		Revision: -		Date: 02.2024		Status: planning		Drawn By: JB		Checked By: EM
NOTES	1:100	01	02	03	04	05	06	07	08	09	10	11	12