



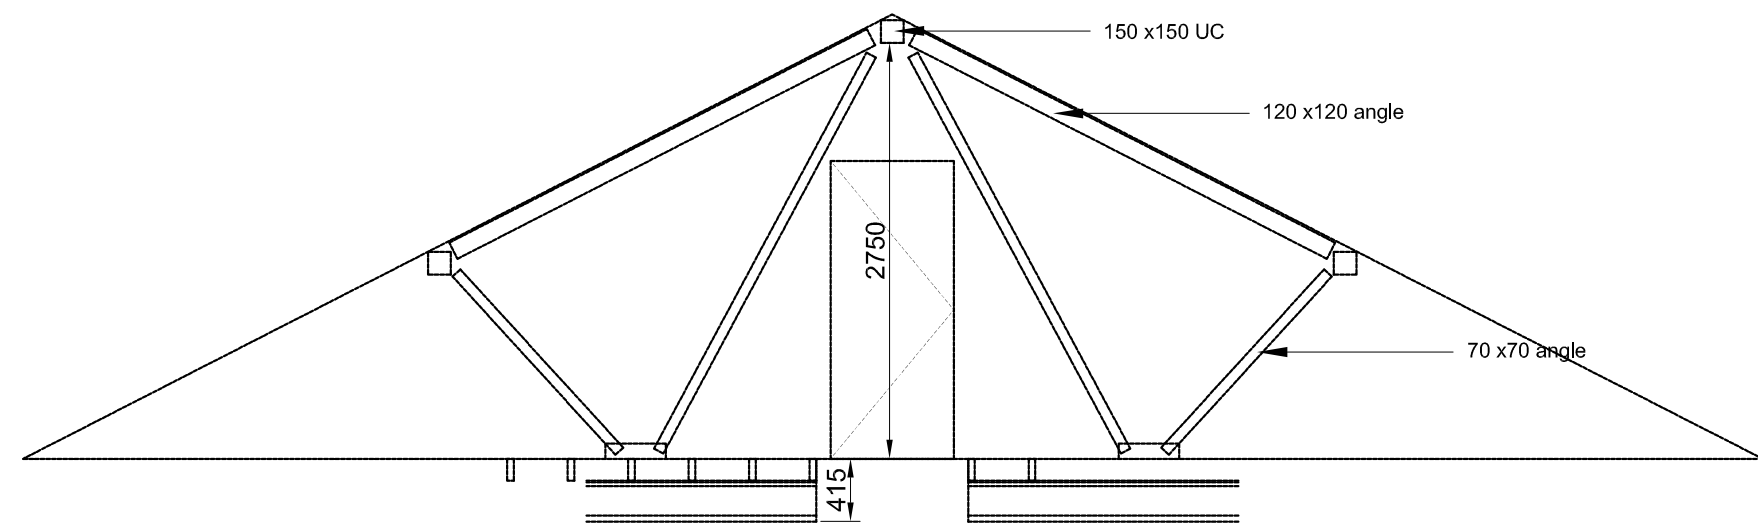

14038_013 EXIST LR / 01
ST GILES HOUSE - EXISTING ROOF SECTION
scale 1:50

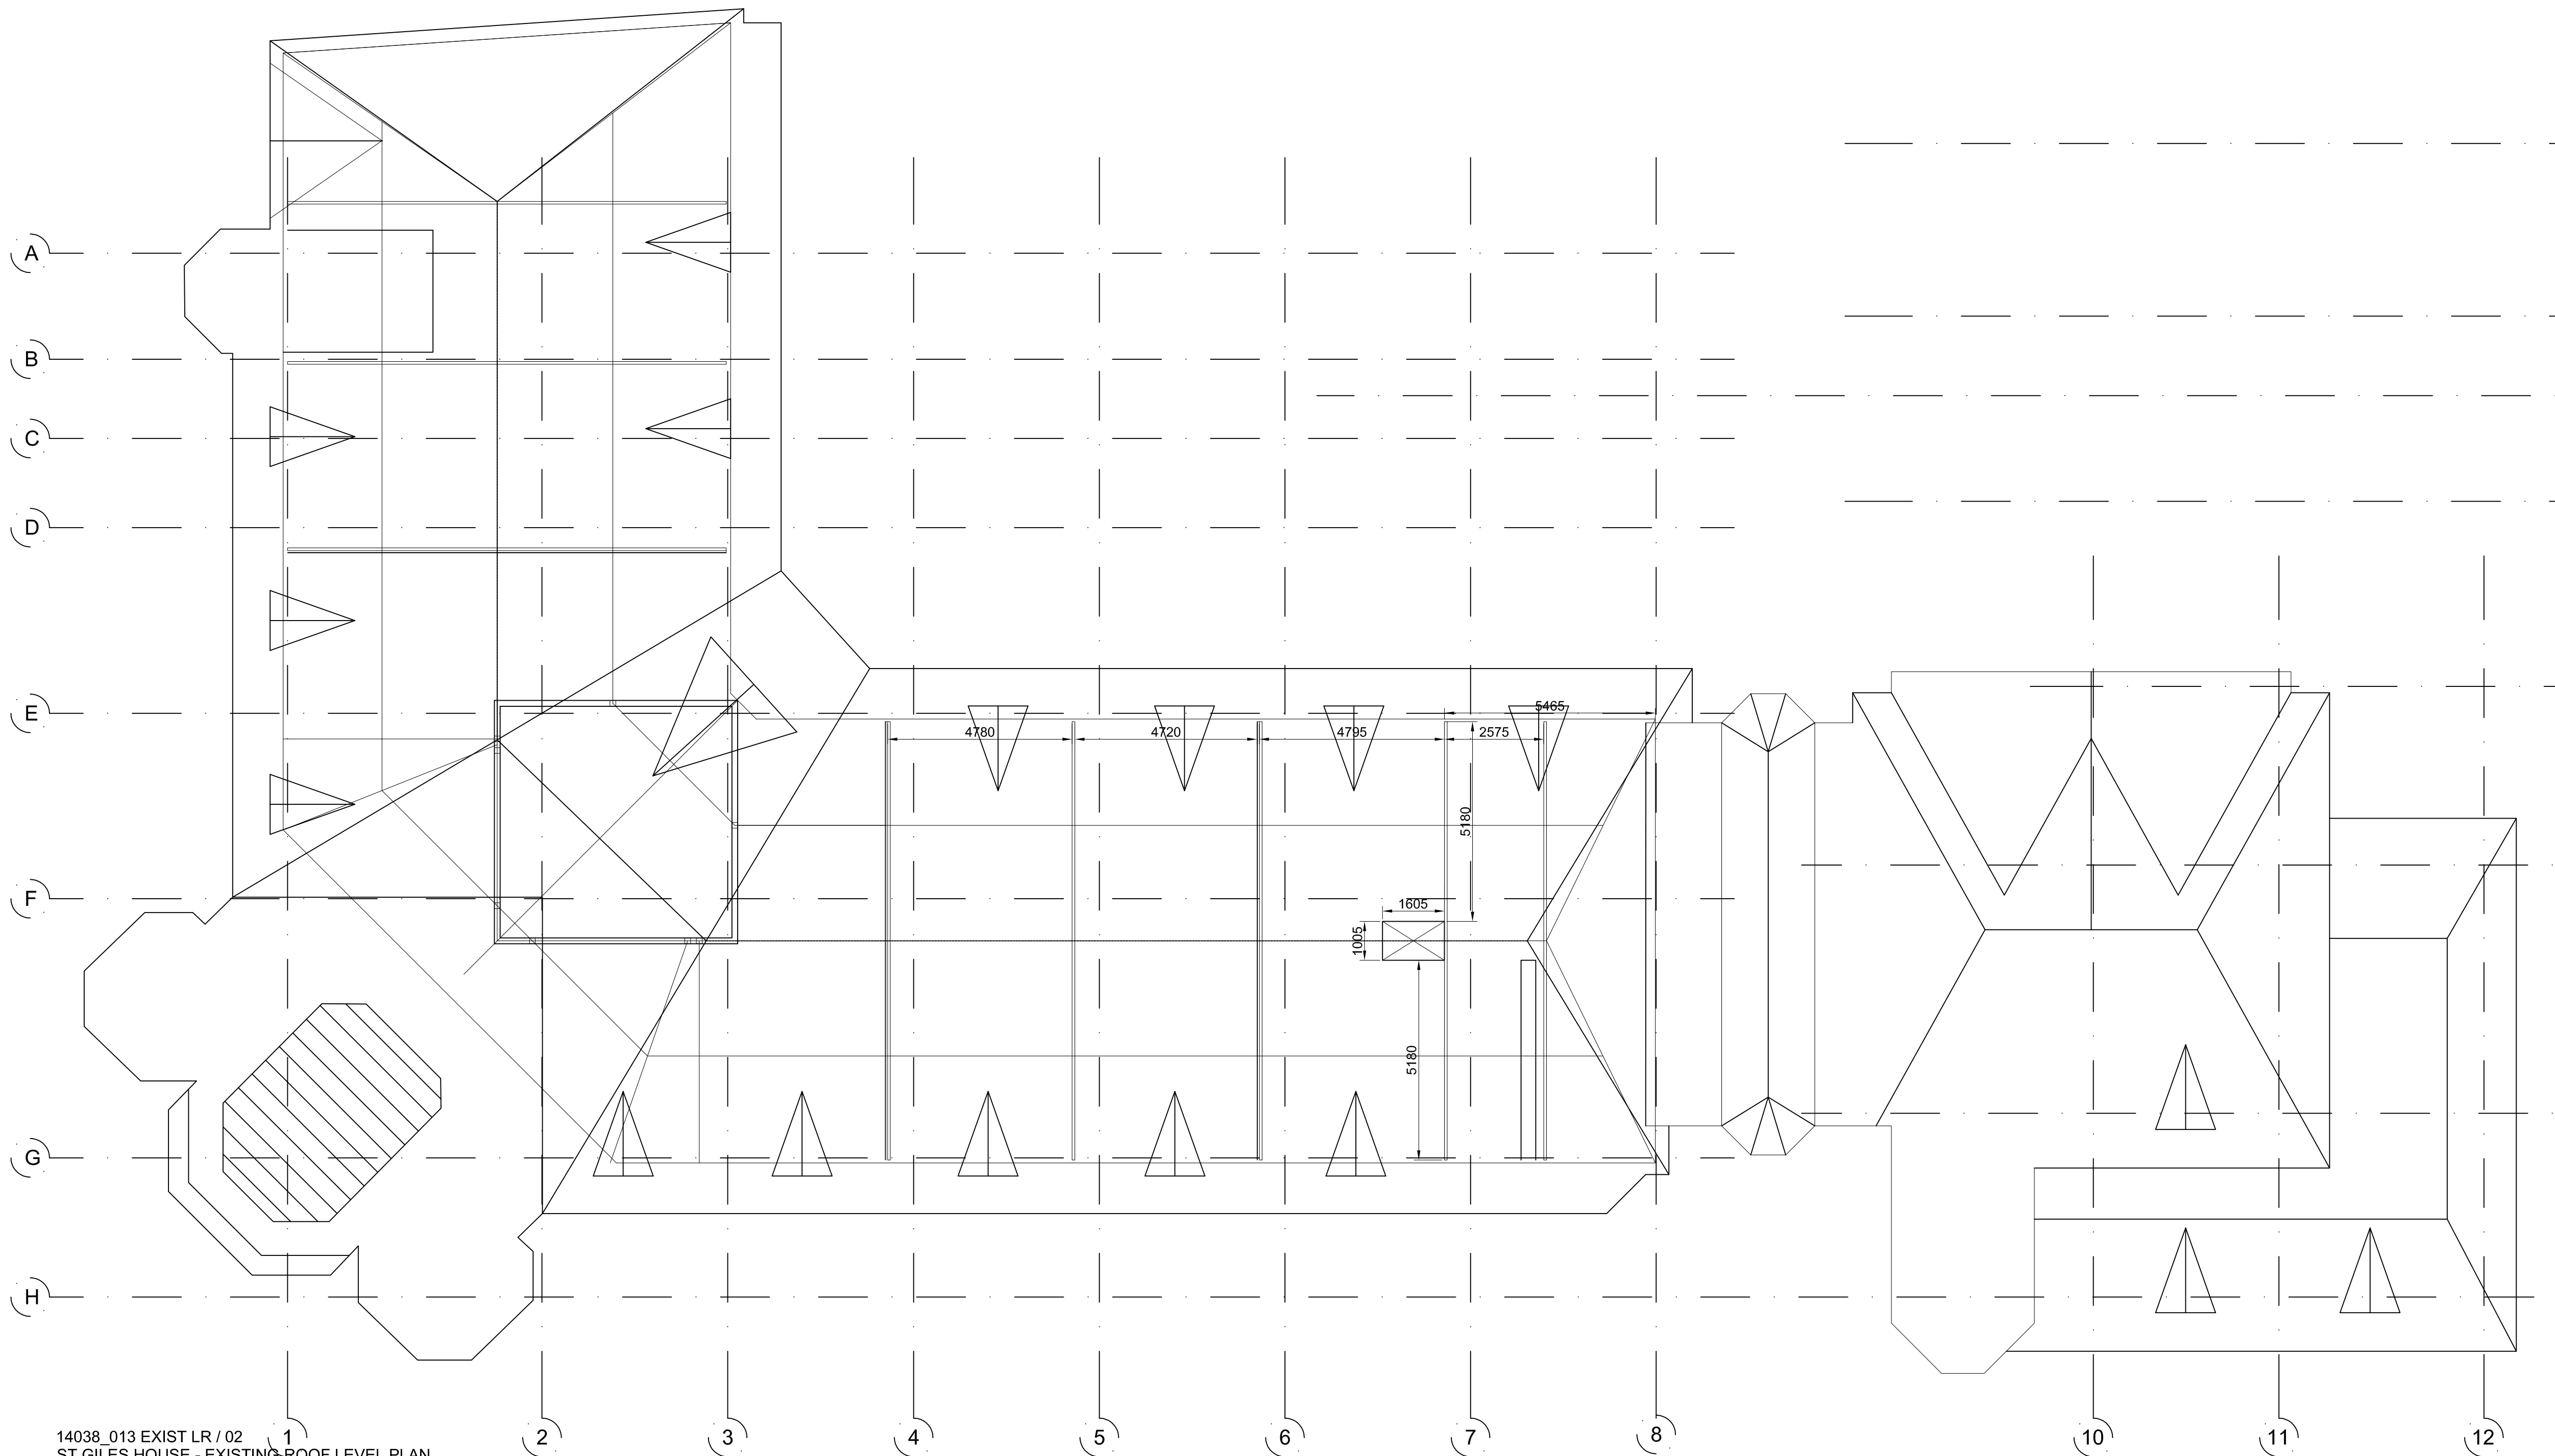


14038_013 EXIST LR / 02
ST GILES HOUSE - EXISTING ROOF LEVEL PLAN
scale 1:100

- GENERAL NOTES
1. This drawing is copyright and must not be reproduced without the consent of Greenwell Design Ltd.
 2. All dimensions are in millimeters unless otherwise noted.
 3. Do not scale from this drawing - if in doubt ask.
 4. All dimensions to be checked on site prior to commencement of work or preparation of any shop/ fabrication drawings.
 5. The contractor shall report any discrepancies in information in writing to the design team at the earliest opportunity.
 6. This drawing is to be read in conjunction with the following relevant information:
i) All architects and structural engineers drawings and specifications.
ii) All CDM information including designers risk assessments.

revision	notes	status	date	author	reviewer
B	TENDER ISSUE	P	2015.02.23	MB	1
A	PD APPLICATION ISSUE	P	2015.01.25	MB	1
-	First Issue	P	2015.01.16	MB	TG

Client

 Bywater Properties
46 James Street
London W1U 1EZ
United Kingdom

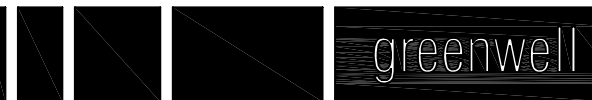 **greenwell design**

architecture
interiors
urban design
masterplanning
graphic design
conservation

Studio 2, Riverside Centre, Frankland Lane, Durham, DH1 5TA
t: (0191) 447 1775
www.greenwelldesign.co.uk

Project	St Giles House, Reading				
Drawing	EXISTING ROOF LEVEL				
Scale 1:100	Job no. 14 038	dwg no.	013 Exist LR		
at size A1	Status Preliminary				Rev : B

Do not scale. This drawing is copyright