


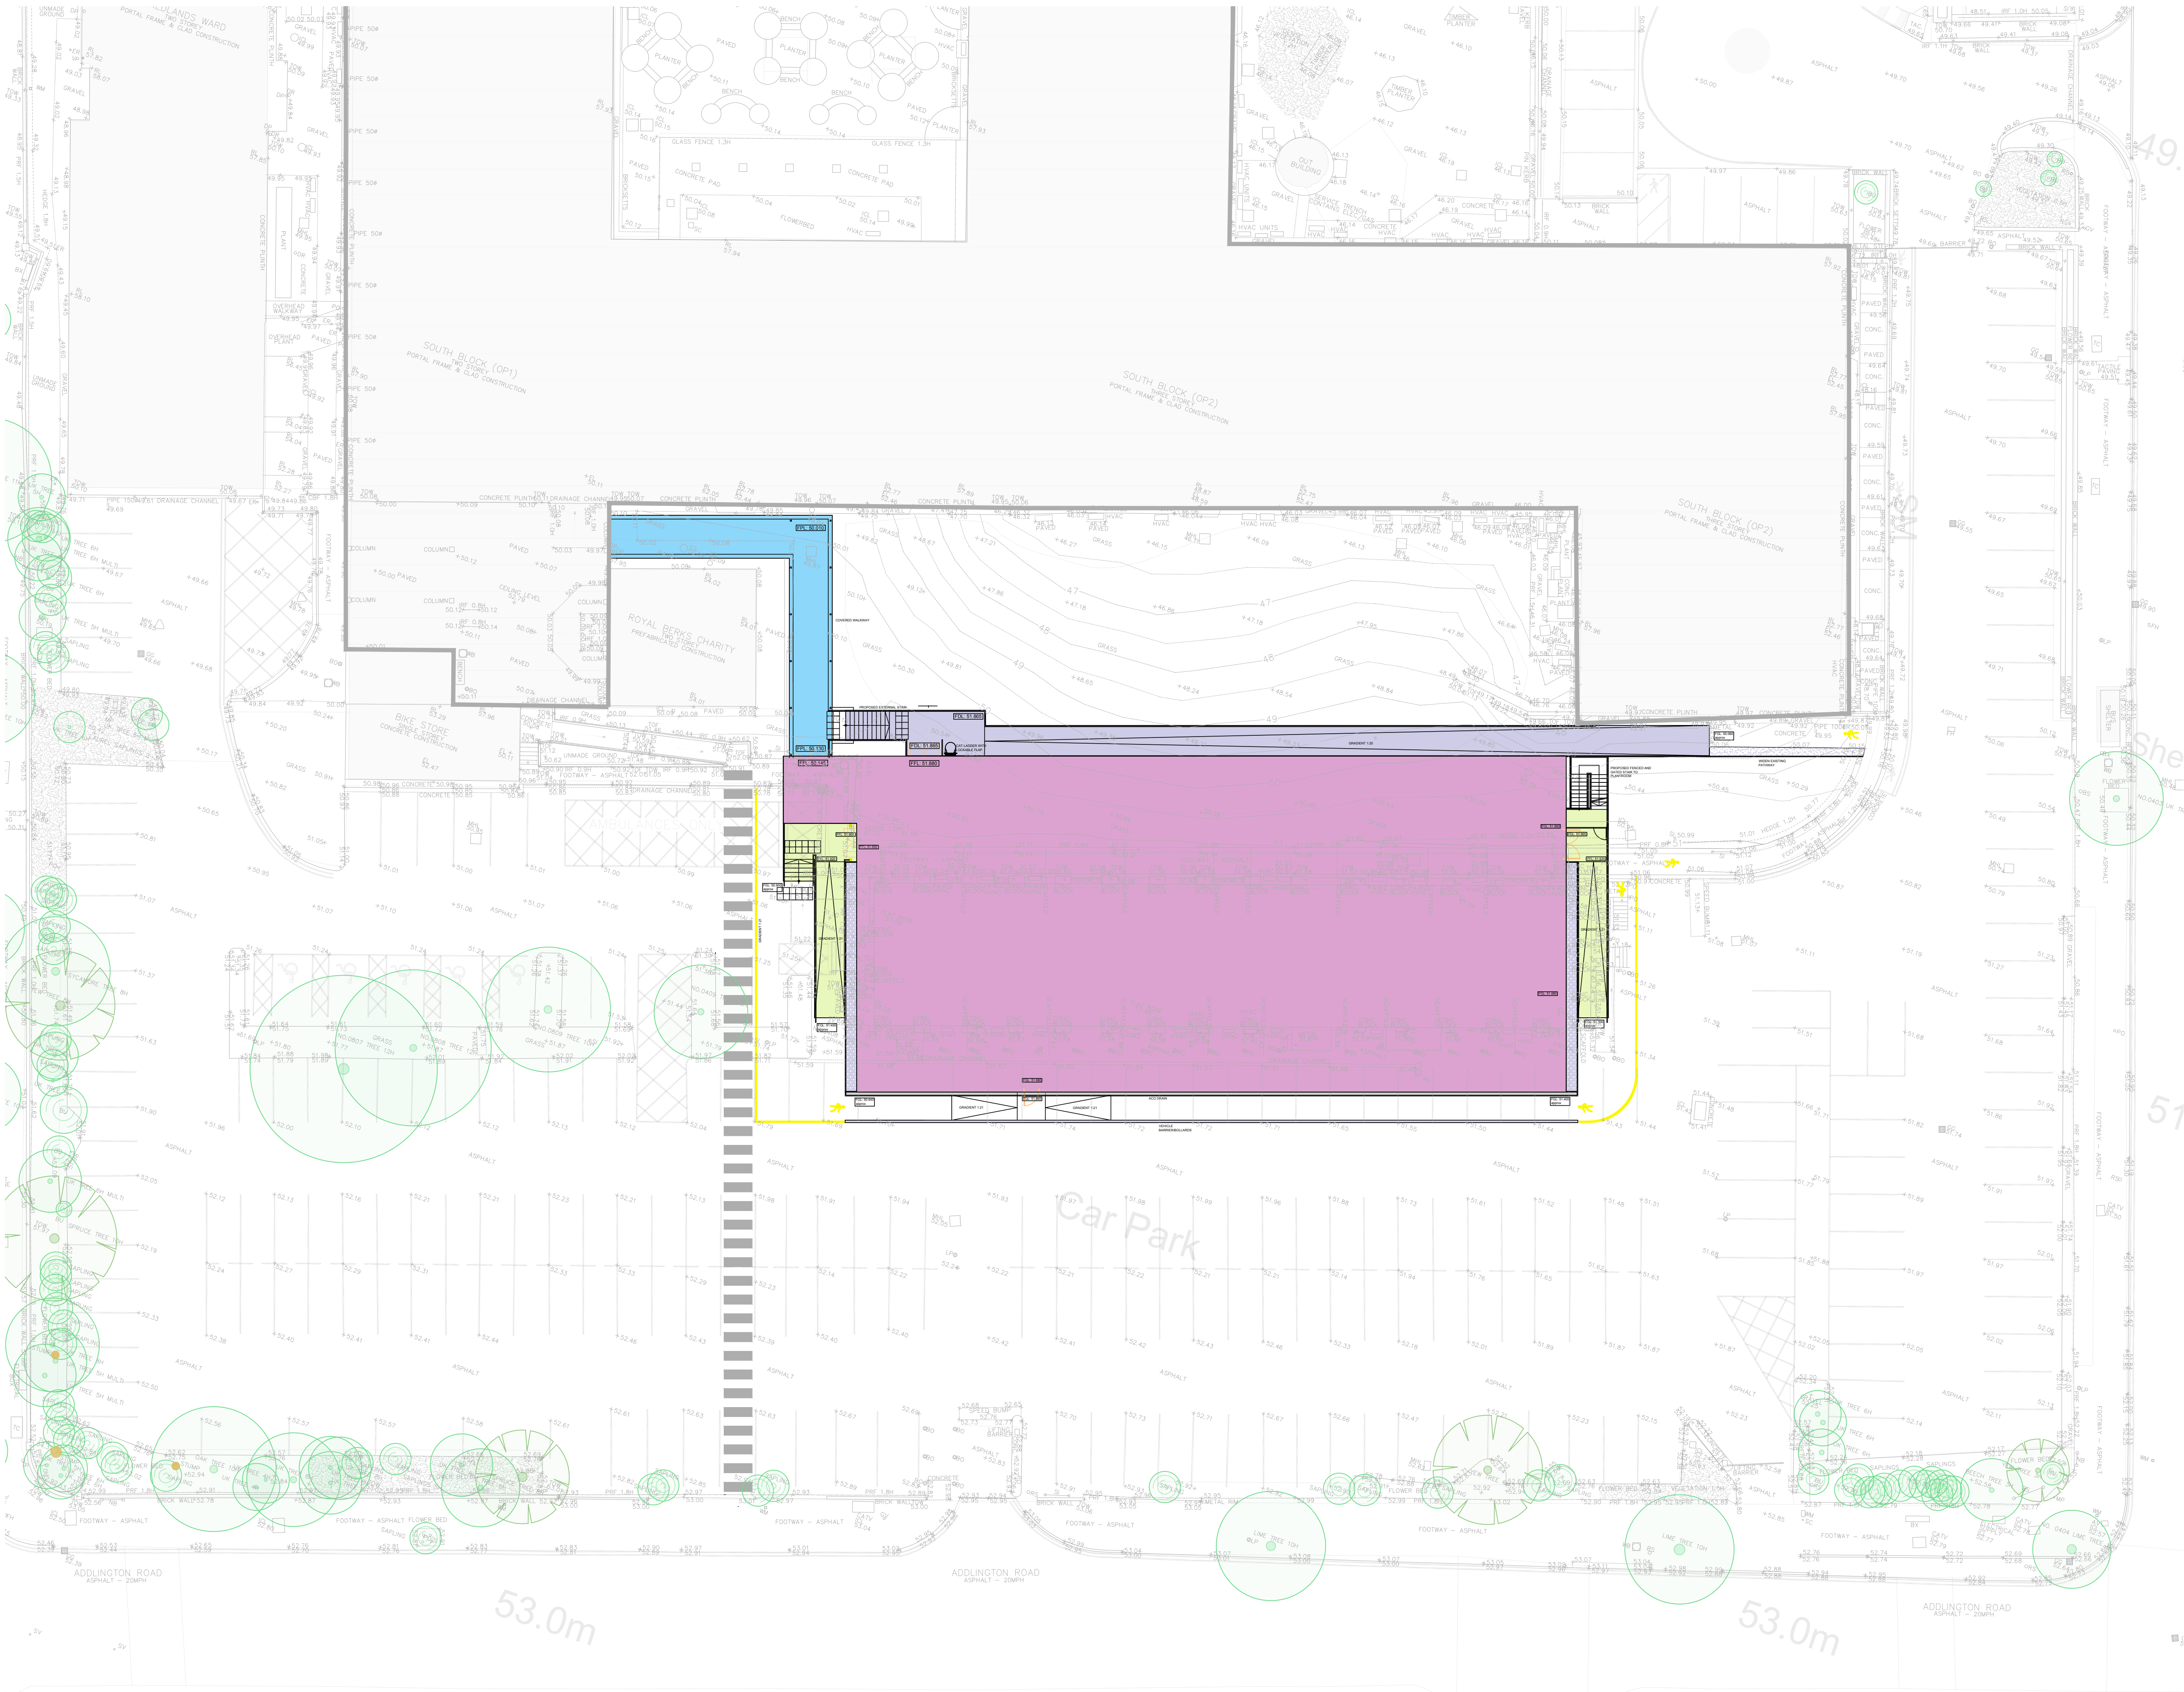

Proposed External Works

KEY TO SYMBOLS	
	Proposed ICS-ER Build
	Covered Walkway
	Proposed Ramp and Stairs
	Steel-deck Access Walkway and Stairs
	Gravel and pin-kerb edging to follow line of ramps
	ACO-Type drain
	Vehicle barrier/Bollards
	Line marking: pedestrian route
	Line marking: vehicle-parking
	New Tarmac to match existing
	Pedestrian Movement

P02	Wayway revised following discussions with Trust	12.06.2024
P01	Issued for comment	11.06.2024
Rev	Description	Date

Status
Preliminary



T: +44(0)161 6940123 | E: info@mtxcontracts.co.uk | W: www.mtx.co.uk

Client
Royal Berkshire NHS Foundation Trust

Project
Proposed ICS-ER Build

Title
Proposed External Works

Drawn By NS	Checked By DH	Date 11.06.2024	Scale@A1 1:200
Drawing Number P24-0002-MTX-XX-XX-PL-A-70-0100	Revision P02		

COPYRIGHT: The copyright of this drawing belongs to: MTX Contracts LTD and cannot be reproduced in any way whatsoever without company approval.