



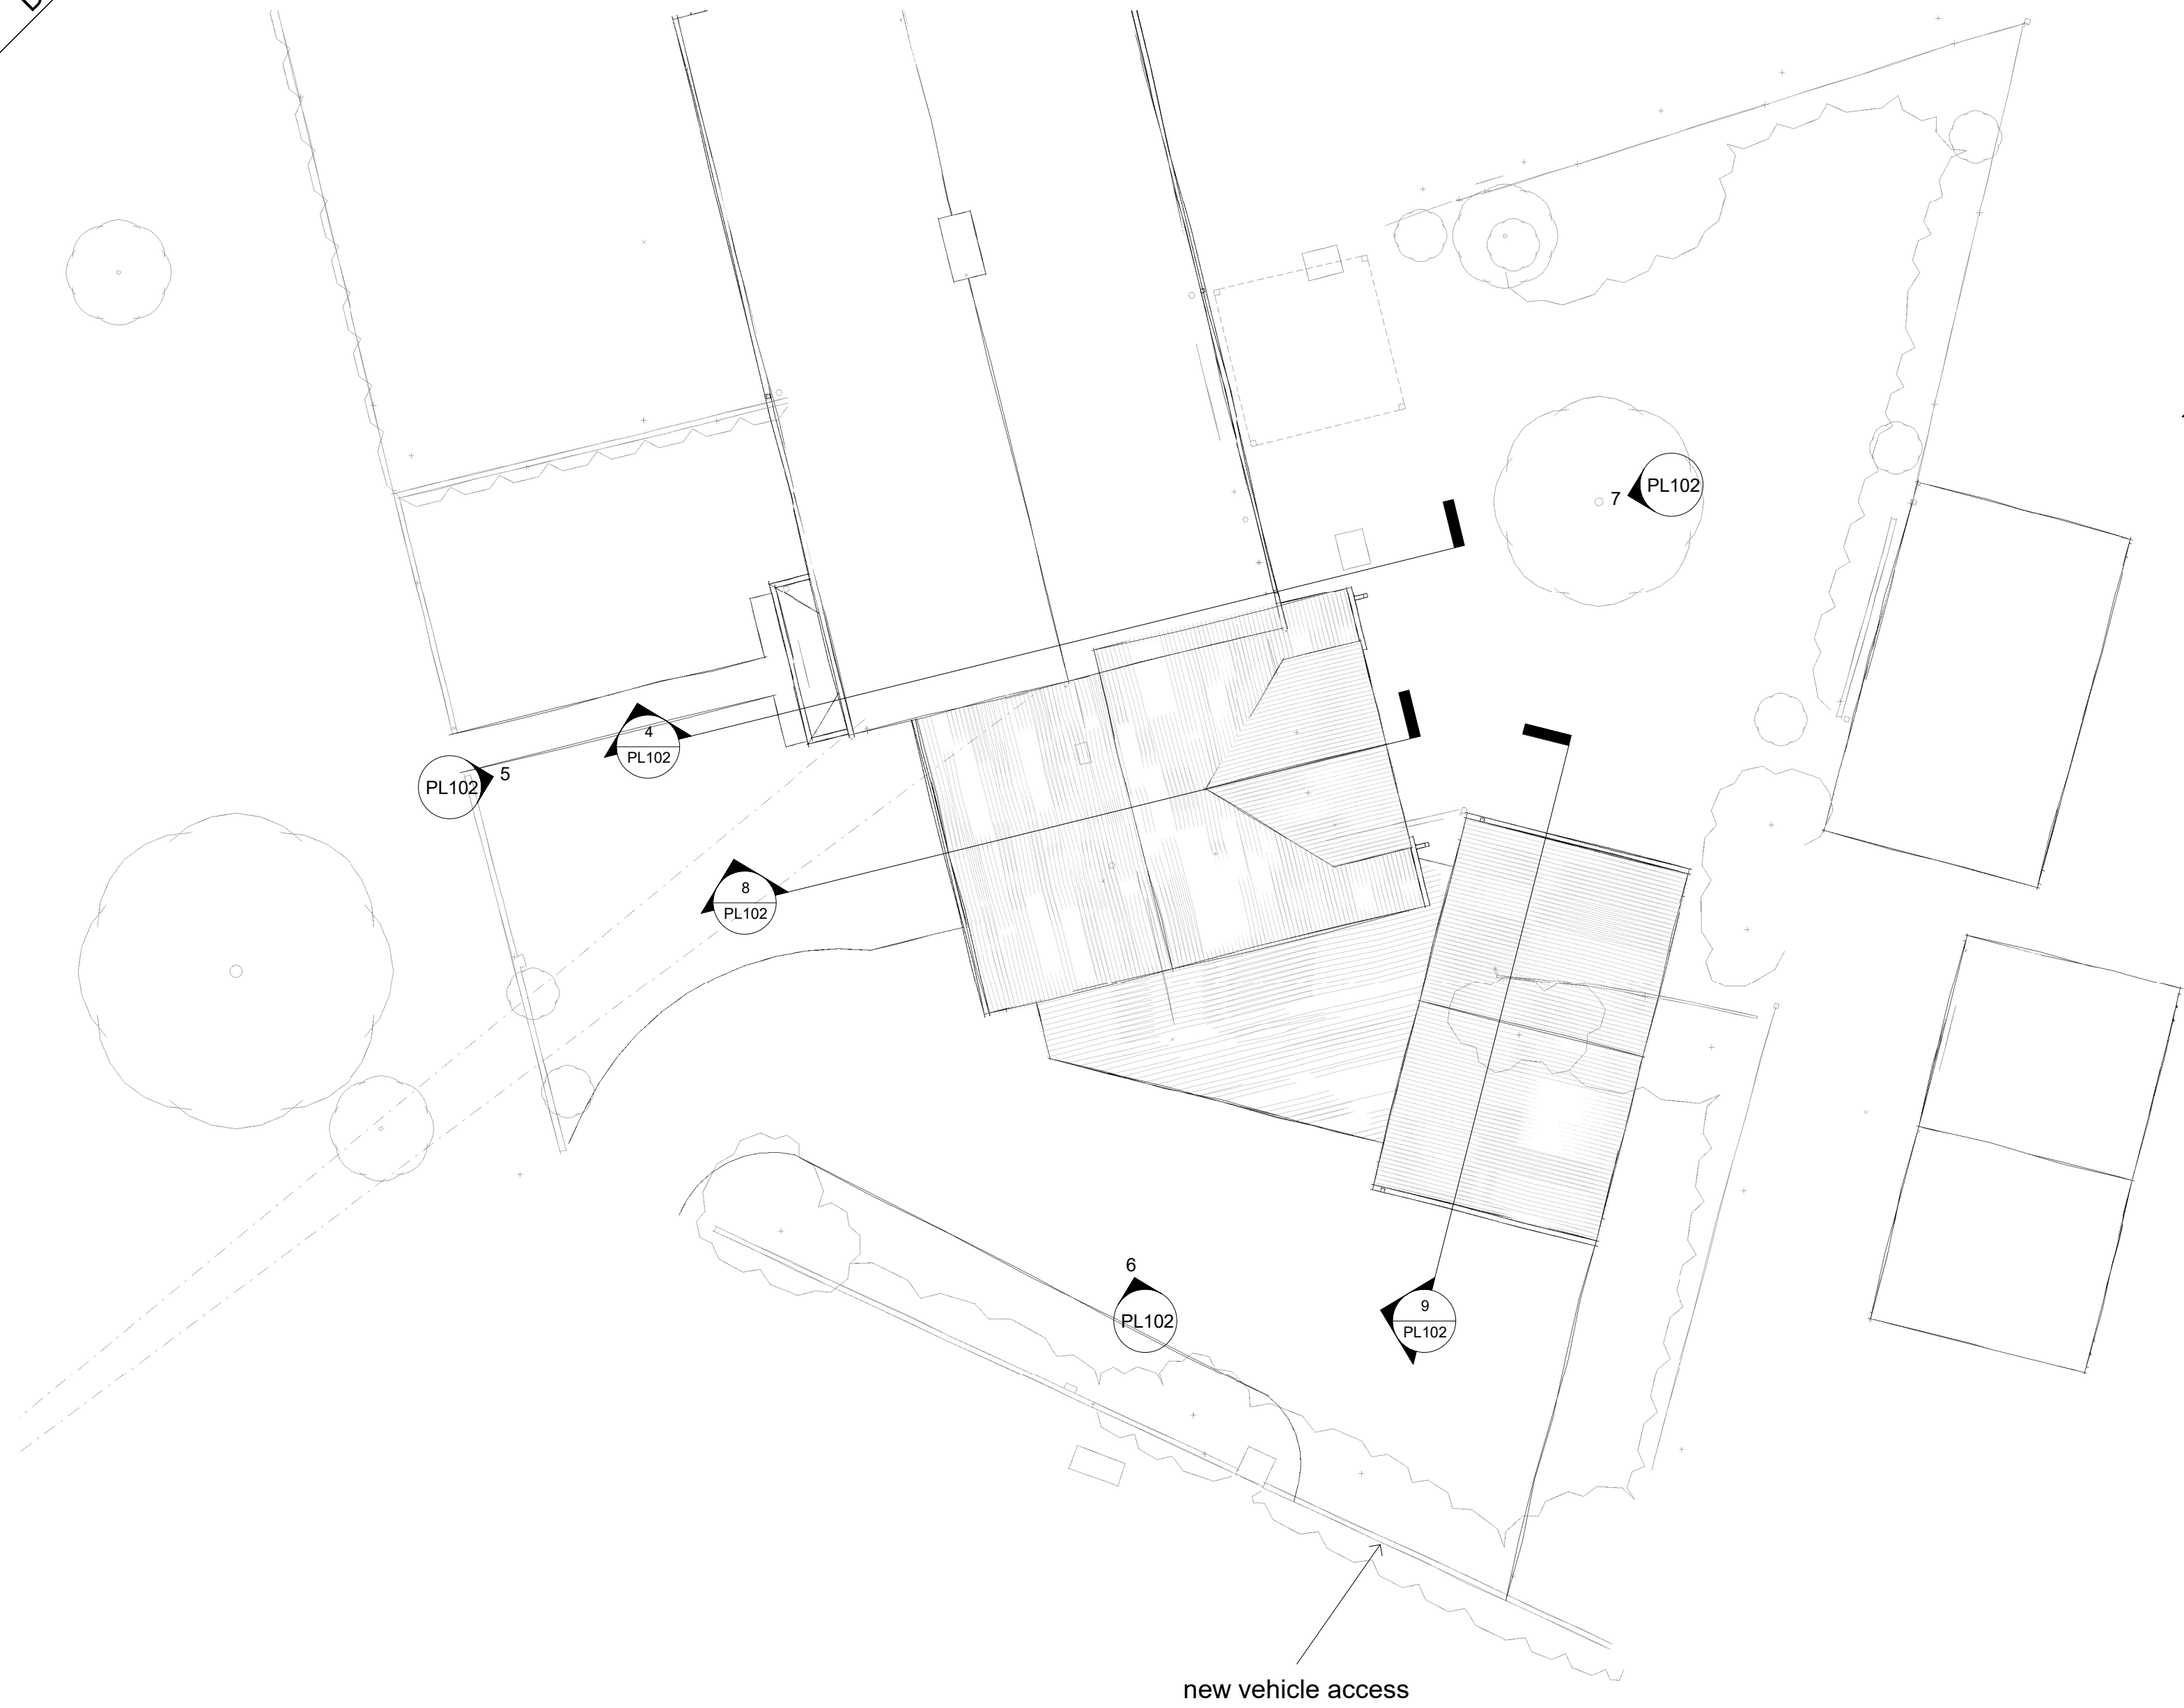


1 Site & Roof Plan
1 : 100

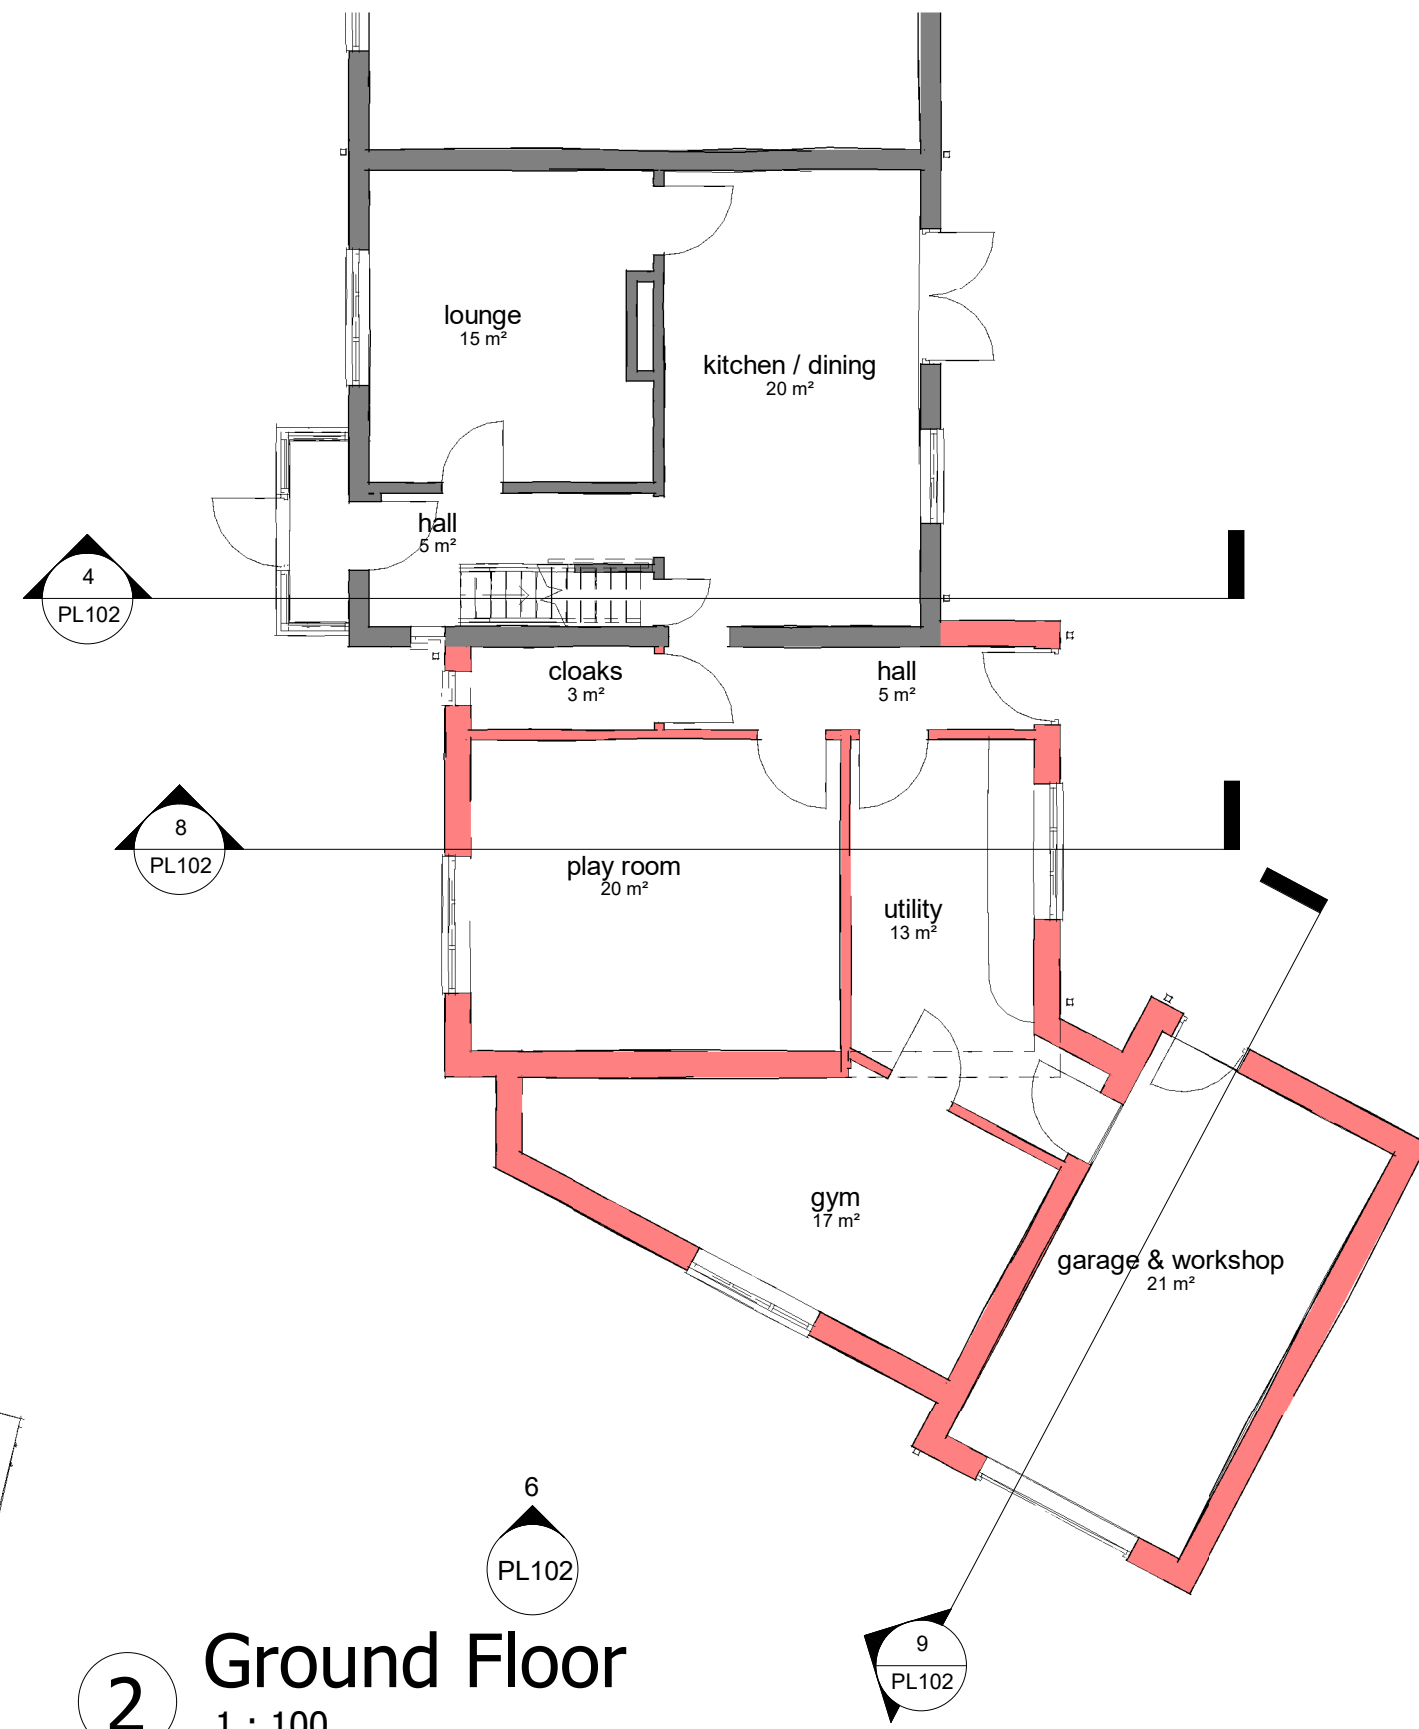


2 Ground Floor
1 : 100




3 First Floor
1 : 100

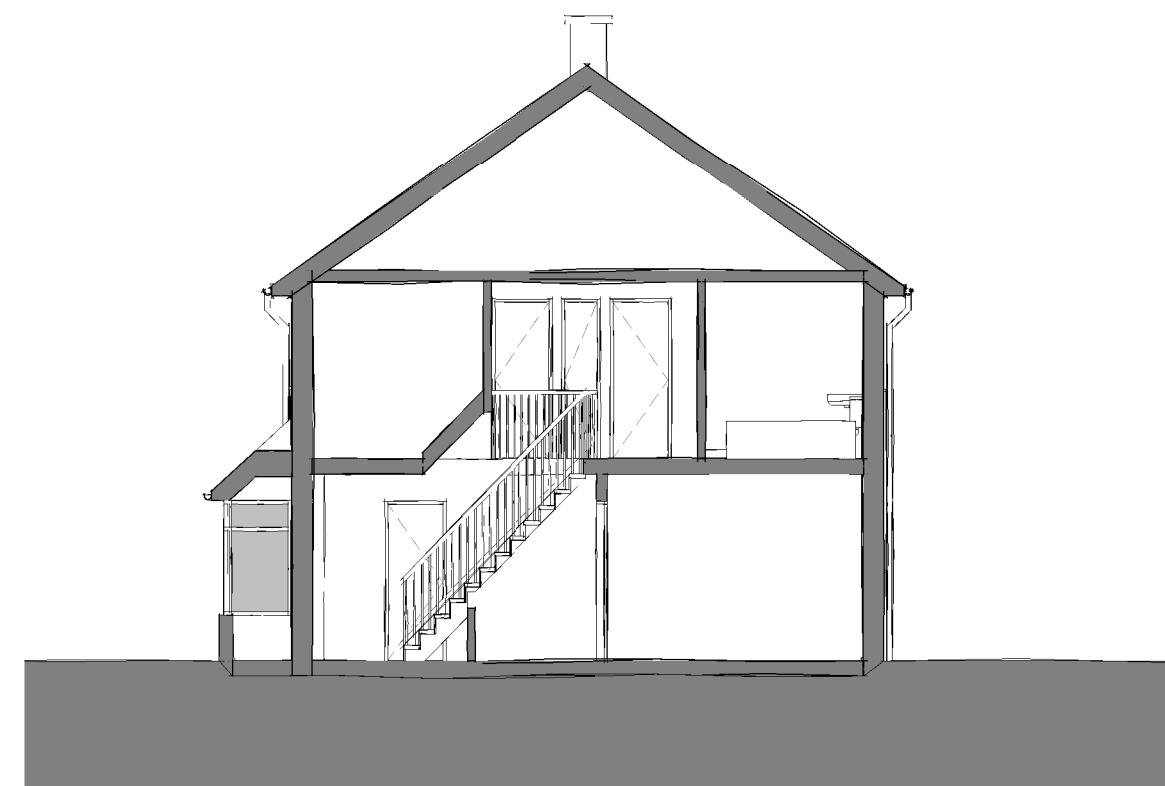

4 Section A
1 : 100

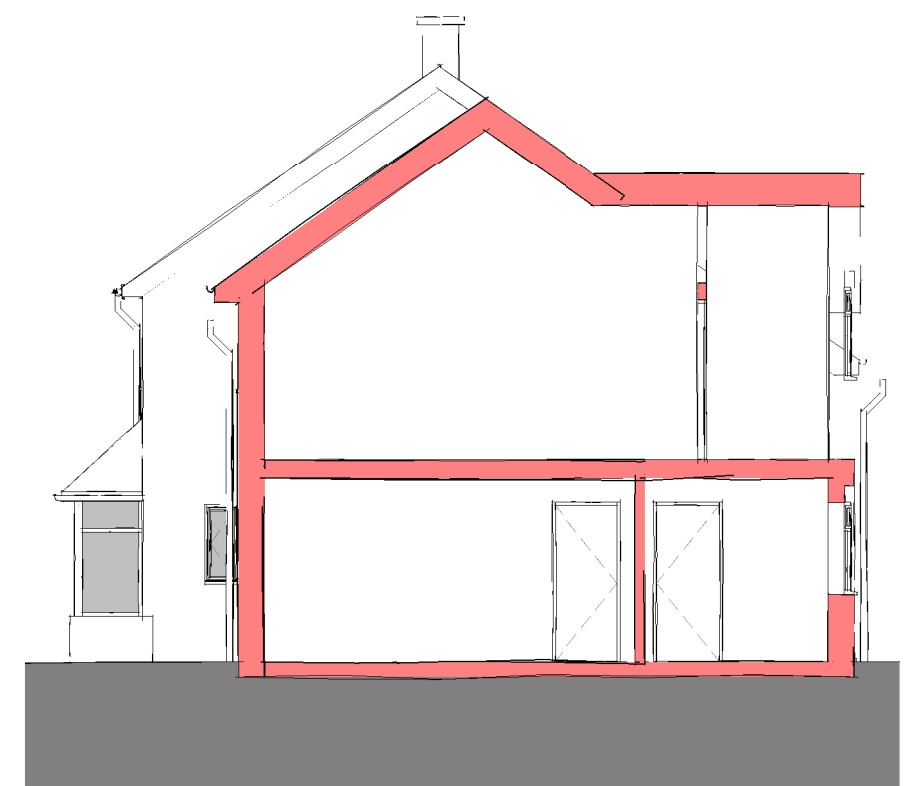

8 Section B
1 : 100

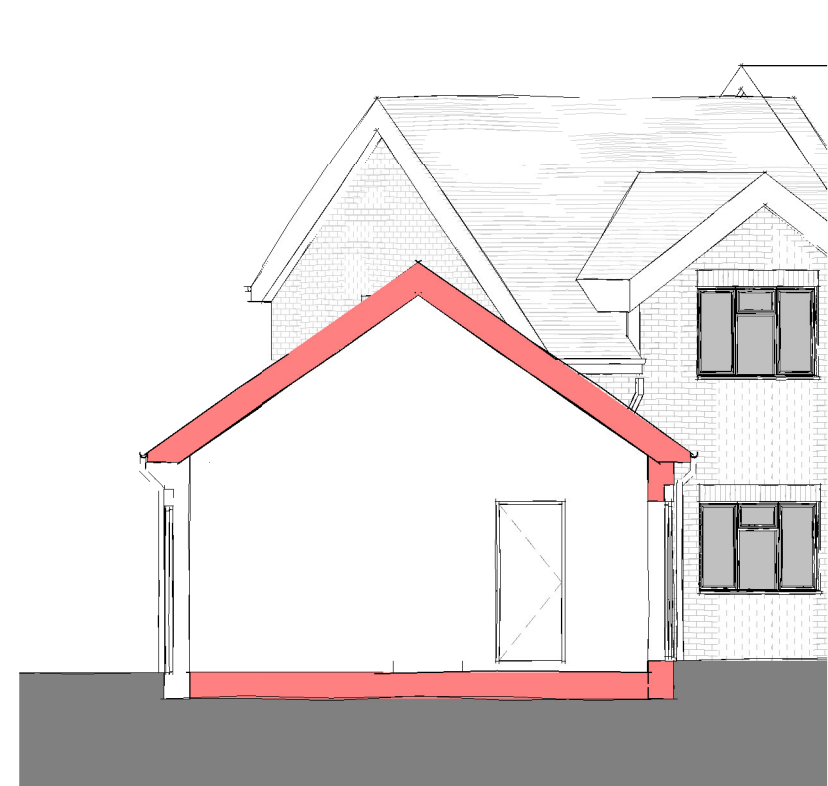

9 Section C
1 : 100



5 West
1 : 100



6 South
1 : 100



7 East
1 : 100