


- GENERAL NOTES
1. This drawing is copyright and must not be reproduced without the consent of Greenwell Design Ltd.
 2. All dimensions are in millimetres unless otherwise noted.
 3. Do not scale from this drawing - if in doubt ask.
 4. All work shall be carried out in accordance with the latest edition of the relevant British Standards.
 5. The contractor shall report any discrepancies in information in writing to the design team at the earliest opportunity.
 6. This drawing is to be read in conjunction with the following relevant information:
 - a) All structural and structural engineers drawings and specifications.
 - b) All CDM information including designers risk assessments.

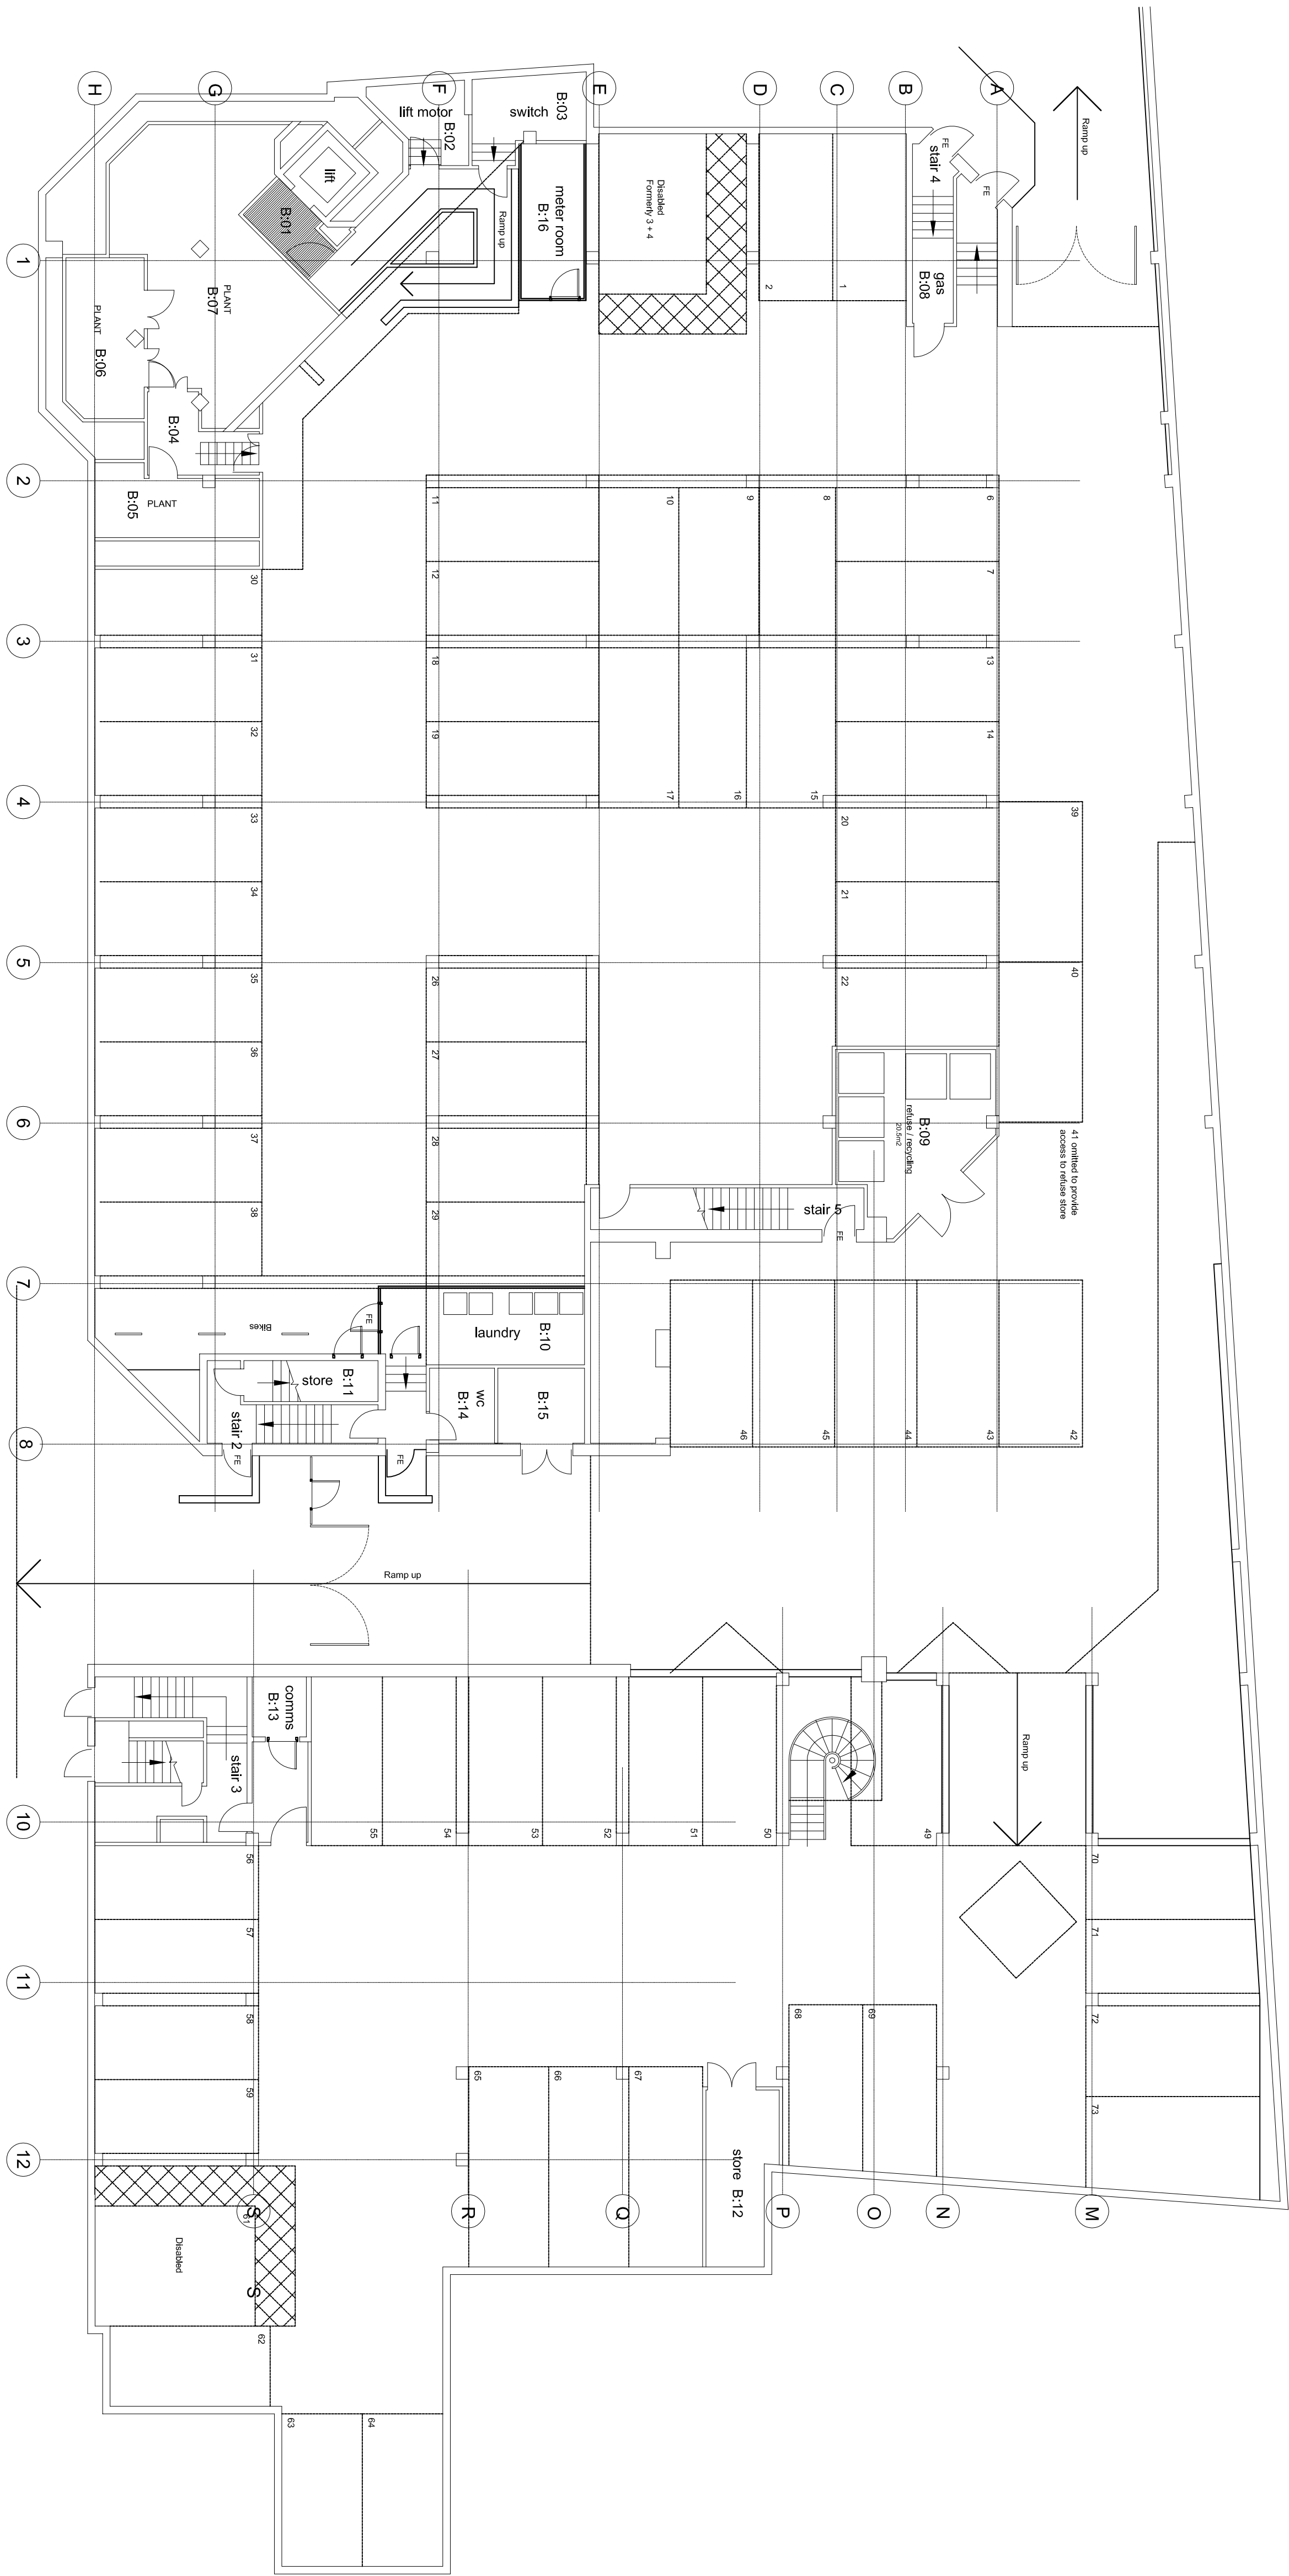

14038_109 PROP LB / 01
ST GILES HOUSE - PROPOSED BASEMENT LEVEL
scale 1:125

Scale: 1:125	Job no. 14 038	Dwg no. 109 Prop LB	Rev: F
at: A1	Status: RECORD		

Do not scale. This drawing is copyright



design
architecture
interiors
urban design
masterplanning
graphic design
conservation

Project
St Giles House,
Reading
**PROPOSED PLAN
BASEMENT LEVEL**

Studio 2, Riverside Centre, Farnfield Lane, Dinning, BH1 5TA
t: 01931 447 1775
www.greenwelldesign.co.uk

Bywater Capital (St Giles) Ltd
46 James Street
London W1U 1EZ
United Kingdom