


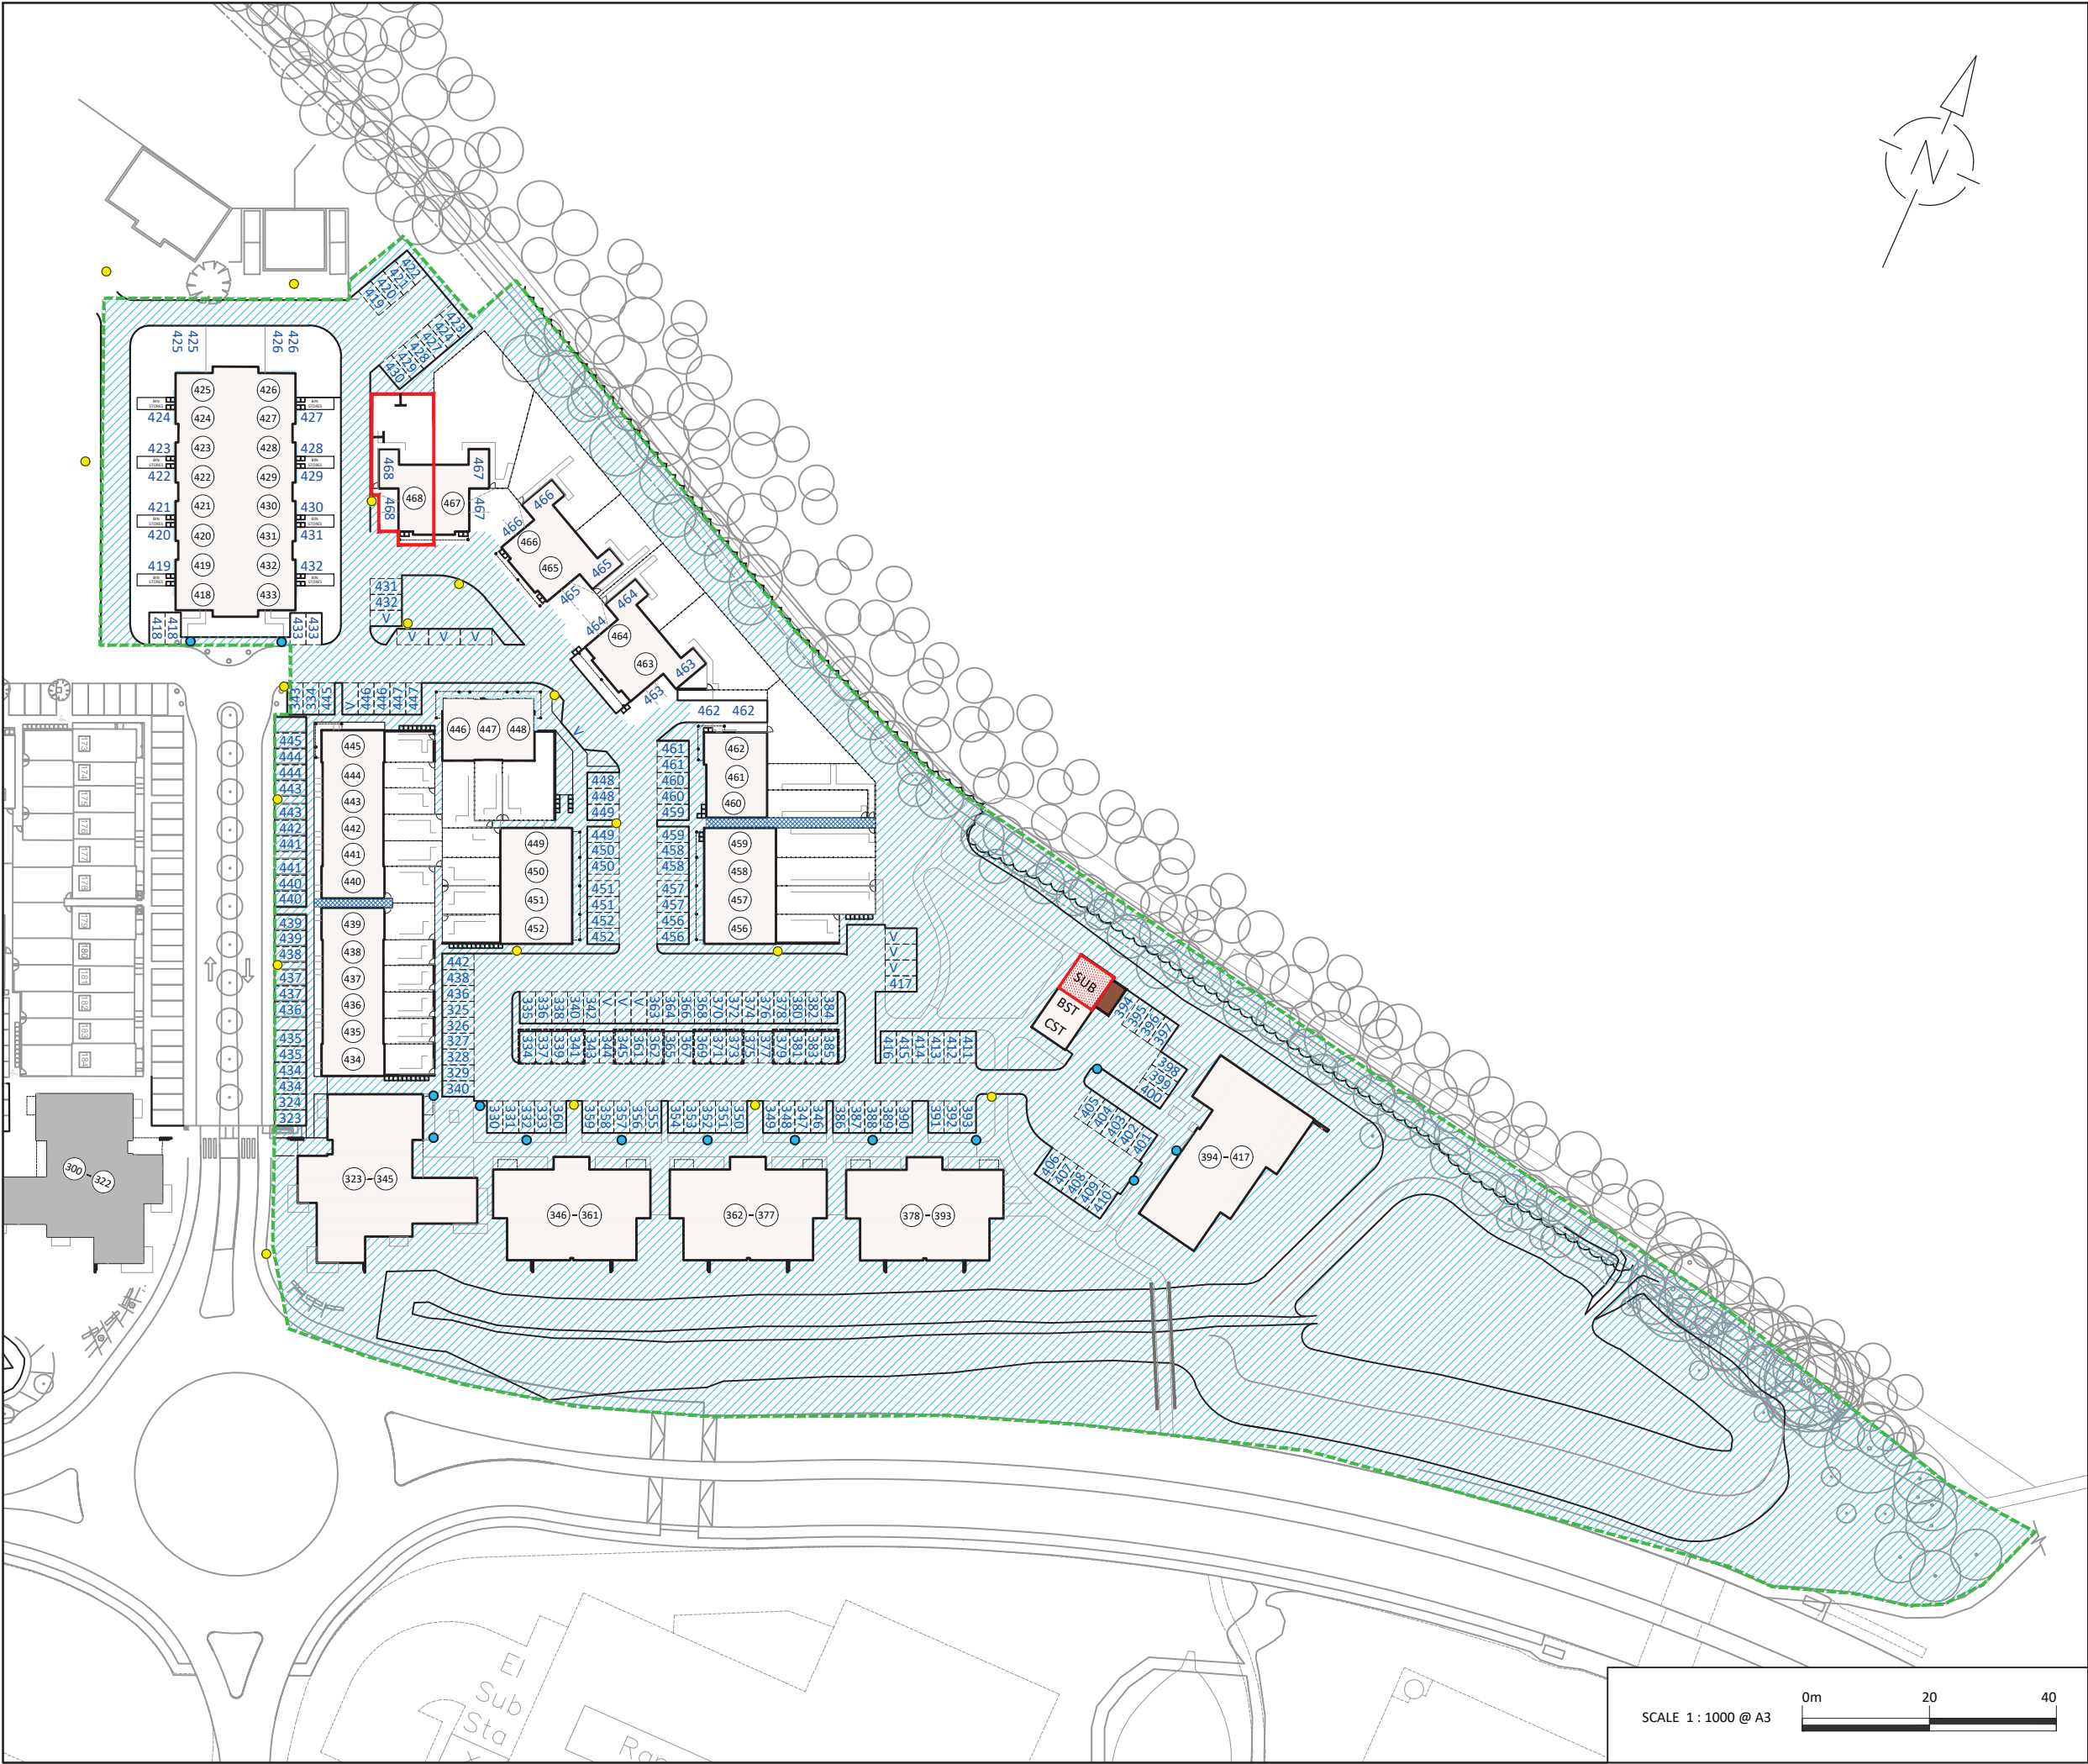

S07.1.AA3 Revision 1.0 – 12.11.13

Legend	
Key	Description
	Indicates Extent of Management Company Responsibility
	Indicates Shared Rights of Access
	Extent of Plot/Block Ownership
	T-Mark Denoting Boundary Ownership
	Plot Number
	Lighting Column Maintained by Management Company
	Lighting Bollard Maintained by Management Company
	Phase Boundary
	Indicates parking space to be maintained by the Management Company but with exclusive rights of use by the occupant
	Bin Store
	Cycle Store
	Sub Station & Rights

P2	12.04.24	EXTENT OF PLOT OWNERSHIP UPDATED	SD	MPG	TJS
P1	08.07.19	FIRST ISSUE	OJG	MPG	TJS
Rev.	Date	Description	Drawn	Checked	Approved



Designed for life

GREEN PARK VILLAGE, PHASE 3B

CONVEYANCE PLAN - PLOT 468

Drawing No: 4940-CON468 Revision: P2