
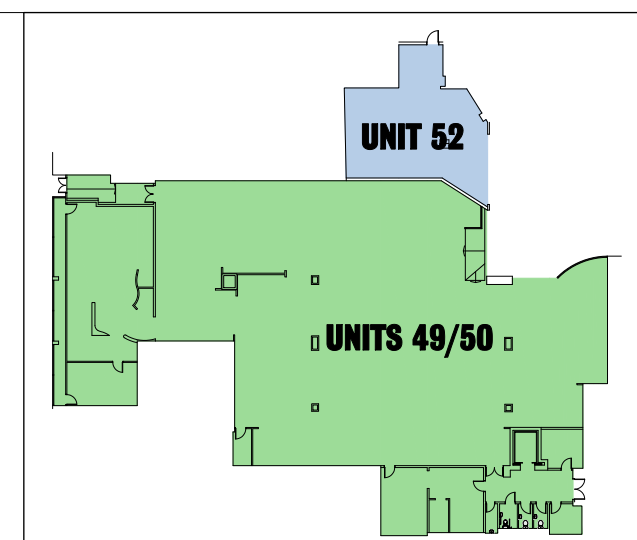
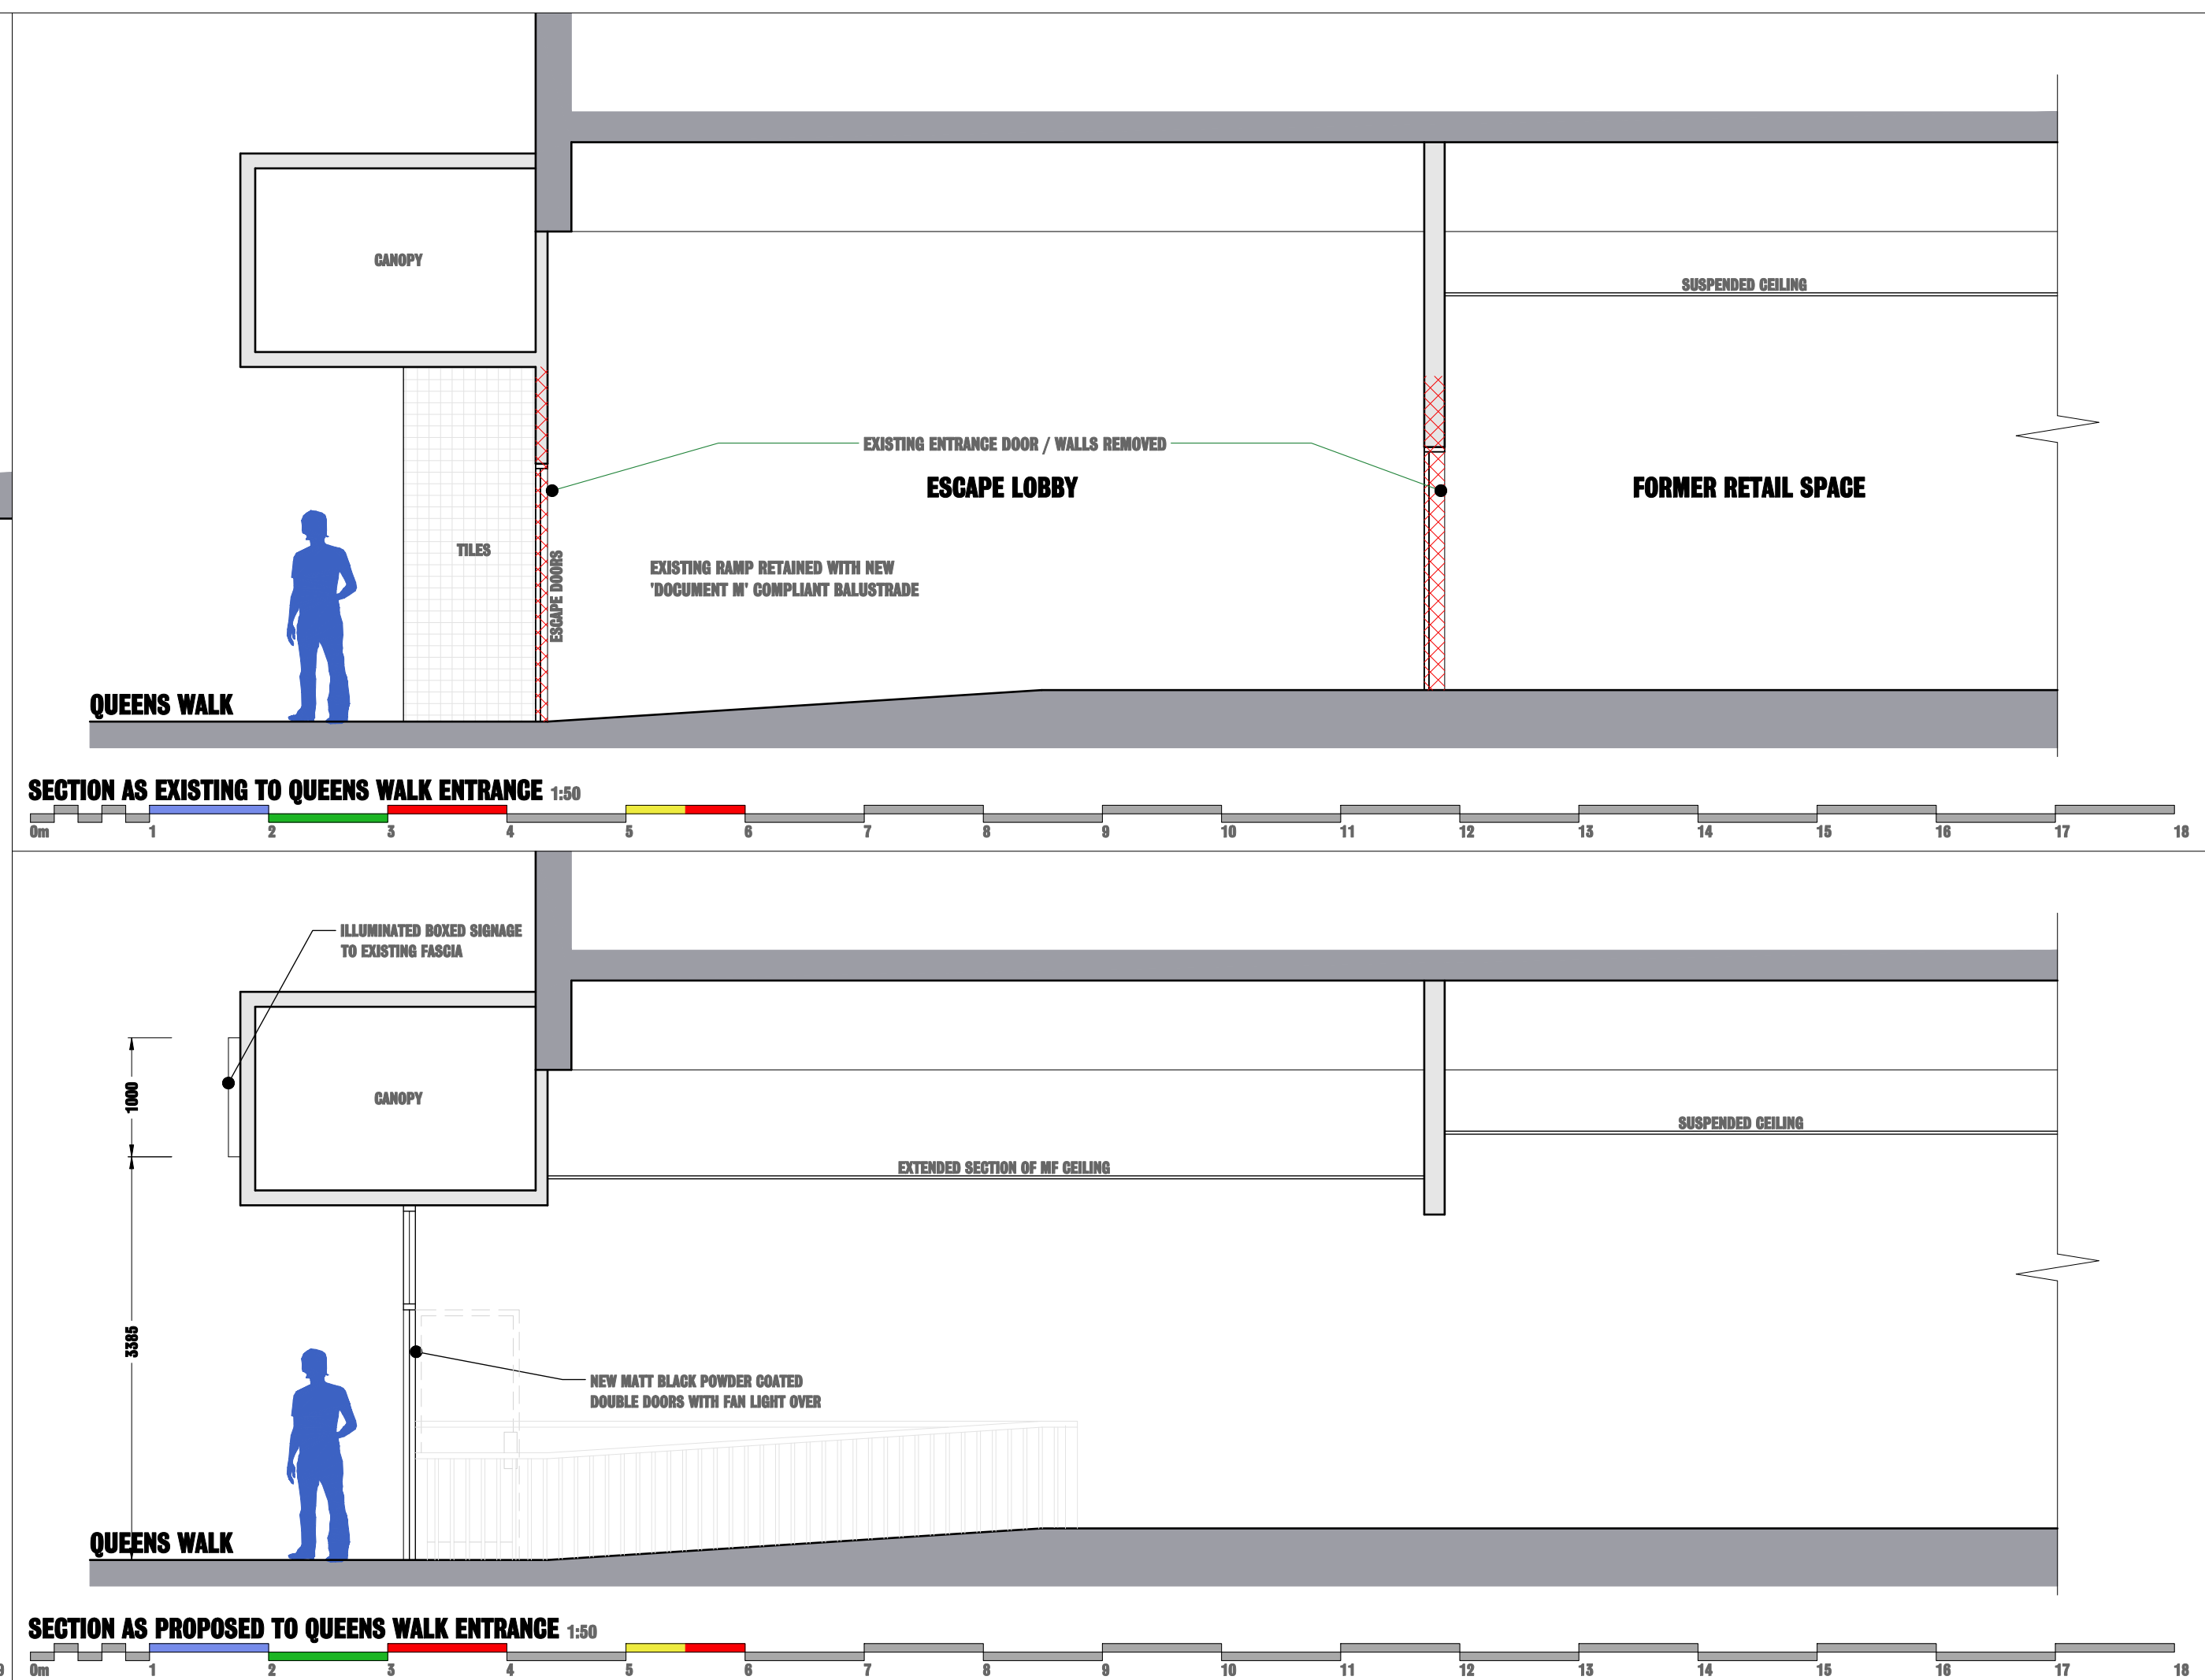
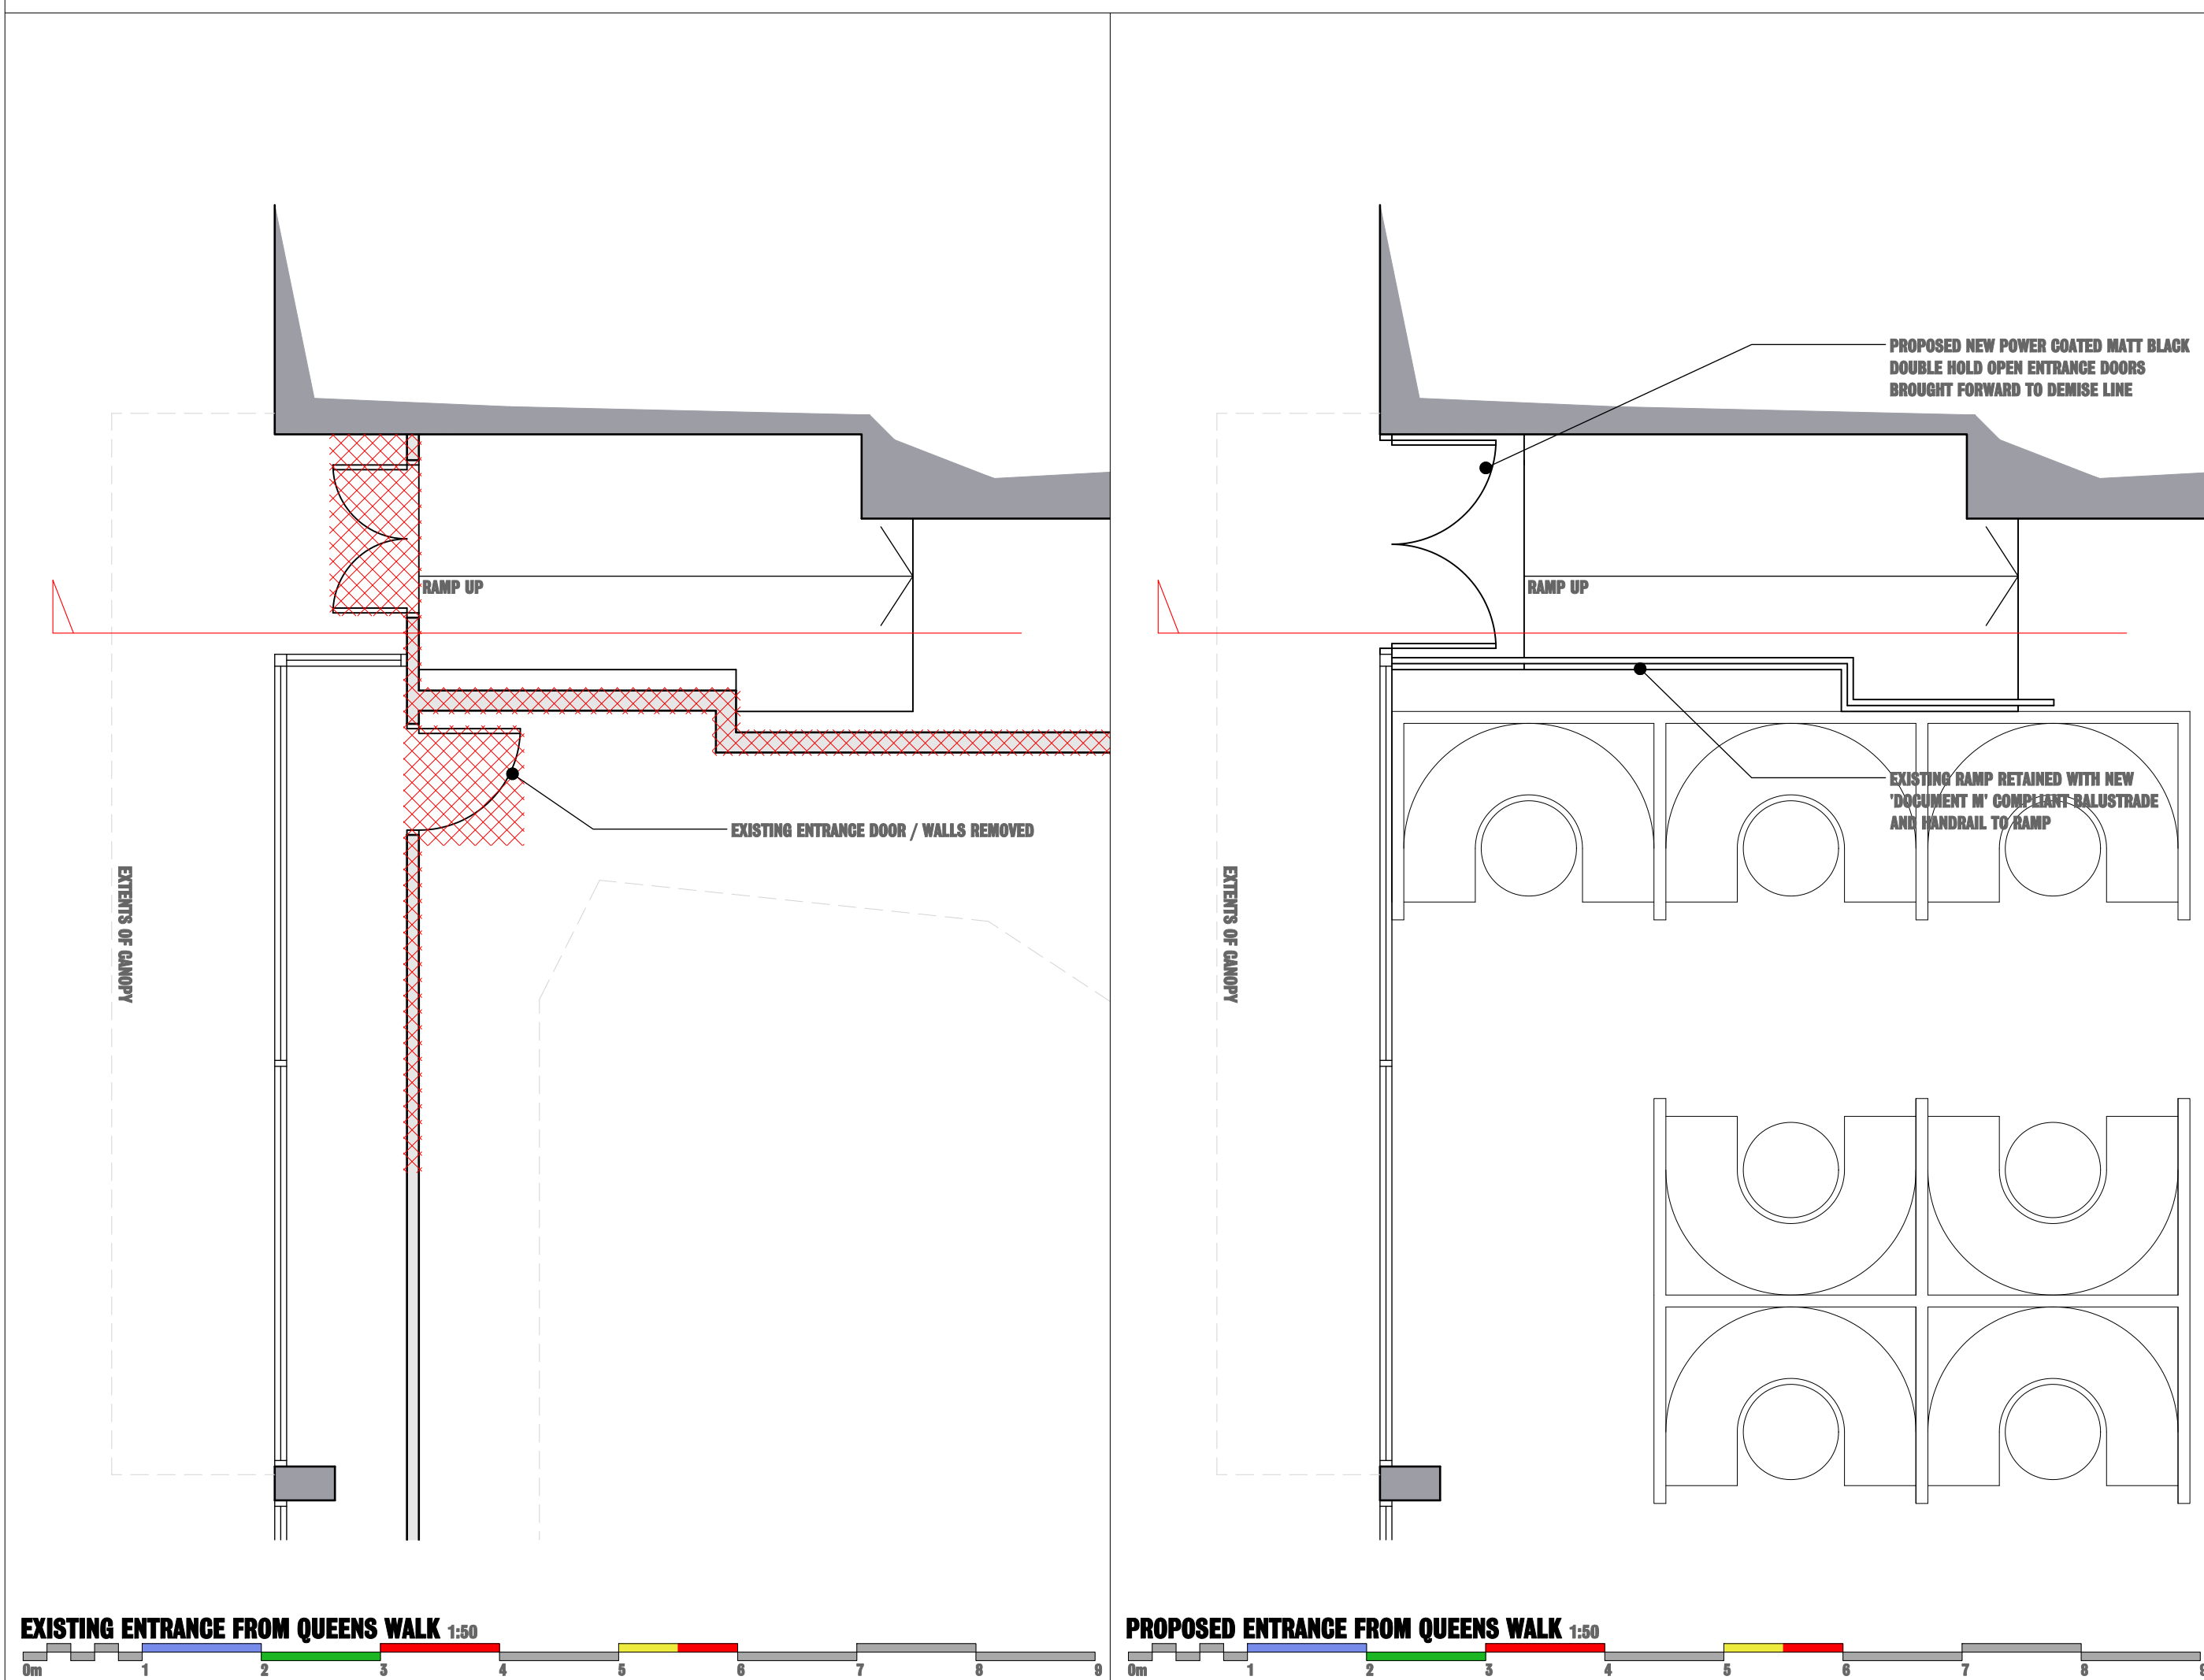
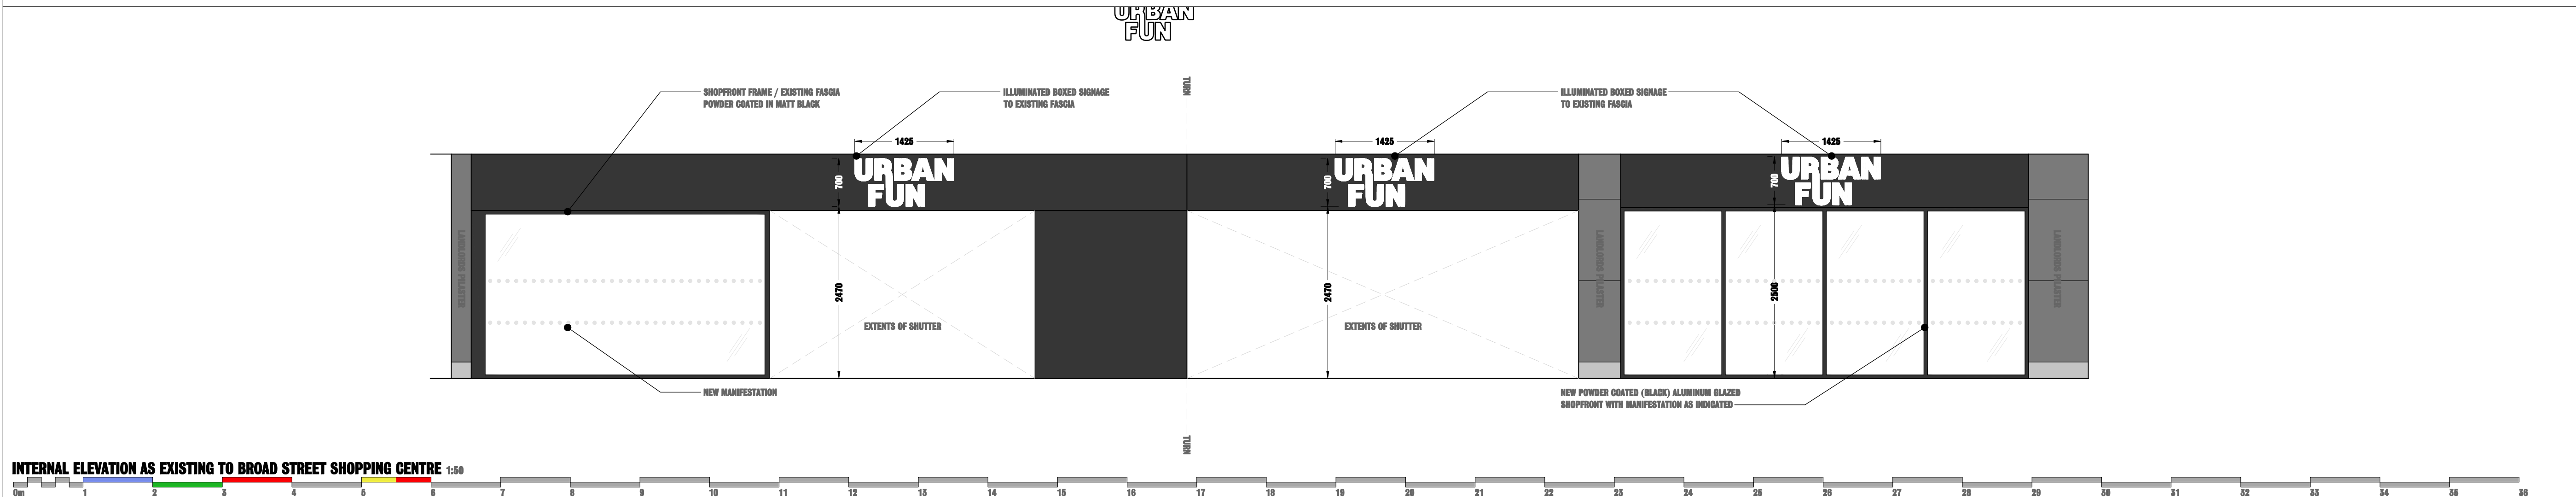


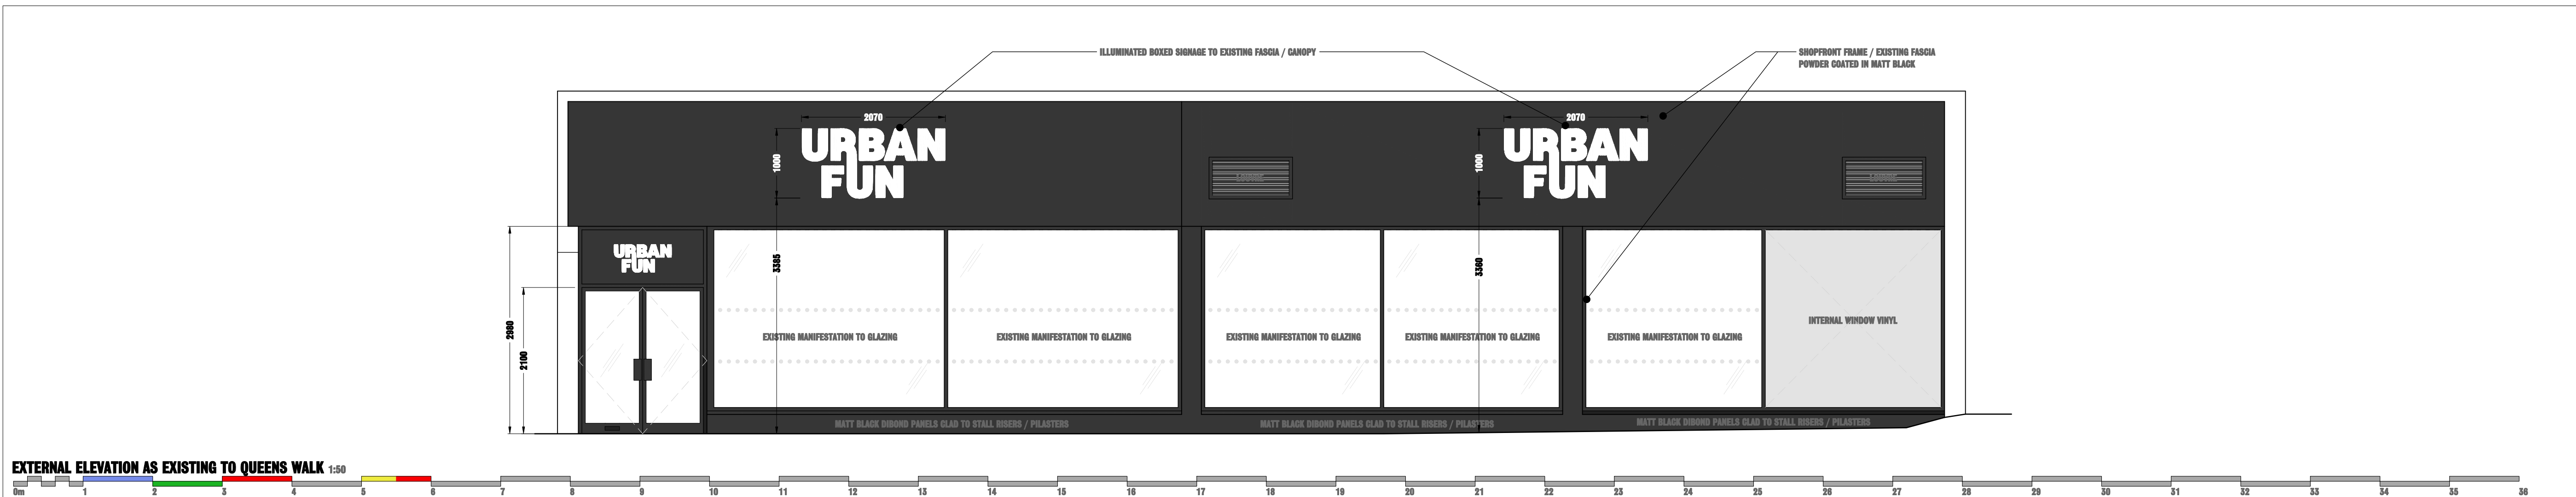

2 UPDATED LOGO ADDED TO SCHEME 28/09/23
1 INITIAL ISSUE 04/09/23

URBAN FUN

DMU DESIGNS
ARCHITECTURAL SERVICES LTD

PLANNING APPLICATION
BUILDING REGULATIONS
NEIGHBOURHOOD DESIGN STATEMENTS
WORKING DRAWINGS
TRANSALUTED / SECTION DRAWINGS
3D/2D PLANNING

MAIL@DMUDESIGNS.CO.UK
WWW.DMUDESIGNS.CO.UK
+44 (0)1474 107282

CLIENT
URBAN FUN

STATUS
PROPOSED DRAWING PACK

DRAWING NUMBER
3056-006

DRAWING REVISION
2

SCALE
1:50

PROPERTY
**49/50 & 52 BROAD STREET MALL
READING
RG1 7QE**

DRAWING TITLE
SHOPFRONT ALTERATIONS

DATE
AUGUST 2023

PAPER SIZE
A1

DRAWN BY
PTM

DO NOT SCALE FROM THIS DRAWING. ANY MISREPRESENTATION TO BE REPORTED IMMEDIATELY. DMU DESIGNS IS A LIMITED COMPANY REGISTERED IN ENGLAND AND WALES. REGISTERED NUMBER: 718897