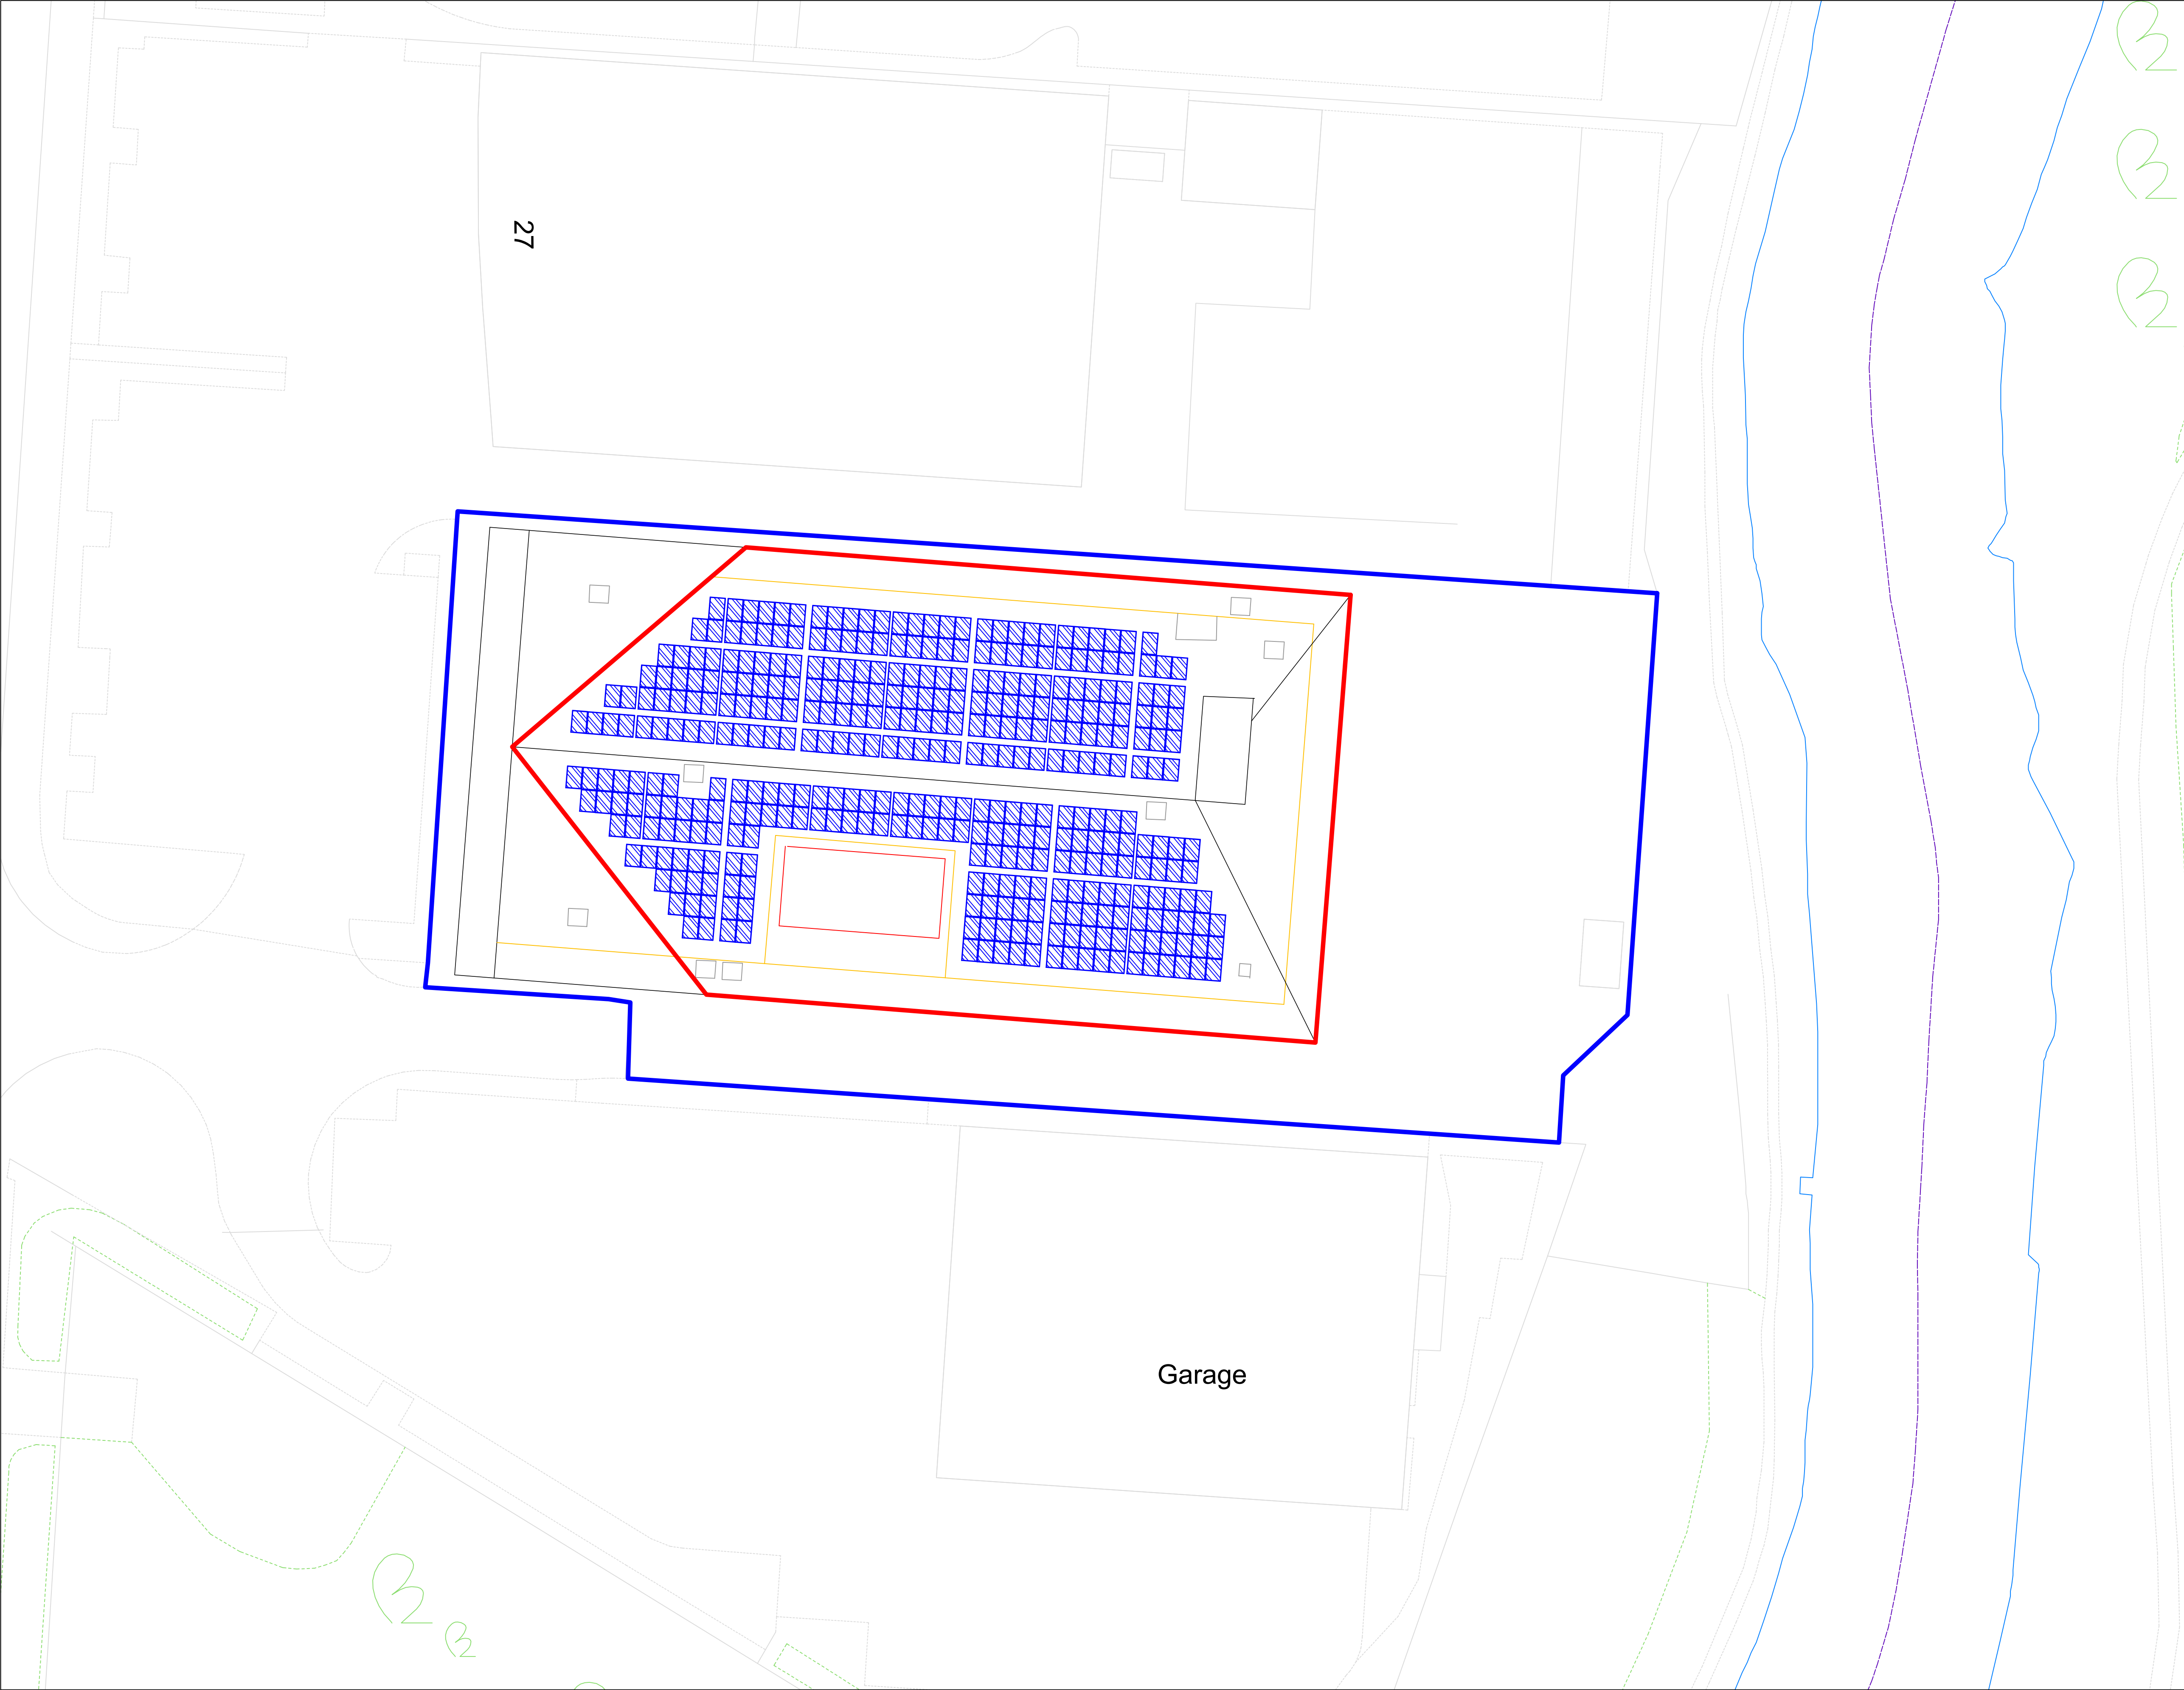


- Notes:
1. ALL DIMENSIONS ARE IN MM.
 2. IMAGES ARE FOR GENERAL INFORMATION.
 3. EVOENERGY RESERVE THE RIGHT TO REVISE THIS DRAWING IN THE INTEREST OF SYSTEM DEVELOPMENT.
 4. THIS DRAWING REMAINS THE INTELLECTUAL PROPERTY OF EVOENERGY AND MAY BE DISTRIBUTED ONLY WITH PERMISSION EXPRESSED IN WRITING.

NOT FOR CONSTRUCTION

P01	PROVISIONAL	25/06/2024	N.OUN	X.XXXXX
REV	DESCRIPTION	DATE	BY	APPROVED

System Details

System Information

System Size: 172.04 kWp

Number of Panels: 374 x 460 Wp

Orientation: 5/-175 Degrees

Tilt: 5 Degrees

Area of Active PV: 778.74 m²

Roof Type: STANDING SEAM

North Indicator

EvoEnergy Ltd
Eldon Business Park,
Eldon Road,
Nottingham, NG9 6DZ

T: 08448 150200
F: 01512 111917
www.evoenergy.co.uk
info@evoenergy.co.uk



Project

BYSS READING

Drawing Title

PROPOSED PLAN

Drawn By	Approved By	Scale (A1)
N.OUN	X.XXXXX	1:250

Drawing Status

PROVISIONAL

Drawing Number	Date
90-00932 - P03-P01	25/06/2024