

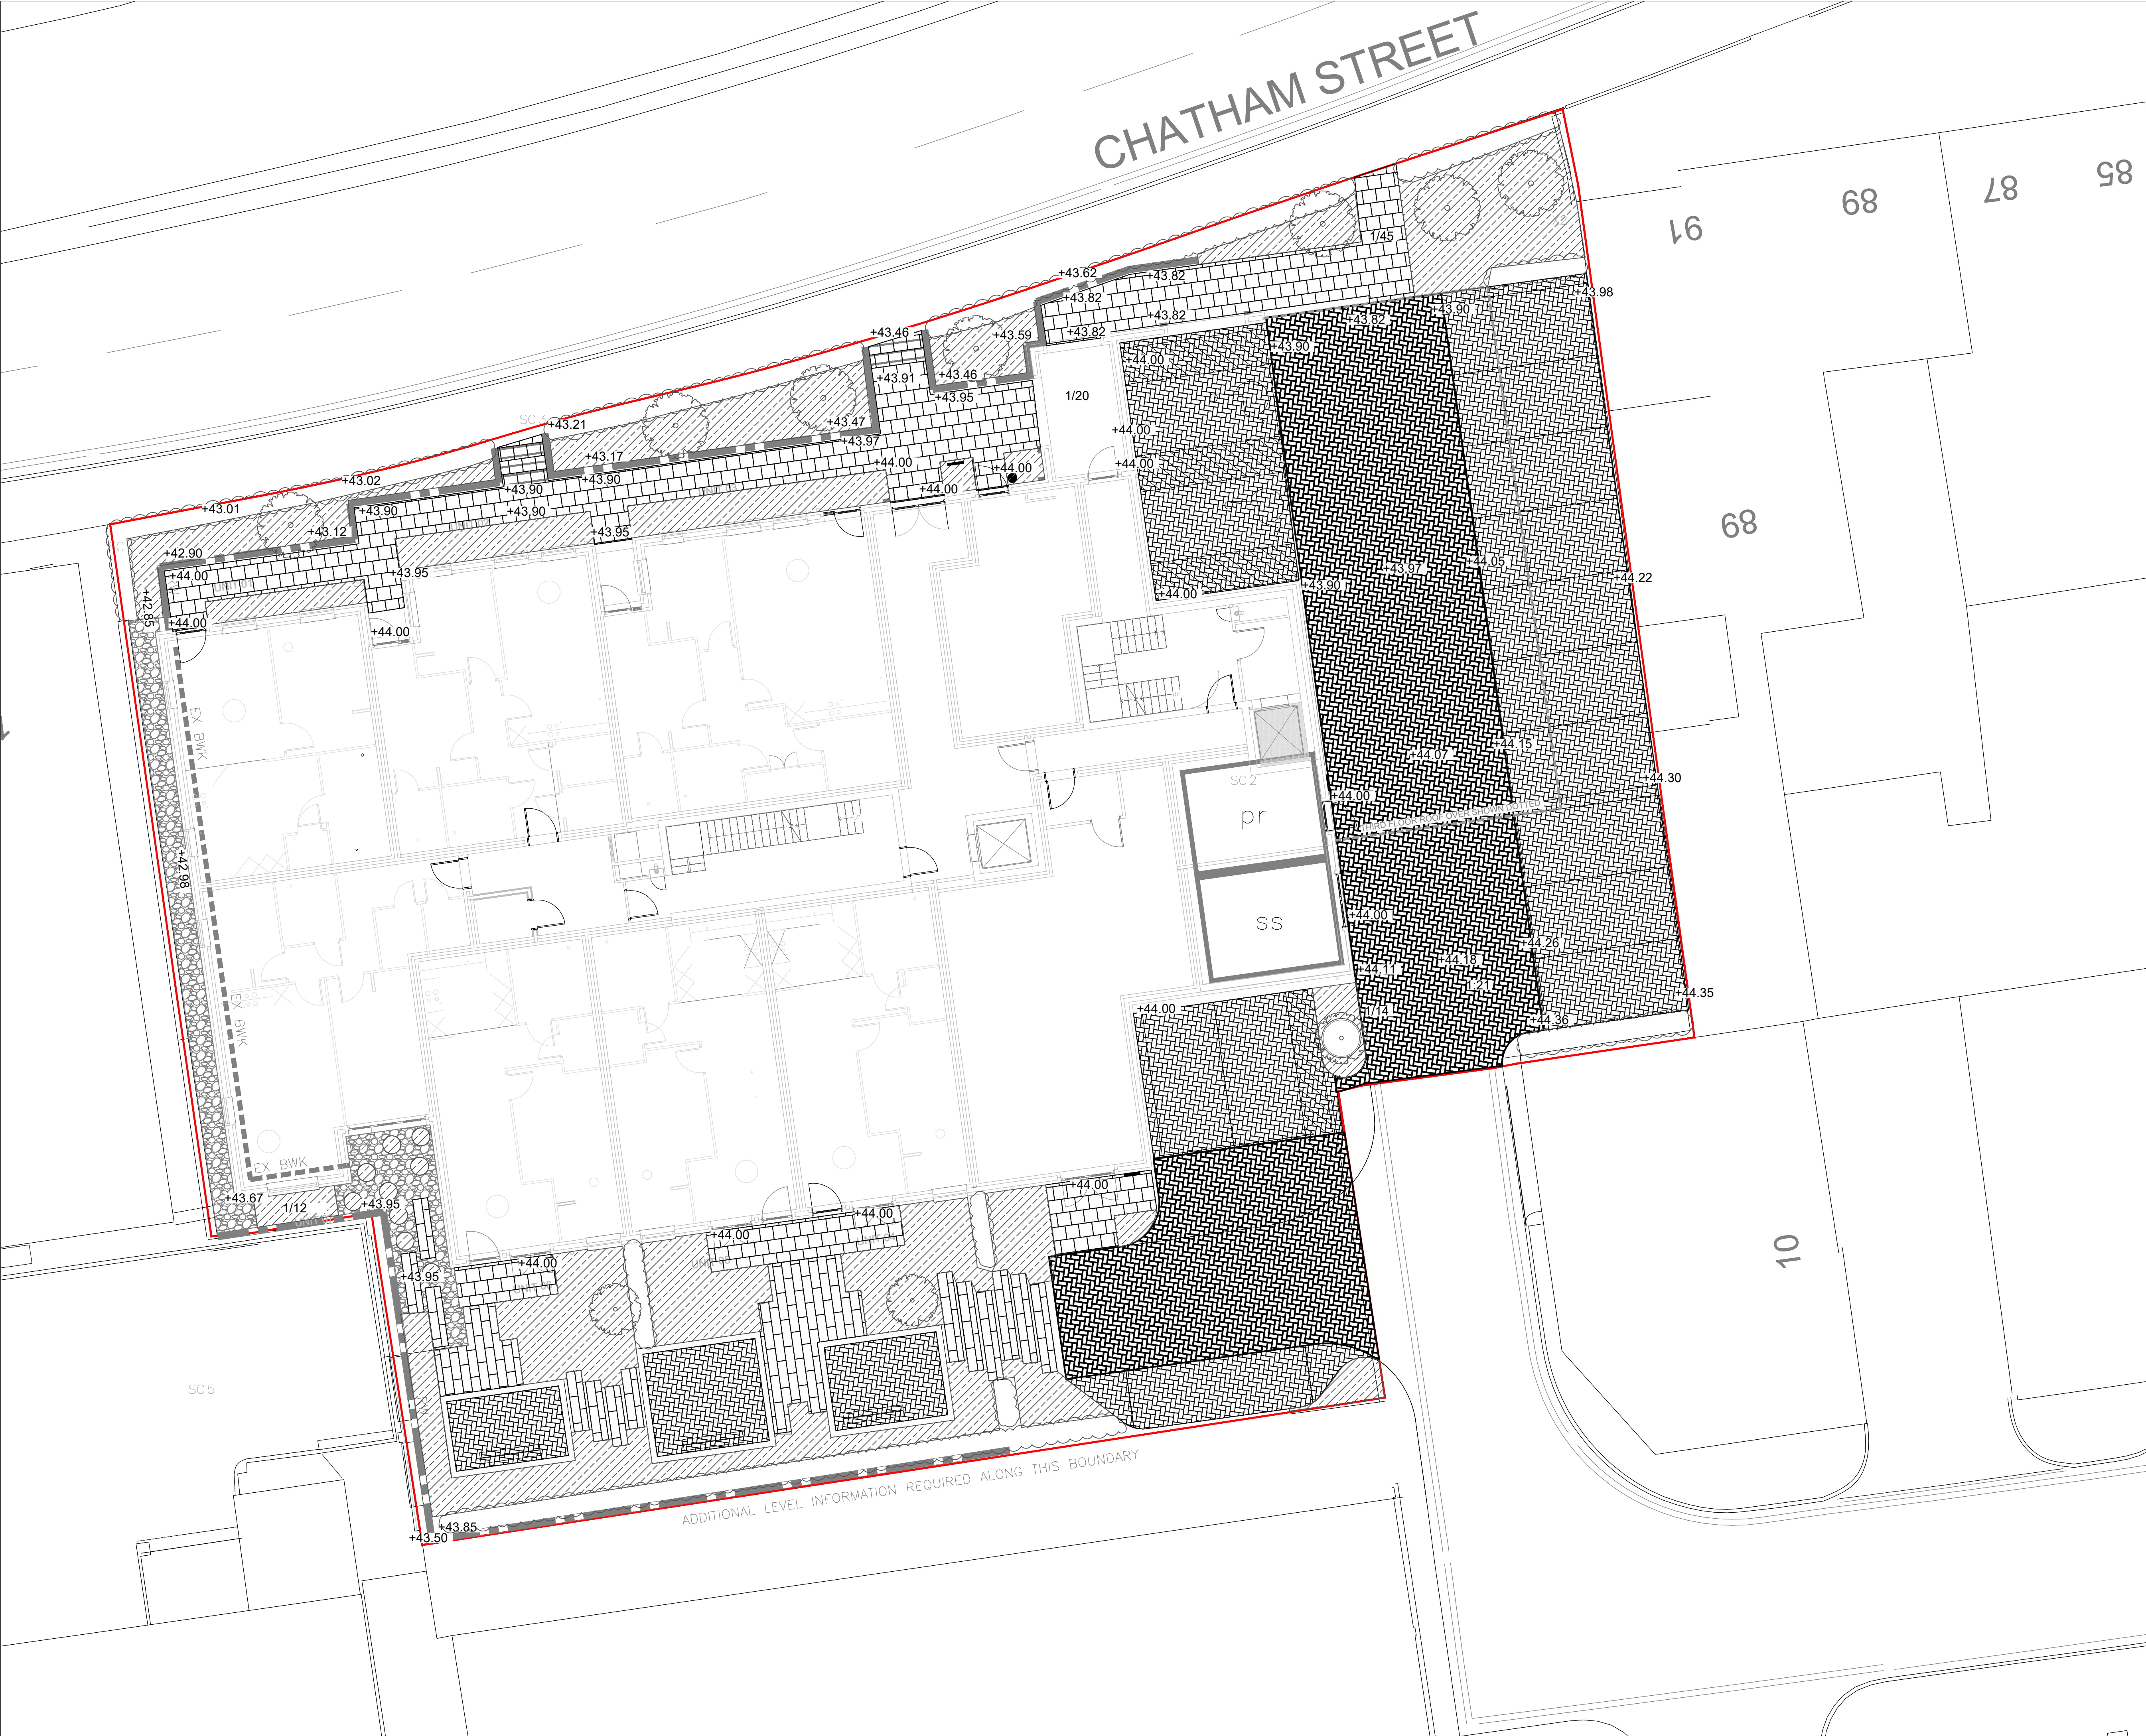
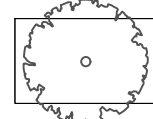


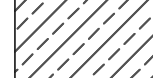


Contractors are not to scale dimensions from this drawing	
Revision	Date
A Layout updated	21.12.22
B Trees updated	23.06.23
C Layout updated	10.11.23
D Layout updated	11.01.24

HARD LANDSCAPE LEGEND

-  Hedge
-  Proposed 14-16cm tree
-  Amenity shrub planting
-  Marshalls Priora Permeable Paving in Brindle
-  Marshalls Priora Permeable Paving in Charcoal
-  Marshalls Saxon Paving 450x450 in Charcoal
-  Marshalls Saxon Paving 900x 300 in Charcoal
-  Decorative slate in Charcoal
-  Vestre VIA Bench 2000mm No. 1308, free-standing Hot dip galvanised powder-coated steel in RAL 7011 - Iron Grey with Linseed oil proof Nordic Pine Slatts

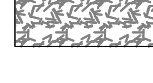

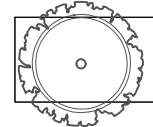-  Vestre Reale Planter 1100 litre REA -130-130 in Vert surf, free standing



-  Proposed levels

-  Proposed signs



2 Hare Hill Close
Woking
Surrey
GU22 8UH
T: 01483 343176 M: 07894 075577
www.landscapeperspective.co.uk

Client
Oriel Housing
Project
Chatham Street, Reading

Title
Hard landscape scheme ground floor

Status		
Planning		
Scale	Drawn	Date
1:100 @A1	AR	Dec 2022
Job number	Drawing number	Revision
1681-L90	201	D