



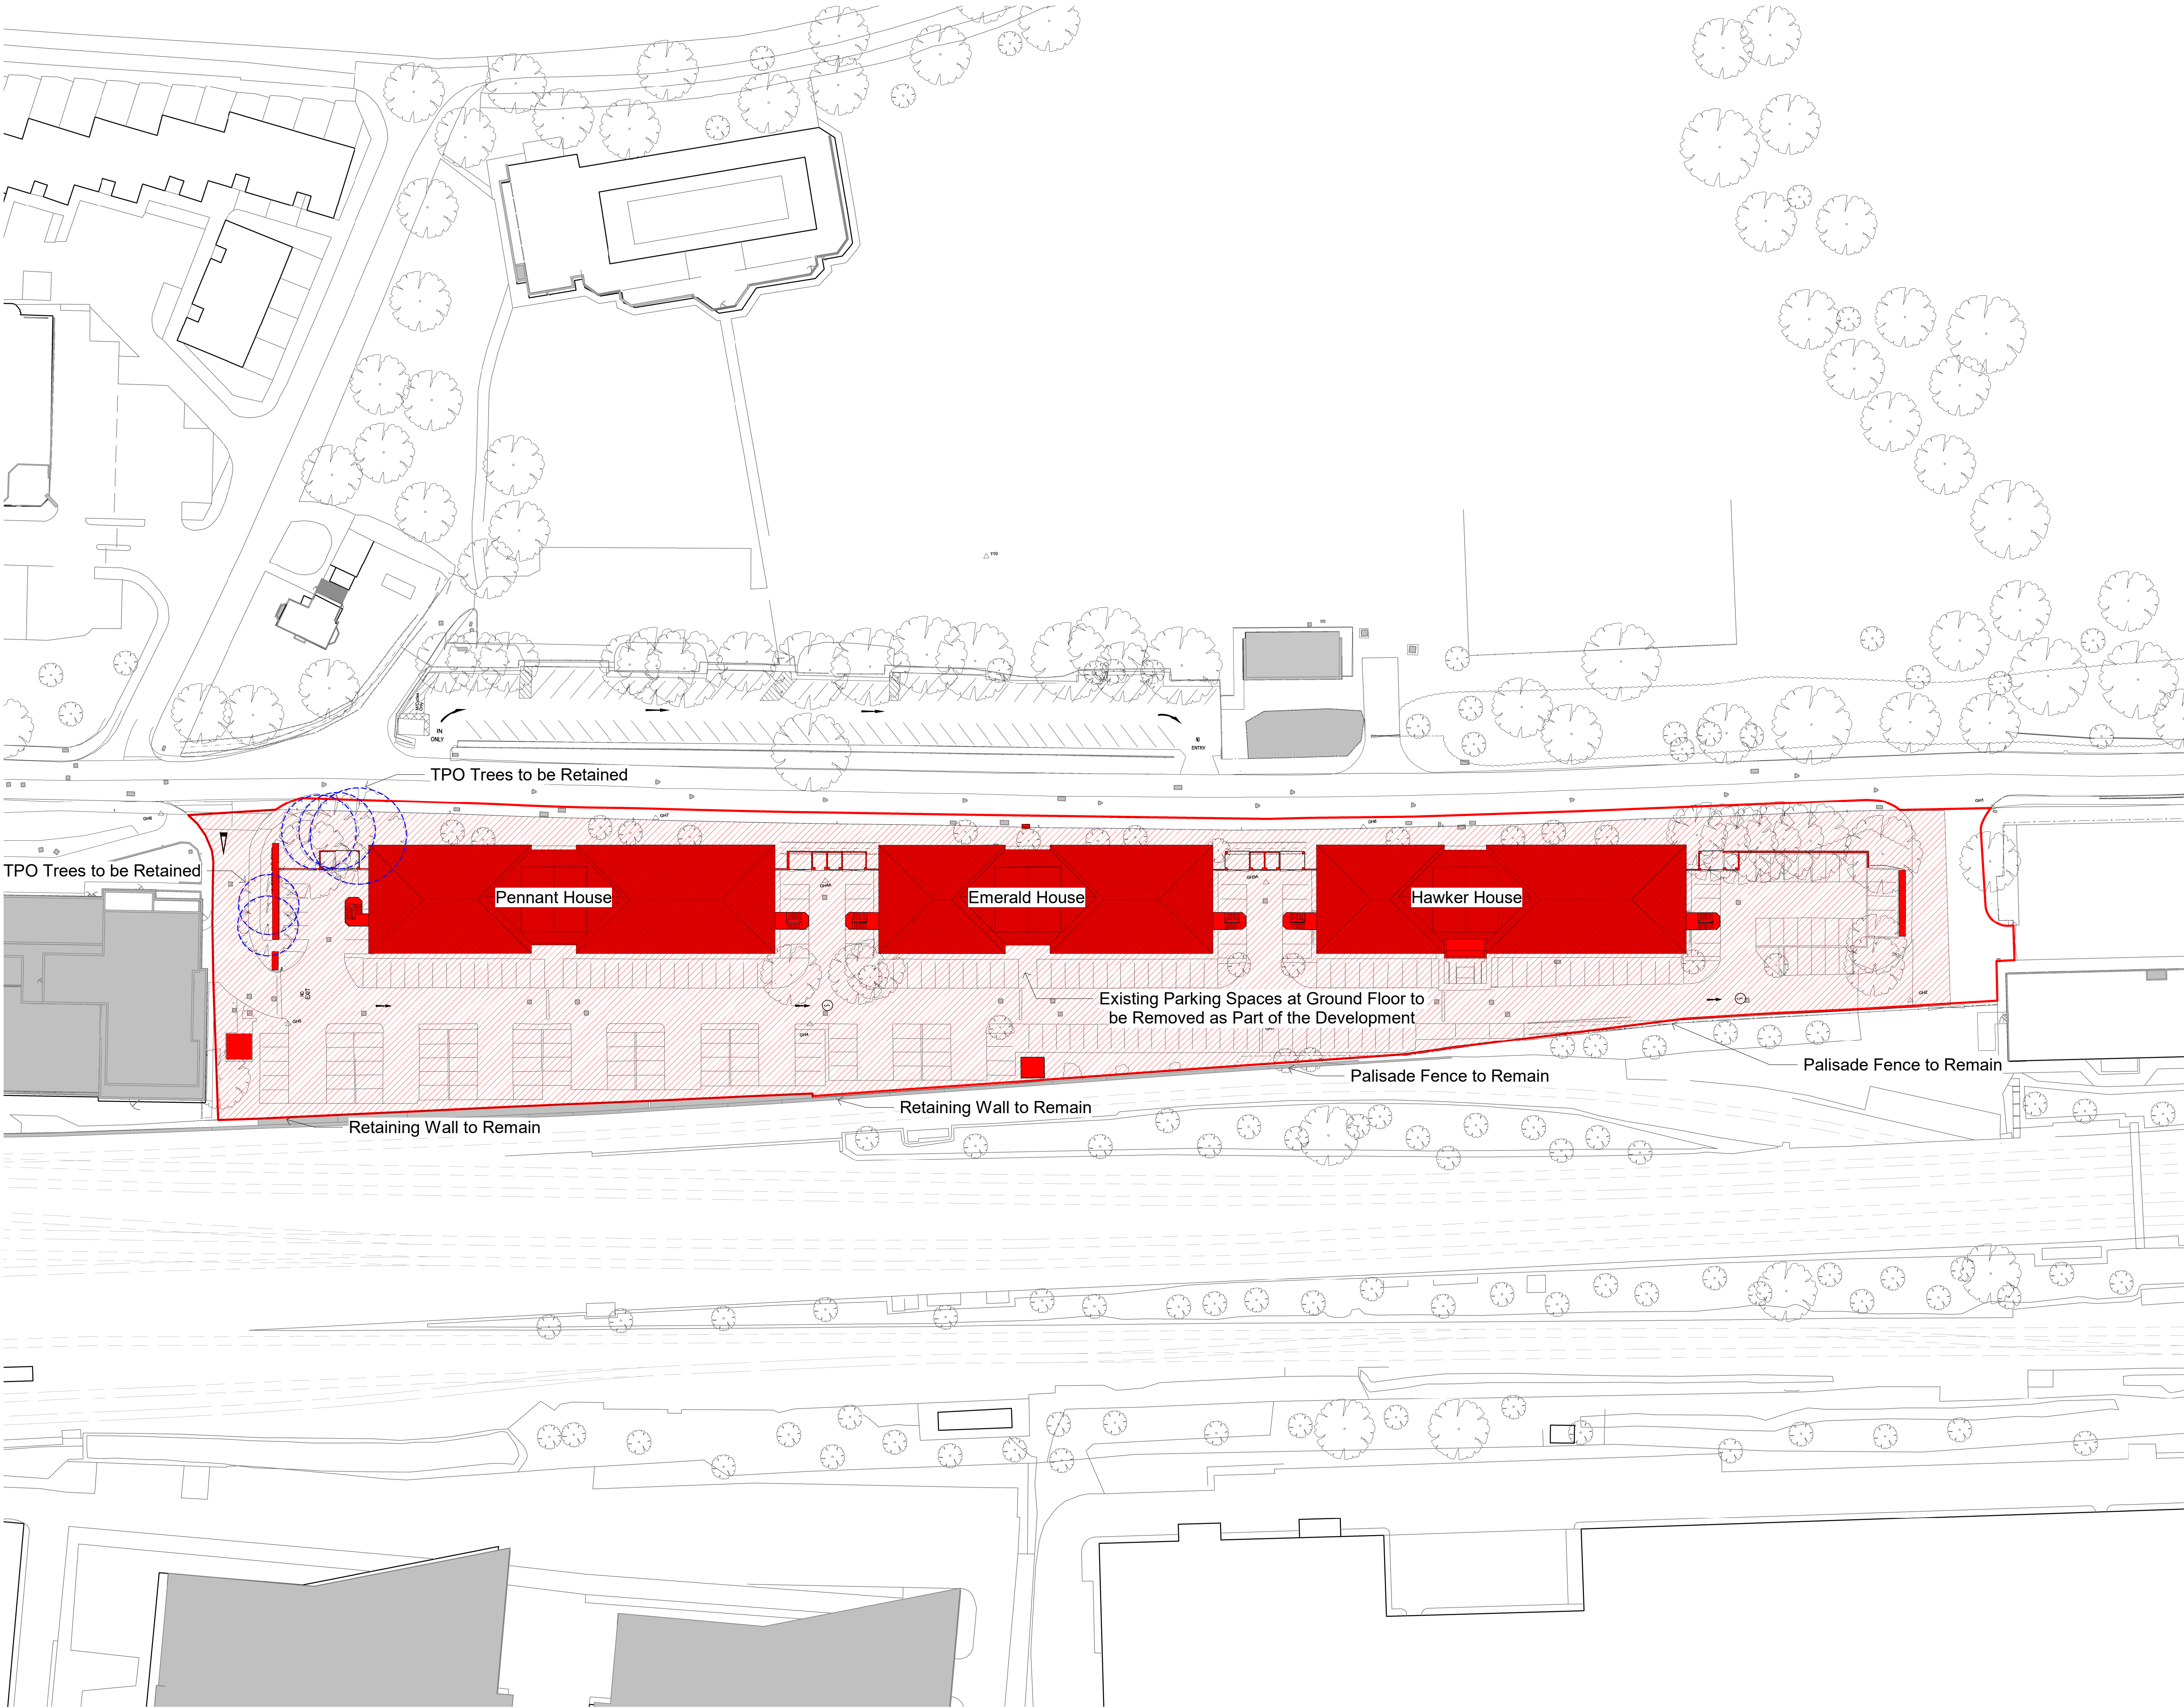

Copyright of this drawing is vested in Splus Architect and it must not be copied or reproduced without written consent. Figured dimensions only are to be taken from this drawing. DO NOT SCALE OFF THIS DRAWING WITHOUT THE USE OF THE SCALE BAR PROVIDED.
All contractors must visit the site and be responsible for taking and checking all dimensions relative to their work.
Data and drawings are to be checked for any variation between drawings and the conditions.
Electronic data drawings should be used only and should not be interpreted for measurement.
All dimensions and levels should be read only from those values stated on the drawings.
CONSTRUCTION: It is considered that the proposed works are within the scope of a competent Contractor and as such no ground conditions have been identified, refer to relevant Key Symbol Schedule Drawings for Assessment.

0 10 20 30.0m

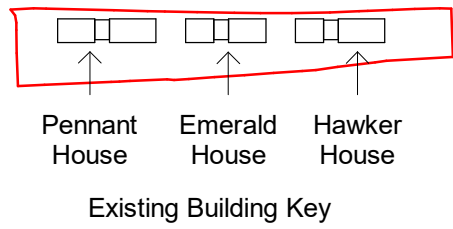

Existing Site Information is taken from 3D Survey Data provided by Greenhatch Group from a survey dated June 2023. Drawing Number: 41656_01-08_PE

To Be Read and Printed in Colour.


To Be Read In Conjunction with Landscape Architects Information.

Red Line - Application Boundary

Site Clearance

P11	31/05/24	Updates for Planning
P10	20/05/24	General Updates
P09	17/05/24	Updates for Planning
P08	16/05/24	Updates for Planning
P07	10/05/24	Updates for Planning
P06	27/03/24	Updates for Planning
P05	22/01/24	Updates for Planning
P04	10/01/24	Updates for Planning
P03	21/12/23	Updates for Planning
P02	30/11/23	Model Issue - For Coordination - General Updates

**PEVERIL
SECURITIES**

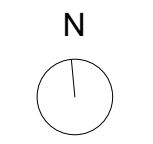

5plus

Manchester: 0161 228 0211
Fourth Floor, The Hive, 47 Lever Street,
Manchester, M1 1FN

London: 0207 253 7644
The Leather Market, Weston Street,
London, SE1 3ER

5plusarchitects.com

PROJECT:
Napier Road Reading

TITLE:
Demolition Plan - Masterplan

SCALE: As indicated @ A1
ORIGIN DATE: 21/11/23
DRAWN: AC
CHECKED: JB

STATUS:
S2 - Planning

DRAWING NO:
READ-SPA-ZZ-ZZ-DR-A-000100

REV:
P11

CLASSIFICATION: