
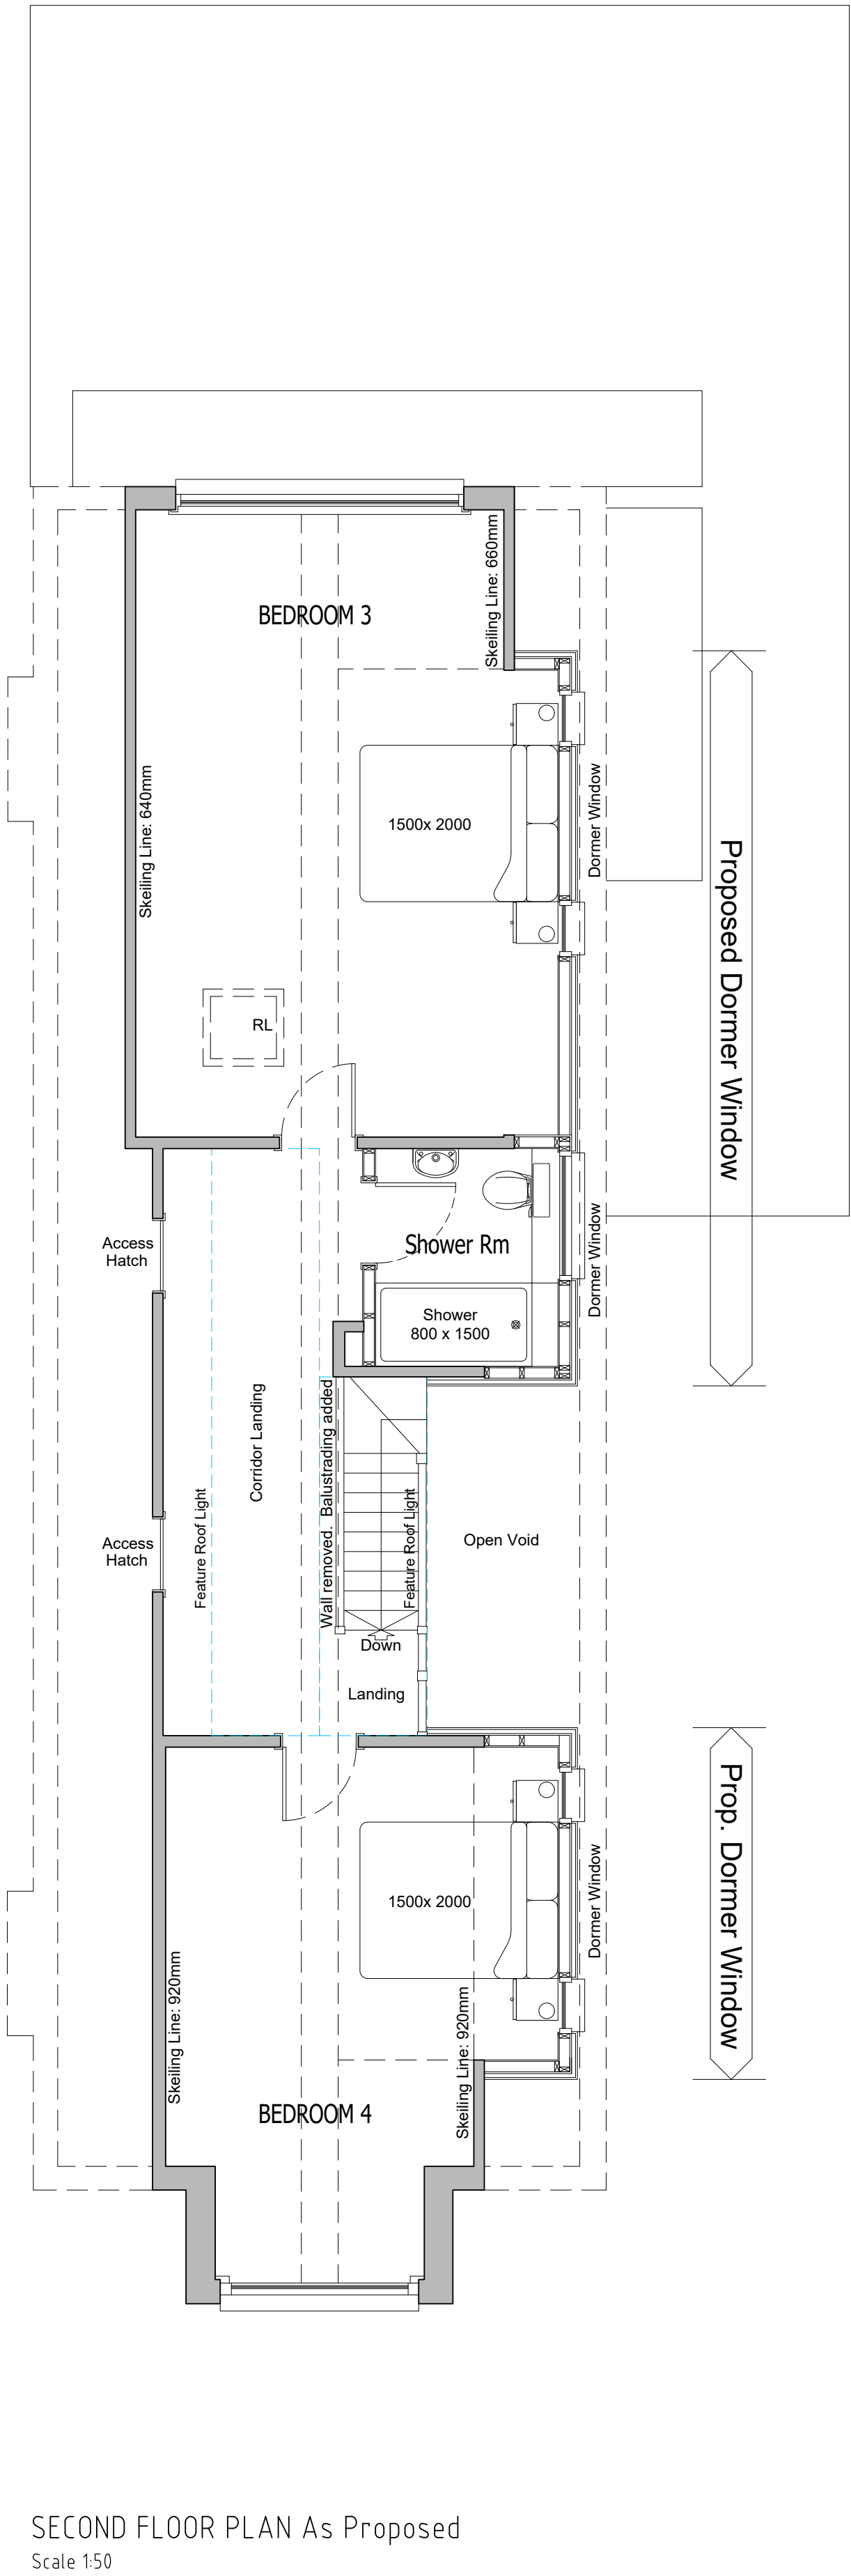
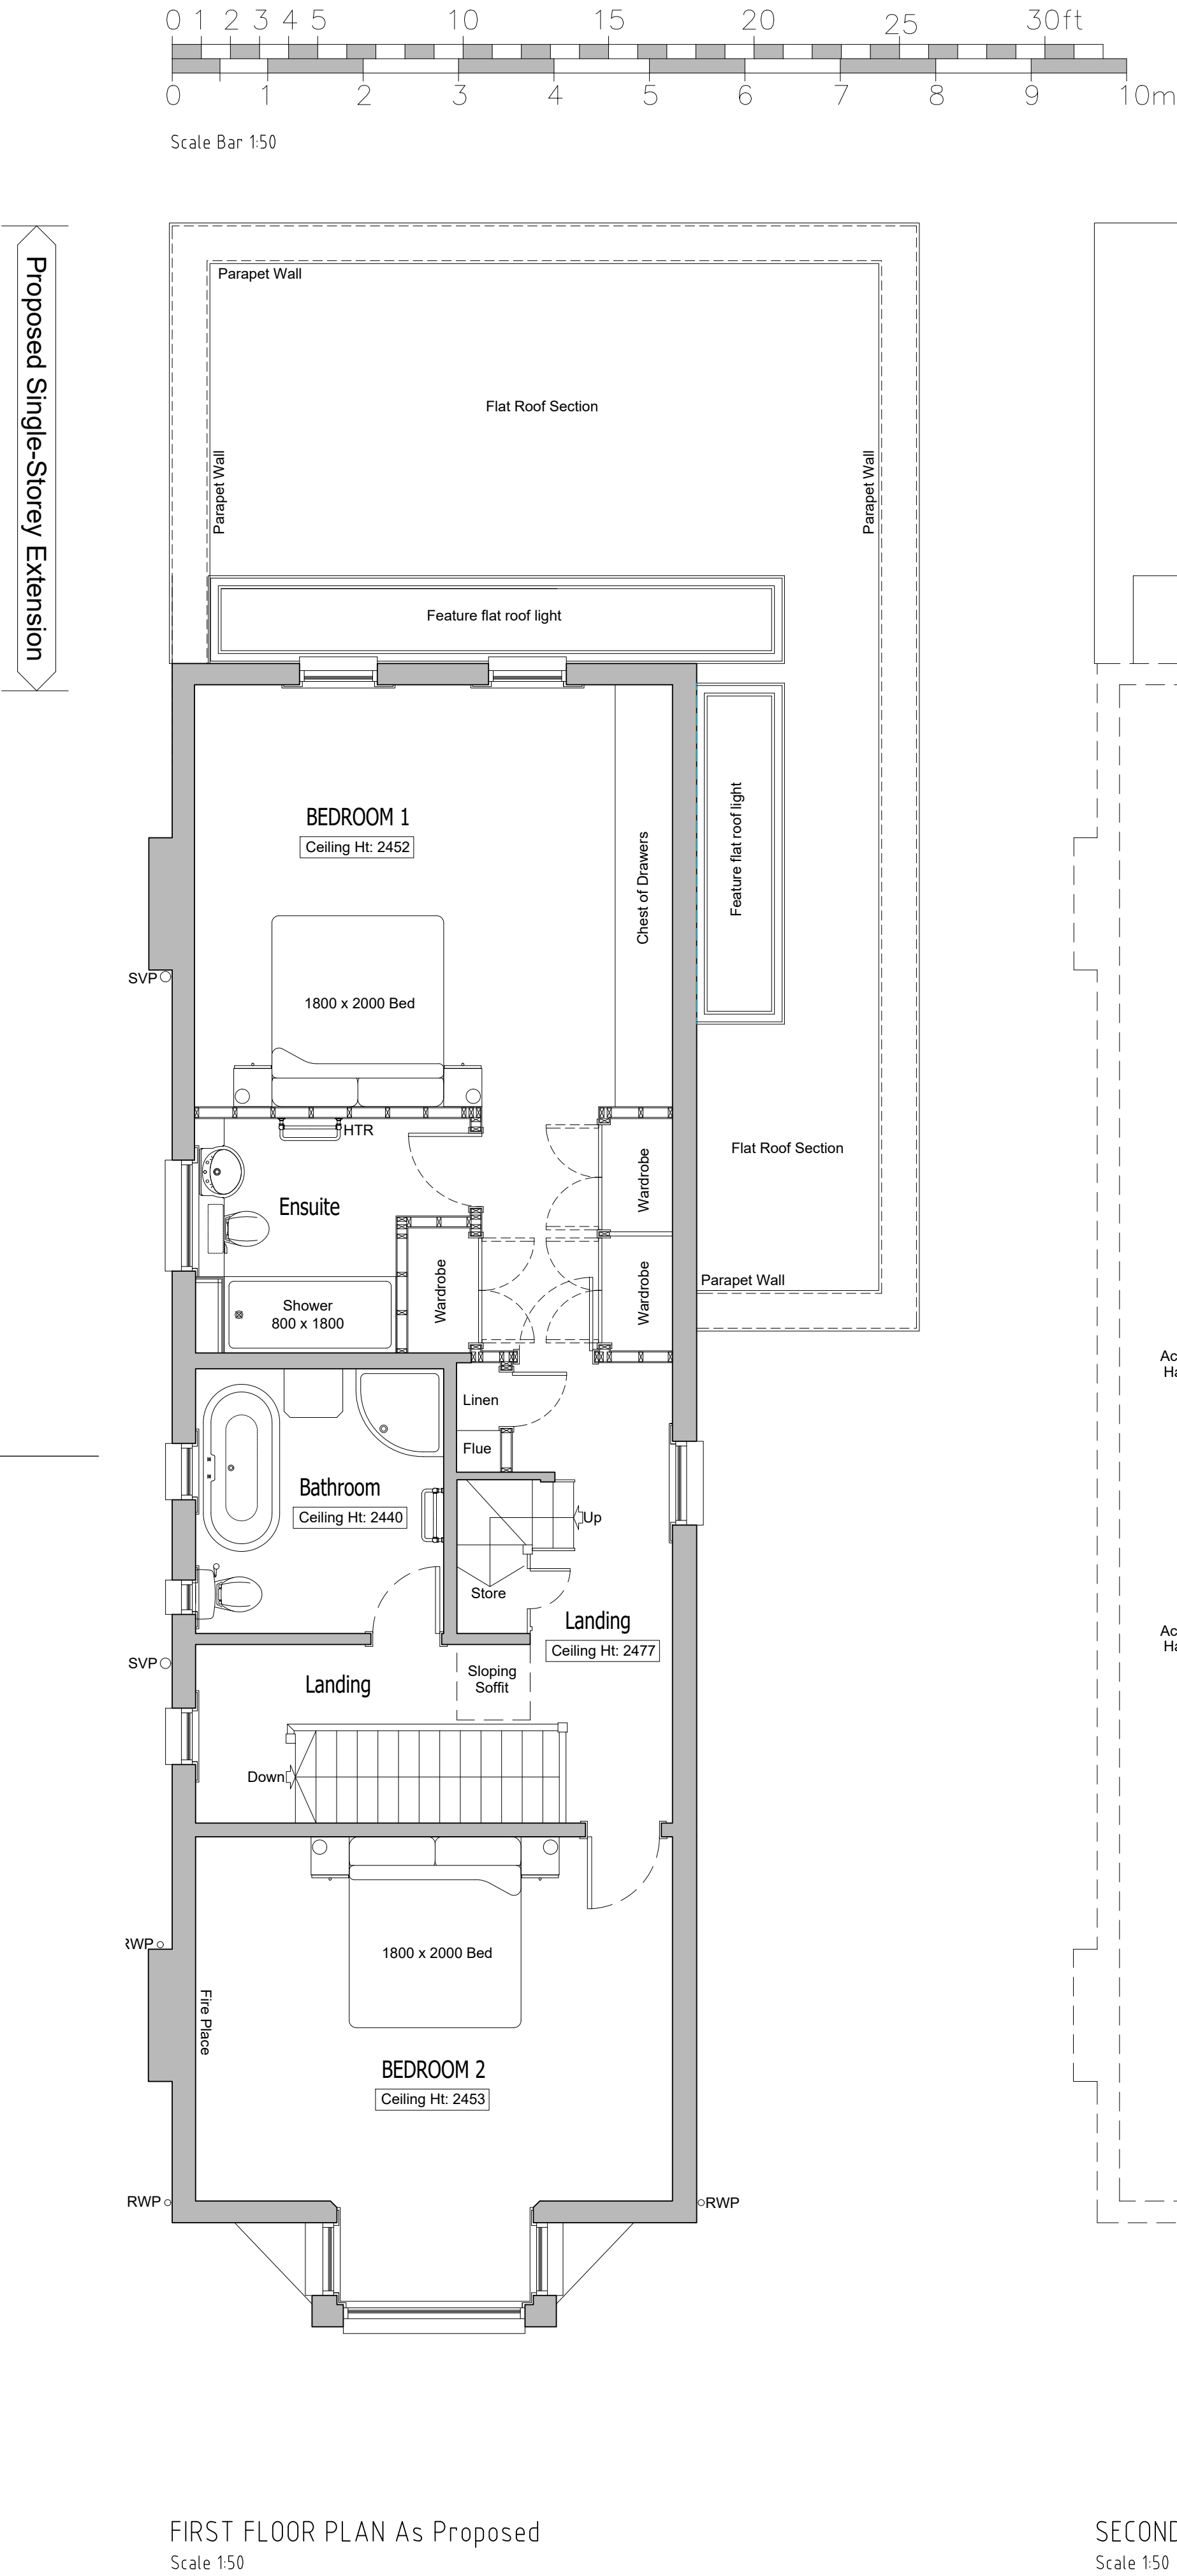


All dimensions are to be checked on site before work commences.
Figured dimensions to be taken in preference to scaled dimensions.
If in doubt please ask.
© Copyright reserved.

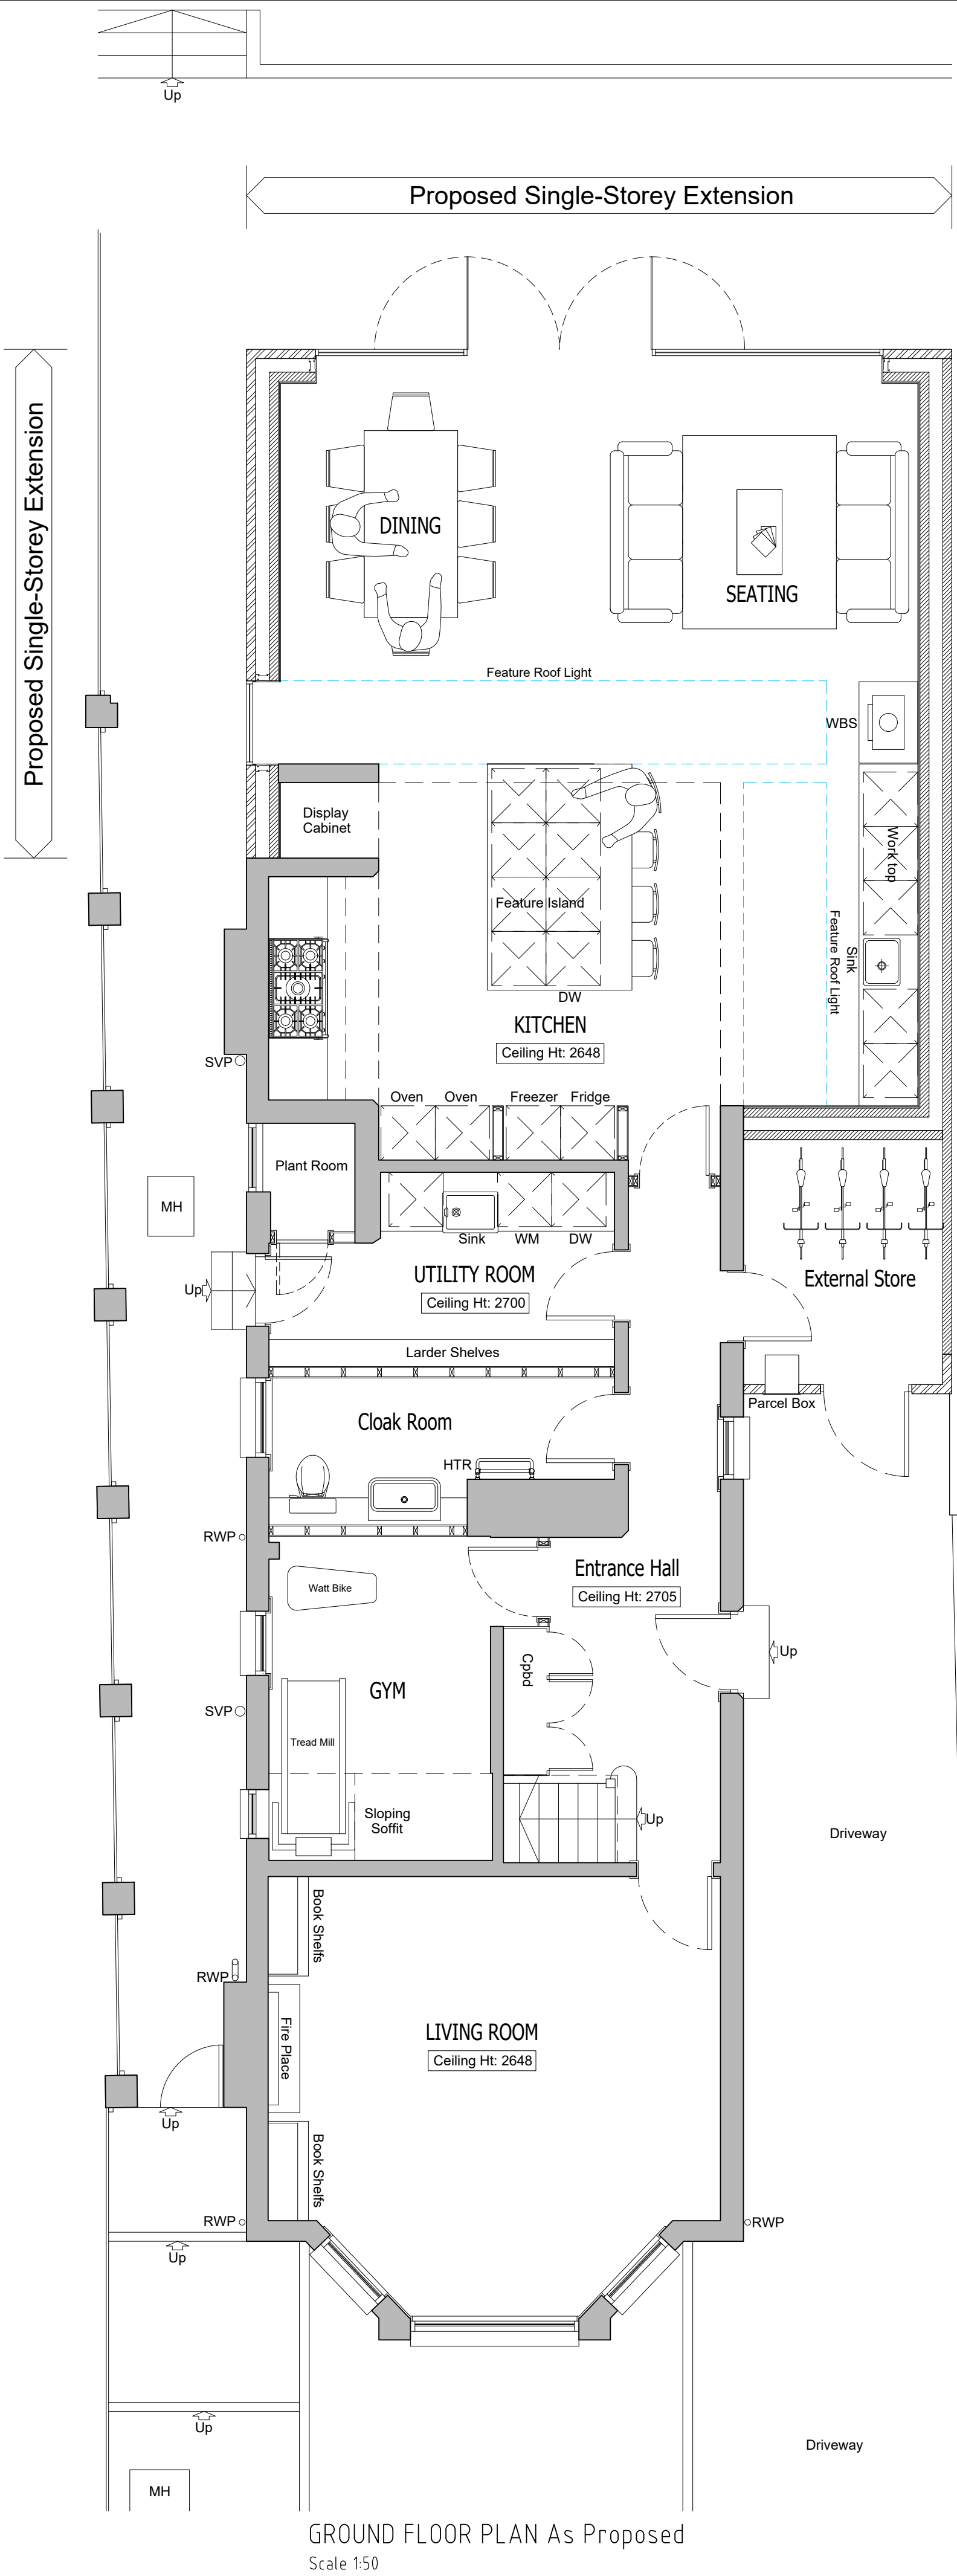

Rev	Description	Date	Initials
FOR PLANNING SUBMISSION			
HOLTHAM+NEWMAN ARCHITECTS			
The Design Studio, Lockey Farm, Sindlesham Road, Arborfield, Reading, Berkshire RG2 9JH			
Project: 29, St Annes Road Caversham Reading RG4 7PA			
Client: Farhan Ahmad			
Drawing Title: General Arrangement Plans Ground, First and Second Floor Levels			
As Proposed			
Scale:	1:50 @ A1	Dwg. No.:	2407-P102
Drawn by:	DH	Rev.:	-
Date:	March 2024		