
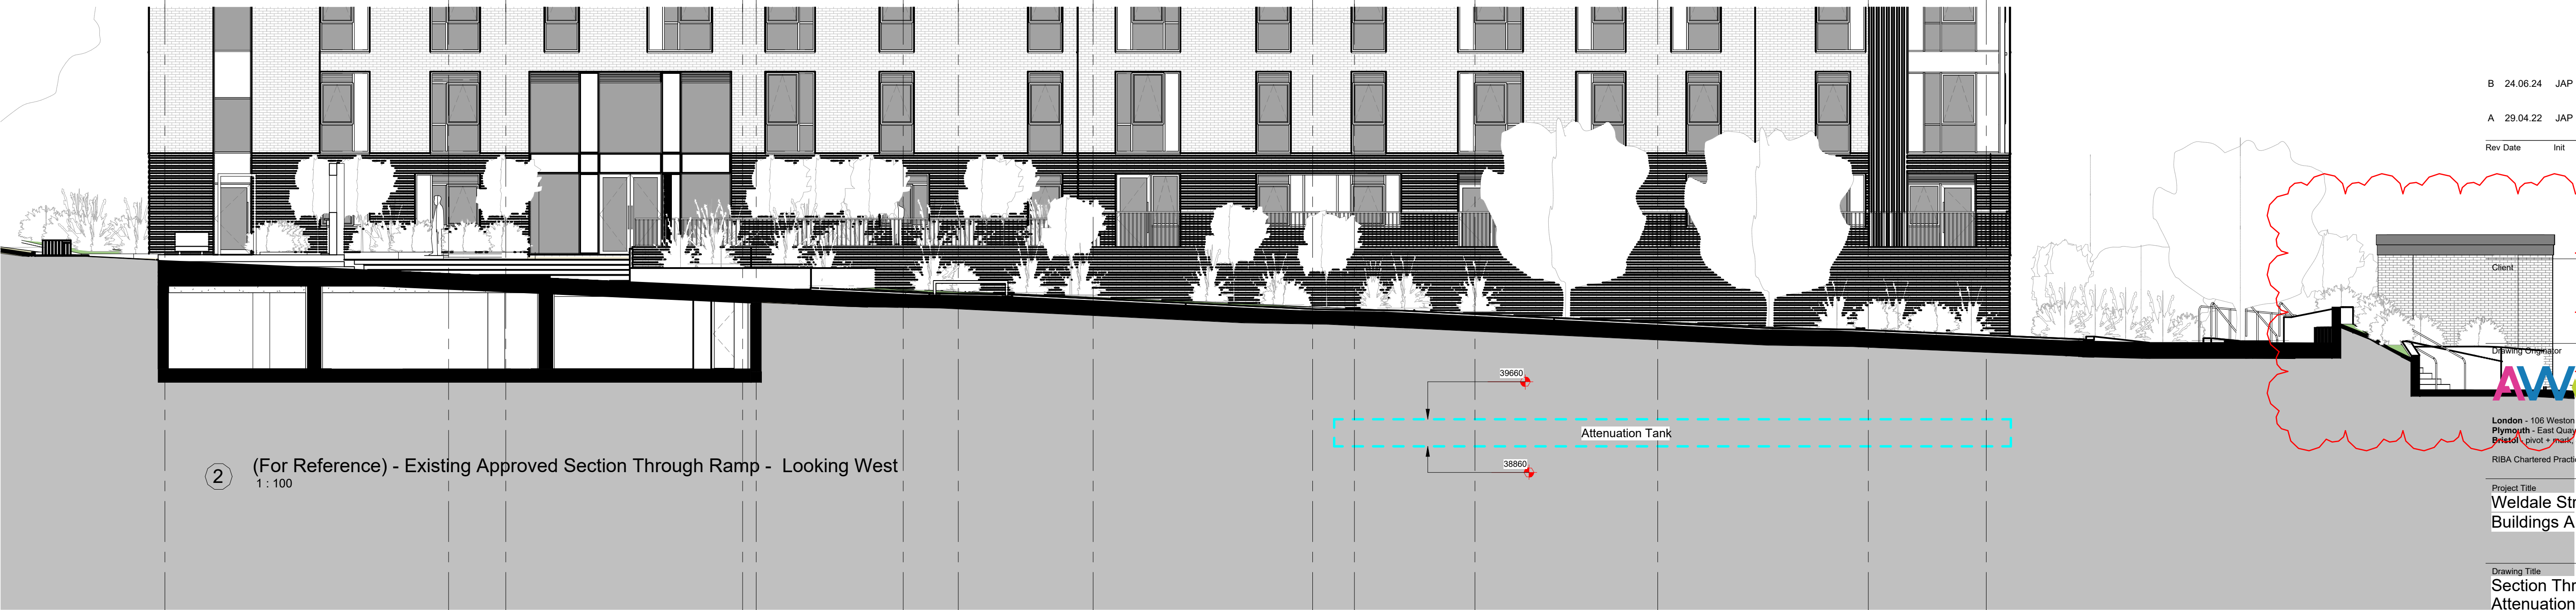
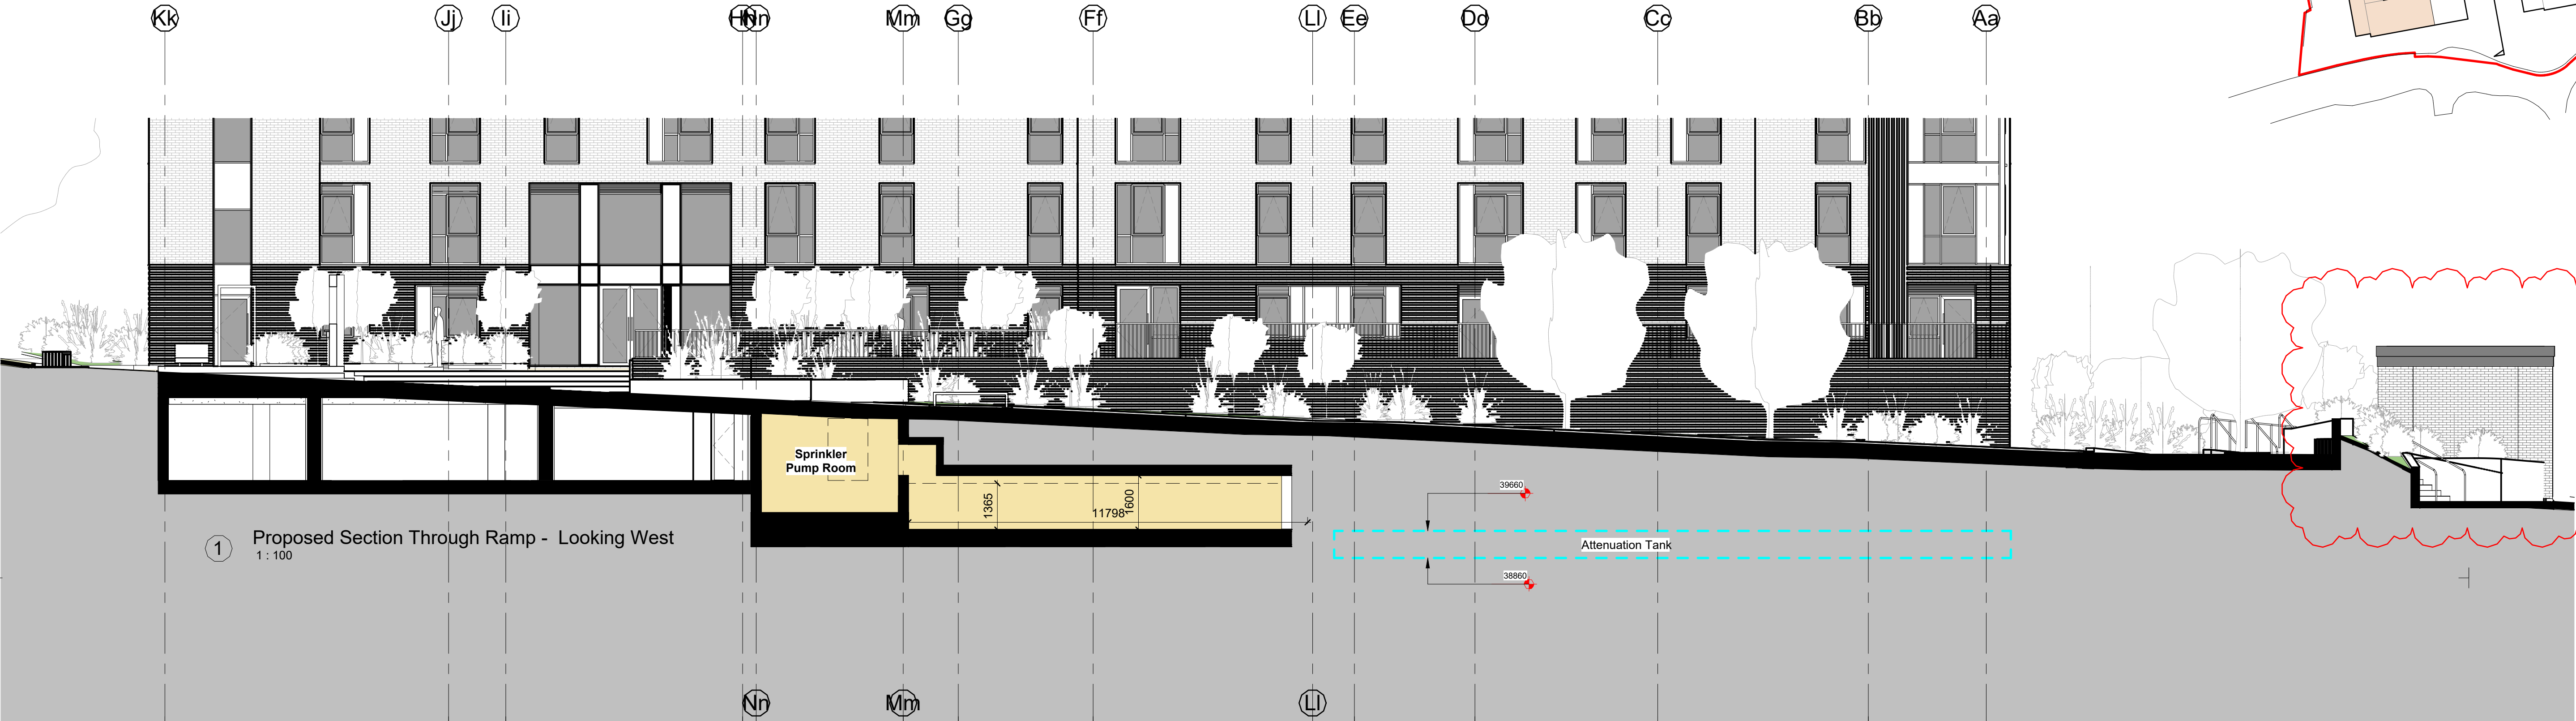


Notes
This drawing may be scaled for the purposes of Planning Applications, Land Registry and for Legal plans where the scale bar is used, and where it verifies that the drawing is an original or an accurate copy. It may not be scaled for construction purposes.
Always refer to figured dimensions. All dimensions are to be checked on site. Discrepancies and/or ambiguities between this drawing and information given elsewhere must be reported immediately to this office for clarification before proceeding. All drawings are to be read in conjunction with the specification and all works to be carried out in accordance with latest British Standards / Codes of Practice.

Section Key

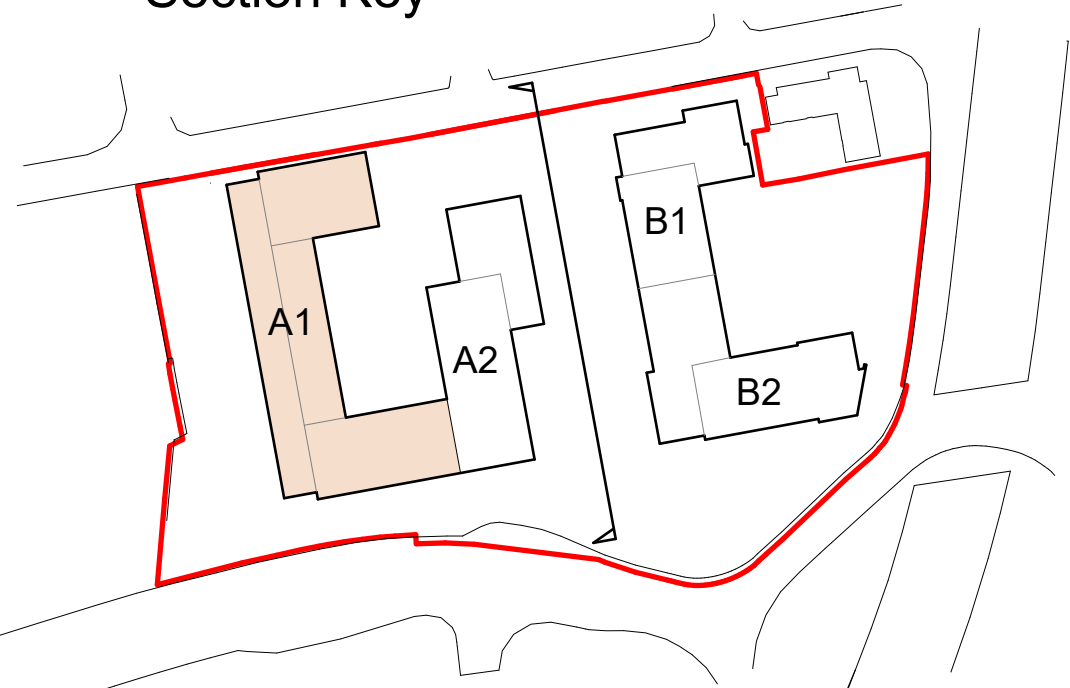

B	24.06.24	JAP	Existing Sub-Station Kept In Place and Approved Landscaping Amended to Suit	JC
A	29.04.22	JAP	Existing approved section + Key added to drawing	JC

Rev Date Init Notes Child

inspired environments
London - 106 Weston Street, SE1 3QB 020 7160 6000
Plymouth - East Quay House, PL4 0HX 01752 261 282
Bristol - pivot + mark 48-52 Baldwin Street, BS1 1QB 0117 923 2535
RIBA Chartered Practice www.aww-uk.com

Project Title
Weldale Street, Reading
Buildings A1 & A2

Drawing Title
Section Through Sprinkler Tank & Attenuation Tank.

Scale	Sheet	Drawn	Checked	Date
As Indicated	A1	JC	JAP	April 22
Status	Project			
PLANNING	3622			
Drawing Reference	Drawing No.	Revision		
	0420	B		