


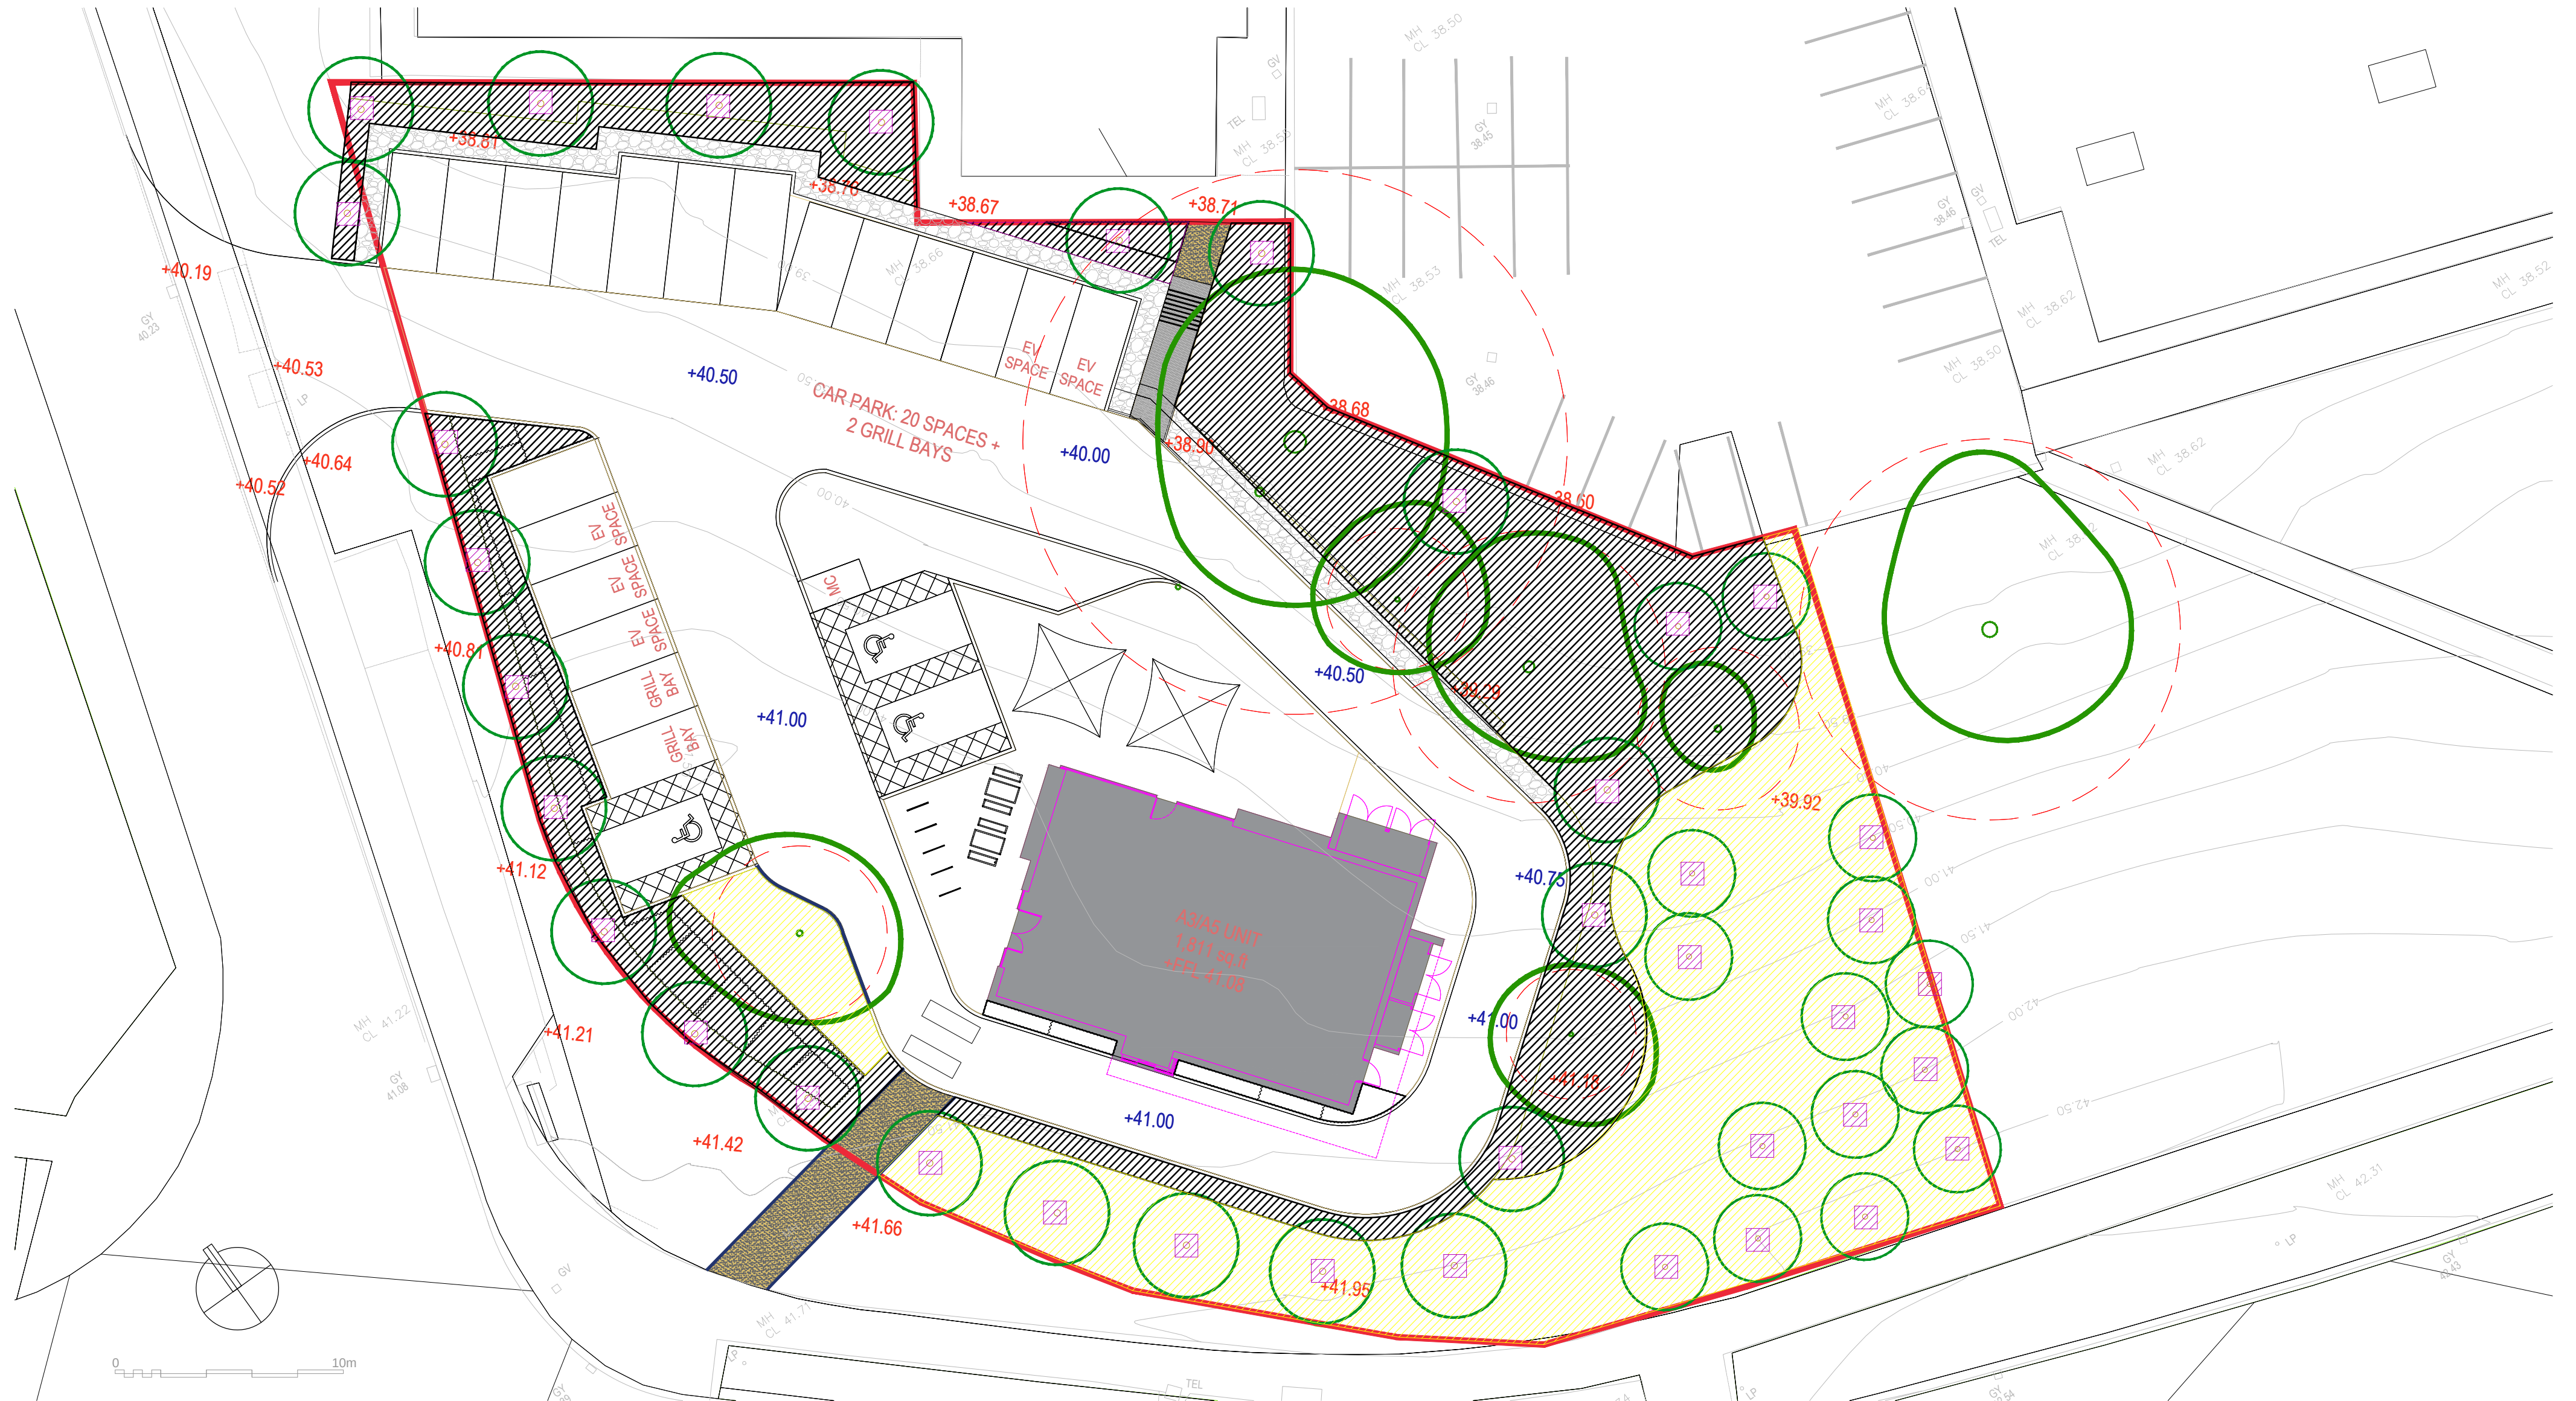

KEY - TOPSOIL

- PROPOSED 150mm TOPSOIL**
150mm areas of topsoil for wildflower and areas of amenity grass
- PROPOSED 450mm TOPSOIL**
450mm areas of topsoil for areas of native hedgerow and general planting
- PROPOSED 750mm TOPSOIL**
750mm areas of topsoil for trees within the Site

REVISIONS •

NOTES •

1. Do not scale off this drawing. If in doubt, ask.
2. To be read in conjunction with the Topsoil Specification

PROJECT • Drive Thru' Pod

CLIENT • Weybourne

DRAWING • Topsoil Details

STATUS • Planning

SCALE • 1:200 (A2)

DRAWN • 18.07.2024

DRAWING • QD784-402

REVISED •

0



quartet design
LANDSCAPE ARCHITECTS

36 HIGH STREET • MARKET HARBOROUGH • LE16 7NL
01280 860500

quartet@qdl.co.uk • www.qdl.co.uk

© QUARTET DESIGN 2024 with offices also located in Buckinghamshire and Manchester