




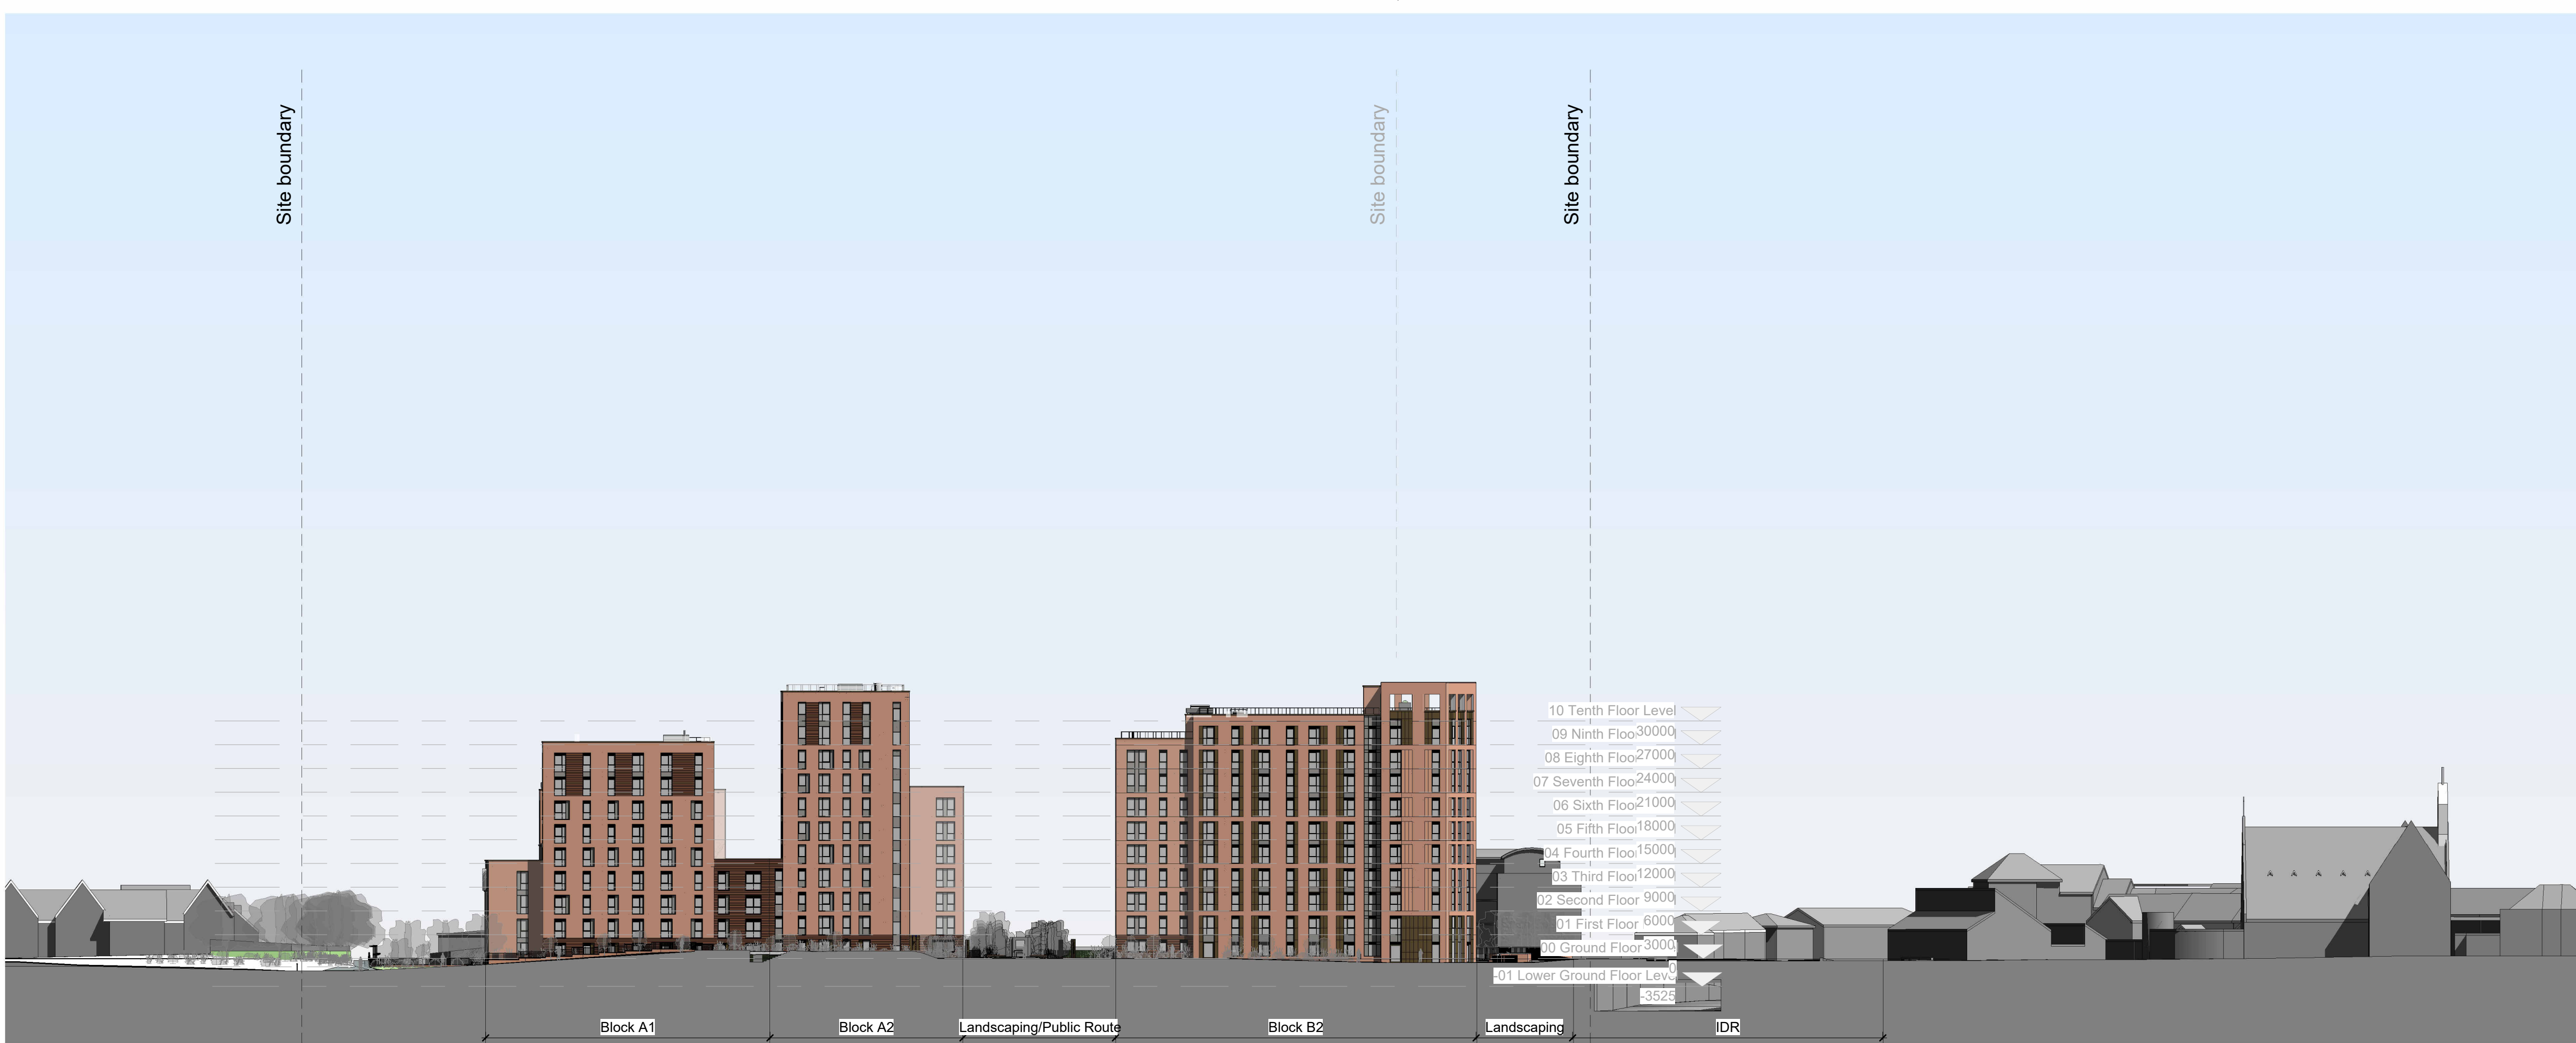


0350 - Street Scene Elevations - South
1:500

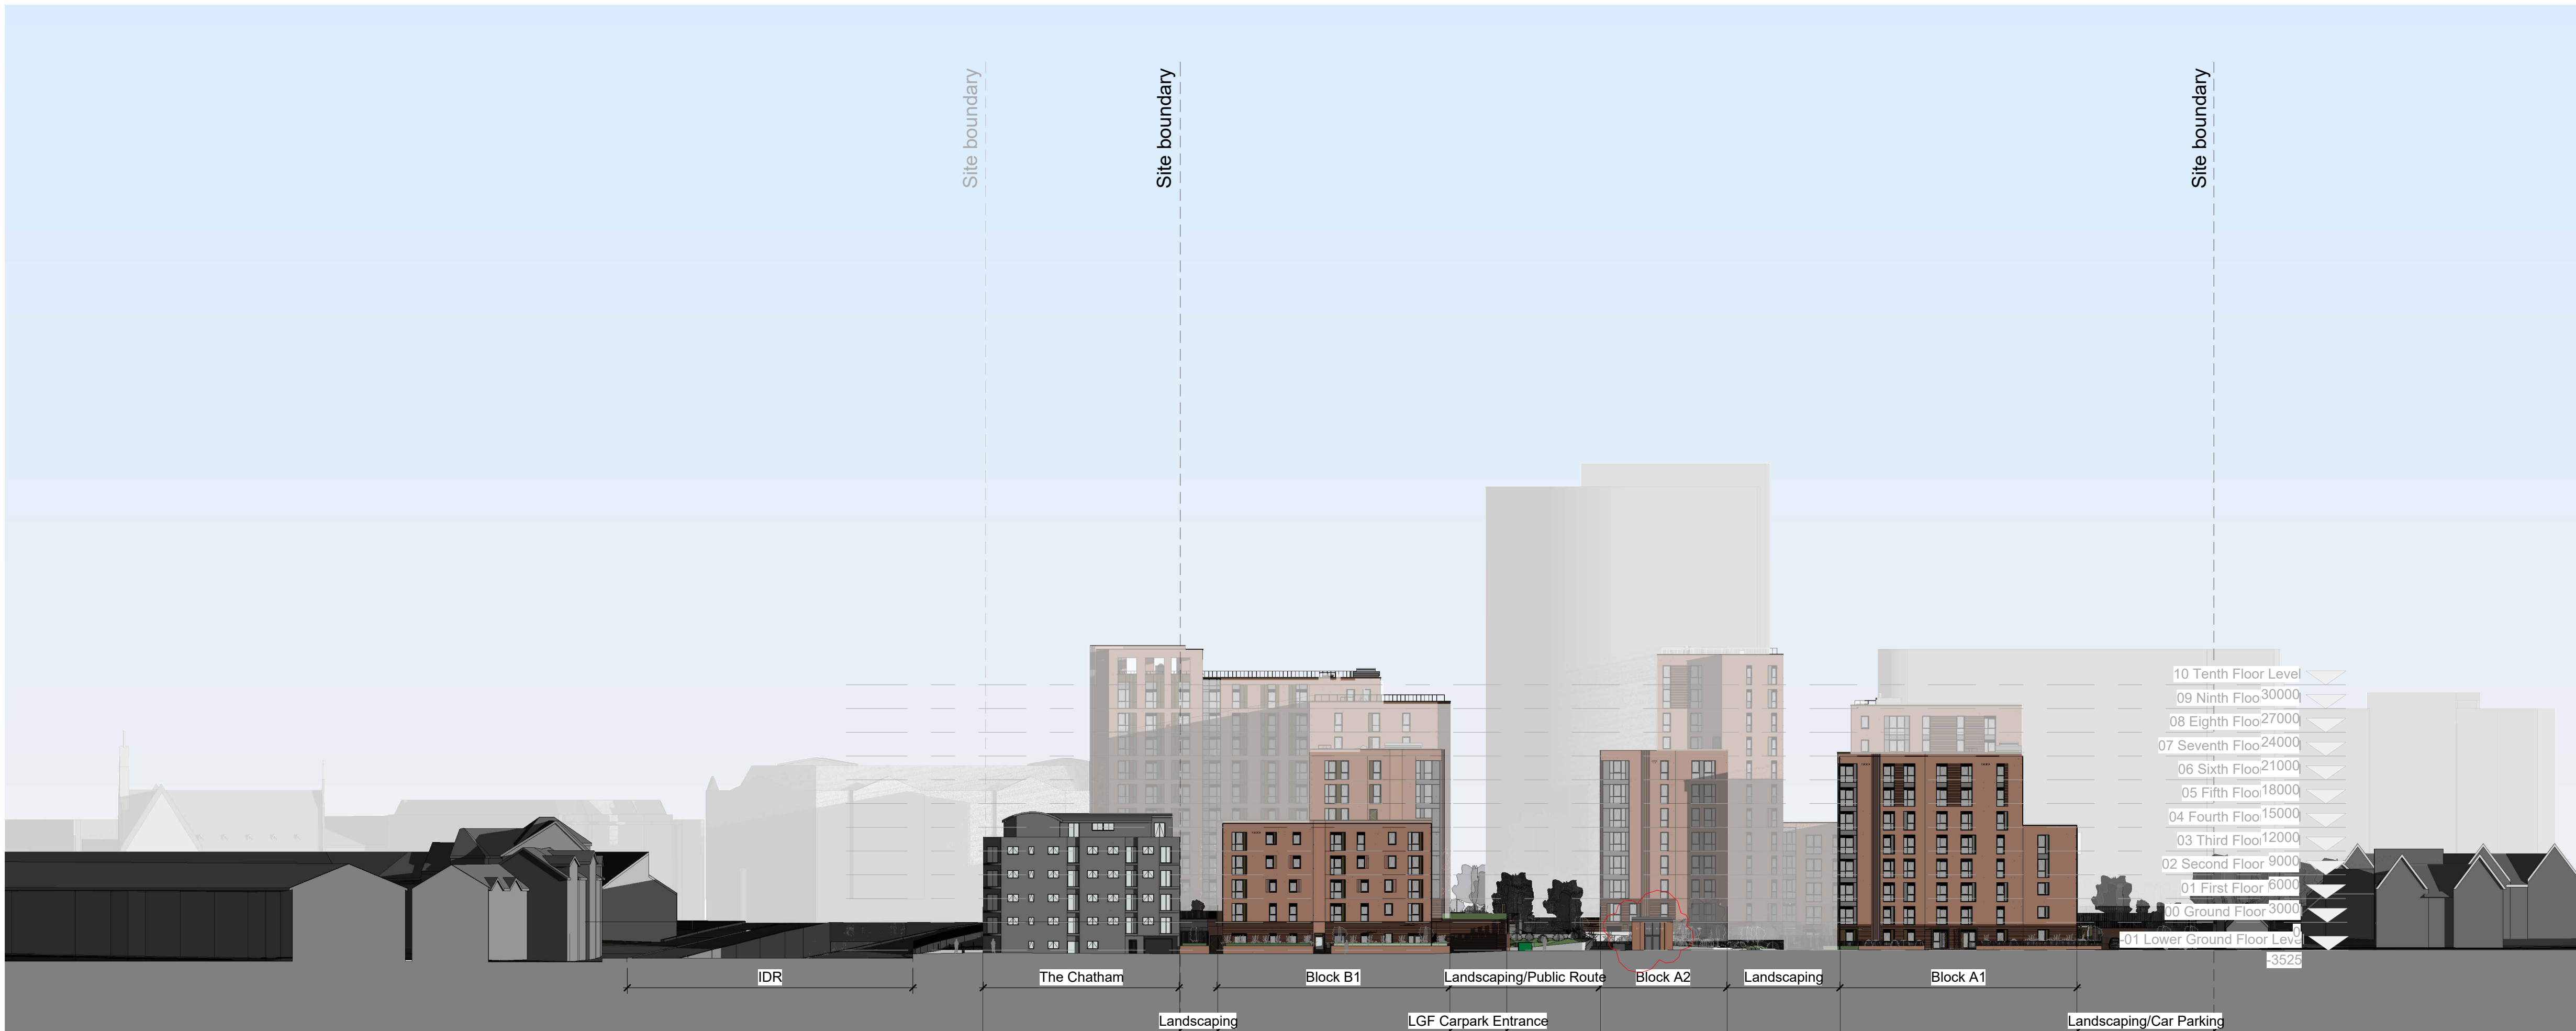

0350 - Street Scene Elevations - North
1:500

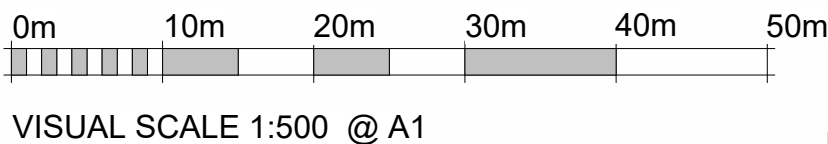

Notes
This drawing may be scaled for the purposes of Planning Applications, Land Registry and for Legal plans where the scale bar is used, and where it verifies that the drawing is an original or an accurate copy. It may not be scaled for construction purposes.
Always refer to figured dimensions. All dimensions are to be checked on site. Discrepancies and/or ambiguities between this drawing and information given elsewhere must be reported immediately to the office for clarification before proceeding. All drawings are to be read in conjunction with the specification and all works to be carried out in accordance with latest British Standards / Codes of Practice.

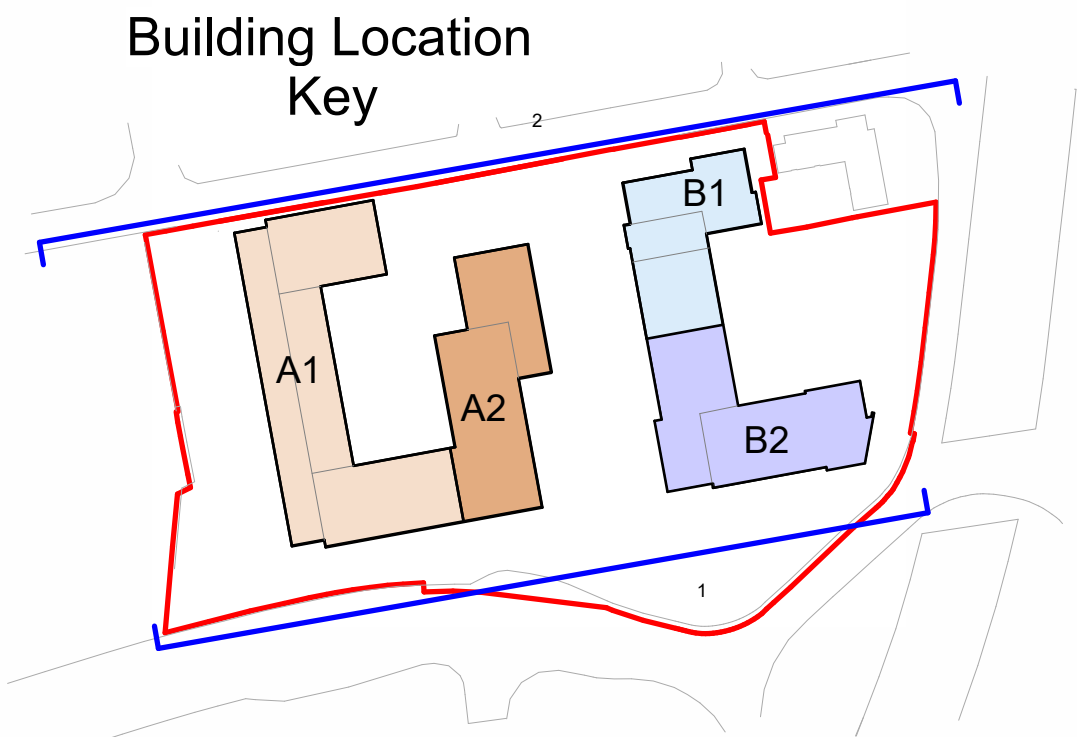

- Material Key**
- Reading Red Brick - Running Bond
 - Reading Red Brick - Extruded Heads Soldier Course
 - Reading Red Brick - Running Bond Extruded Courses
 - Panelised Grey Metal Cladding
 - Panelised Metal Cladding bronze

M	23/06/24	JAP	Existing Sub-Station Kept In Place and Approved Landscaping Amended to Suit	JC
L	11/12/23	JAP	Ground Floor A1/A3 Demise Reconfigured & A Cafe Indicated	JC
K	21/01/22	JAP	MMA 2022 - Blocks B1/B2 Updates	JC
J	10/12/21	JAP	Canopy design amended + termination of emergency generator flue relocated	JC
H	19/11/21	JAP	Railing / Wall arrangement modified to suit limited space along north boundary to Block A1	JC
G	22/07/19	RS	MMA Issue	JC
F	14/06/19	RS	MMA Issue (superseded)	JC
E	22/06/17	DB	Revised elevations and massing following comments from RBC	JC
D	30/05/17	JC	Minor amendments based on comments from D-SE panel review	MA S
C	17/02/17	GC	ISSUED FOR PLANNING	JC
B	15/12/16	GC	Updated sections inline with current scheme	JC
A	10/11/16	GC	General Amendments	JC
Re v	Dat e	Init s	Note s	Chk d

Client

Drawing Originator
AWW inspired environments
London - 7 Birch Lane, London, EC3V 9BW
Bristol - Rivergate House, Bristol, BS1 6LS
Plymouth - East Quay House, Plymouth, PL4 0HN
RIBA Chartered Practice
020 7160 6000
0117 923 2535
01752 261 282
www.aww-uk.com

Project
Weldale Street, Reading
Site Coordinated

Drawing
Street Scene Elevations -South & North

Scale	As indicated	Sheet	A1	Drawn	GC	Checked	MAS	Date	09/09/16
Status	PLANNING	Project	3622						
Drawing Reference		Drawing No	0350	Revised	M				