
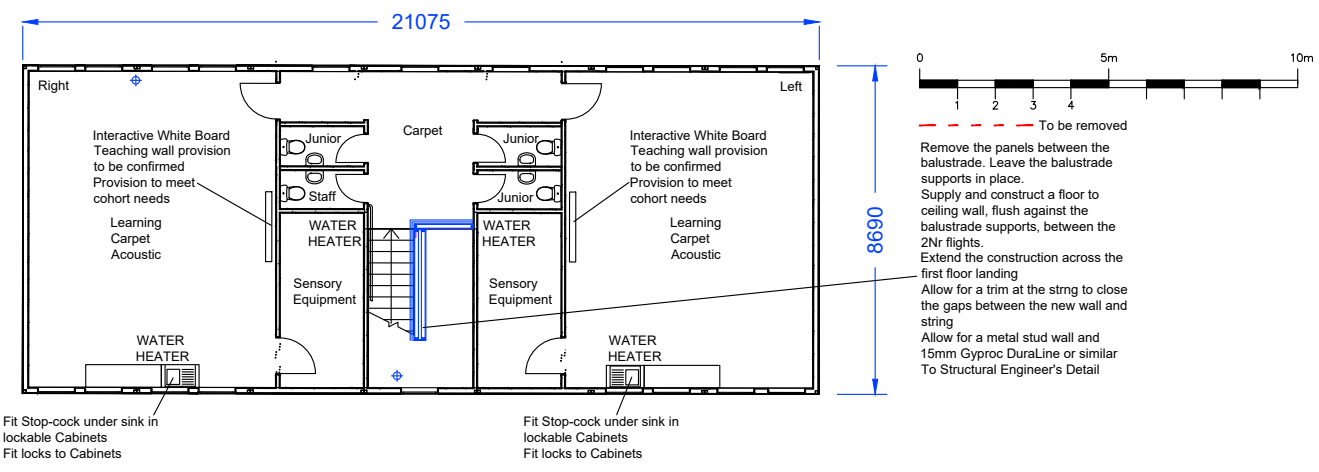


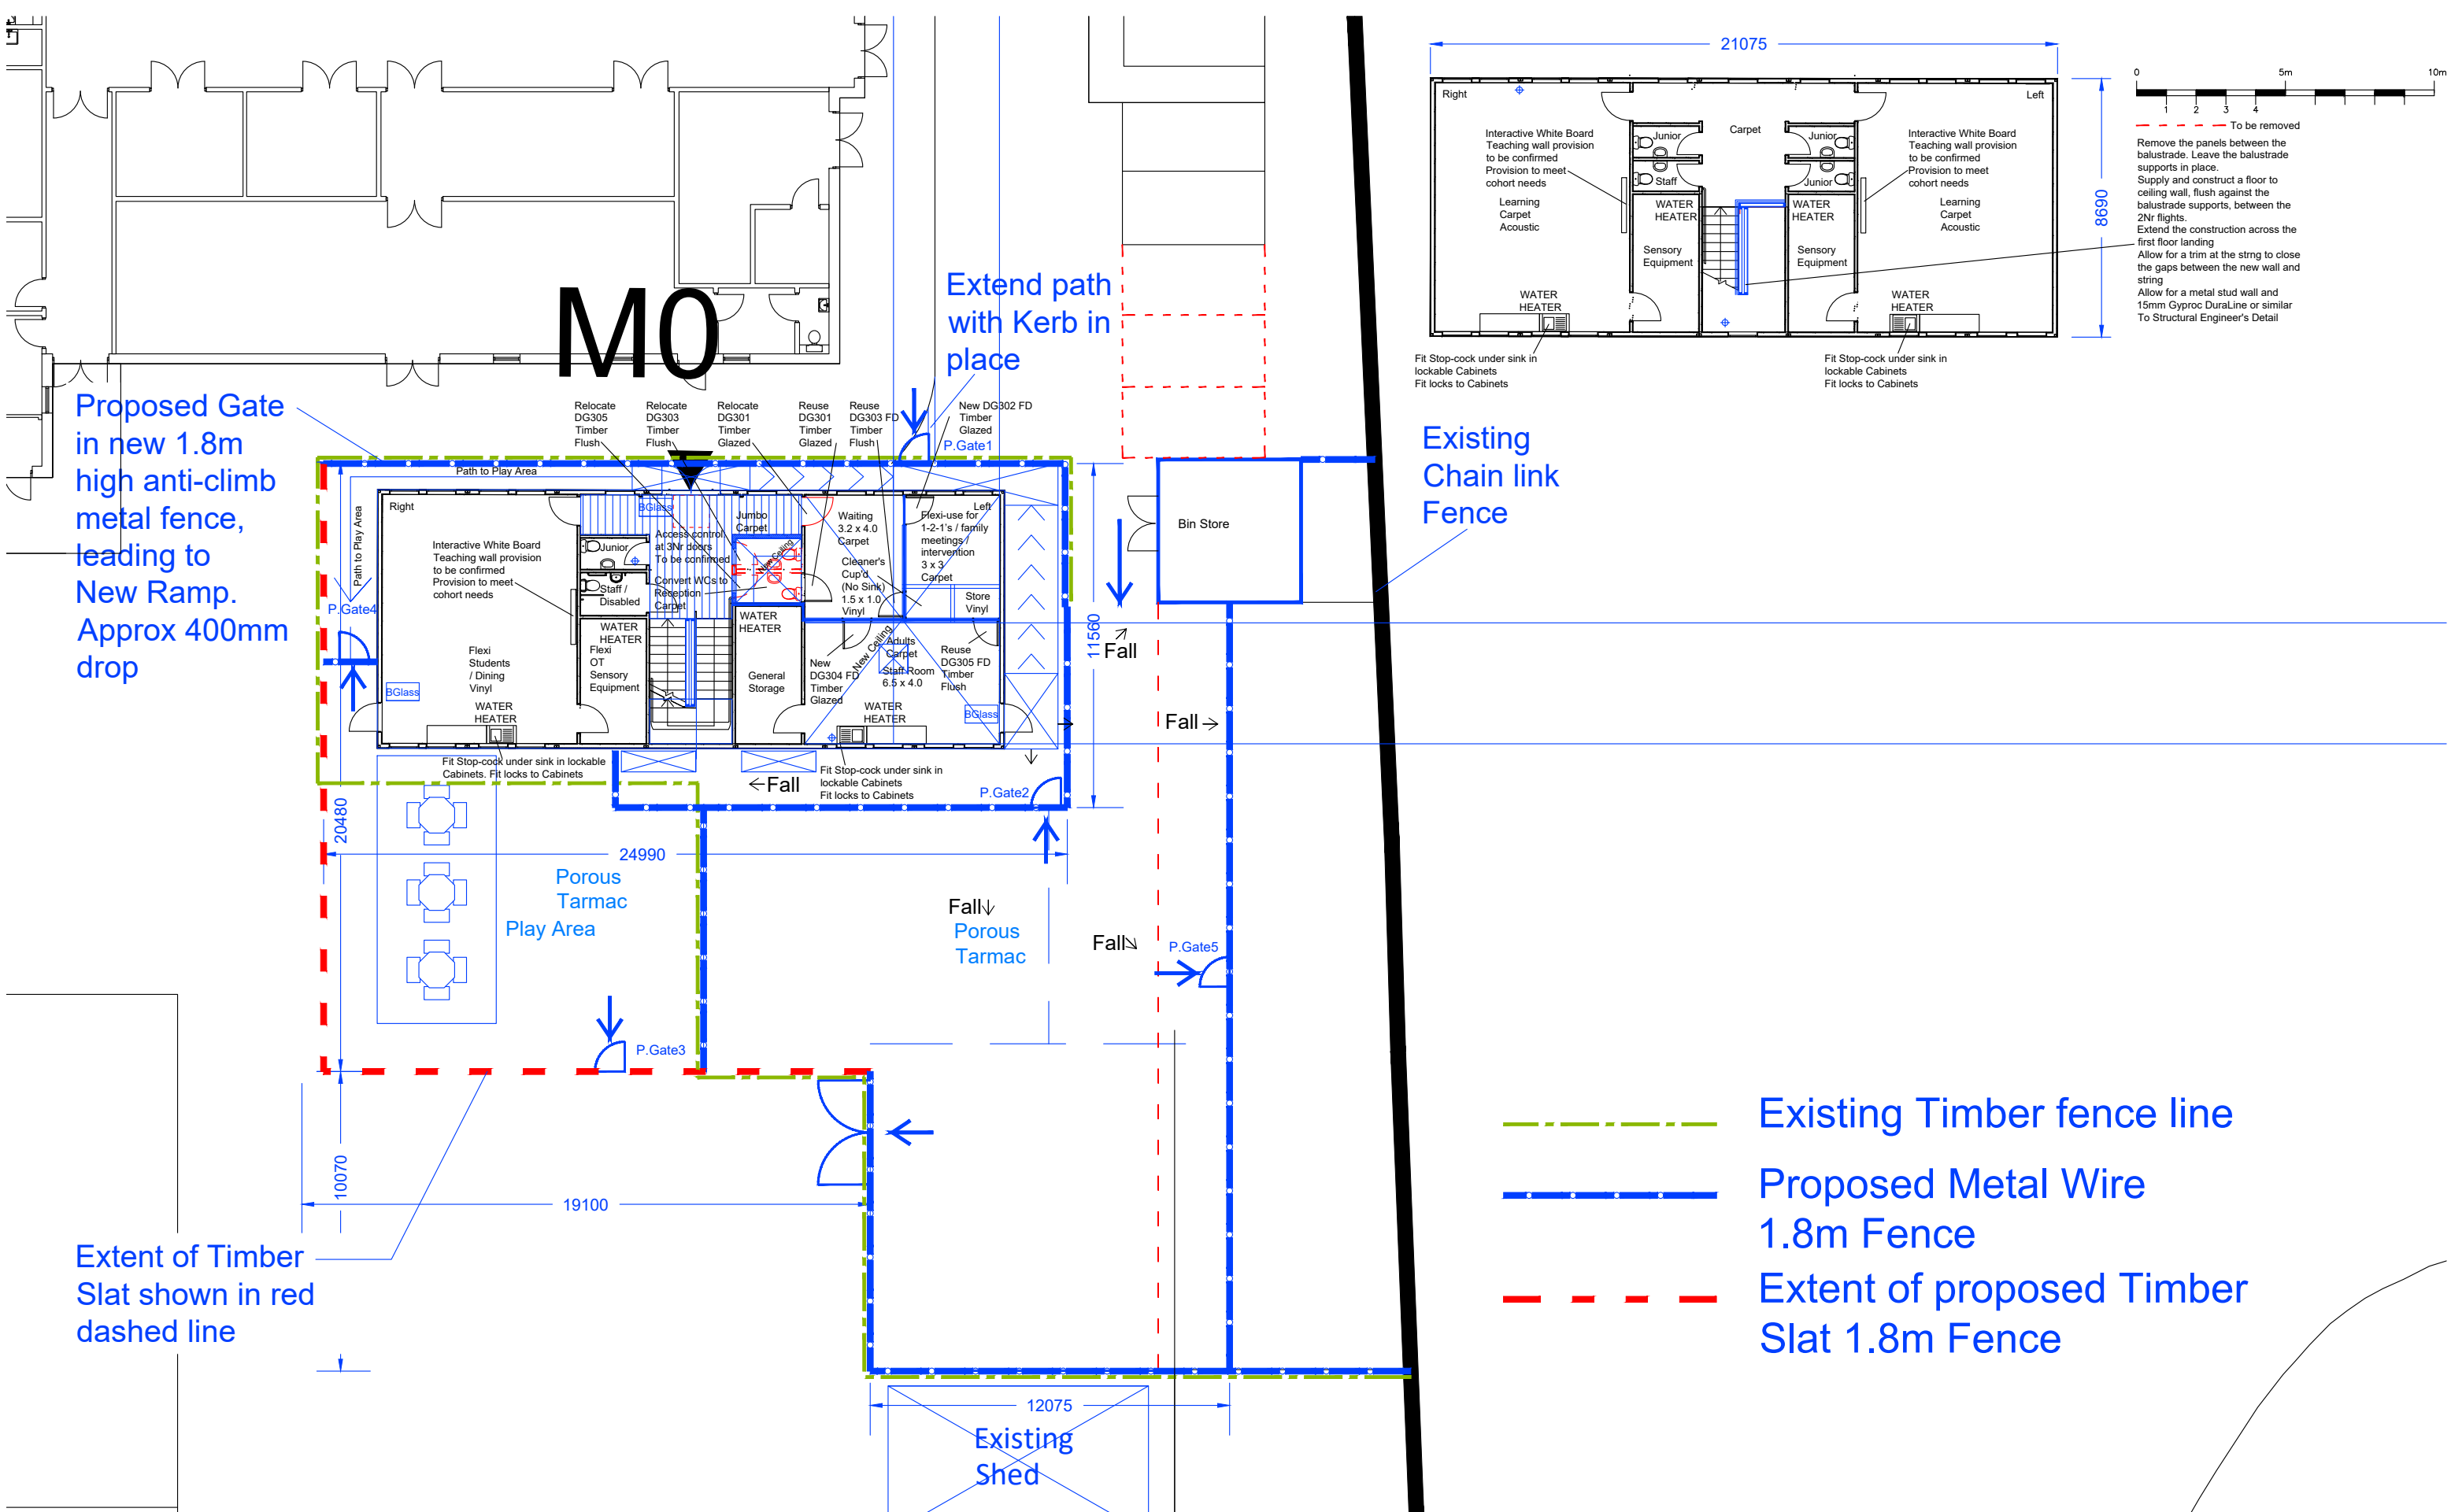

- Existing Timber fence line
- Proposed Metal Wire 1.8m Fence
- Extent of proposed Timber Slat 1.8m Fence

Extent of Timber Slat shown in red dashed line

Rev	Note	Date	 PROPERTY SERVICES	The Ridgeway Primary School 2023 TVS SEND Satellite	Drawn by: 00
A	General Update	03-2024	Civic Offices, Bridge Street, Reading RG1 2LU	KS3 Site Fence Plan	Checked by:
B	Parking bays removed; Timber Slat key added	07-2024	Tel 0118 937 3980		Date: Feb 2024
C	Timber Slat line amended				Scale: 1:200 @ A3
					Drawing No: 2053-2023-SK-05
					Revision: C