
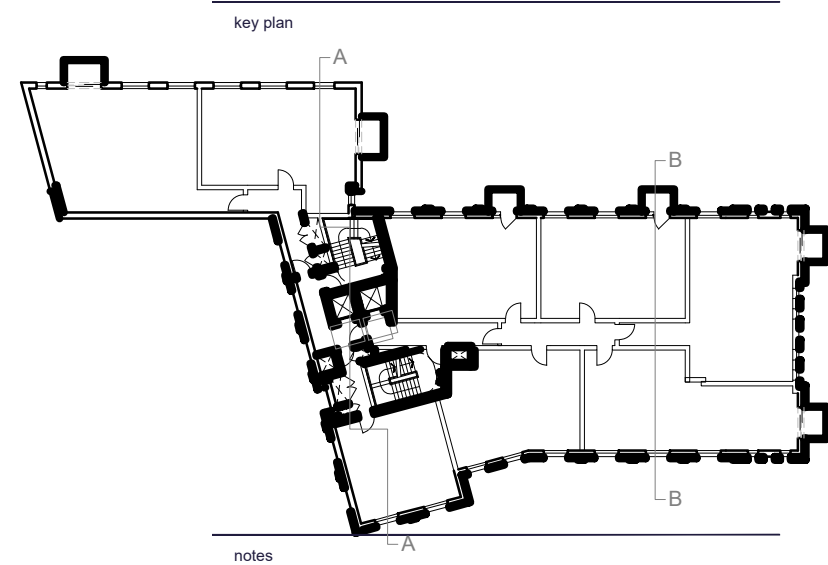
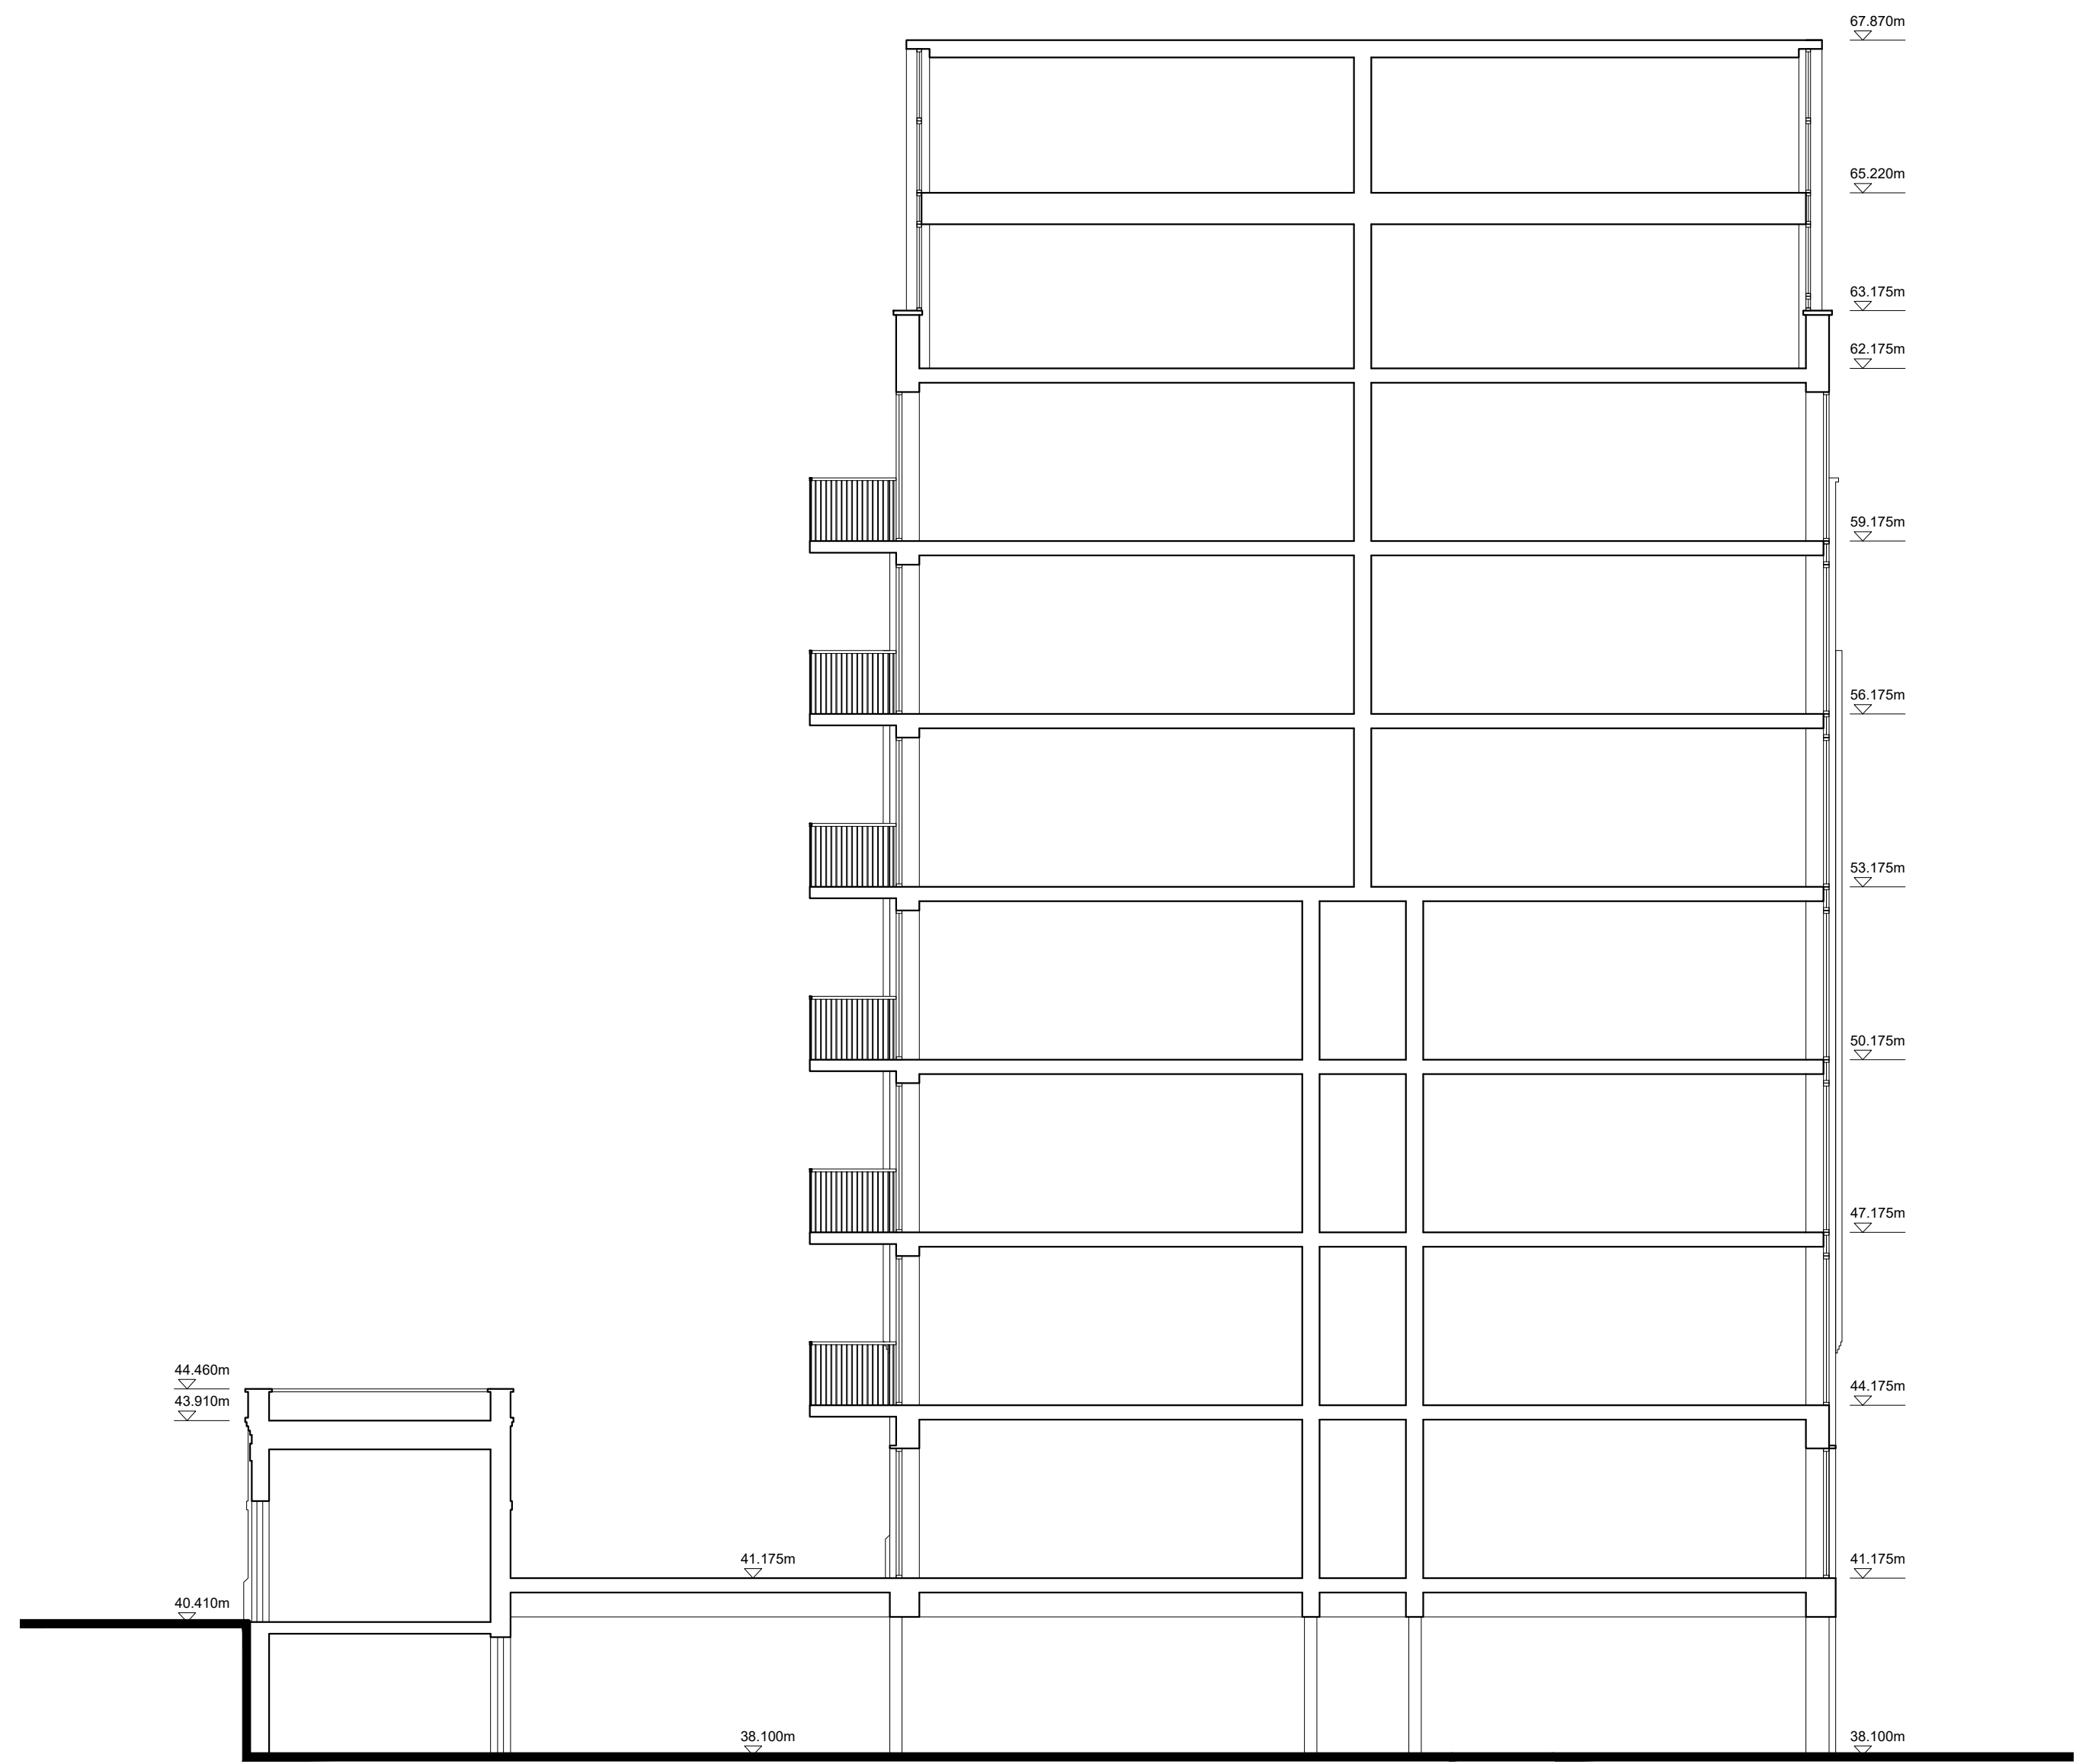


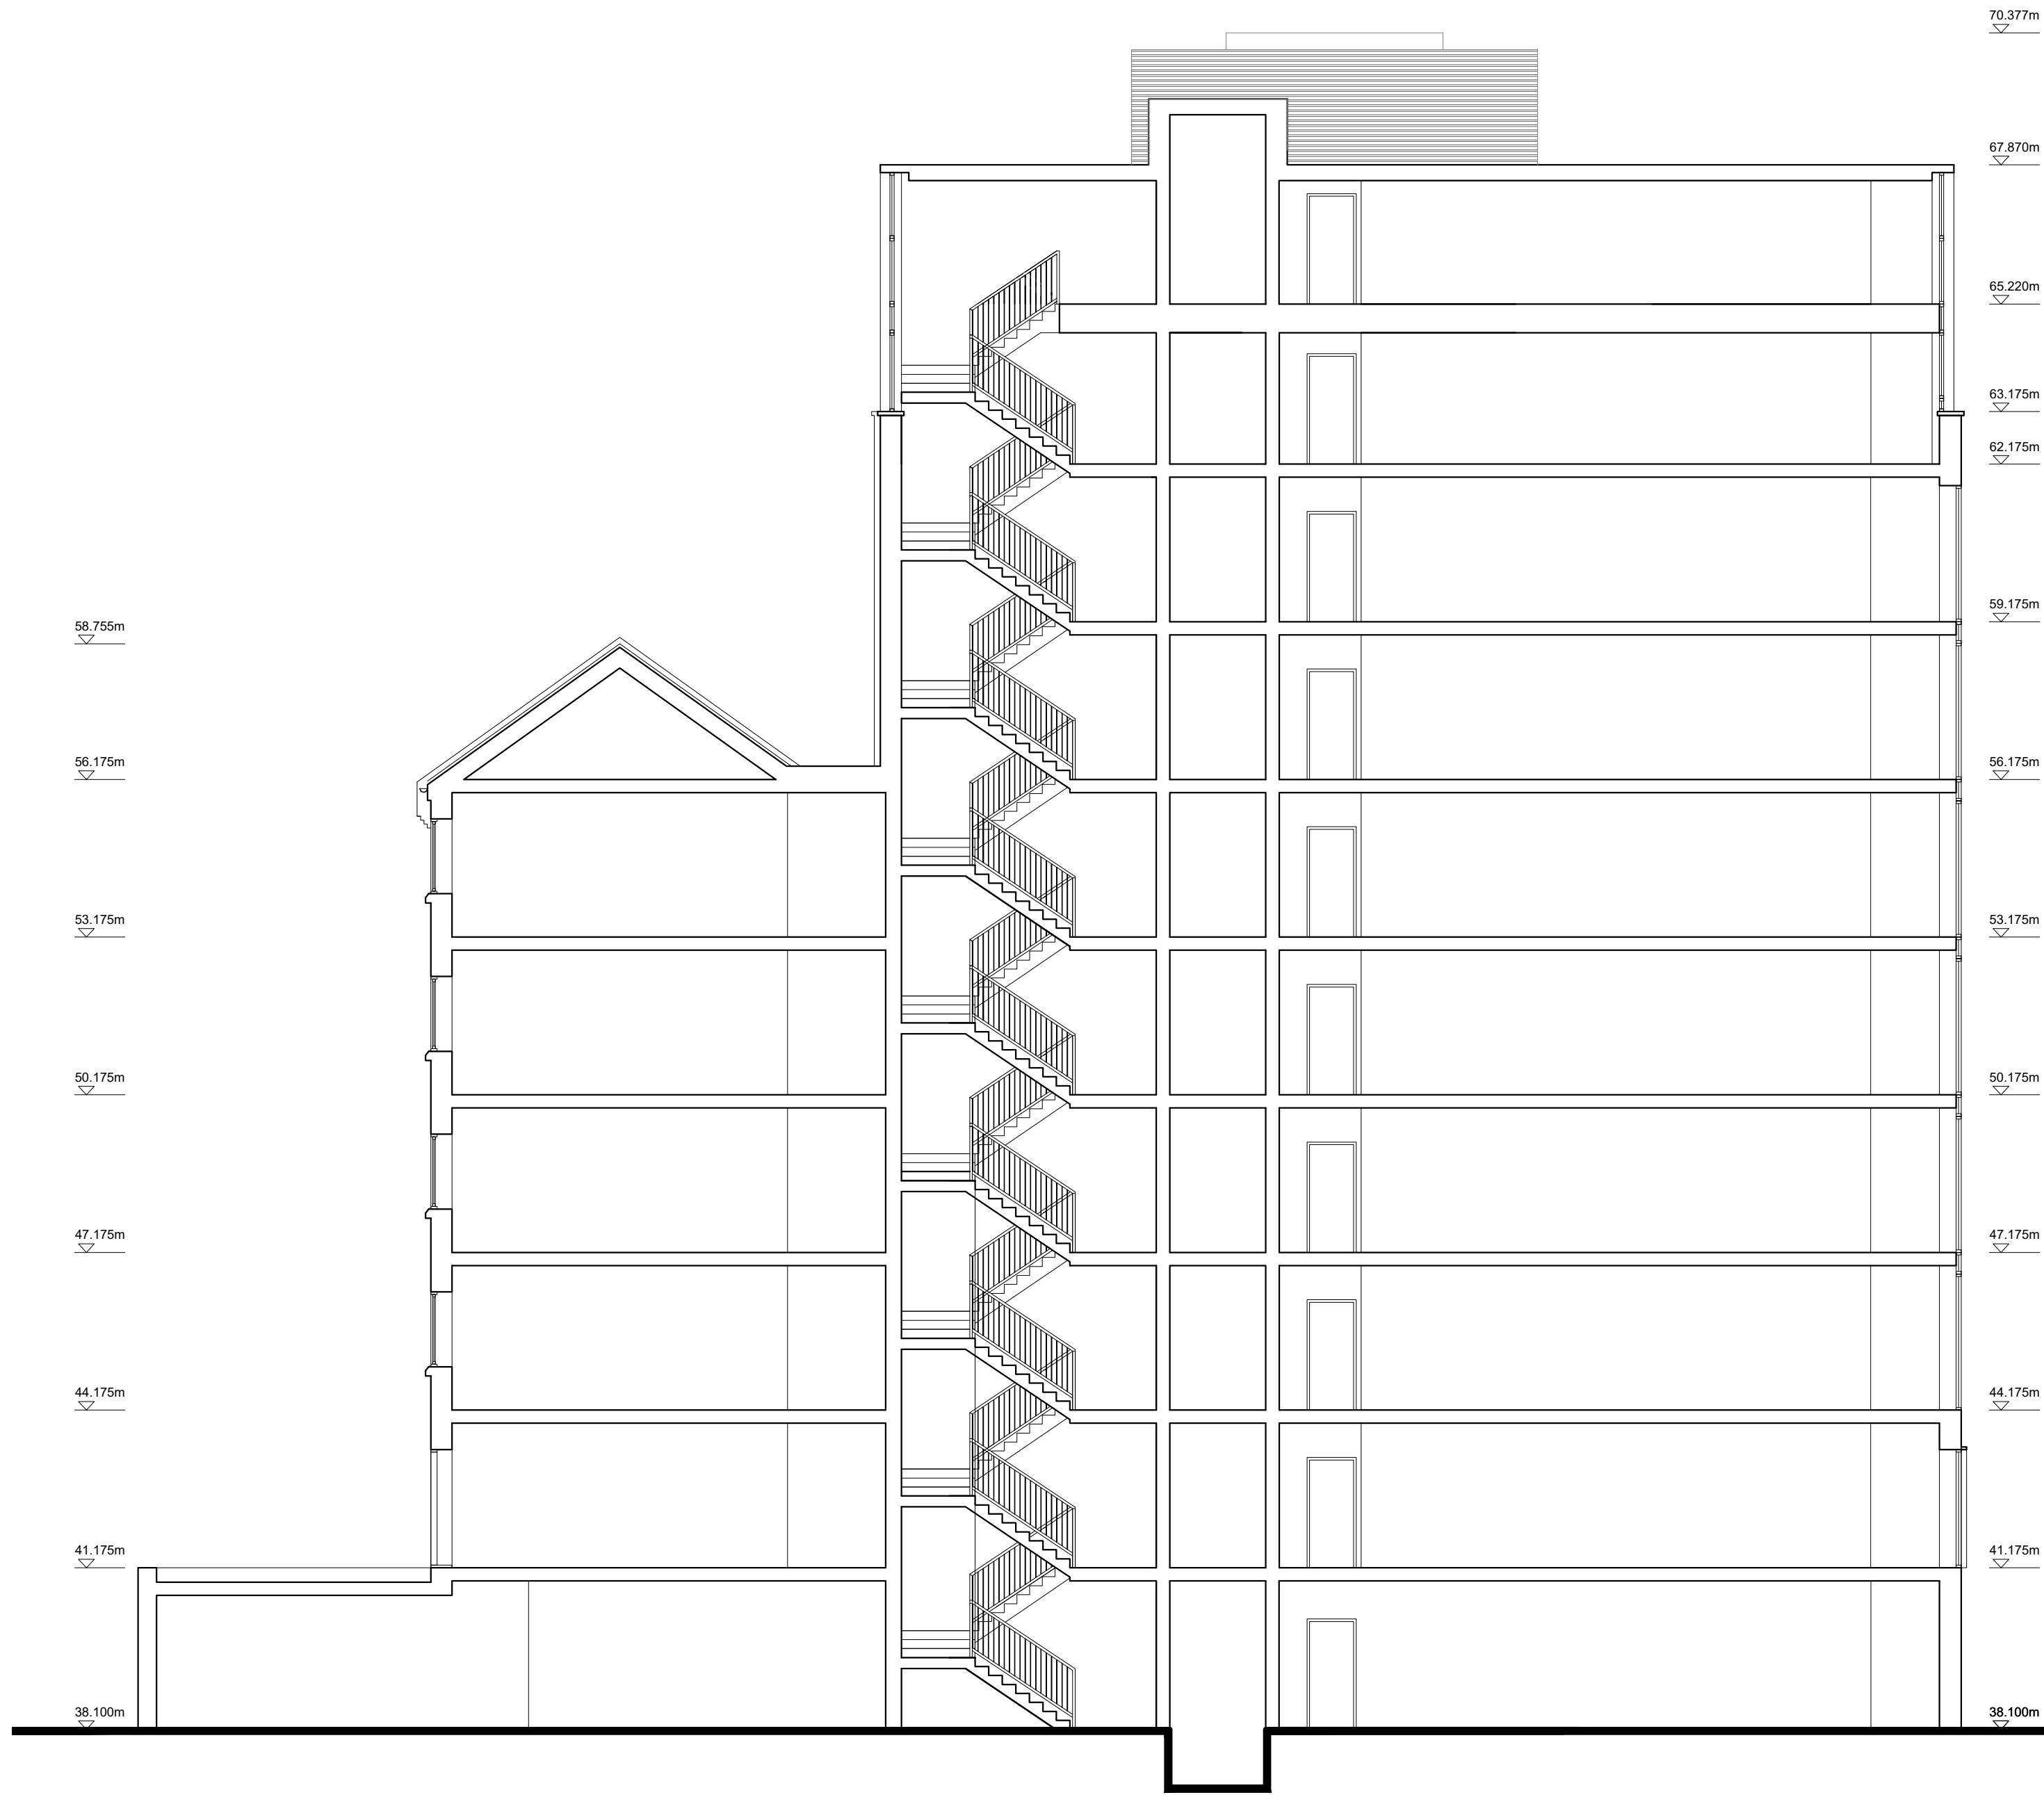

A	25.02.20	EE	Added floor levels
B	22.10.20	EE	Energy centre added
C	09.10.23	PO	Fire strategy review
D	18.12.23	EE	Fire strategy update
m	18.06.24	EE	Door added on podium level apartment

revision	date	prepared	description

Berkeley
Designed for life

Berkeley House
Farnham Lane
Farnham Royal
SL2 3RQ

T: 01753 784400
F: 01753 646855
www.berkeleygroup.co.uk

project
Vastern Road
Reading

drawing
Block D
Section A-A and B-B

date
October 2019

scale @ a1
1:100

drawn
EE

drawing number
448.PL.D.300

revision
E

