


PROPOSED

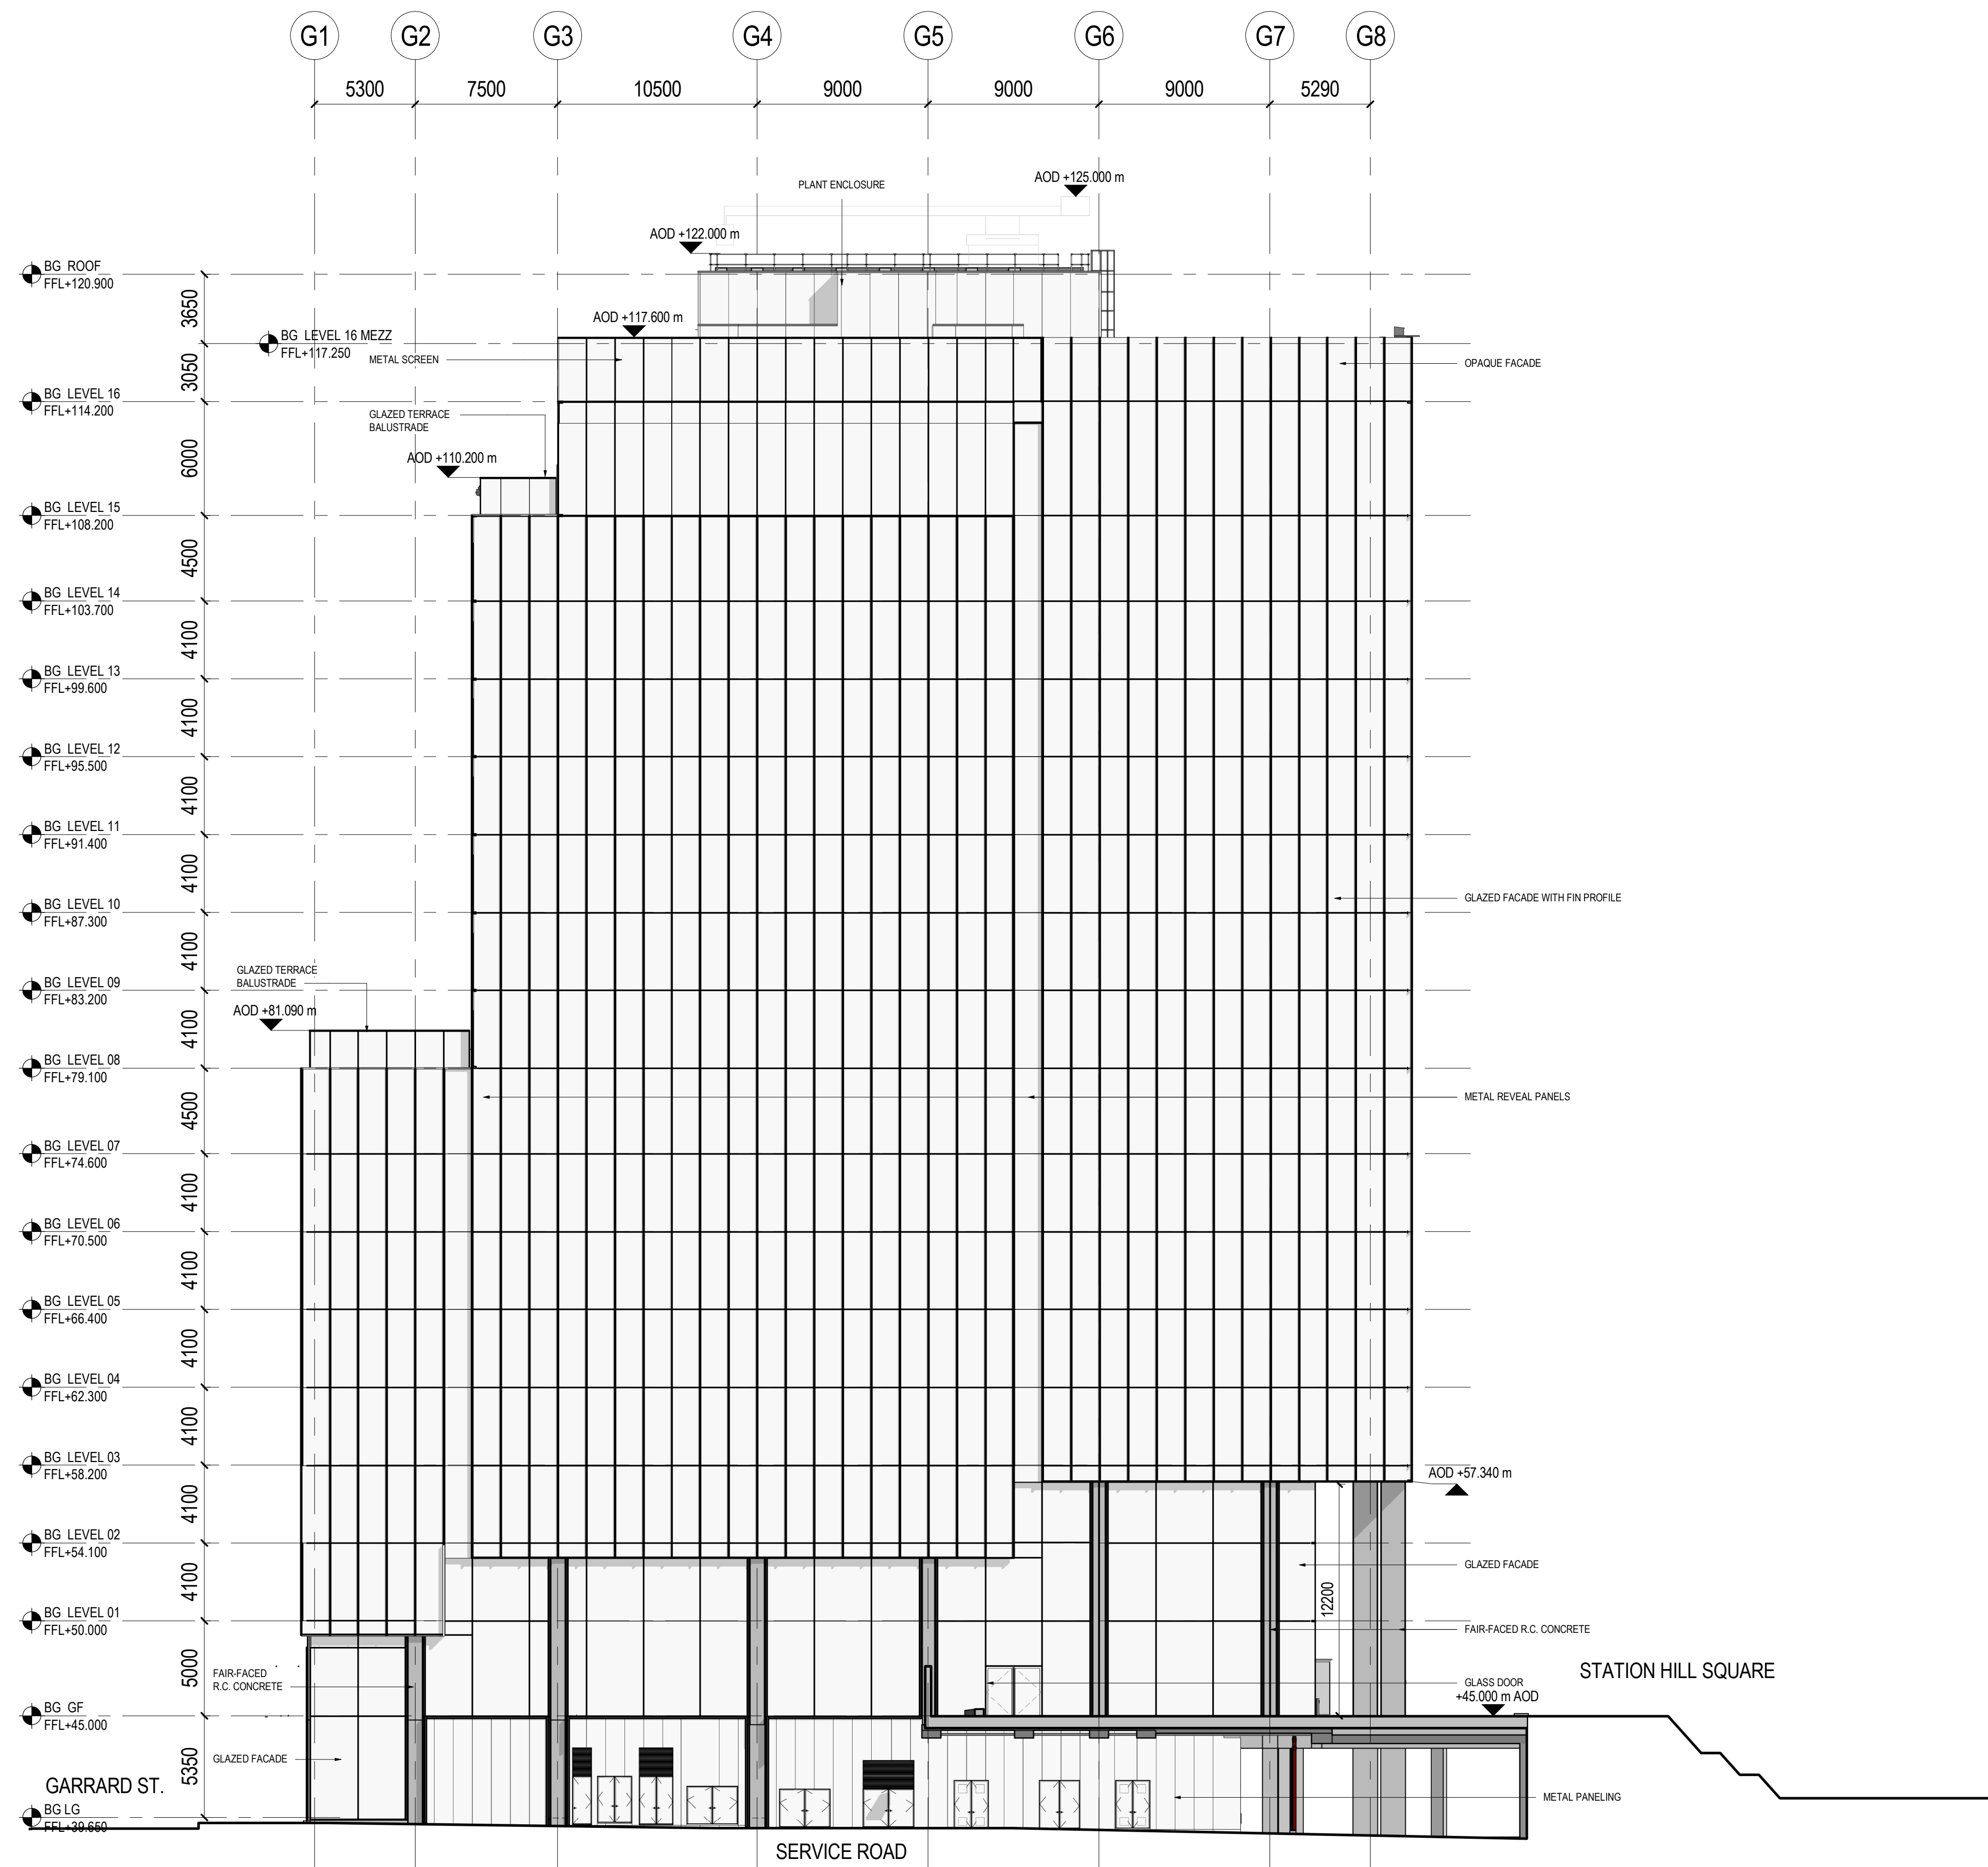

notes:
Do not scale from drawings. All discrepancies to be reported to
Gensler architect immediately.
All dimensions to be verified by contractor on site prior to any works

GENERAL NOTES

1) ALL DRAWINGS TO BE READ IN CONJUNCTION WITH -
SHEET NOTES DOCUMENT: **SHRN-GEN-BG-XX-DR-A-0002**
GRAPHICS, SYMBOLS, AND ABBREVIATIONS DOCUMENT: **SHRN-GEN-BG-XX-DR-A-0001**
2) ALL DRAWINGS TO BE READ IN CONJUNCTION WITH
STRUCTURAL AND MEP ENGINEER'S INFORMATION.


P03	18.07.2024	PLANNING UPDATE	EK	MG	
P02	18.03.2022	PLANNING UPDATE	EK	MG	
P01	22.05.2020	PLANNING UPDATE	EK	AC	
P00	30.10.2019	ISSUE FOR PLANNING	EK	MG	
rev	date	revision note	drawn checked		
lead consultant					

Gensler

Thomas More Square
London, E1W 1YW
United Kingdom

the applicant
SH READING MASTER LLP

key plan

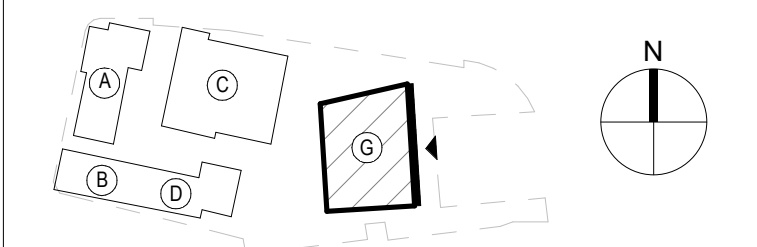

category
1 GENERAL ARRANGEMENT
family
1300-1399 ELEVATIONS FOR PLANNING
title
PHASE 2 - ONE STATION HILL ELEVATION EAST

project				
STATION HILL NORTH, READING				
RG1 1NR				
project number		drawn	checked	
008.8071.000		MF	DM	
scale	date	rev		
1 : 200@A1	18.07.2024	C04		
project code	origin	volsys	lvlloc	type
				role
				number