


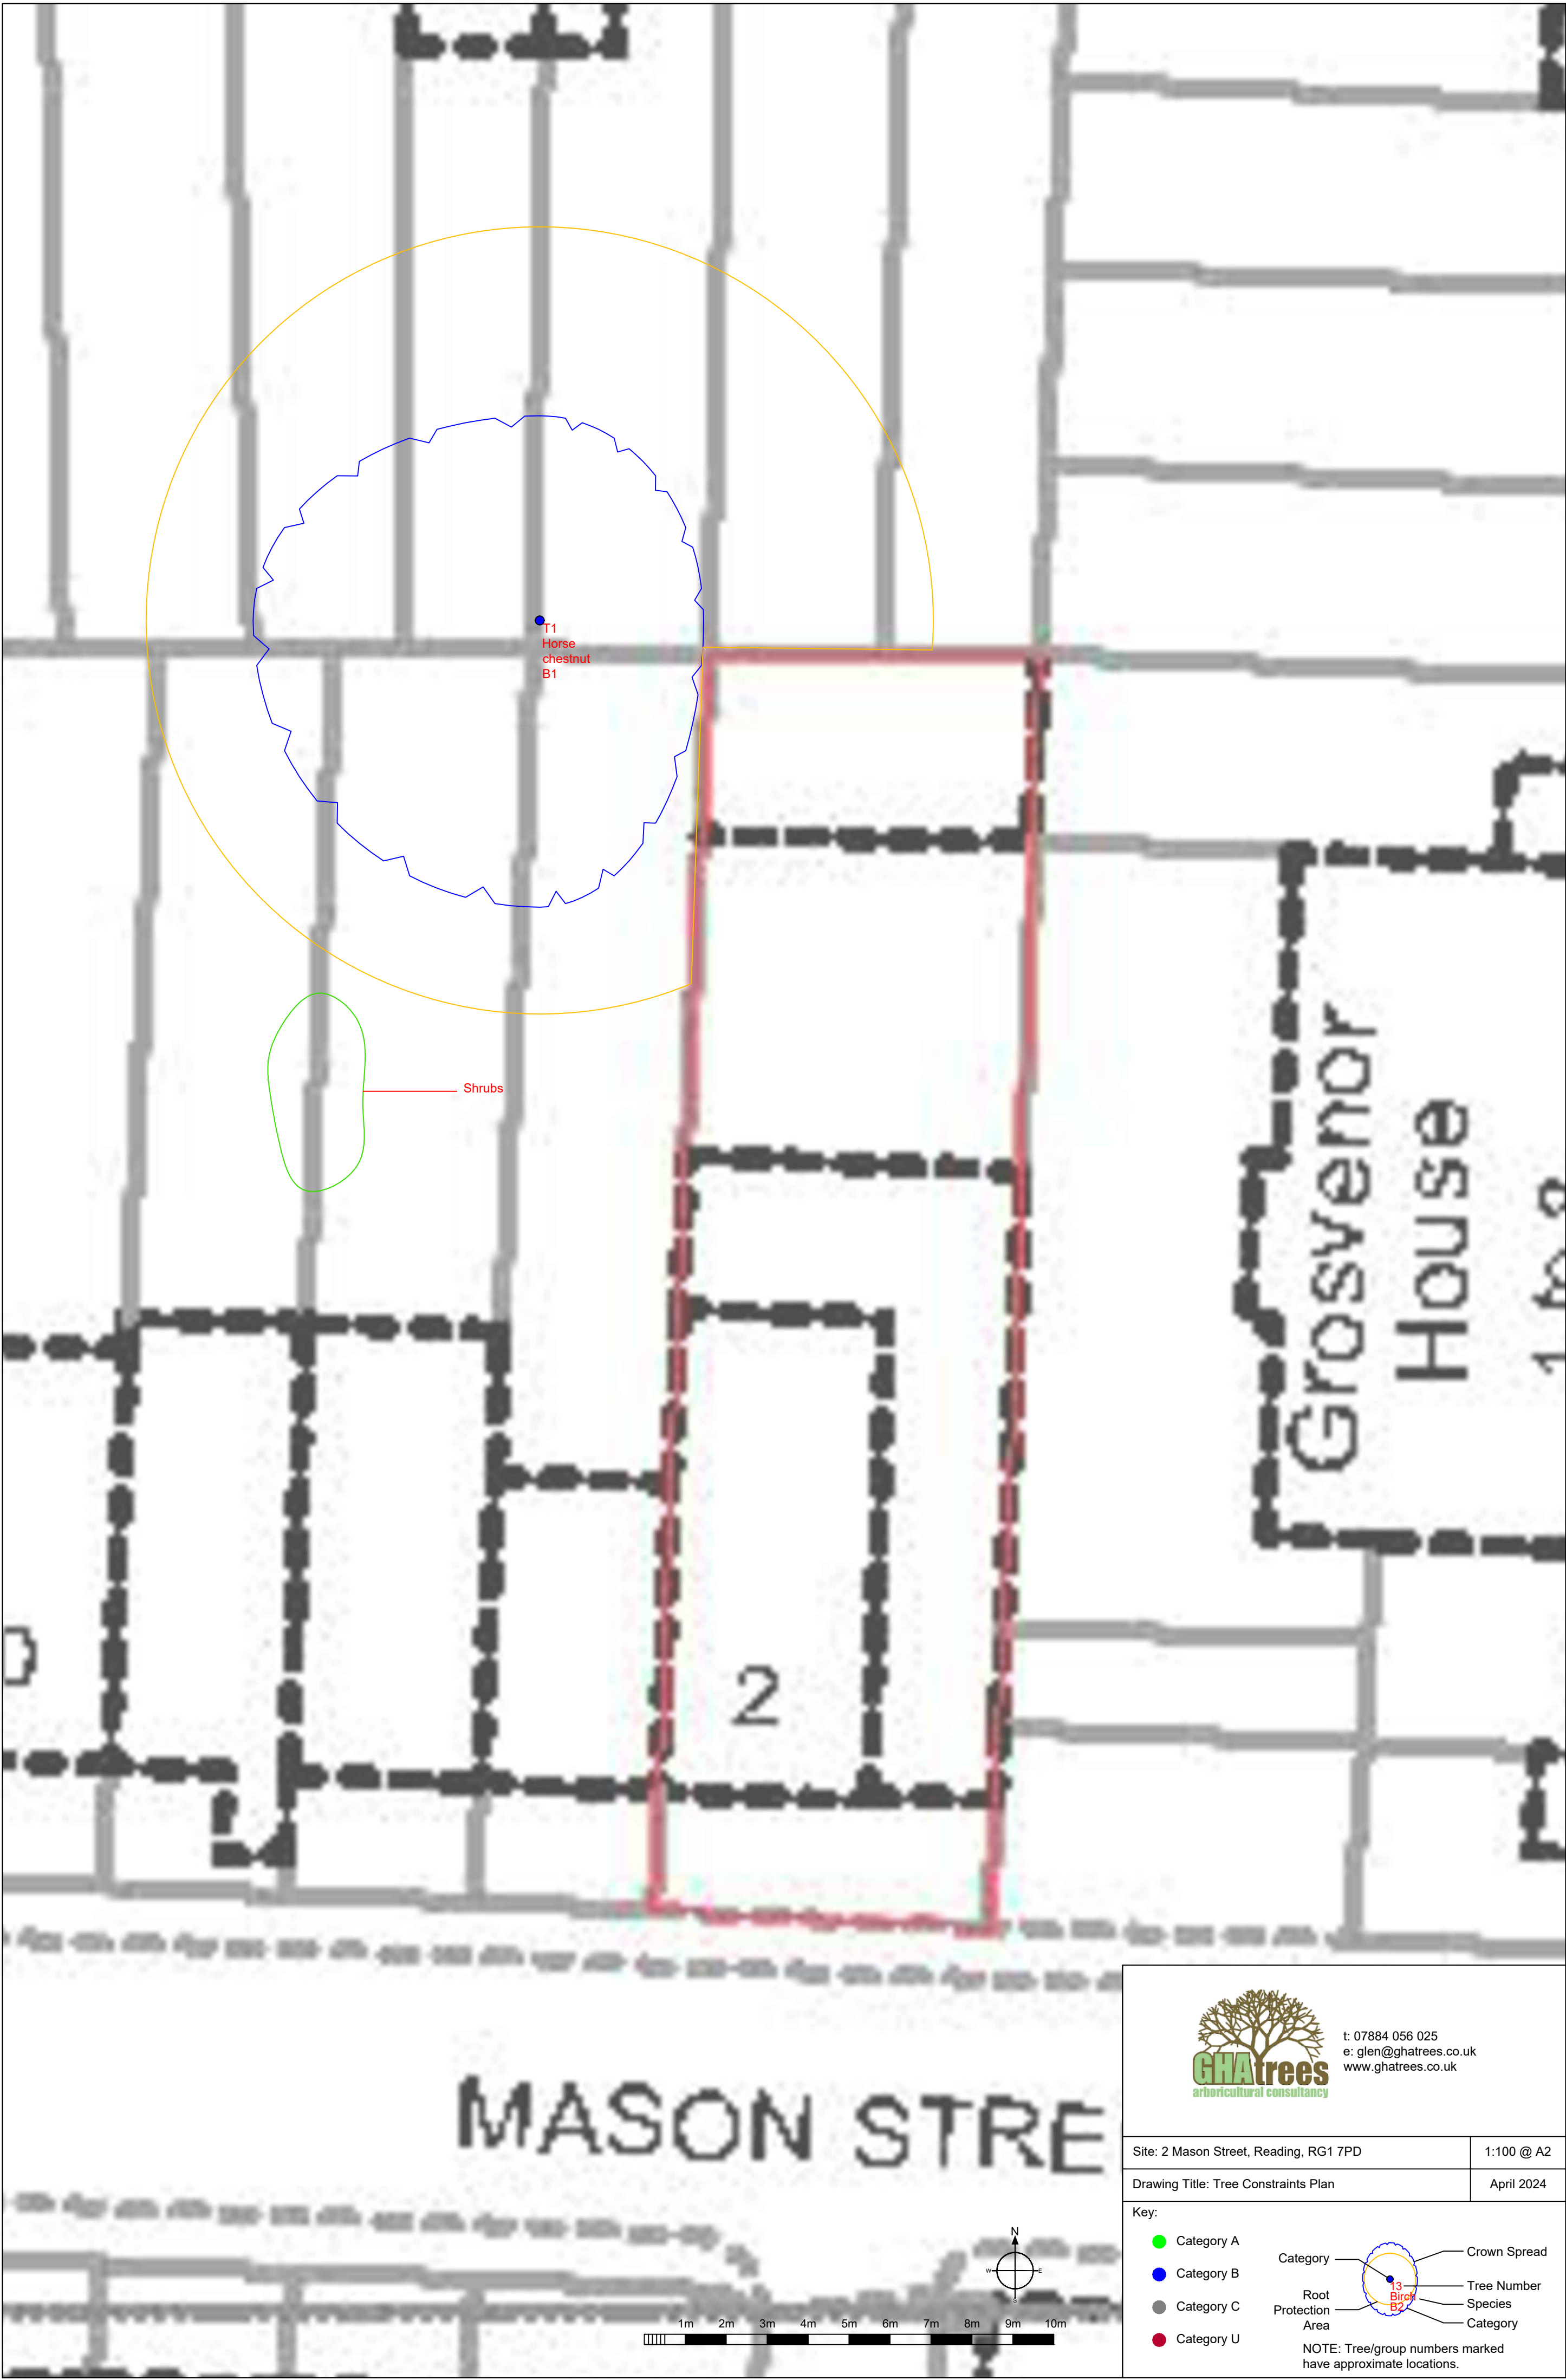

t: 07884 056 025
e: glen@ghatrees.co.uk
www.ghatrees.co.uk

Site: 2 Mason Street, Reading, RG1 7PD	1:100 @ A2
Drawing Title: Tree Constraints Plan	April 2024

Key:

- Category A
- Category B
- Category C
- Category U

Category

Root Protection Area

Crown Spread

Tree Number

Species

Category

NOTE: Tree/group numbers marked have approximate locations.