



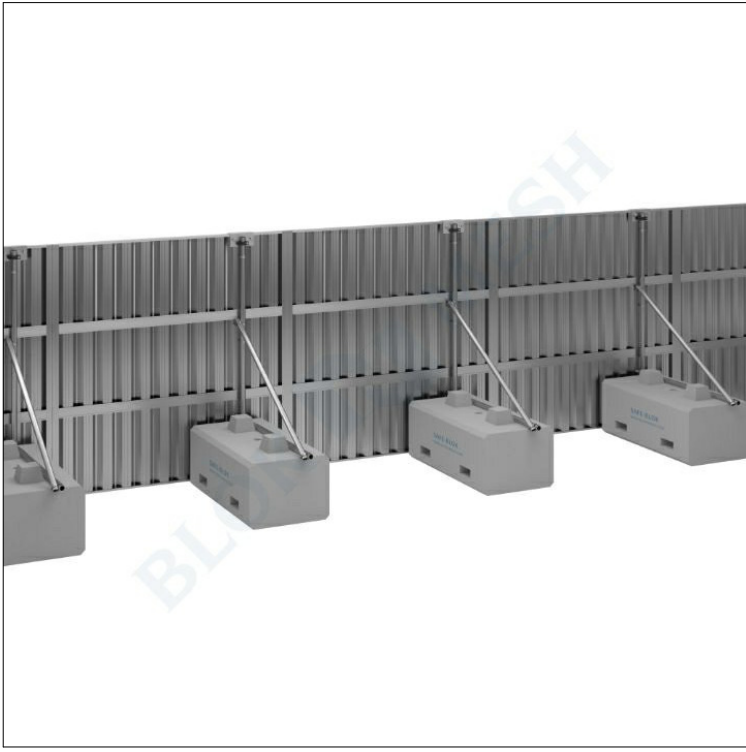

03 TYPICAL IMAGE SAFE HOARDING SYSTEM

02 TYPICAL DETAILS OF SAFE HOARDING SYSTEM

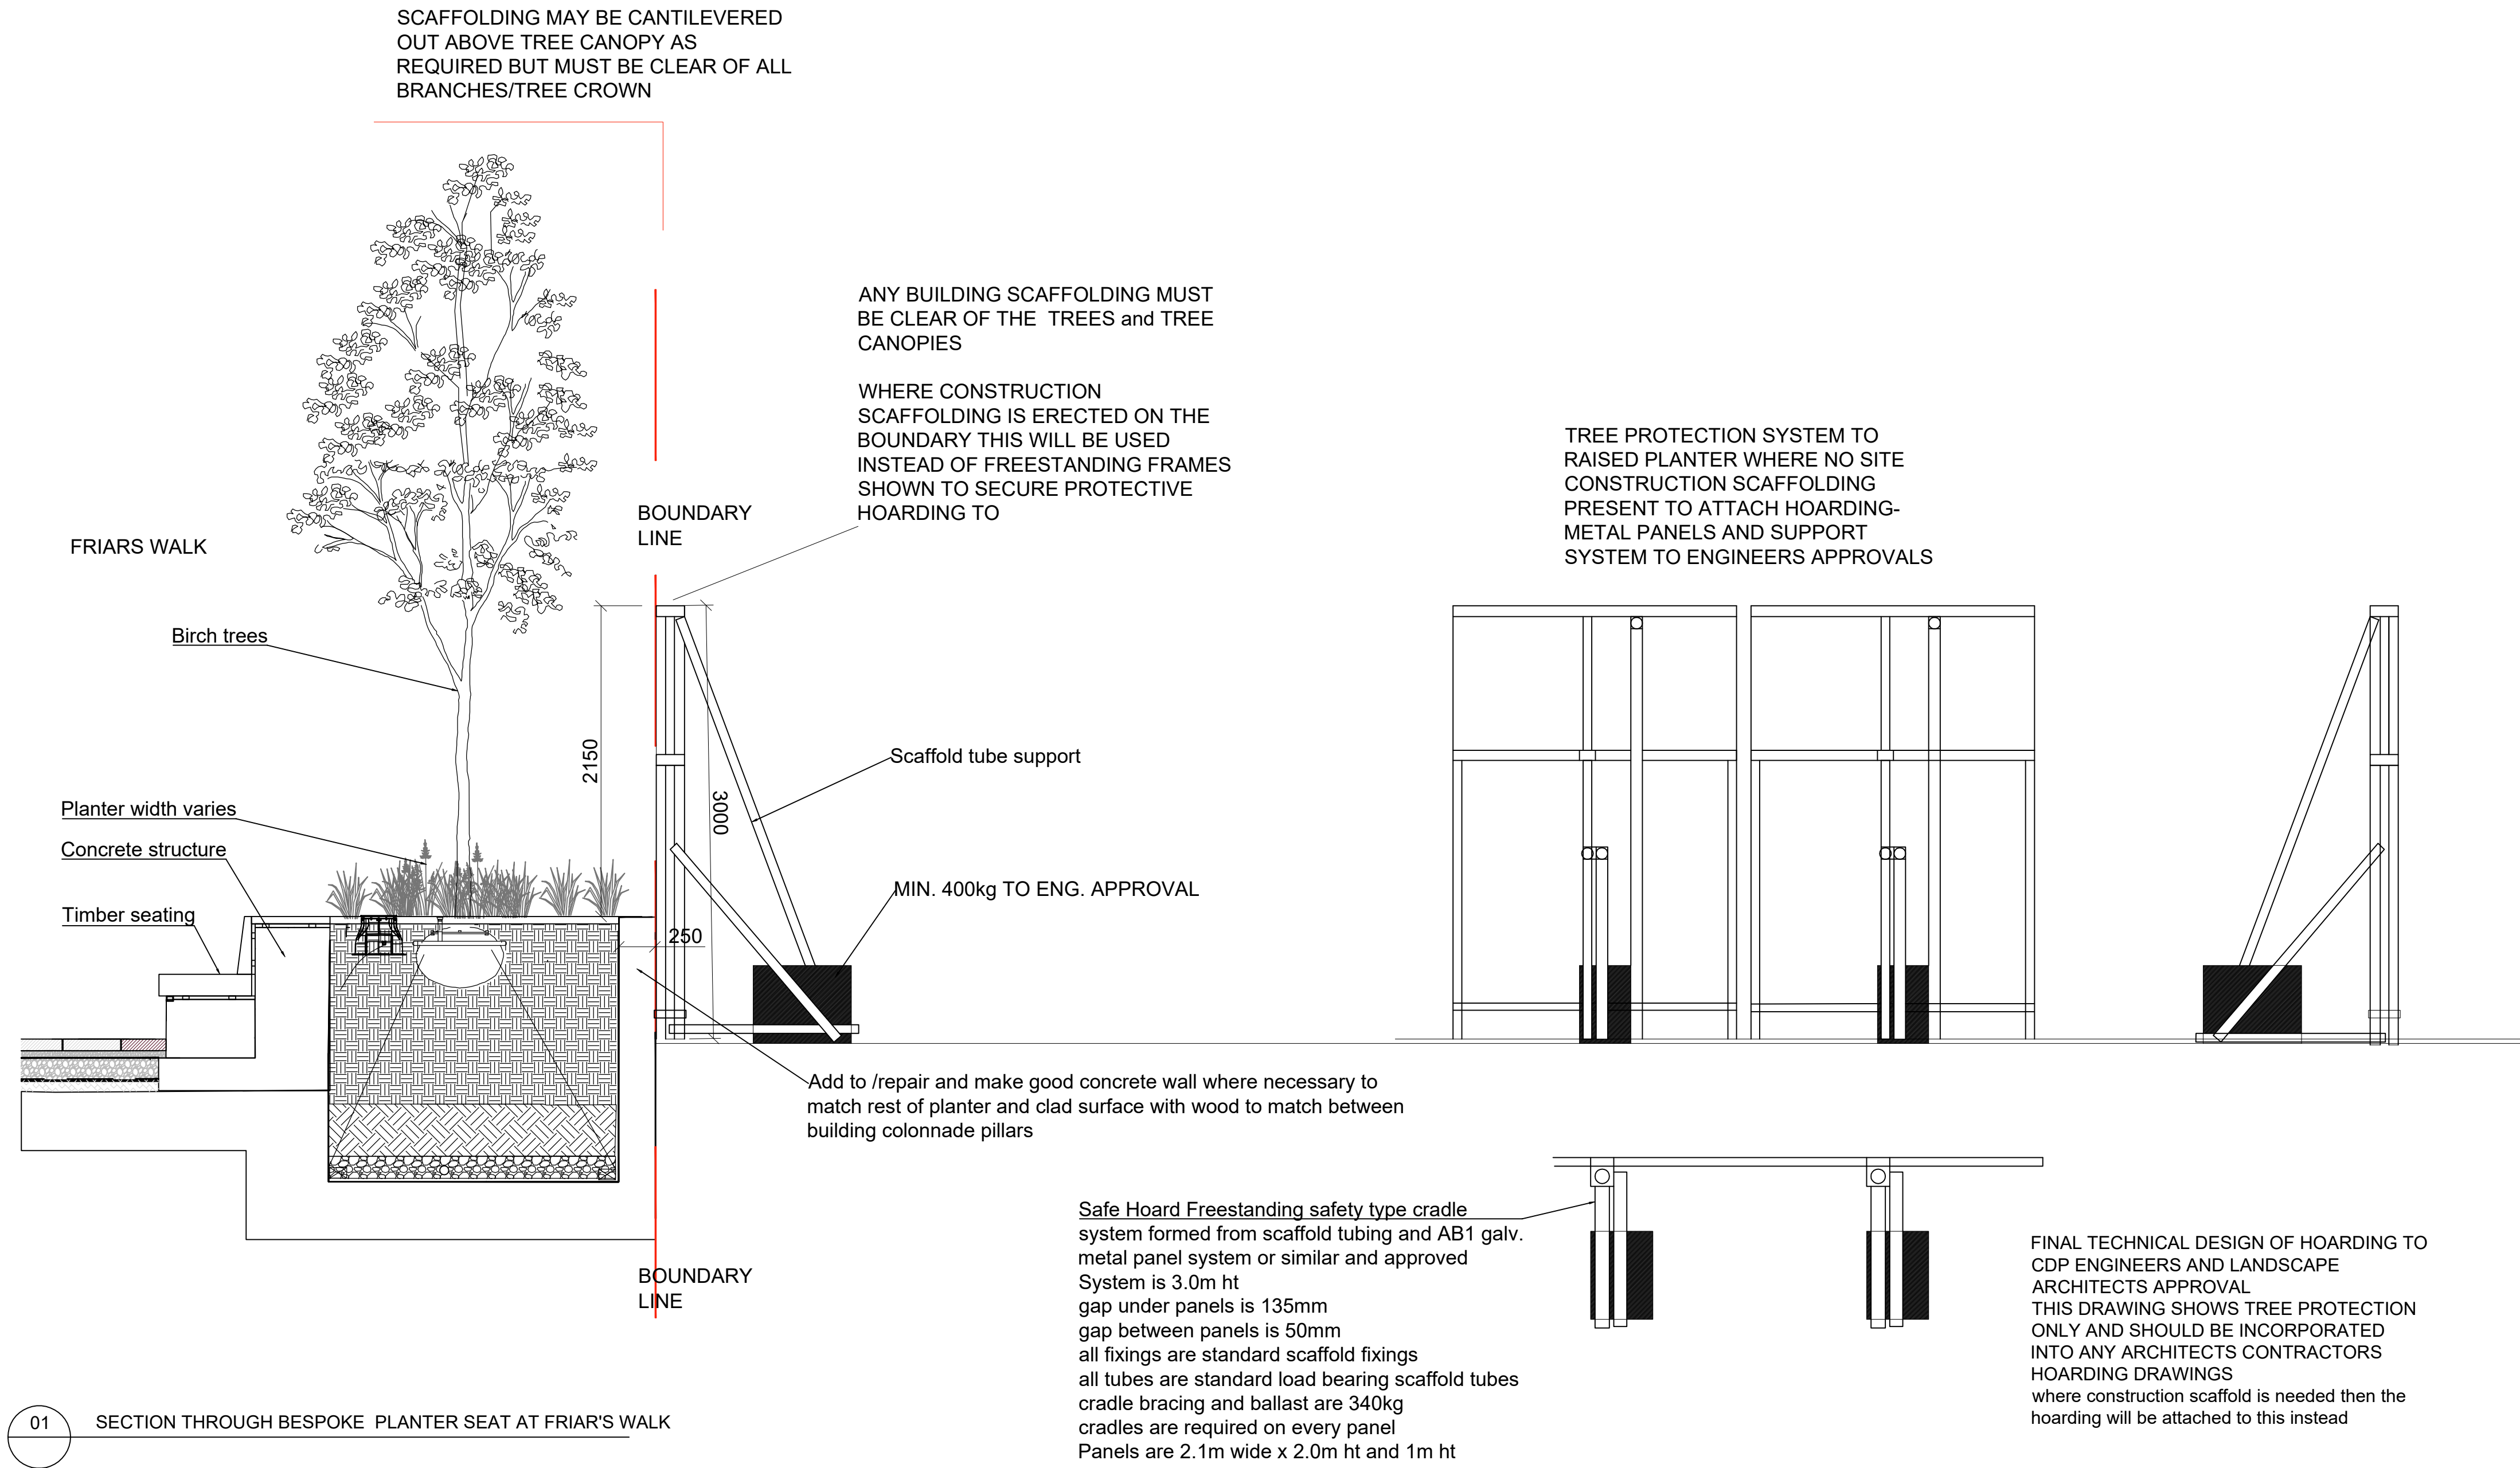

04 TYPICAL IMAGE BALLAST BLOCKS WITH TIMBER UPRIGHTS AND METAL HOARDING



05 TYPICAL IMAGE BALLAST BLOCKS WITH TIMBER UPRIGHTS AND TIMBER HOARDING

ALTERNATIVE HOARDING COMBINATIONS WHICH CAN BE CONSIDERED AS LONG AS THEY FORM A TEMPORARY STURDY BARRIER BETWEEN THE WORKS AND THE EXISTING TREES TO PREVENT DAMAGE - TREE PROTECTION NOTICES TO BE FIXED REGARDLESS OF FINAL SYSTEM ALL SUPPORT TO ENGINEERS APPROVAL

REV. DESCRIPTION APP. DATE

London
T 020 70171786

N

Elmsbrook
Friars Street – Friars Walk Planter

Tree Protection Details
Proposed Development

DATE August 2024 DRAWN CN

SCALE 1/var@A1 CHECKED NT

STATUS Planning APPROVED

DWG. NO D01030_003_