
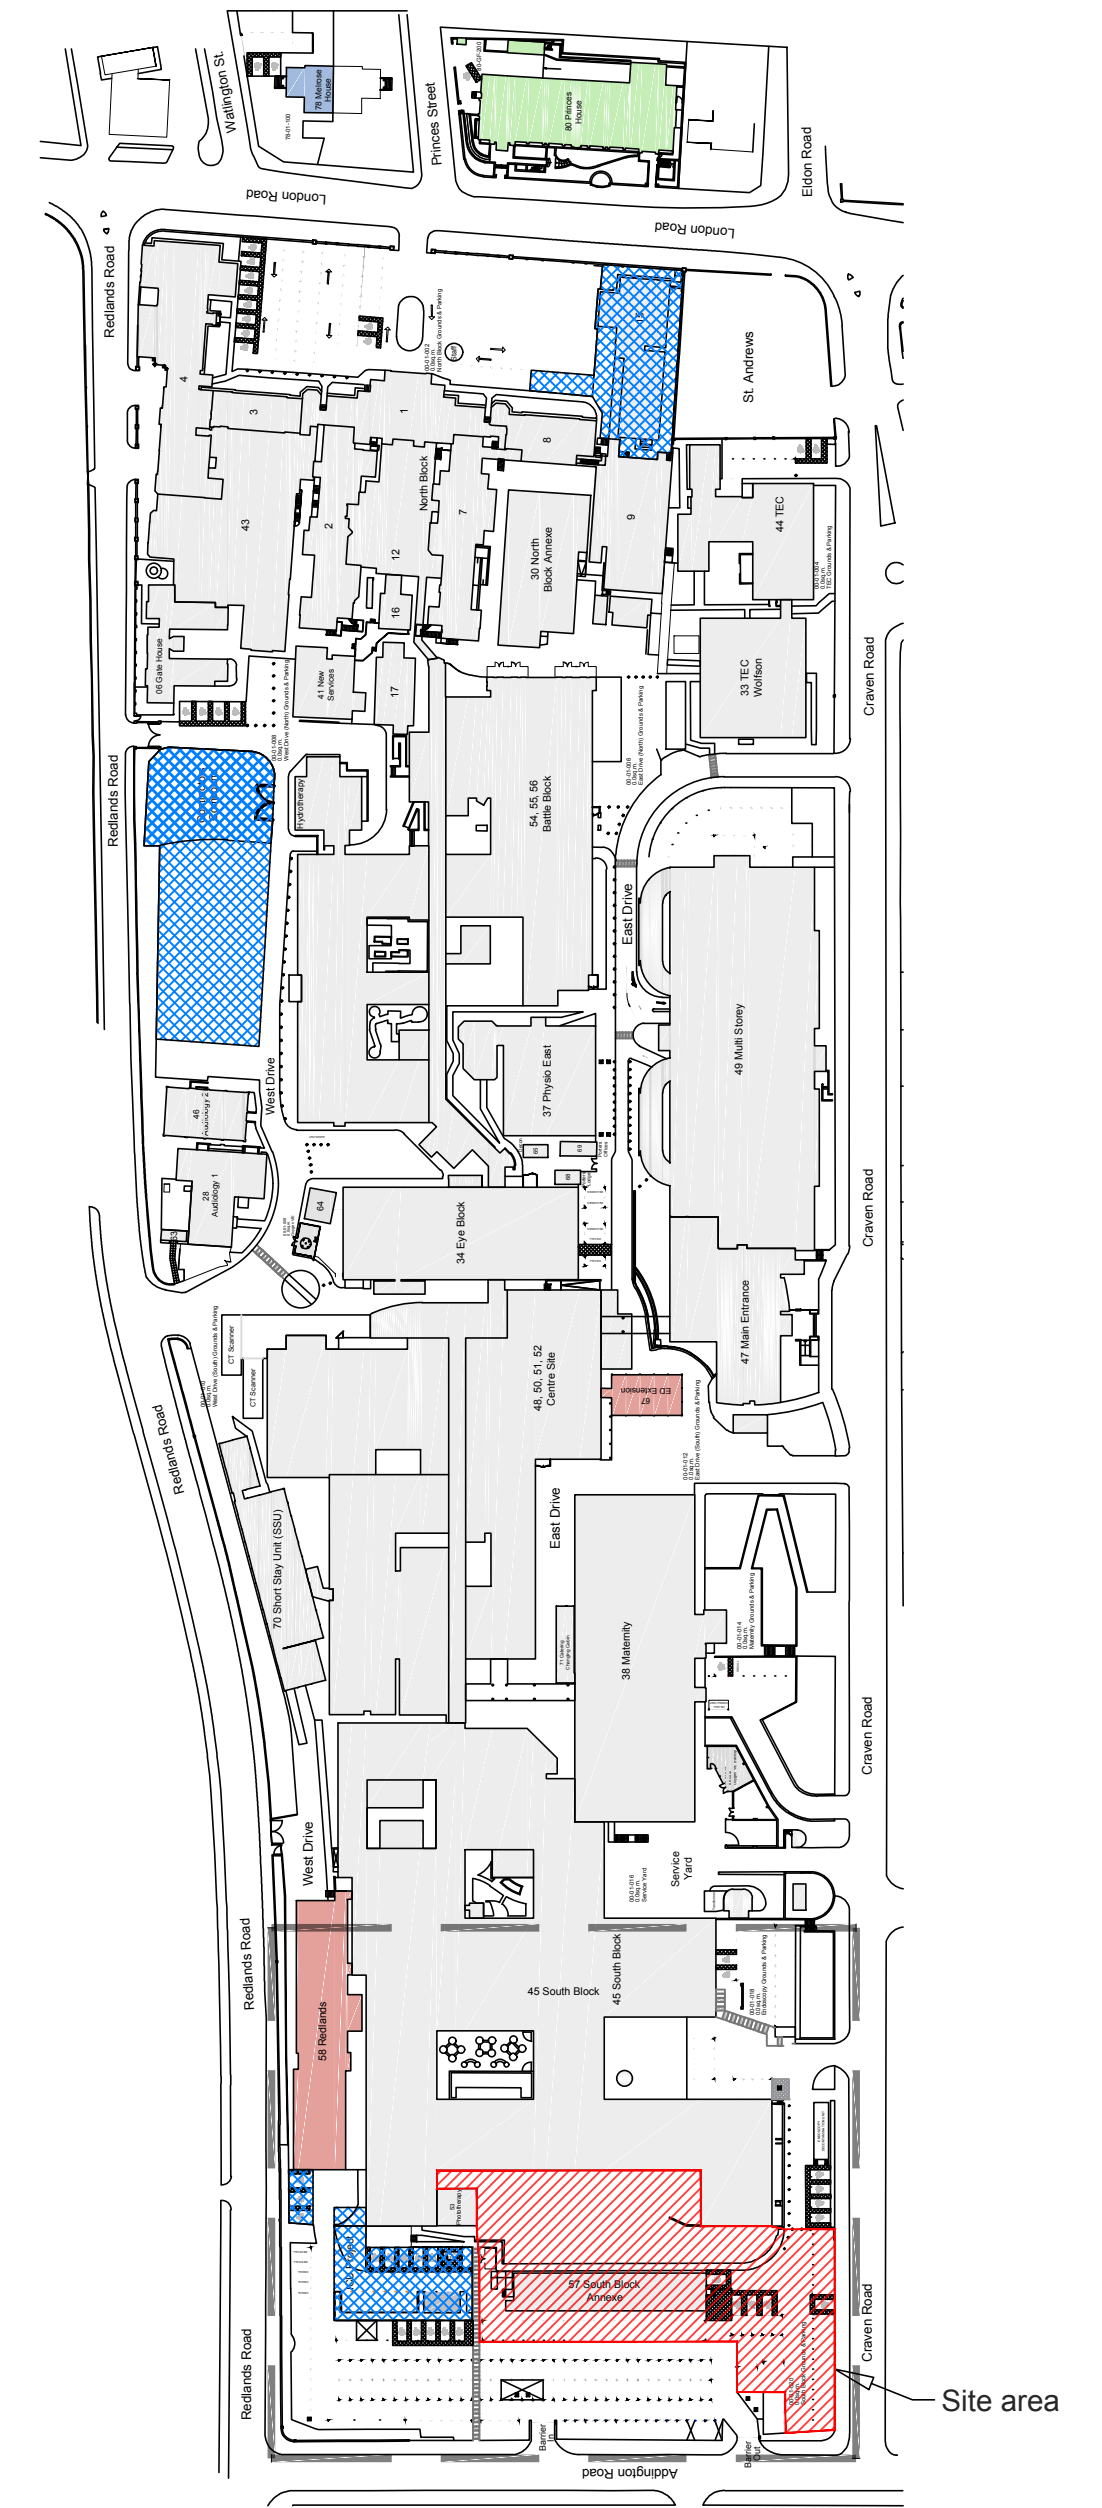


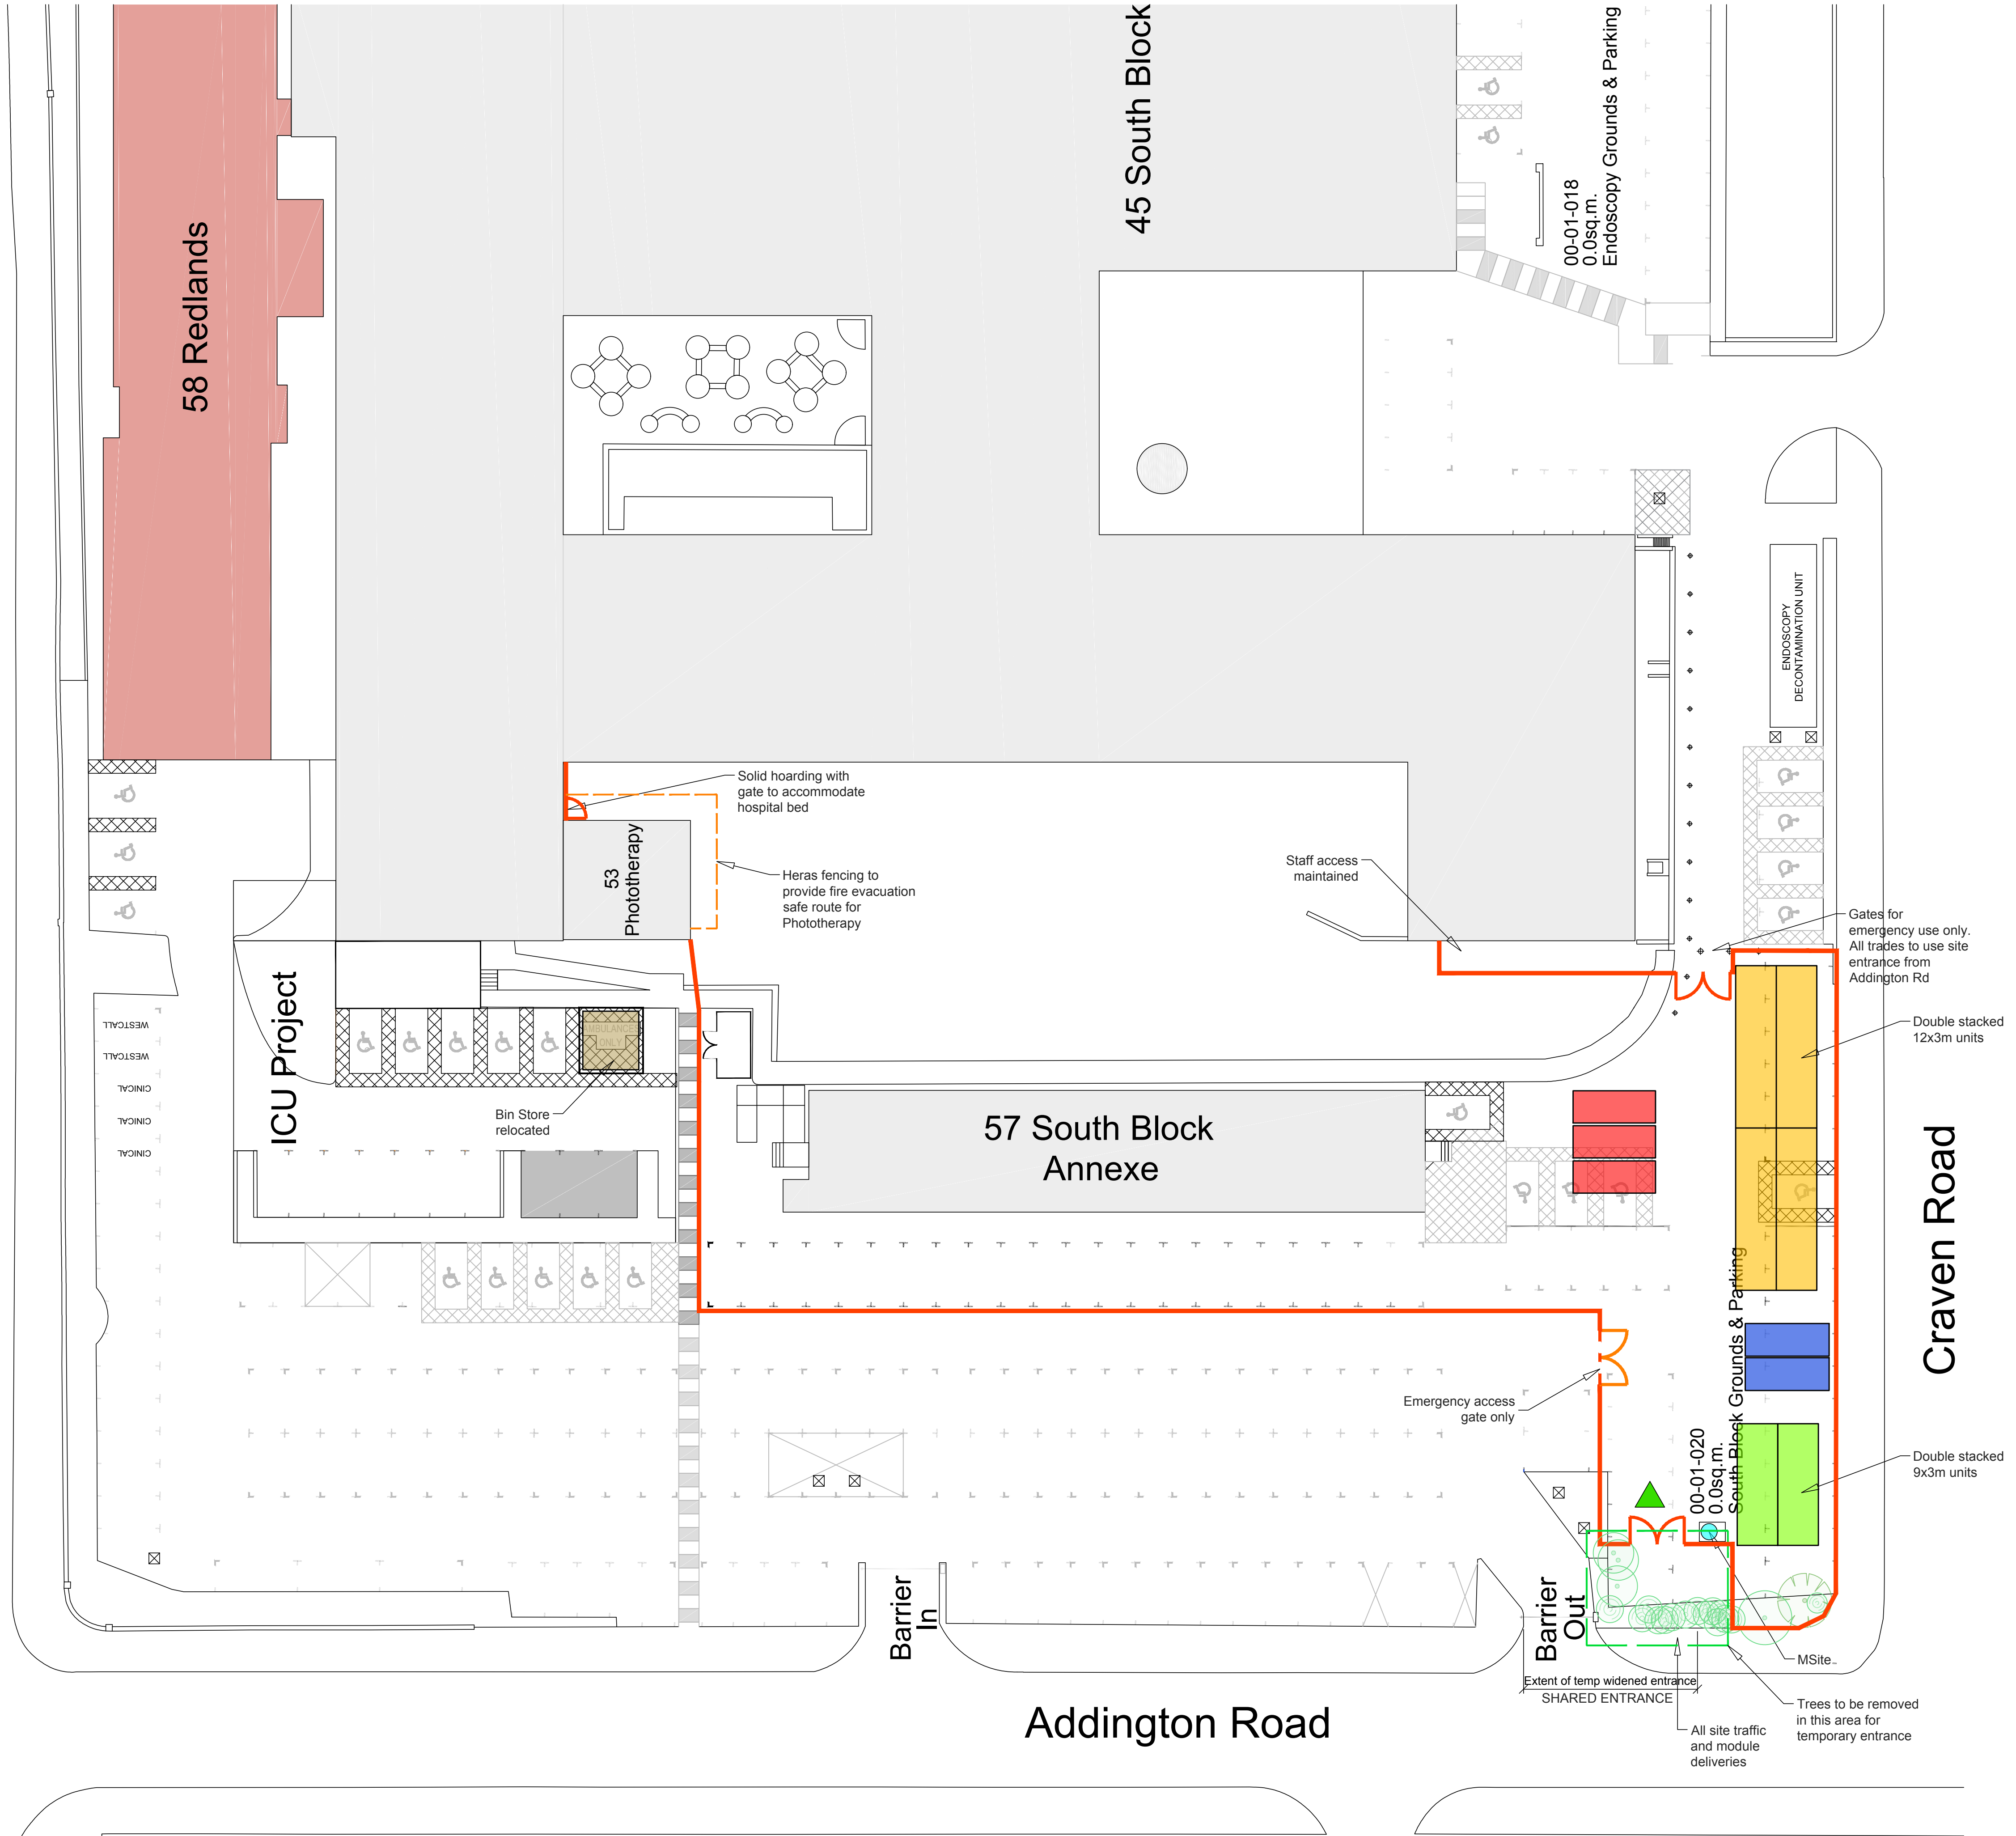

KEY

- Contractor compound / site hoarding
- Site office / welfare
- Contractors cabins
- Storage containers
- Segregated site waste skips
- Fire assembly point

| Rev | Description                                                        | Date     |
|-----|--------------------------------------------------------------------|----------|
| P6  | Updated to suit comments                                           | 08.08.24 |
| P5  | Site hoarding updated to suit comments. Bin store relocation shown | 02.08.24 |
| P4  | Main site entrance moved back                                      | 01.08.24 |
| P3  | Lay down area omitted                                              | 31.07.24 |
| P2  | Hoarding updated to maintain staff access                          | 23.07.24 |
| P1  | Updated to suit comments                                           | 26.06.24 |

Status  
Preliminary

Client  
Royal Berkshire NHS Foundation Trust

Project  
Royal Berkshire Hospital  
Urology Unit

Title  
Demolition - Site Set up

| Drawn By        | Checked By | Date     | Scale |
|-----------------|------------|----------|-------|
| NP              | DH         | 29.04.24 | 1:250 |
| Drawing Number  | Revision   |          |       |
| E24-009-LOG-001 | P6         |          |       |

COPYRIGHT: The copyright of this drawing belongs to: MTX Contracts LTD and cannot be reproduced in any whatsoever without company approval.