


ACCOMMODATION SCHEDULE

| Level     | Type of Unit | Quantity | GIA m2 |
|-----------|--------------|----------|--------|
| 3rd floor | 1 bed        | 1        | 50     |
|           | 1 bed        | 1        | 52     |
|           | 3 bed        | 1        | 100    |
|           | 3 Units      |          |        |

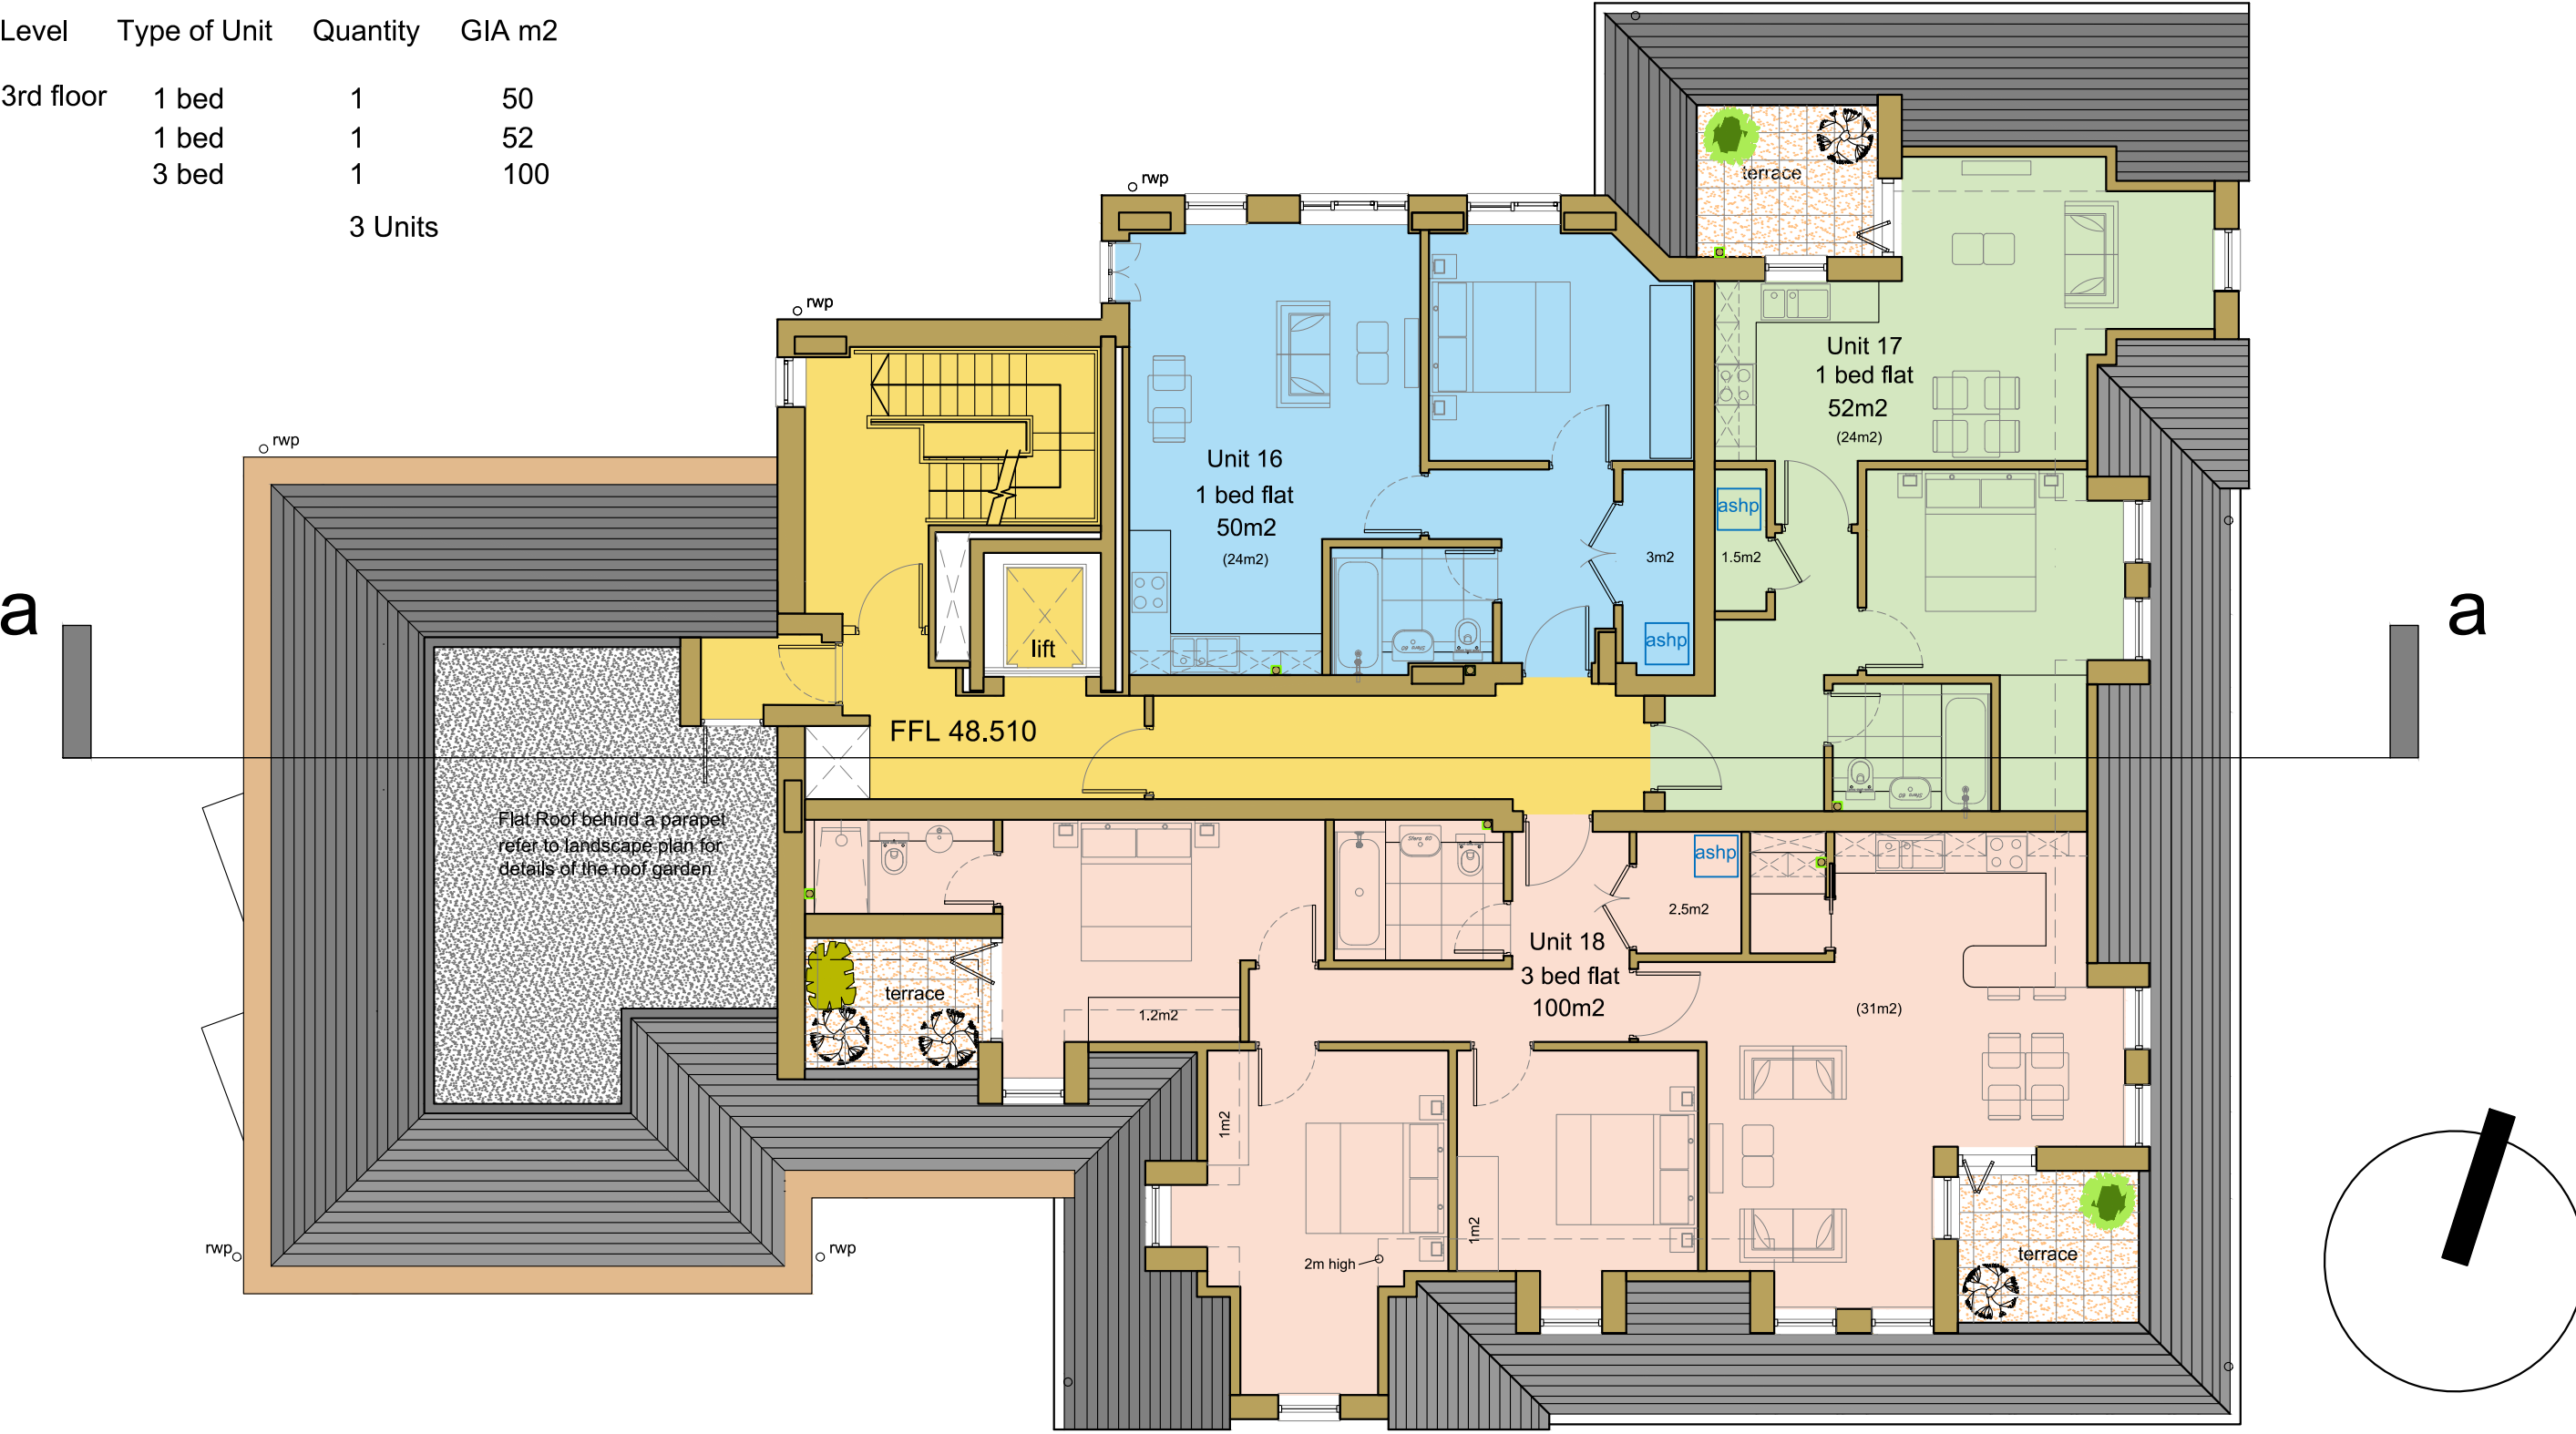

proposed third floor plan