


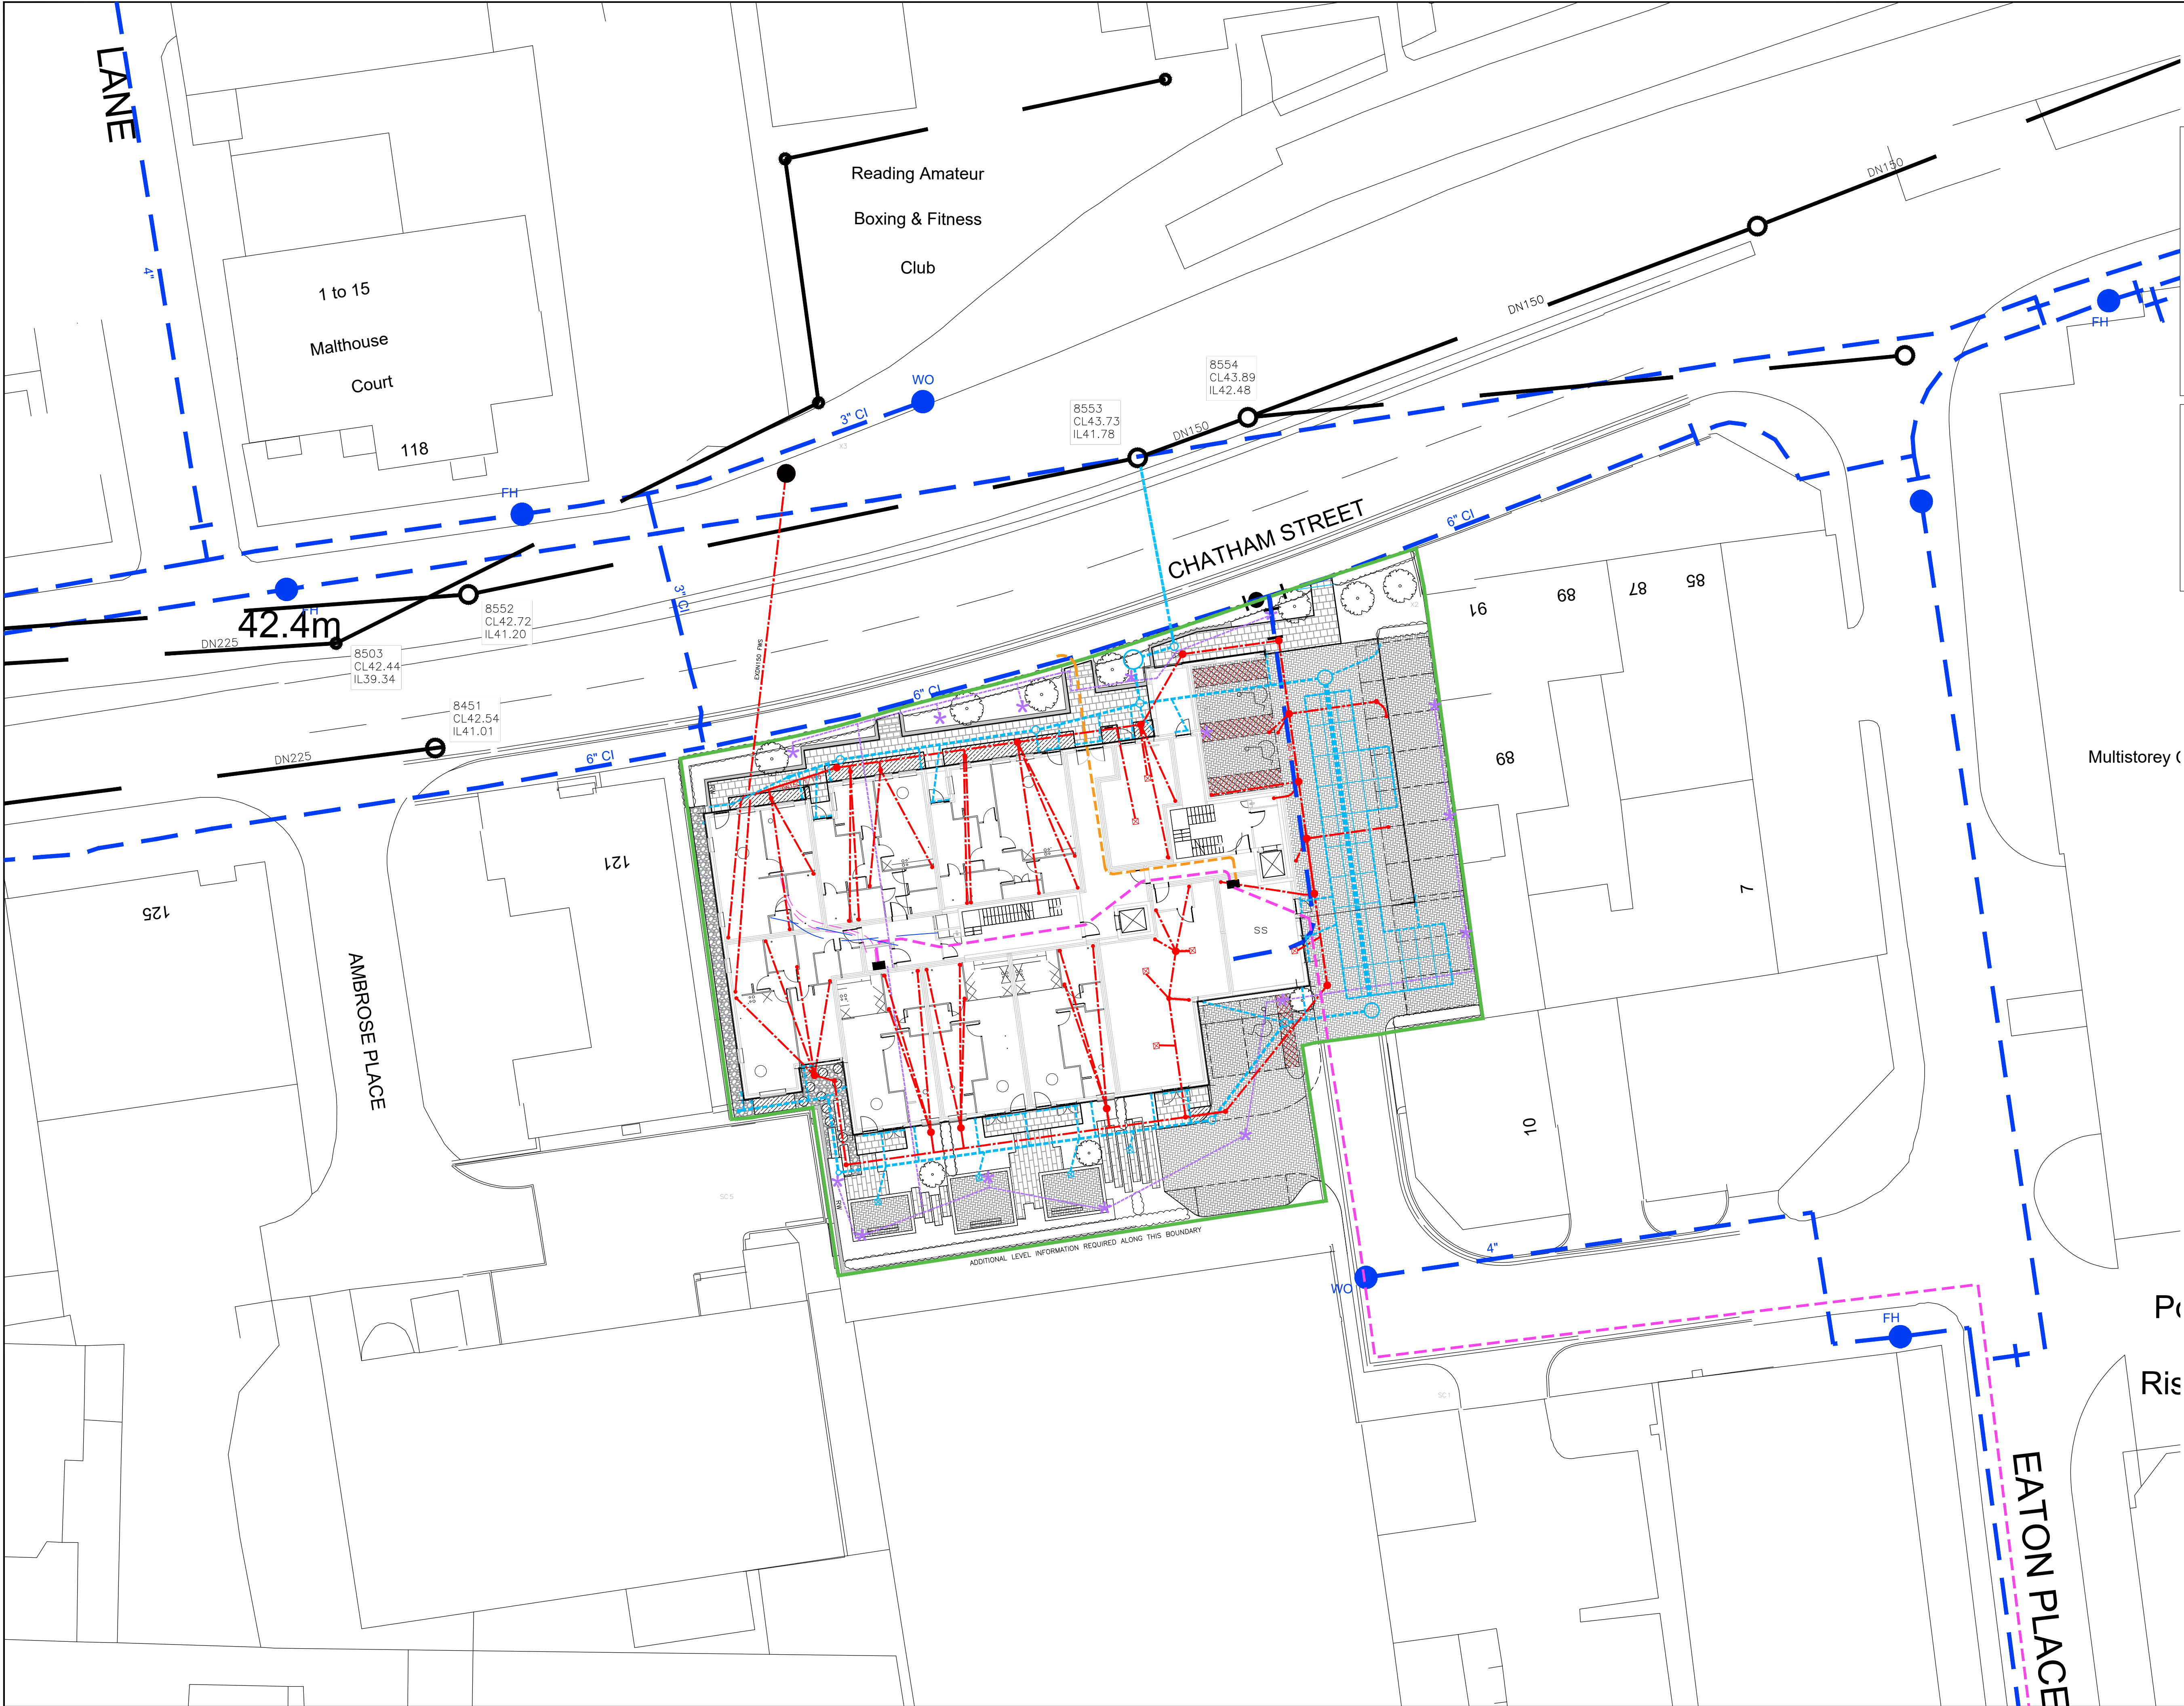

NOTES

REV	DESCRIPTION	DATE	AUTH	CHKD
A	All incoming services, drainage	25/07/23	DW	--
B	Landscape design added to drawing Substation removed, additional trees added	10/11/23	DW	--

KEY:

SITE BOUNDARY

MAIN SEWER

INCOMING ELECTRICAL SUPPLY

INCOMING WATER SUPPLY

INCOMING DATA SUPPLY

SURFACE WATER DRAINAGE

FOUL DRAINAGE

EXTERNAL BOLLARD LIGHTING

Parking for Wheel chair users

PROJECT
115 Chatham Street
Reading

DRAWING
Services Layout

SCALE
1:100 @ A1

DATE
Jan 2023

AUTHOR
DW

CHKD
DW

JOB NO.
1003

DRAWING NO.
1003

REV
B

STATUS
PLANNING