


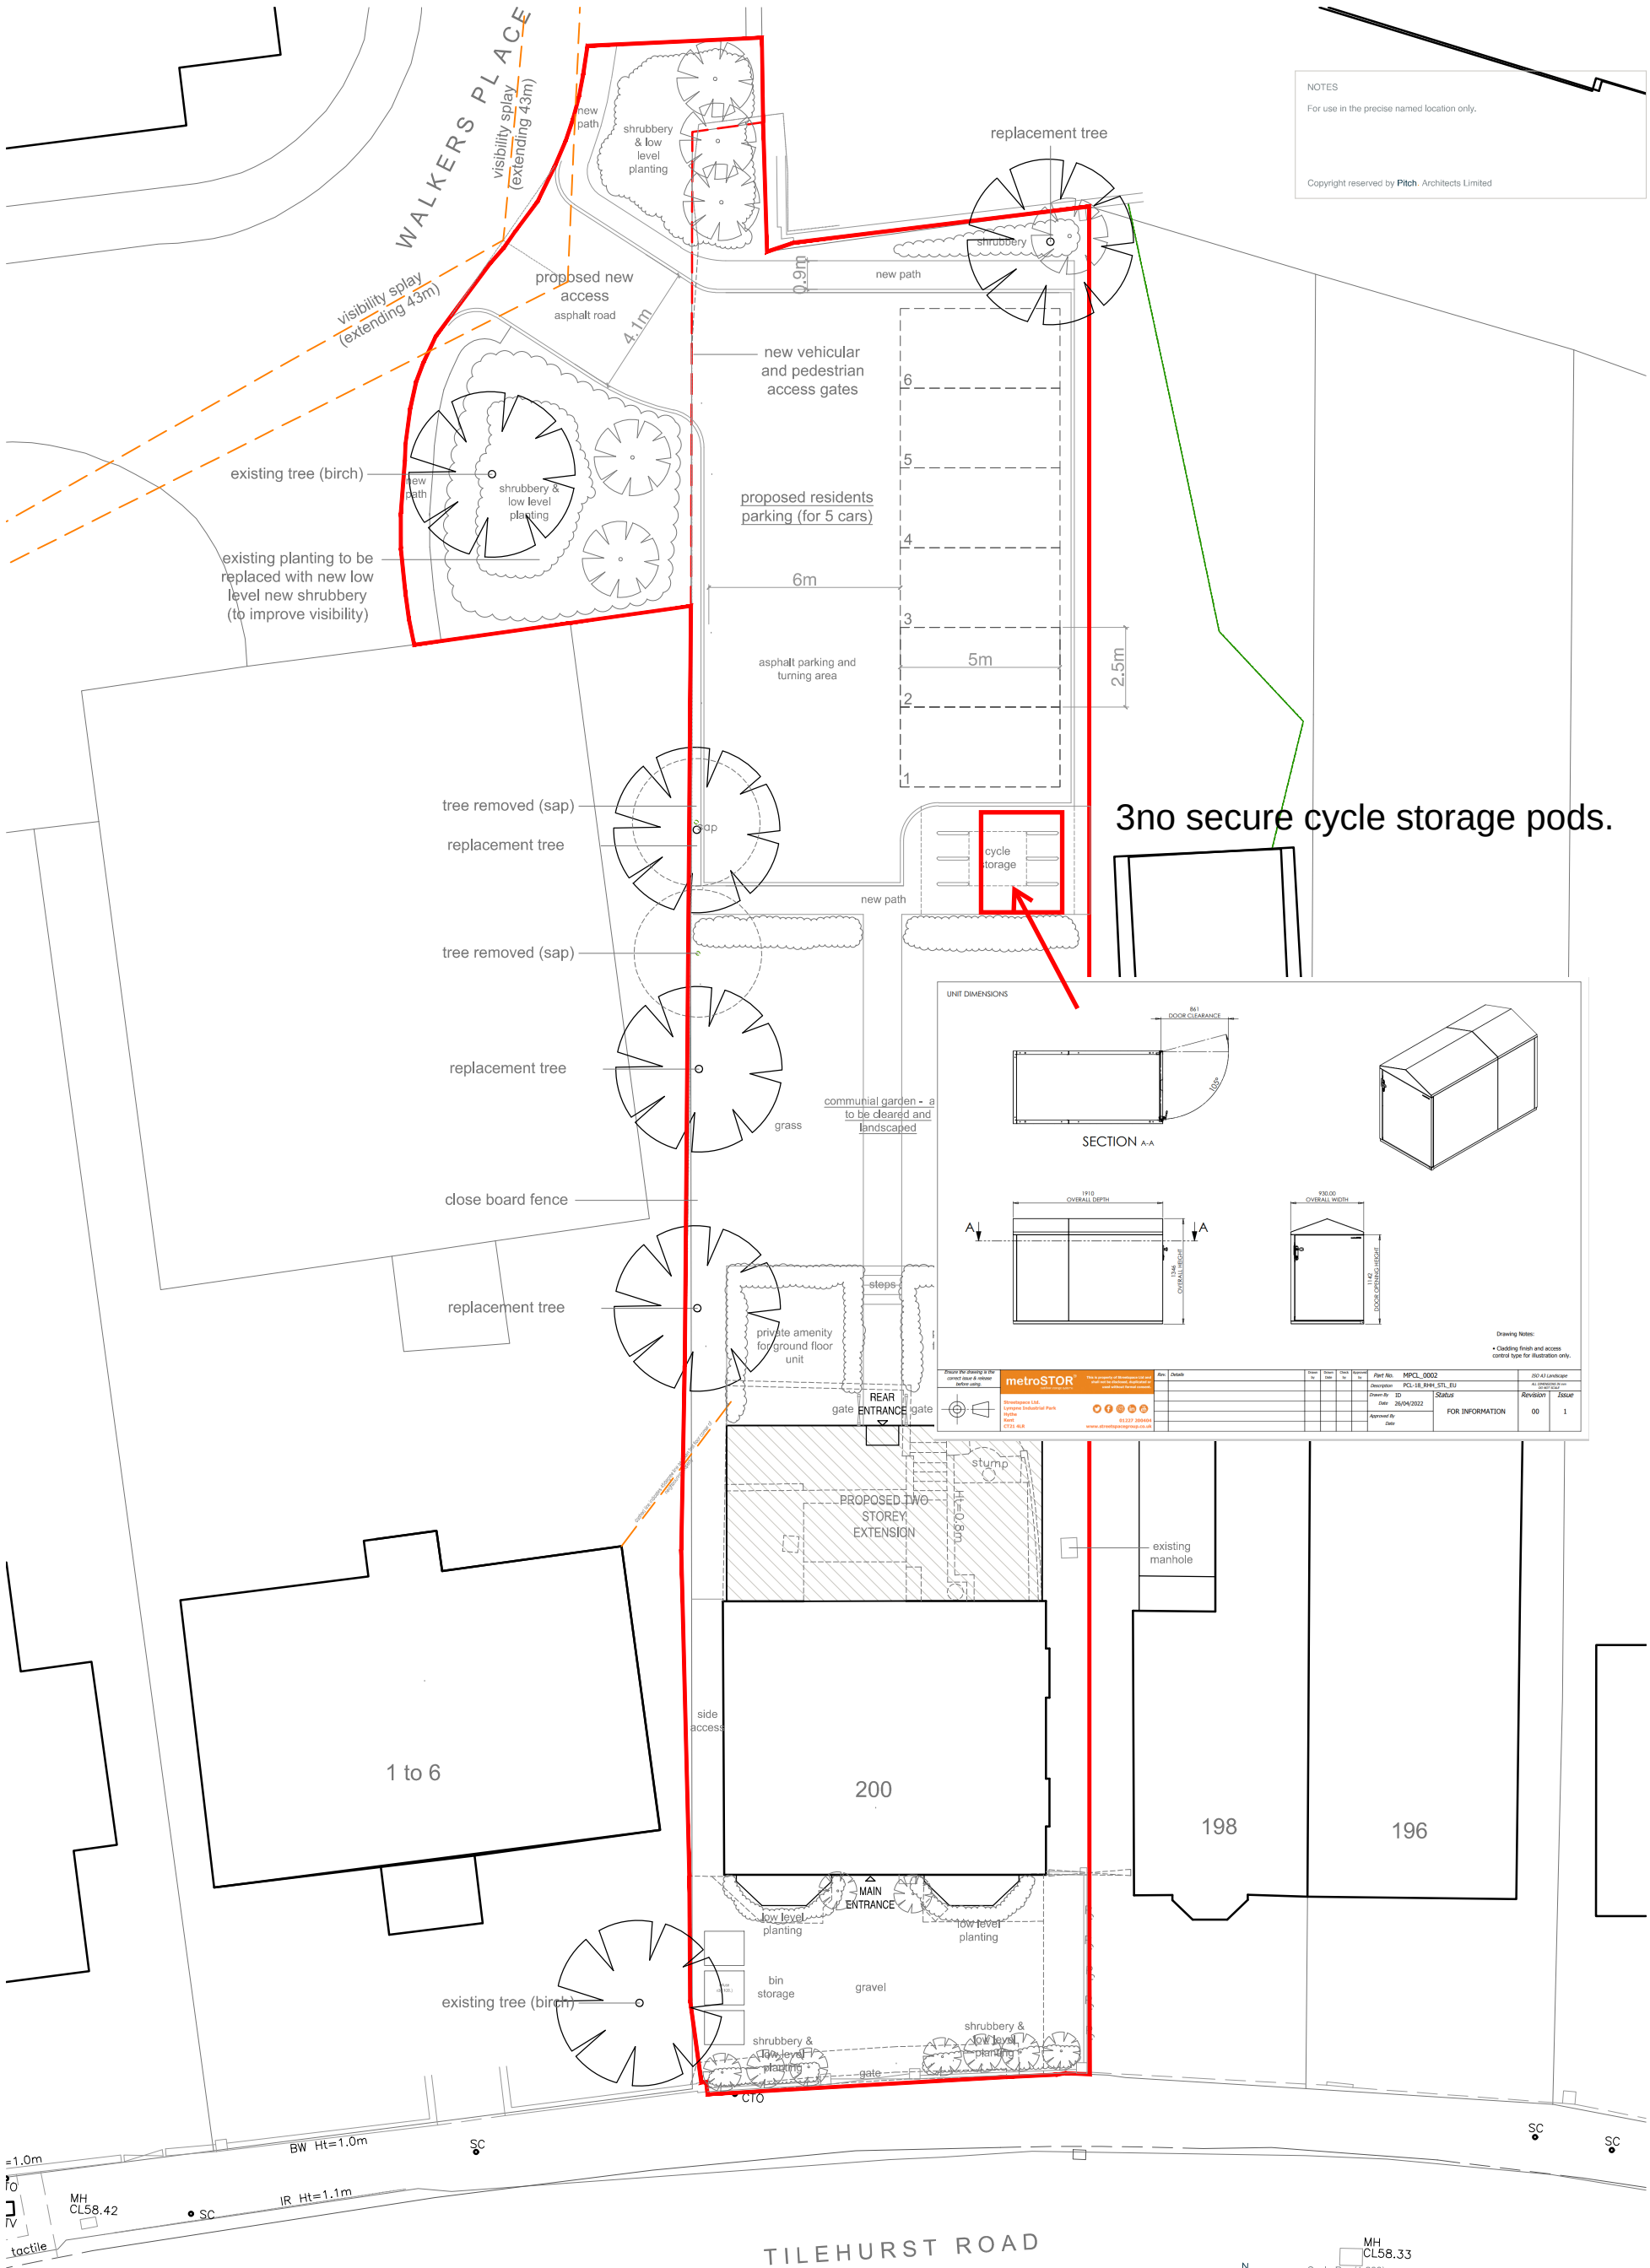

NOTES
For use in the precise named location only.
Copyright reserved by Pitch Architects Limited

