



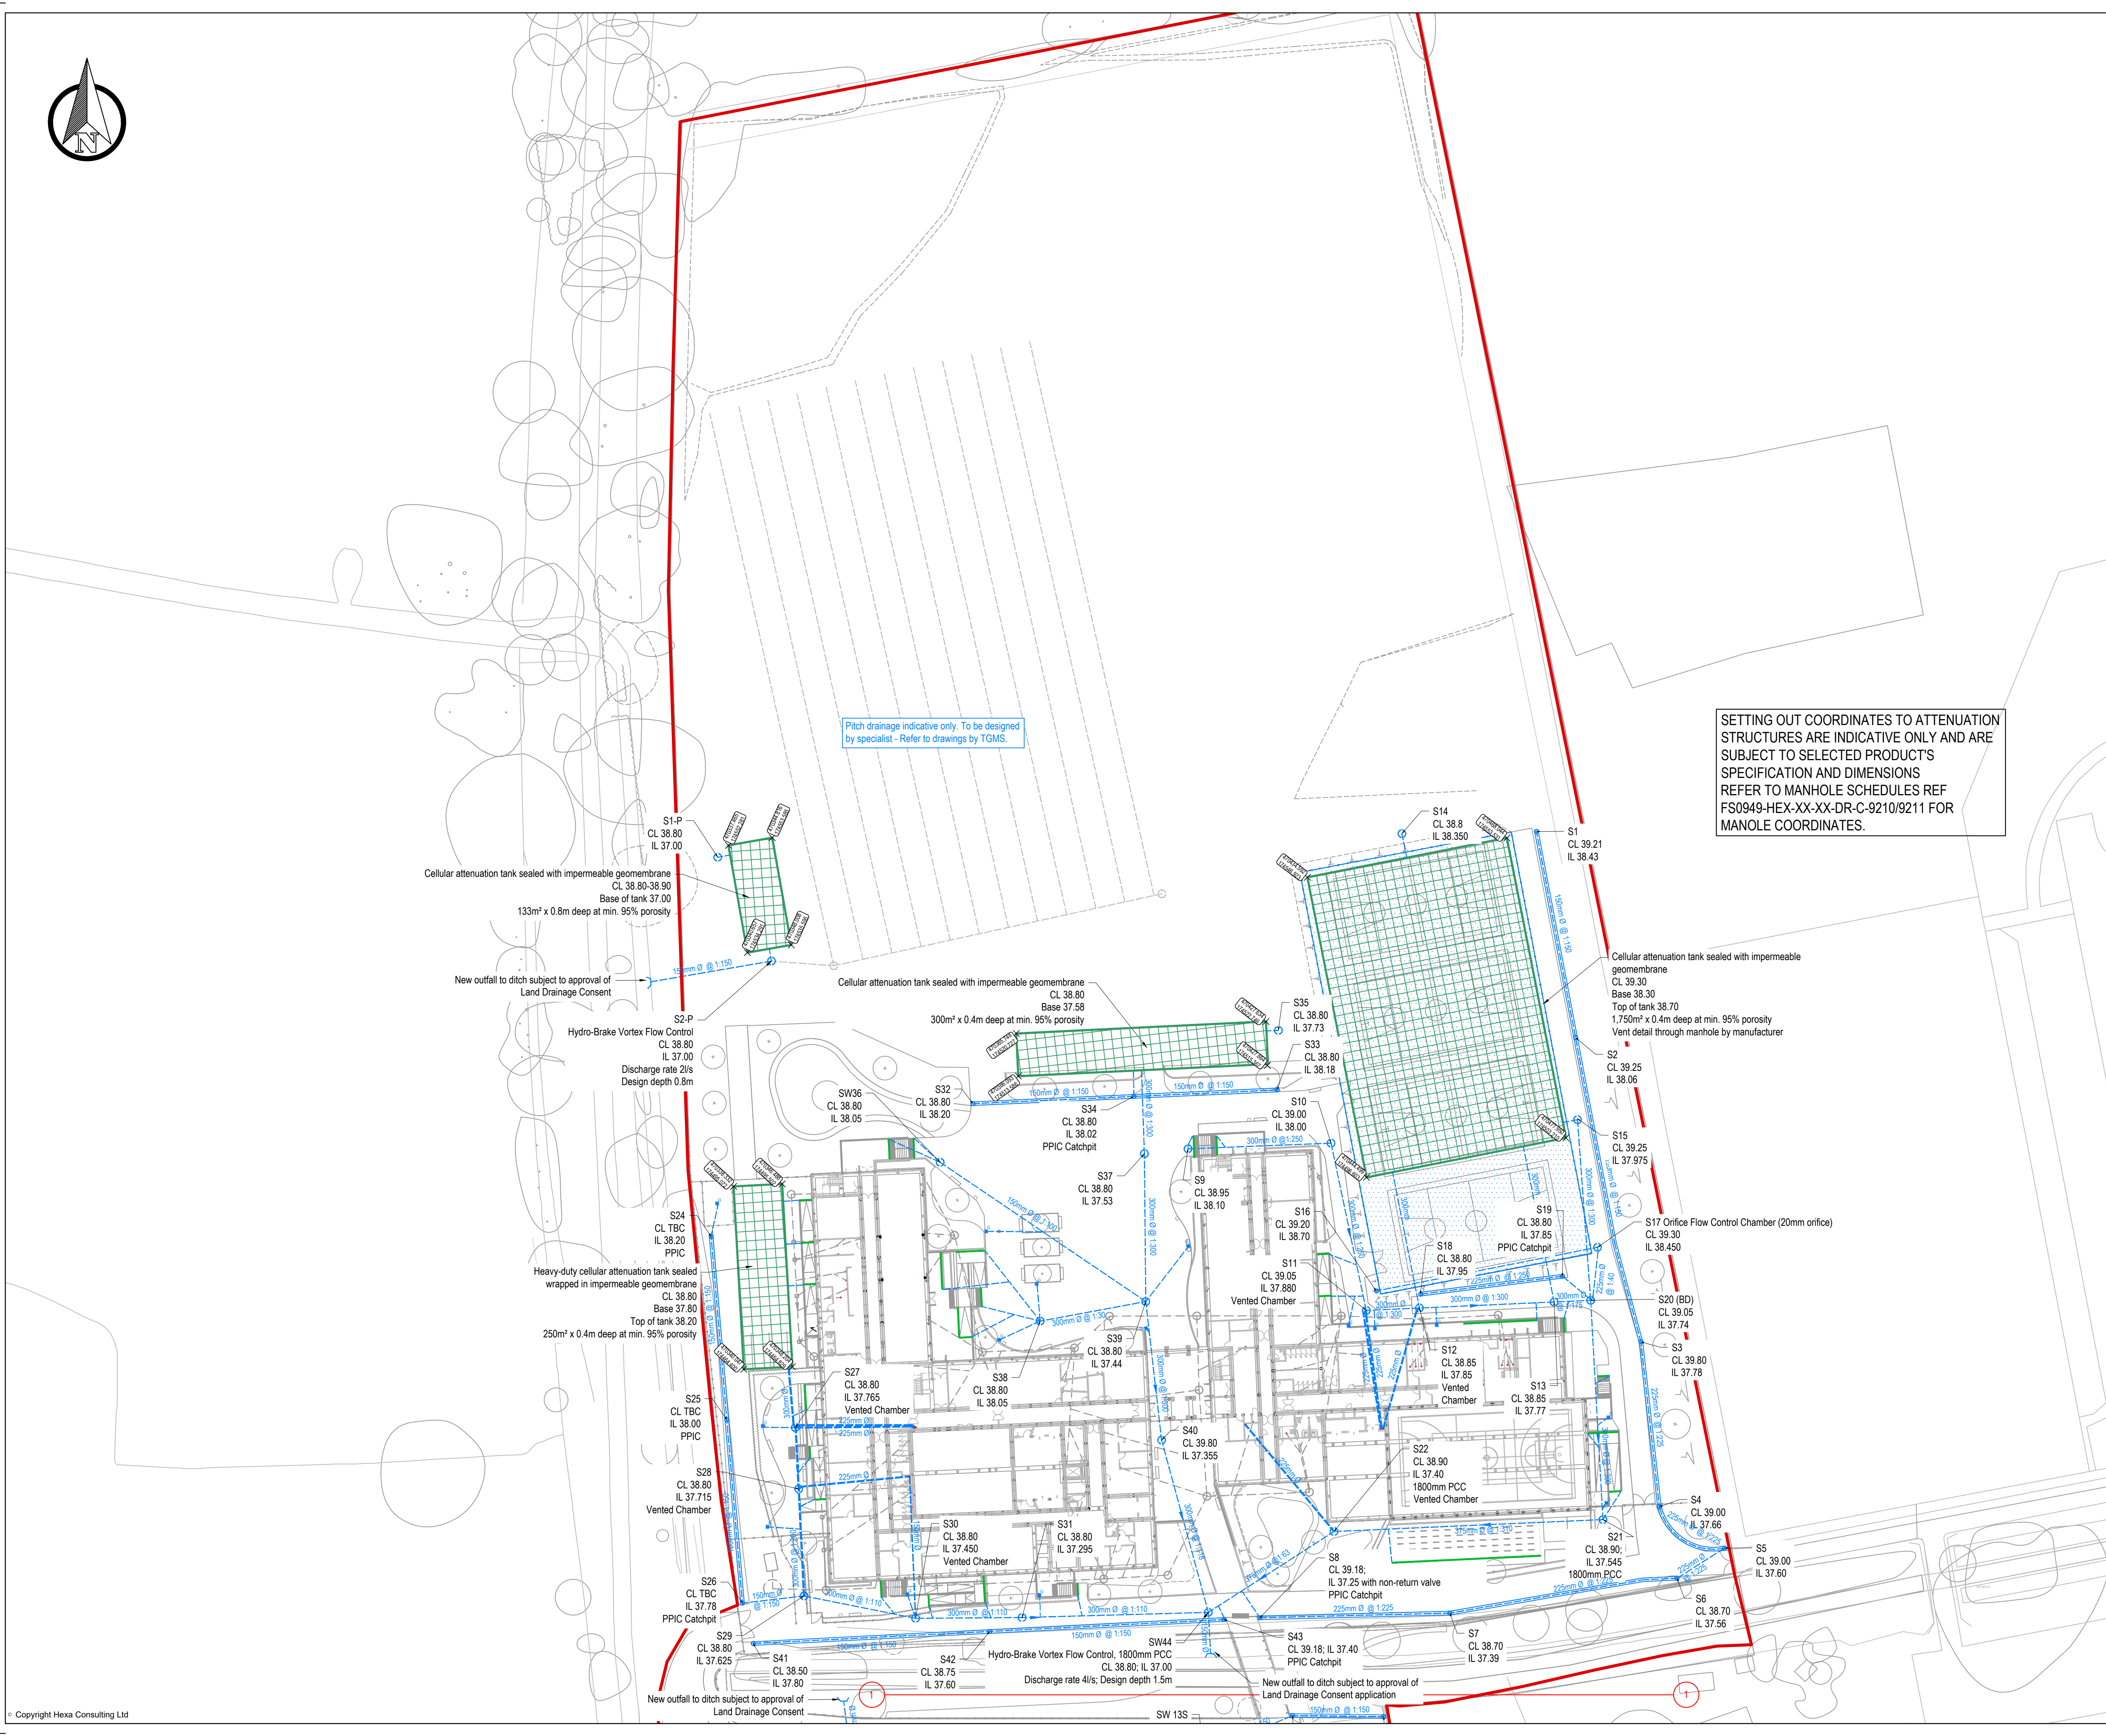

1. Do not scale this drawing. All dimensions must be checked/ verified on site. If in doubt ask.
2. This drawing is to be read in conjunction with all relevant architects, engineers and specialists drawings and specifications.
3. All dimensions in millimetres unless noted otherwise. All levels in metres unless noted otherwise.
4. Any discrepancies noted on site are to be reported to the engineer immediately.

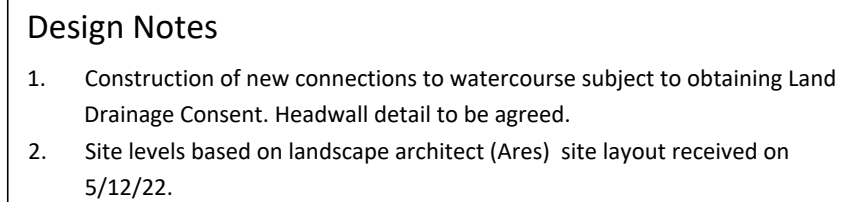

Application for land drainage consent in progress.
Construction of new outfalls to watercourse not to be undertaken prior to obtaining approval.

CLIENT



**+BOWMER
KIRKLAND**



RIVER ACADEMY, READING

SURFACE WATER DRAINAGE LAYOUT
SHEET 1

CONSTRUCTION

PROJECT - ORIGINATOR - ZONE - LEVEL - TYPE - ROLE - NUMBER	REVISION
--	----------

© Copyright Hexa Consulting Ltd