


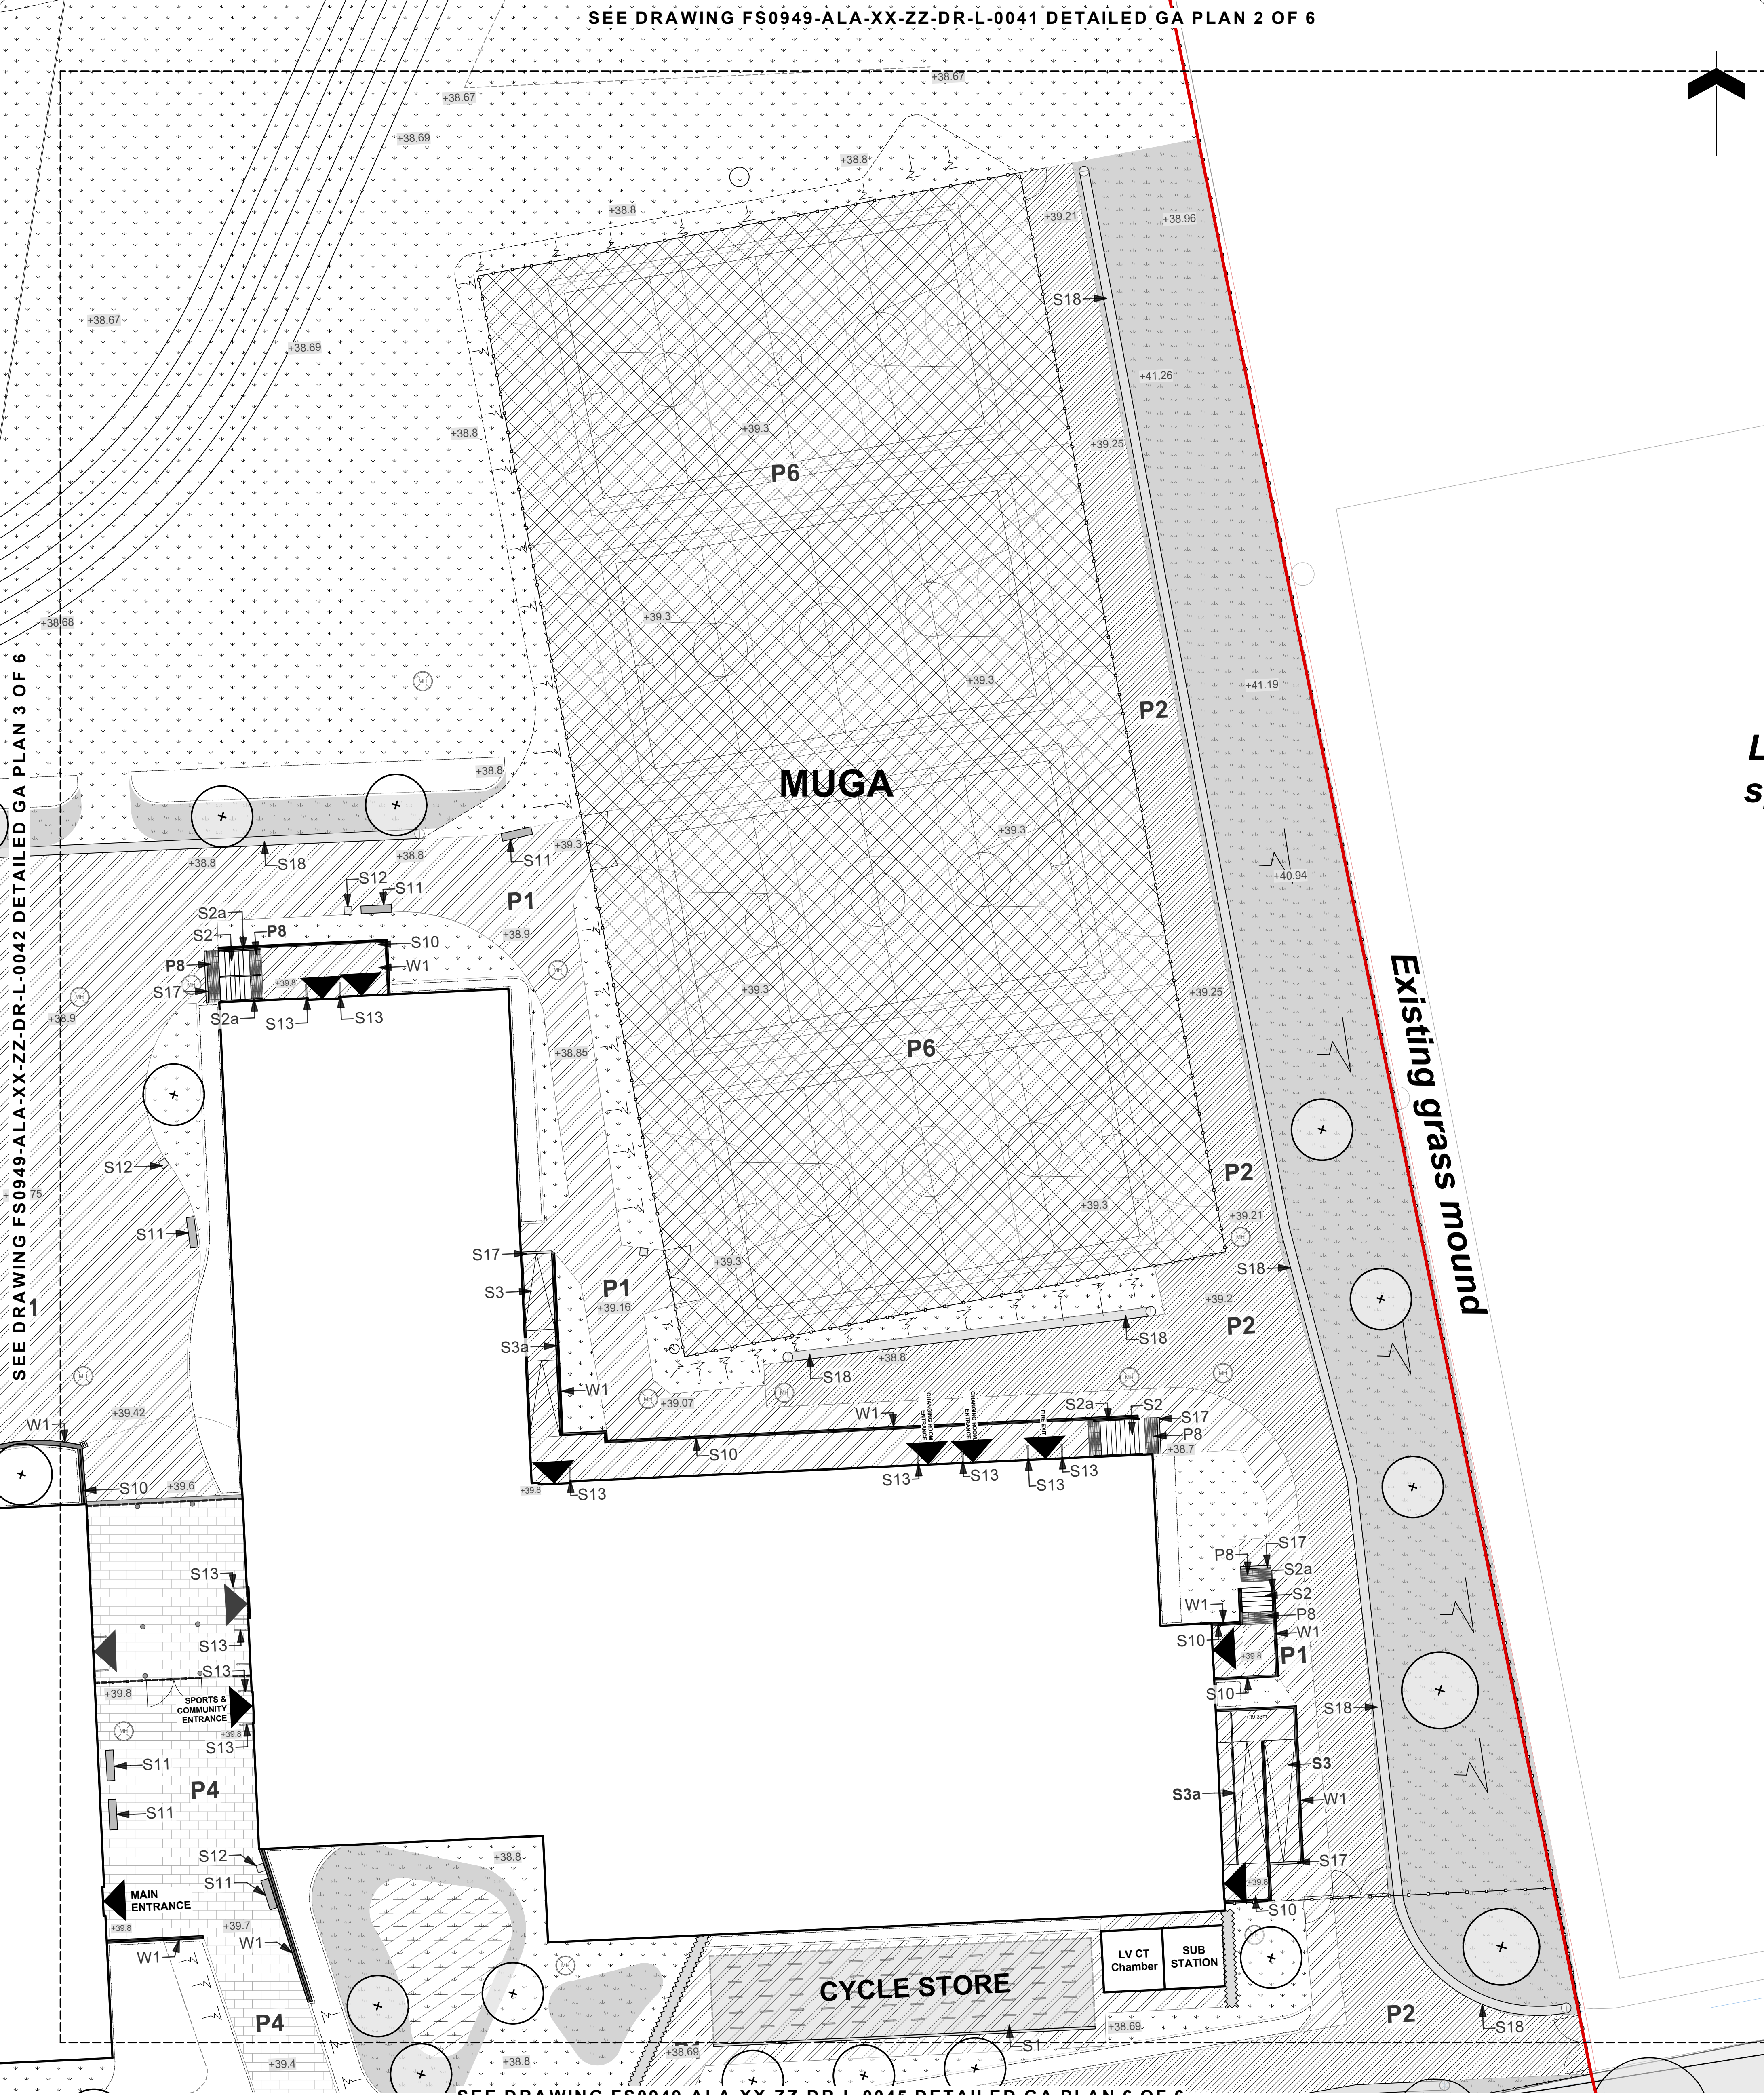

**Note**

- Do not scale from this drawing
- To be read in conjunction with Project Risk Register REF: XXX
- To be read in conjunction with all other Landscape Architect's drawings

- Refer to drawings 0034-0039 for detailed site levels

| ID                            | RISK | MITIGATION | DATE MITIGATED |
|-------------------------------|------|------------|----------------|
| <b>RESIDUAL PROJECT RISKS</b> |      |            |                |

**KEY**

- Application Boundary
- Existing Trees
- Existing Trees To Be Removed
- Existing Vegetation
- Proposed Building
- Ground Floor Cut-Through (First and Second Floor Connection)
- Building Entrance/Exit Point
- Level's

**HARD LANDSCAPE**

- P1 PEDESTRIAN TARMAC
- P2 VEHICULAR TARMAC
- P4 PEDESTRIAN BLOCK PAVING

**SOFT LANDSCAPE**

- PROPOSED GRASS SEED
- PROPOSED AMENITY PLANTING
- PROPOSED MEADOW PLANTING
- PROPOSED WILDFLOWER PLANTING
- PROPOSED DRY SWALE
- PROPOSED TREE PLANTING
- PROPOSED HEDGE PLANTING

**SITE FURNITURE**

- S1 CYCLE STAND WITH CANOPY
- S2 STEPS
- S2a HANDRAILS FOR STEPS
- S3 RAMP
- S3a HANDRAILS FOR RAMP
- S3b HANDRAILS FOR RAMP
- S4
- S5
- S6 PROPOSED VEHICLE GATE
- S7 REMOVABLE BOLLARD
- S8 FIXED BOLLARD
- S9 EV CHARGING POINT
- S10 BALUSTRADE
- S11 BENCH

- S12 BIN
- S13 DOOR PROTECTION HOOP
- S15 LIGHTING LOCATION TBC
- S16 PEDESTRIAN RAILING TO BRIDGE
- S17 CHANNEL DRAIN
- S18 FILTER DRAIN
- S19 TIMBER TOP SEATING
- MH COVER
- GULLY

**FENCING**

- Fencing
- Pedestrian Parapet
- Single-leaf Gate
- Double-leaf Gate
- Sliding Gate

**STRUCTURES**

- W1 Concrete Retaining Wall
- W2 Concrete Seating Wall

**STATUS**

**S2 - FOR PLANNING**

**ares**  
LANDSCAPE ARCHITECTS

CLIENT :  
**Bowmer & Kirkland**

PROJECT TITLE :  
**River Academy**

DRAWING TITLE :  
**Detailed General Arrangement Plan 4 of 6**

DRAWING SCALE :  
1:200

PAPER SIZE :  
A1

DRAWING NUMBER :  
**FS0949-ALA-XX-ZZ-DR-L-0043 S2**

13/12/2022 P02 Issued for planning

20/10/2022 P01 1. Layout adjusted following the revised building size/setting out  
2. Steps and ramps adjusted to suit void location  
3. Additional retaining wall added to main entrance to allow access to void  
4. Planting/hoes within main play area shifted to suit MEWP access, as well as behind sports block  
Issued for construction.

18.10.2022 P02

18.10.2022 ALA PROJECT CODE: ALA691

STATUS :  
**P02**

13/12/2022 P02

20/10/2022 P01

18.10.2022 P02

18.10.2022 ALA PROJECT CODE: ALA691

STATUS :  
**P02**