
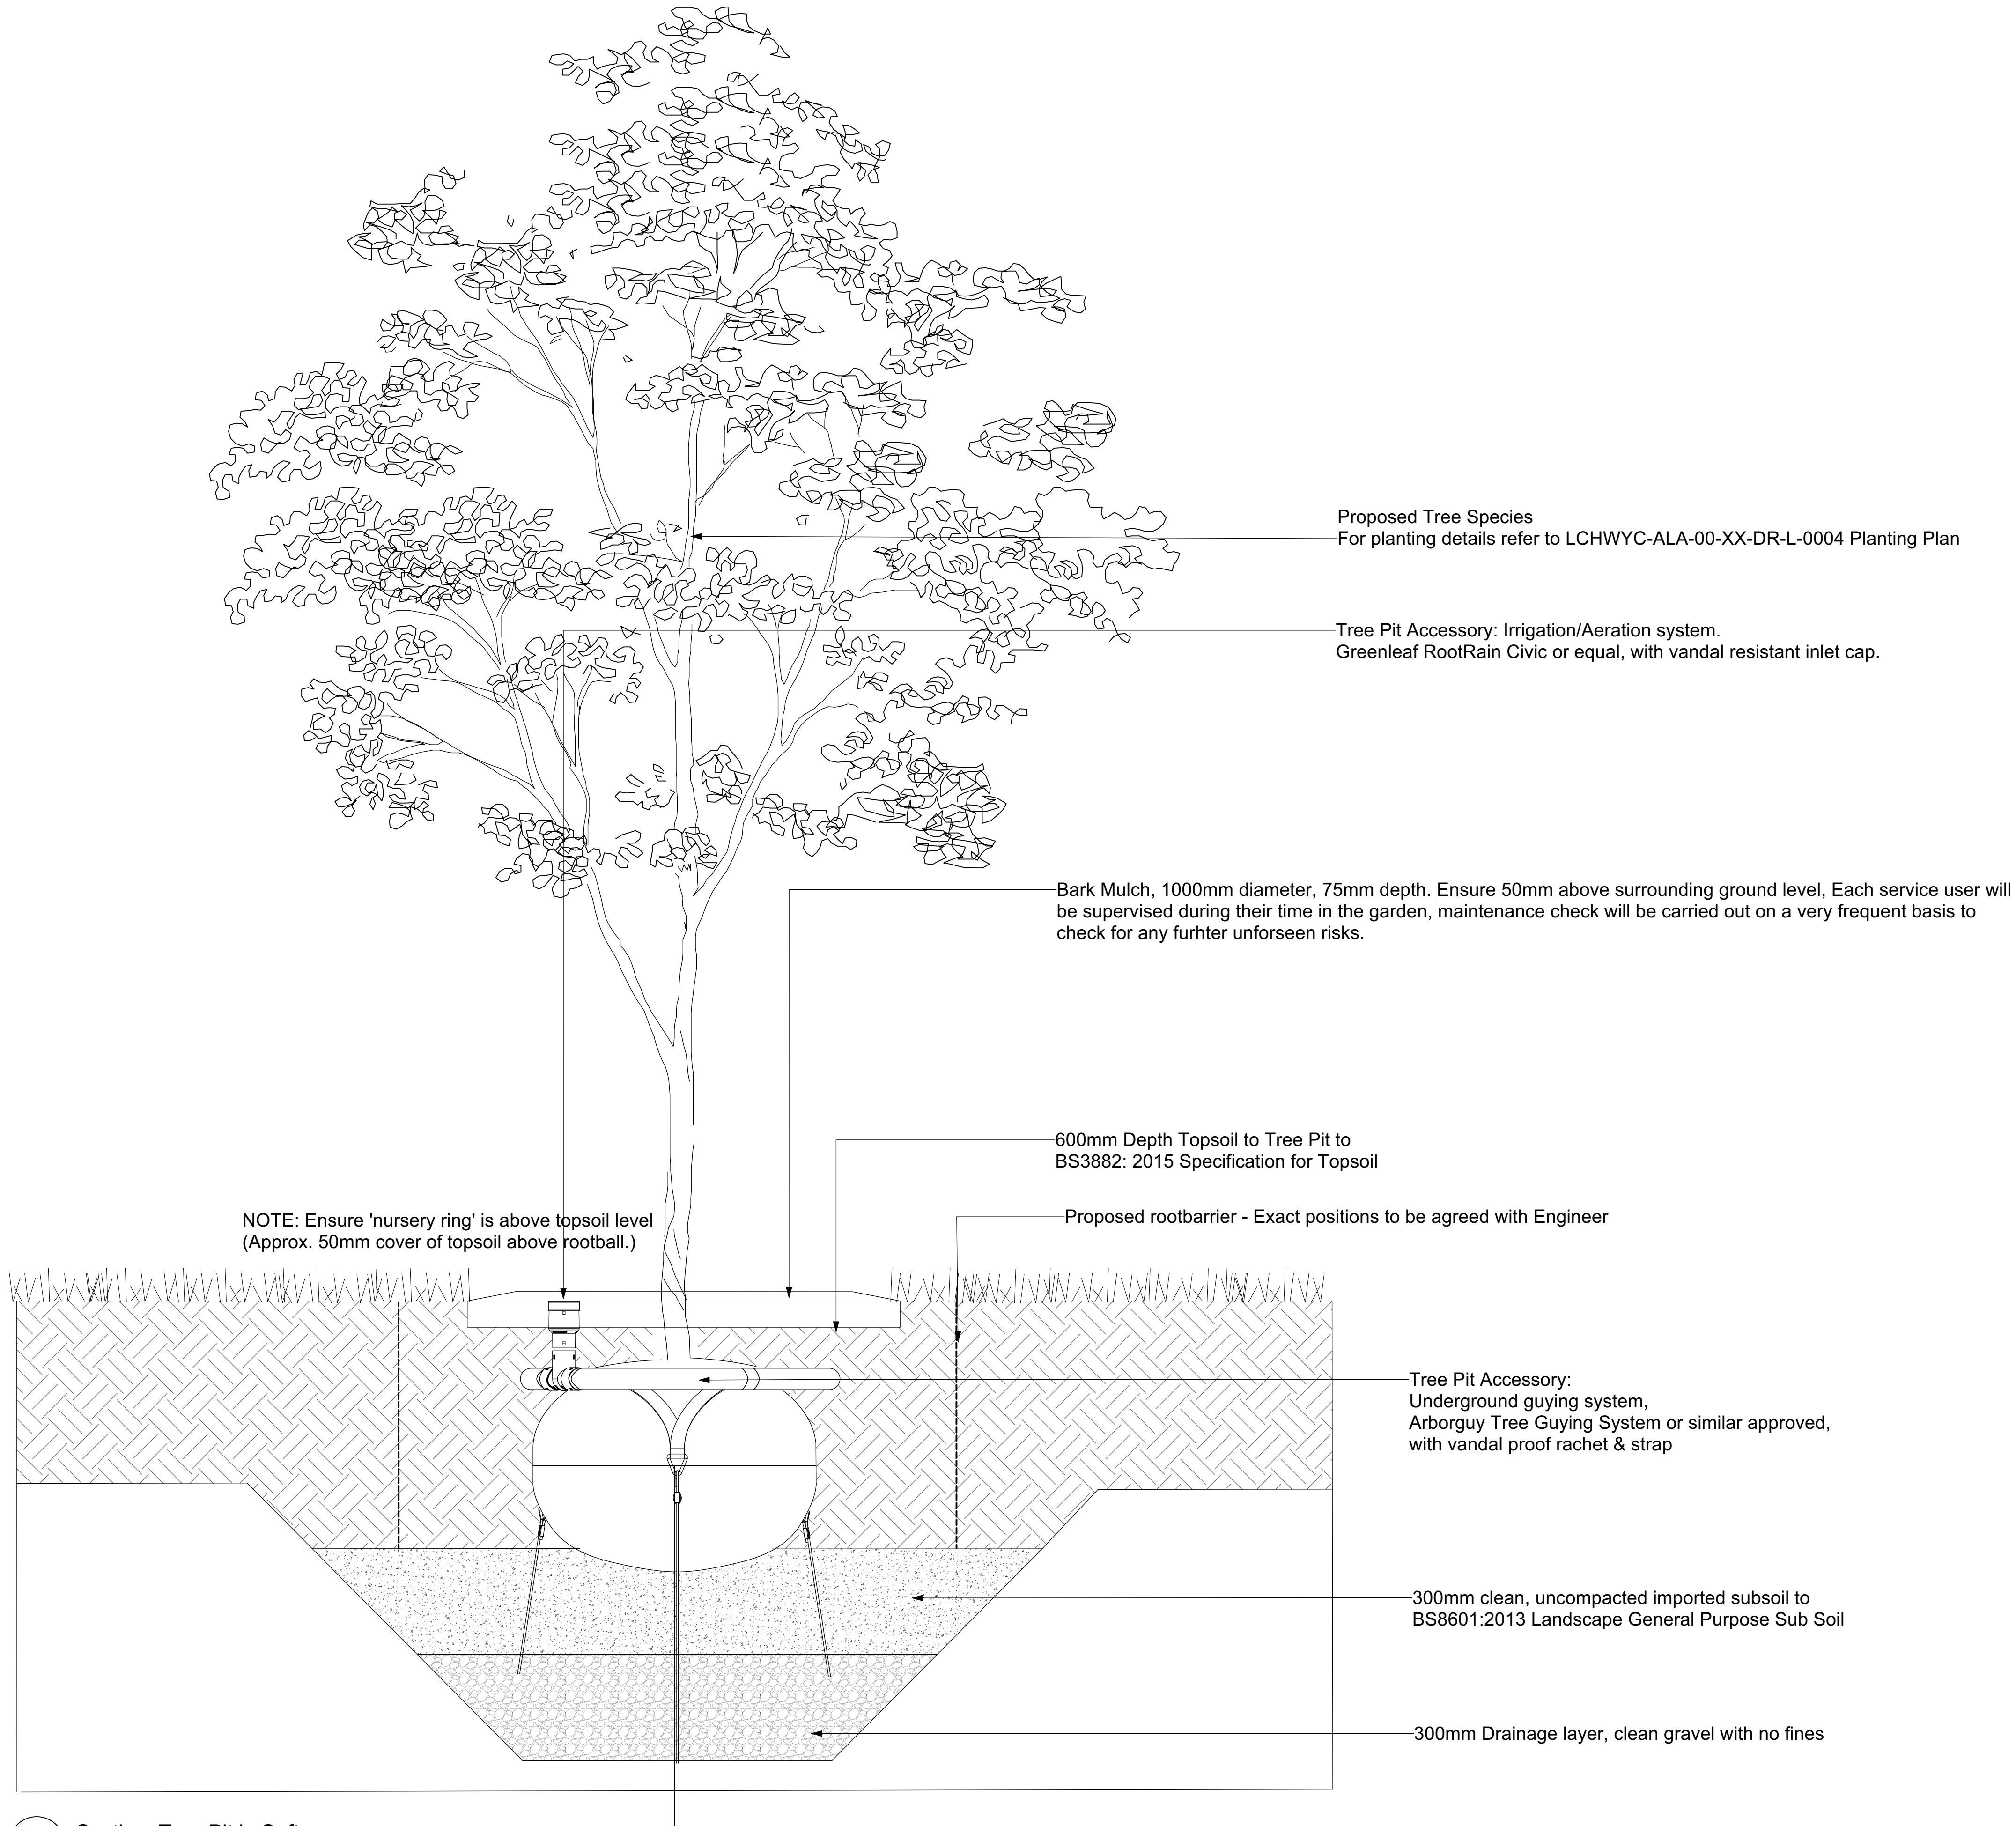


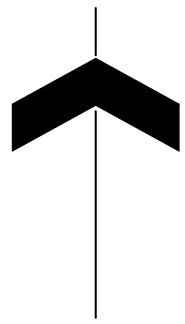

1 Section: Tree Pit in Soft
Scale: 1:10

Notes
1. Do not scale from this drawing
2. To be read in conjunction with Project Risk Register REF: XXX
3. To be read in conjunction with all other Landscape Architect's drawings

KEY

ID	RISK	MITIGATION	Date Mitigated
RESIDUAL PROJECT RISKS			

DATE	REV	DESCRIPTION OF REVISION	DRAWN BY	APPROVED BY
REVISIONS				

S3 - CONTRACTORS PROPOSALS

ares

LANDSCAPE ARCHITECTS

Ares Landscape Architects LTD
Formal House
60 St Georges Place
Cheltenham
GL50 3PN
t: 01242 700 931
e: hello@ares-eu.com
w: ares.eu.com

CLIENT :
Bowmer & Kirkland

PROJECT TITLE :
River Academy

DRAWING TITLE :
Tree Pit Detail

DRAWING SCALE : 1:10
DRAWN BY : MH
PAPER SIZE : A1
APPROVED BY : JG
DRAWN DATE : 06.01.2022
ALA PROJECT CODE : ALA691

DRAWING NUMBER : FS0949-ALA-00-XX-DR-L-1004
SUITABILITY : S3
REVISION : P01