


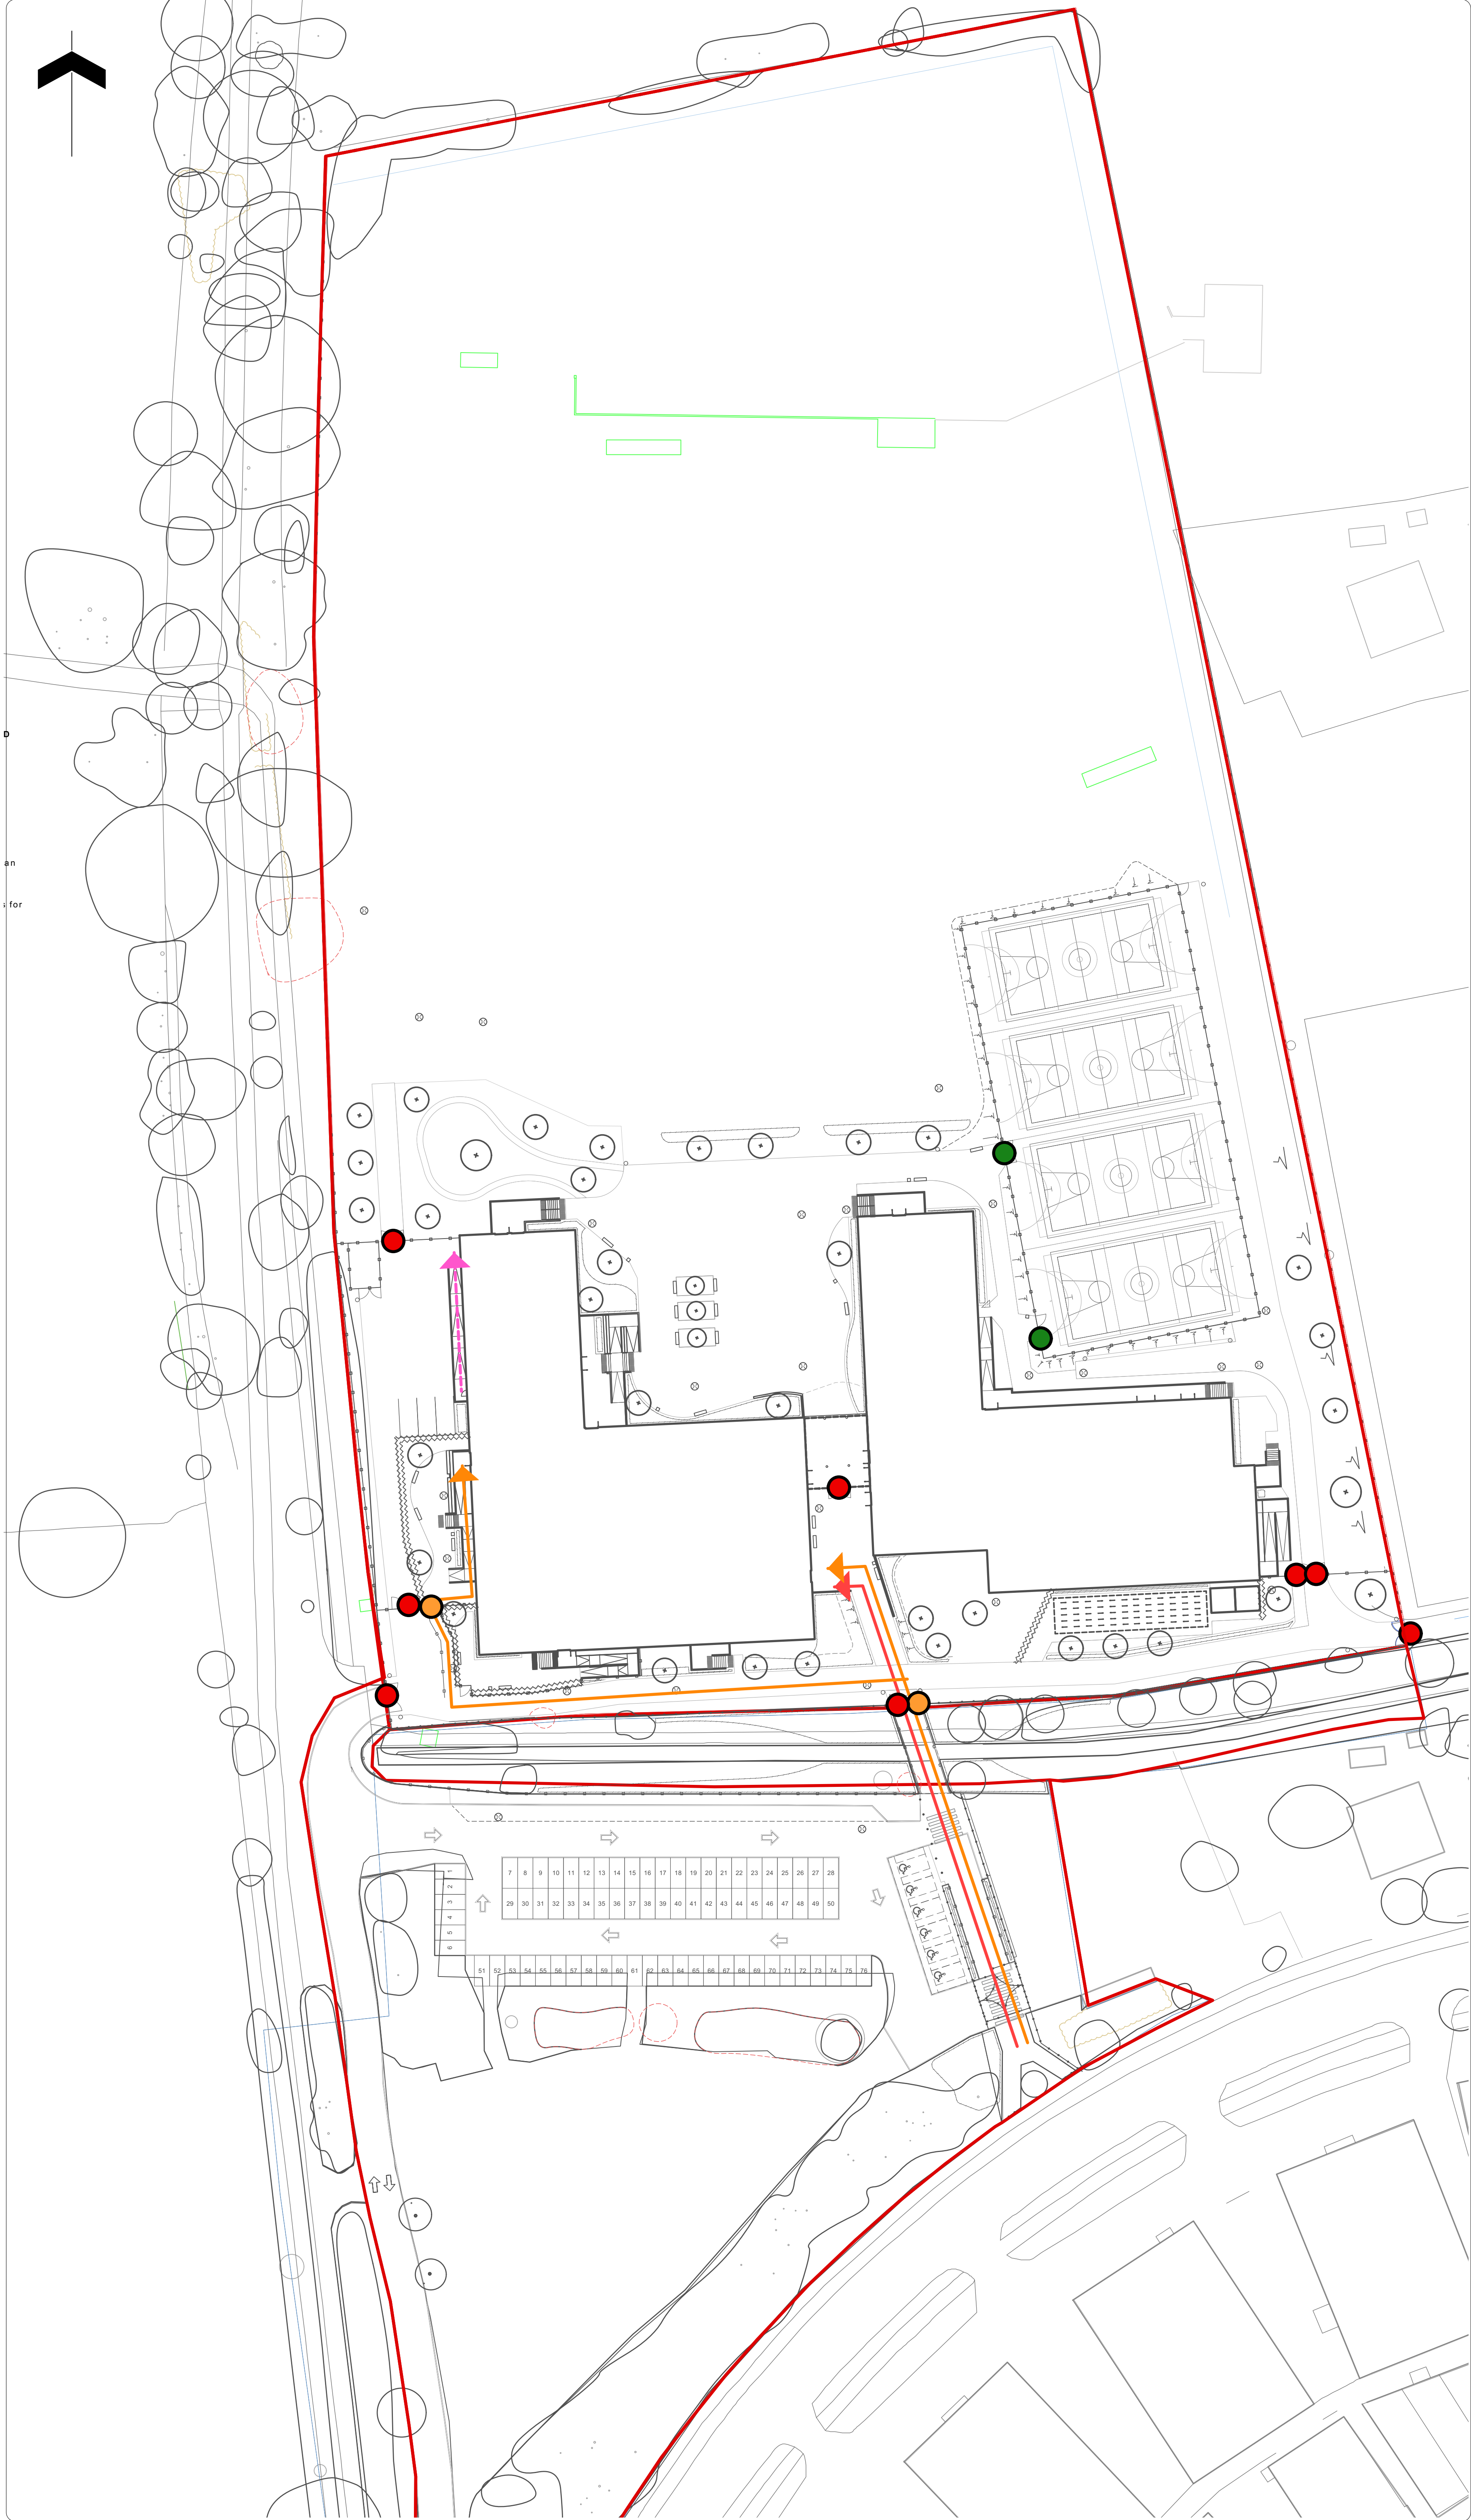

Note

1. Do not scale from this drawing
2. To be read in conjunction with Project Risk Register REF: XXX
3. To be read in conjunction with all other Landscape Architects drawings

KEY

Gate location - **OPEN**

Gate Location - **MANAGED**

Gate Location - **LOCKED**

Visitor Pedestrian Access

Student and Staff Pedestrian Circulation

Pedestrian Service Access for Refuse

ID	RISK	MITIGATION	DATE MITIGATED
RESIDUAL PROJECT RISKS			

DATE	REV	DESCRIPTION OF REVISION	DRAWN BY	APPROVED BY
14/12/2022	P04	Issued for planning	MH	JG
27/01/2023	P03	Issued for CPs	MH	JG
19/10/2021	P02	Substation moved to west boundary with additional LV enclosure	MH	JG

REVISIONS

STATUS

S2 - PLANNING

ares

LANDSCAPE ARCHITECTS

Area Landscape Architects LTD
60 St Georges Place
Cheltenham
GL50 3PN
t: 01242 700 931
e: hello@aresdesign.co.uk
w: ares.eu.com

CLIENT :

Bowmer & Kirkland

DRAWING TITLE :

River Academy

DRAWING NUMBER :

FS0949-ALA-XX-ZR-L-0009 S2

STATUS :

P04

DRAWING SCALE :

1:500

DRAWN BY :

MH

APPROVED BY :

JG

DRAWN DATE :

12.10.2021

PAPER SIZE :

A1

ALA PROJECT CODE :

ALA691