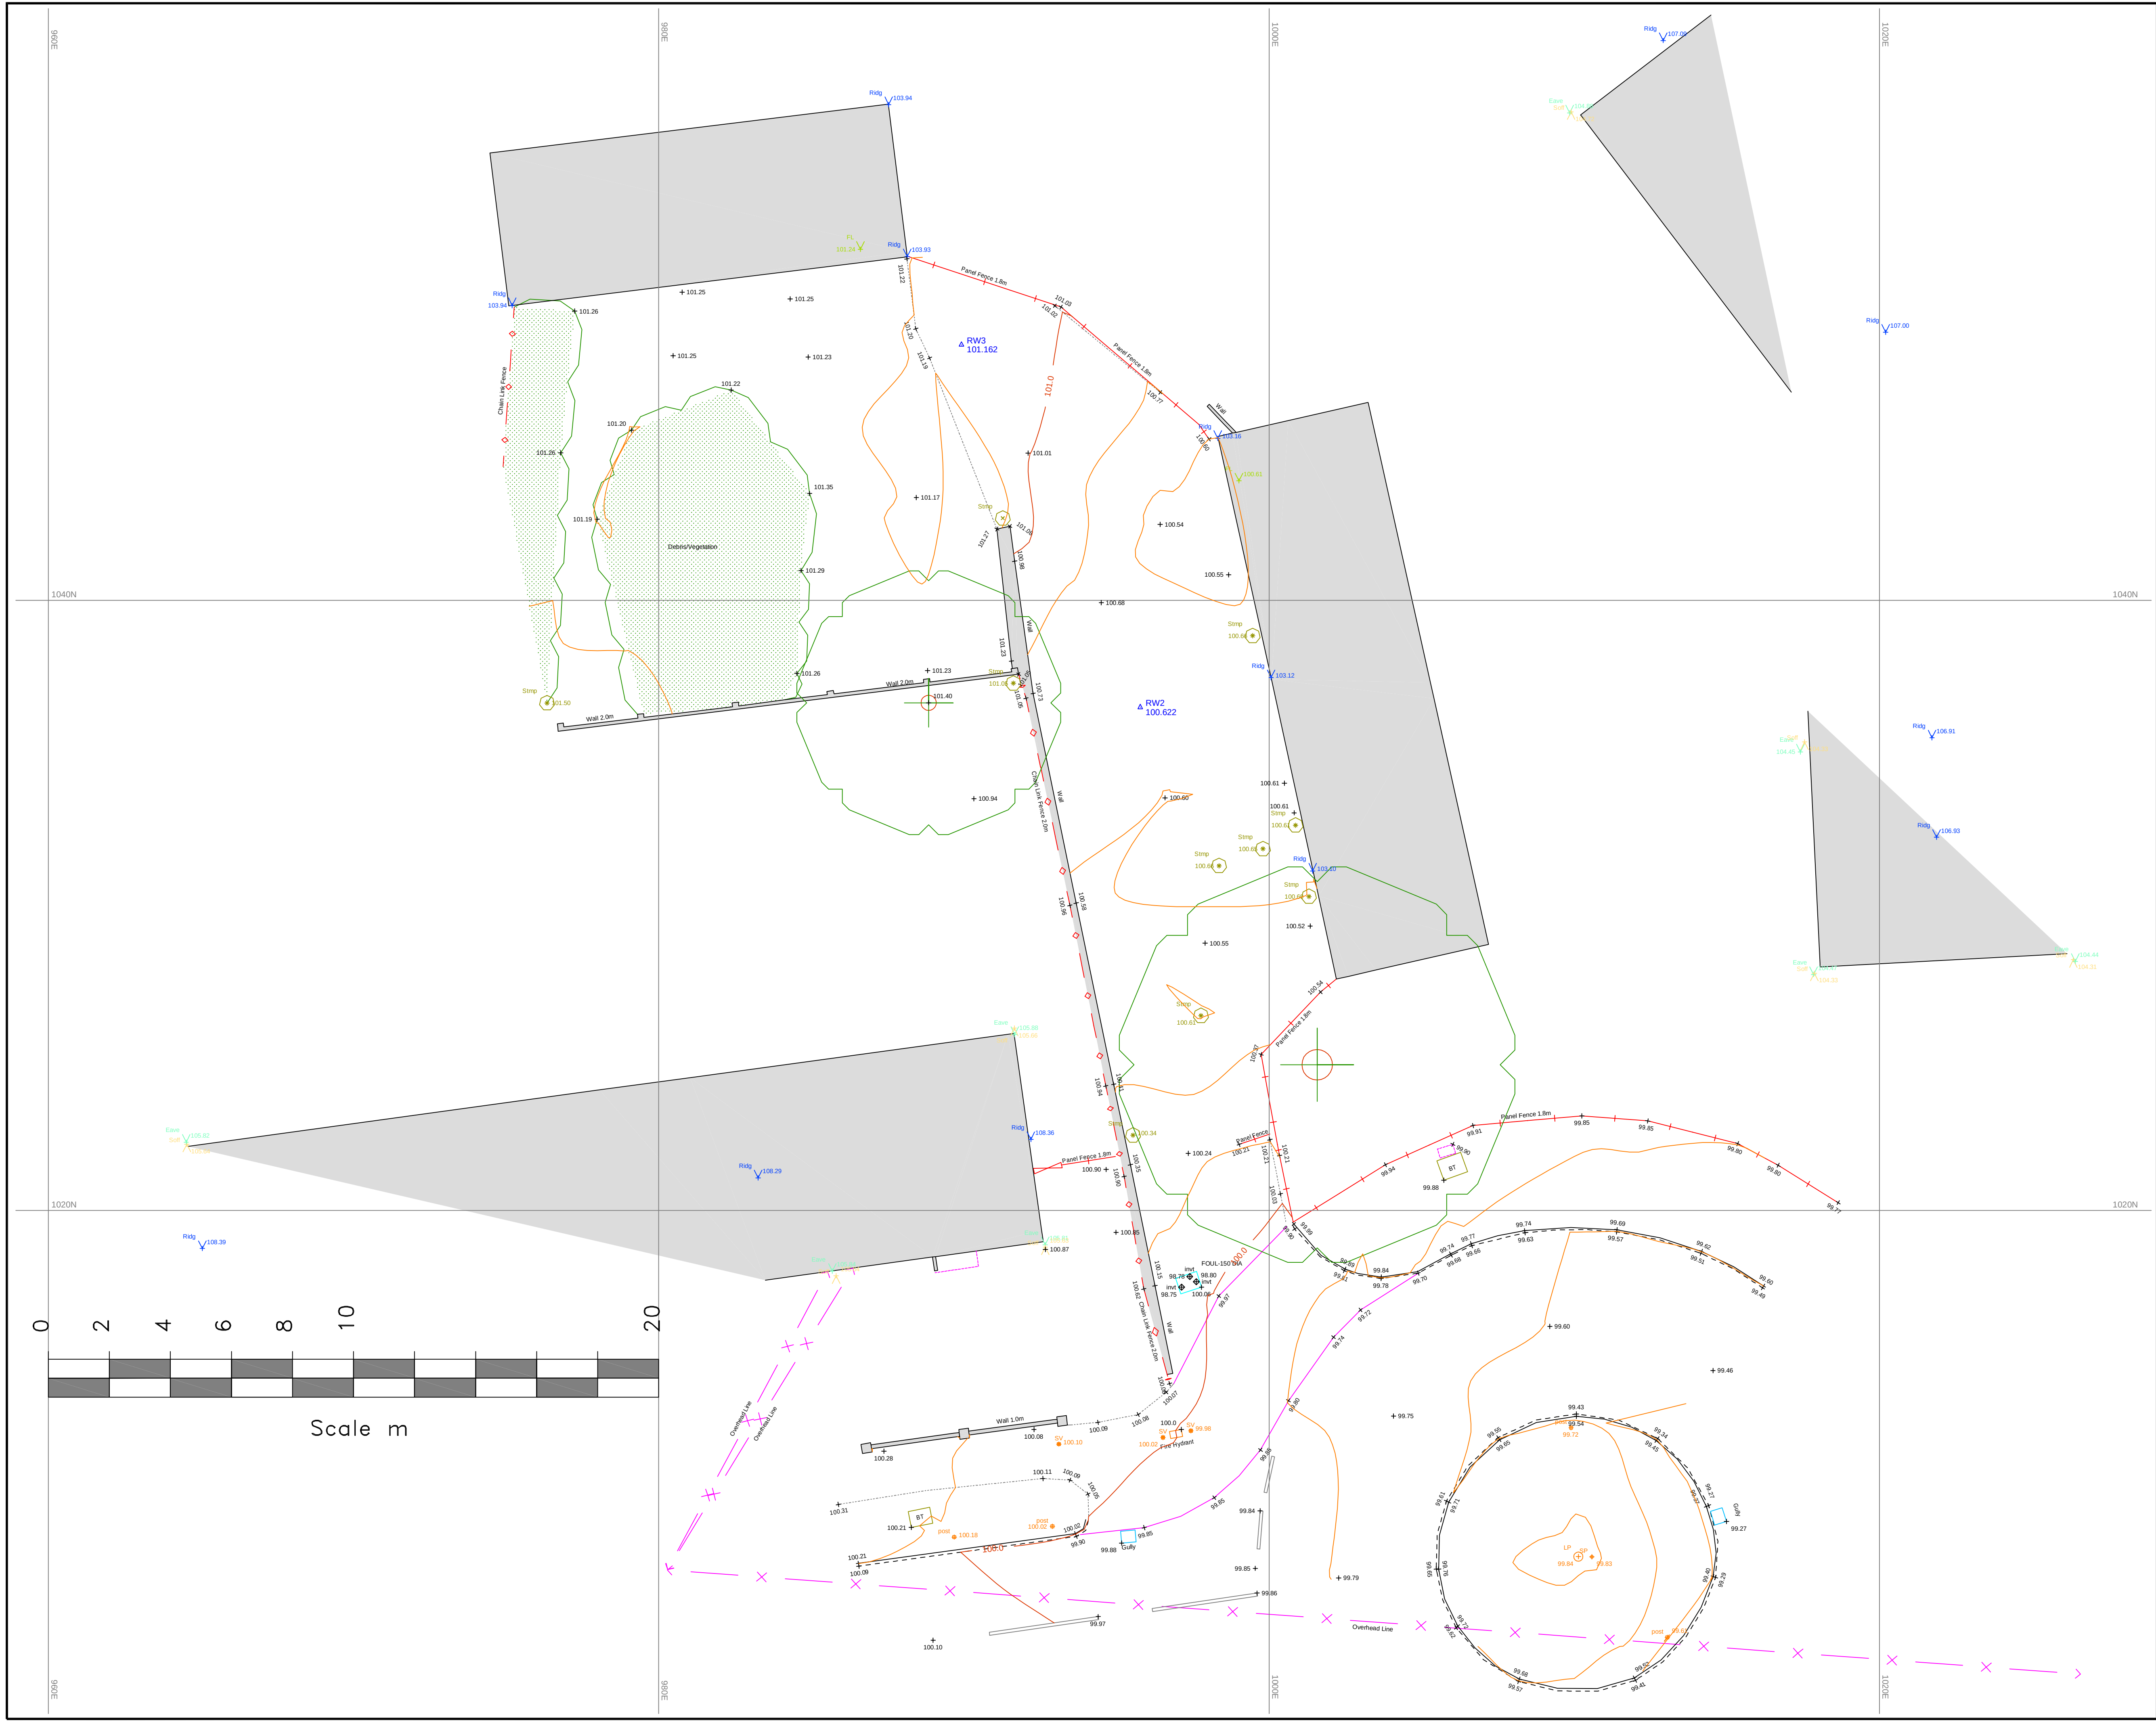


Notes :

This plan should only be used for its original purpose. SV Surveying Ltd accepts no responsibility for this plan if supplied to any other party other than the original client.

All dimensions / levels should be checked on site prior to design and construction.

Drainage information (where applicable) has been visually inspected from the surface and should be treated as approximate only.

Tree information (where applicable) has been surveyed from ground level and therefore should be treated as approximate only.

The survey has been fixed to an arbitrary grid.

Legend:

-----	Building Canopy / Overhang	Trig	Trig Pillar
-----	Buildings / walls	Ridge	Ridge Level
-----	Kerb line	Eave	Eave Level
-----	Concrete edge	DPC	Dpc Level
-----	Centre Line	FL	Floor Level
-----	Barrier	Soft	Soft Level
-----	Hedge	TBo	Control Box
-----	Security Fence	LP	Lamp Post
-----	Panel Fence	SP	Sign Post
-----	Open Fence	Post	Post
-----	Overhead Powerline	FS	Flag Staff
-----	Chambers	Mk	Gas Marker
-----	Survey Station & Name	EP	Electric Post
-----	Bench Mark	TP	Trigraph Post
-----	Temporary Bench Mark	Inv	Pipe Invert
-----	Tree / Sapling	GU	Gully
-----	Area Of Undergrowth	RP	Rodding Point
-----	Gate	BT	Bt Cover
-----	Inspection chamber	CO	Cover Unknown
-----	Cover level	EC	Electricity Cover
-----	Invert level	FH	Fire Hydrant
-----	Pipe invert (diameter)	GAS	Gas Cover
-----	Back Gully	SV	Stop Valve
-----	Manhole	TV	Tv Cover
-----		WM	Water Meter
-----		BB	Bellisha Beacon
-----		BS	Bus Stop
-----		ER	Earthing Rod
-----		Box	Post Box
-----		MS	Manhole
-----		TL	Traffic Light
-----		GV	Gas Valve
-----		Peg	Peg



LAND SURVEYS + COMPUTER MODELLING
BUILDING SURVEYS + SITE ENGINEERING

SV SURVEYING LTD
76B MARKET STREET
ASHBY-DE-LA-ZOUCH
LEICESTERSHIRE
LE65 1AP

Tel 01530 560837
Fax 01530 560123
Email: info@svsurveying.co.uk
www.svsurveying.co.uk

Project
**BUILDING & DESIGN
CONSULTANT
30 TERN CLOSE**

Drawing
**TOPOGRAPHIC
SITE SURVEY**

Scales 1:100	Drawn/Paper Size RW/A1
Survey Date 23-09-2014	Drawing No 14174-14-01
DO NOT SCALE	
(c) Copyright SV Surveying Ltd 2014	