


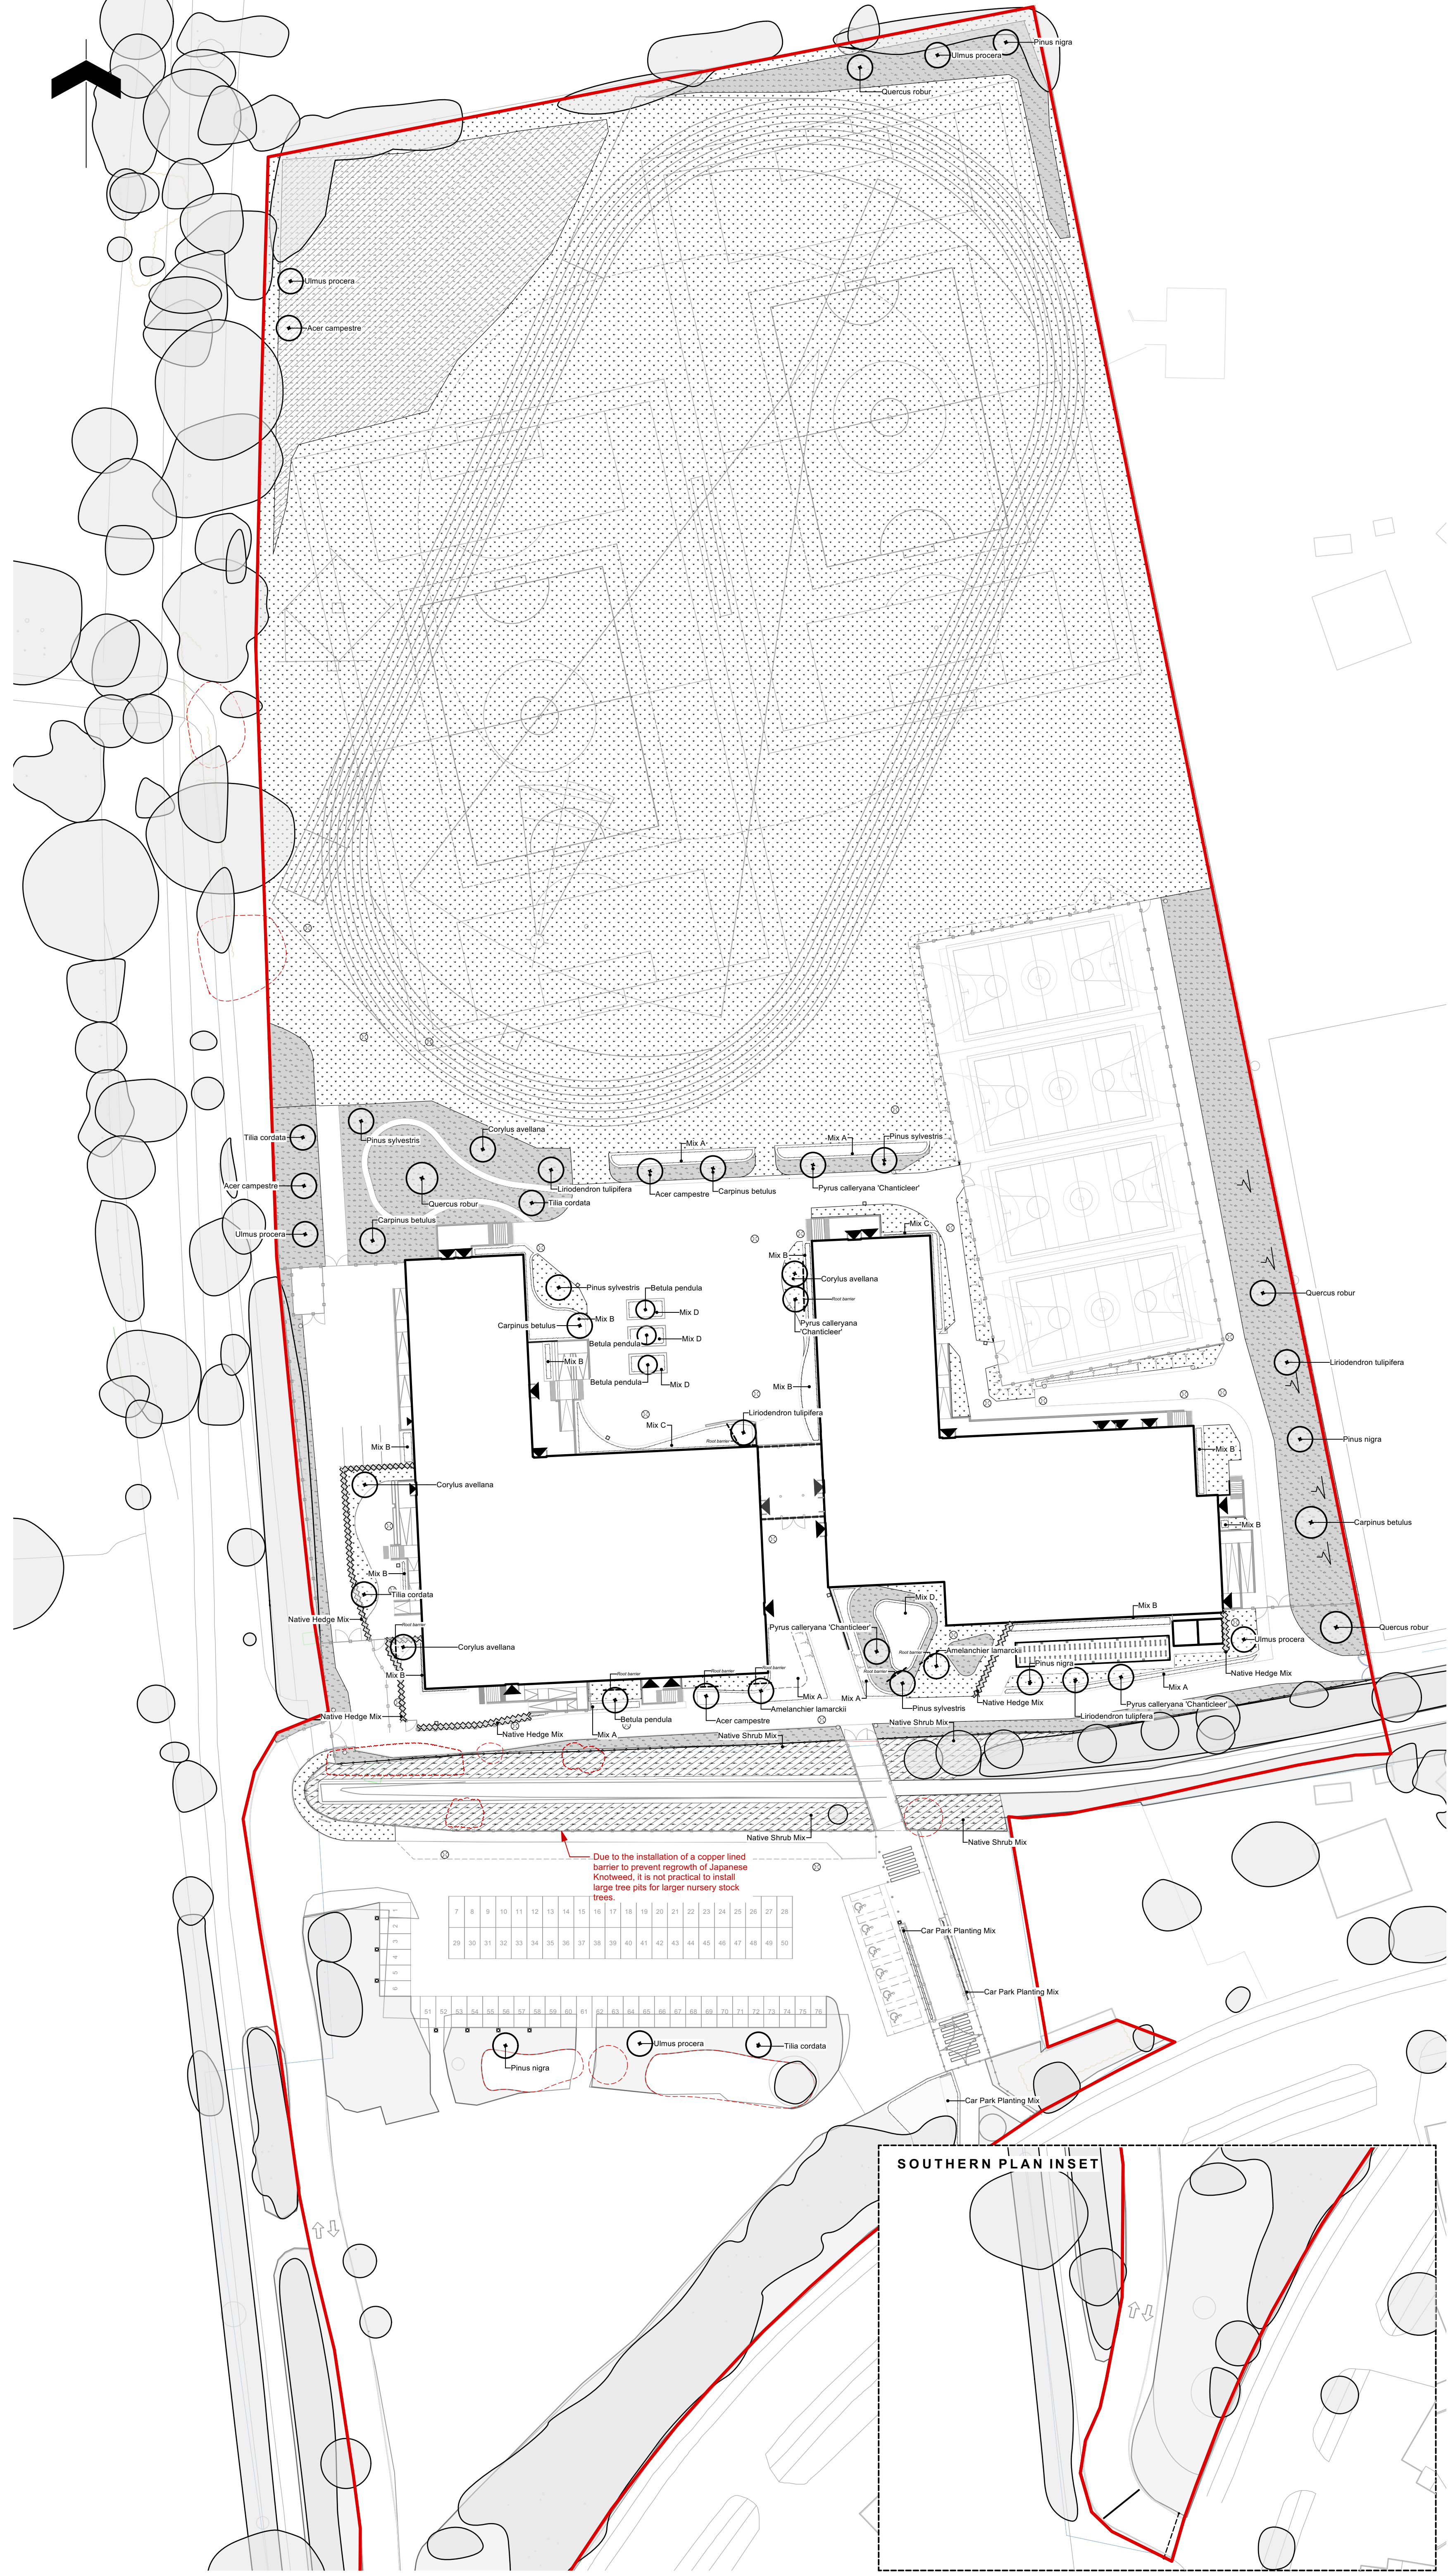

KEY

TREES AND HEDGE PLANTING

EXISTING TREES

EXISTING VEGETATION

PROPOSED TREE PLANTING
Refer to Planting Schedule

PROPOSED ROOT BARRIER

PROPOSED HEDGE PLANTING
Refer to Planting Schedule

TREES AND HEDGE PLANTING

PROPOSED AMENITY PLANTING
Refer to Planting Schedule

PROPOSED MEADOW PLANTING
Refer to Planting Schedule

PROPOSED WILDFLOWER PLANTING
Refer to Planting Schedule

PROPOSED NATIVE SHRUB MIX
*Soil stabilisation hessian matting to be provided as per NBS specification
Refer to Planting Schedule*

PROPOSED GRASS SEED
Refer to Planting Schedule

P14

12/08/2024

Issued for Planning Condition 30

C11

07/03/2024

Ditch updated to suit site conditions with native shrub mix.

C10

18/01/2024

Planting bed increased following revised size of cycle canopy

REV

DATE

DESCRIPTION

CLIENT

Department
for Education

CONTRACTOR

BOWMER
KIRKLAND

CONSULTANT

ares

LANDSCAPE
ARCHITECTS

PROJECT

River Academy

DRAWING TITLE

Planting Plan

DRAWING PURPOSE

S2 - PLANNING

DRAWN BY

DATE

CHK'D BY

SCALE

MEDIA

MH

10.09.2021

JG

1:500

A1

CONTRACT DRAWING REFERENCE (AS REQUIRED)

PROJECT - ORIGINATOR - ZONE - LEVEL - TYPE - ROLE - NUMBER

FS0949-ALA-XX-ZZ-DR-L-0013

REVISION

P14