



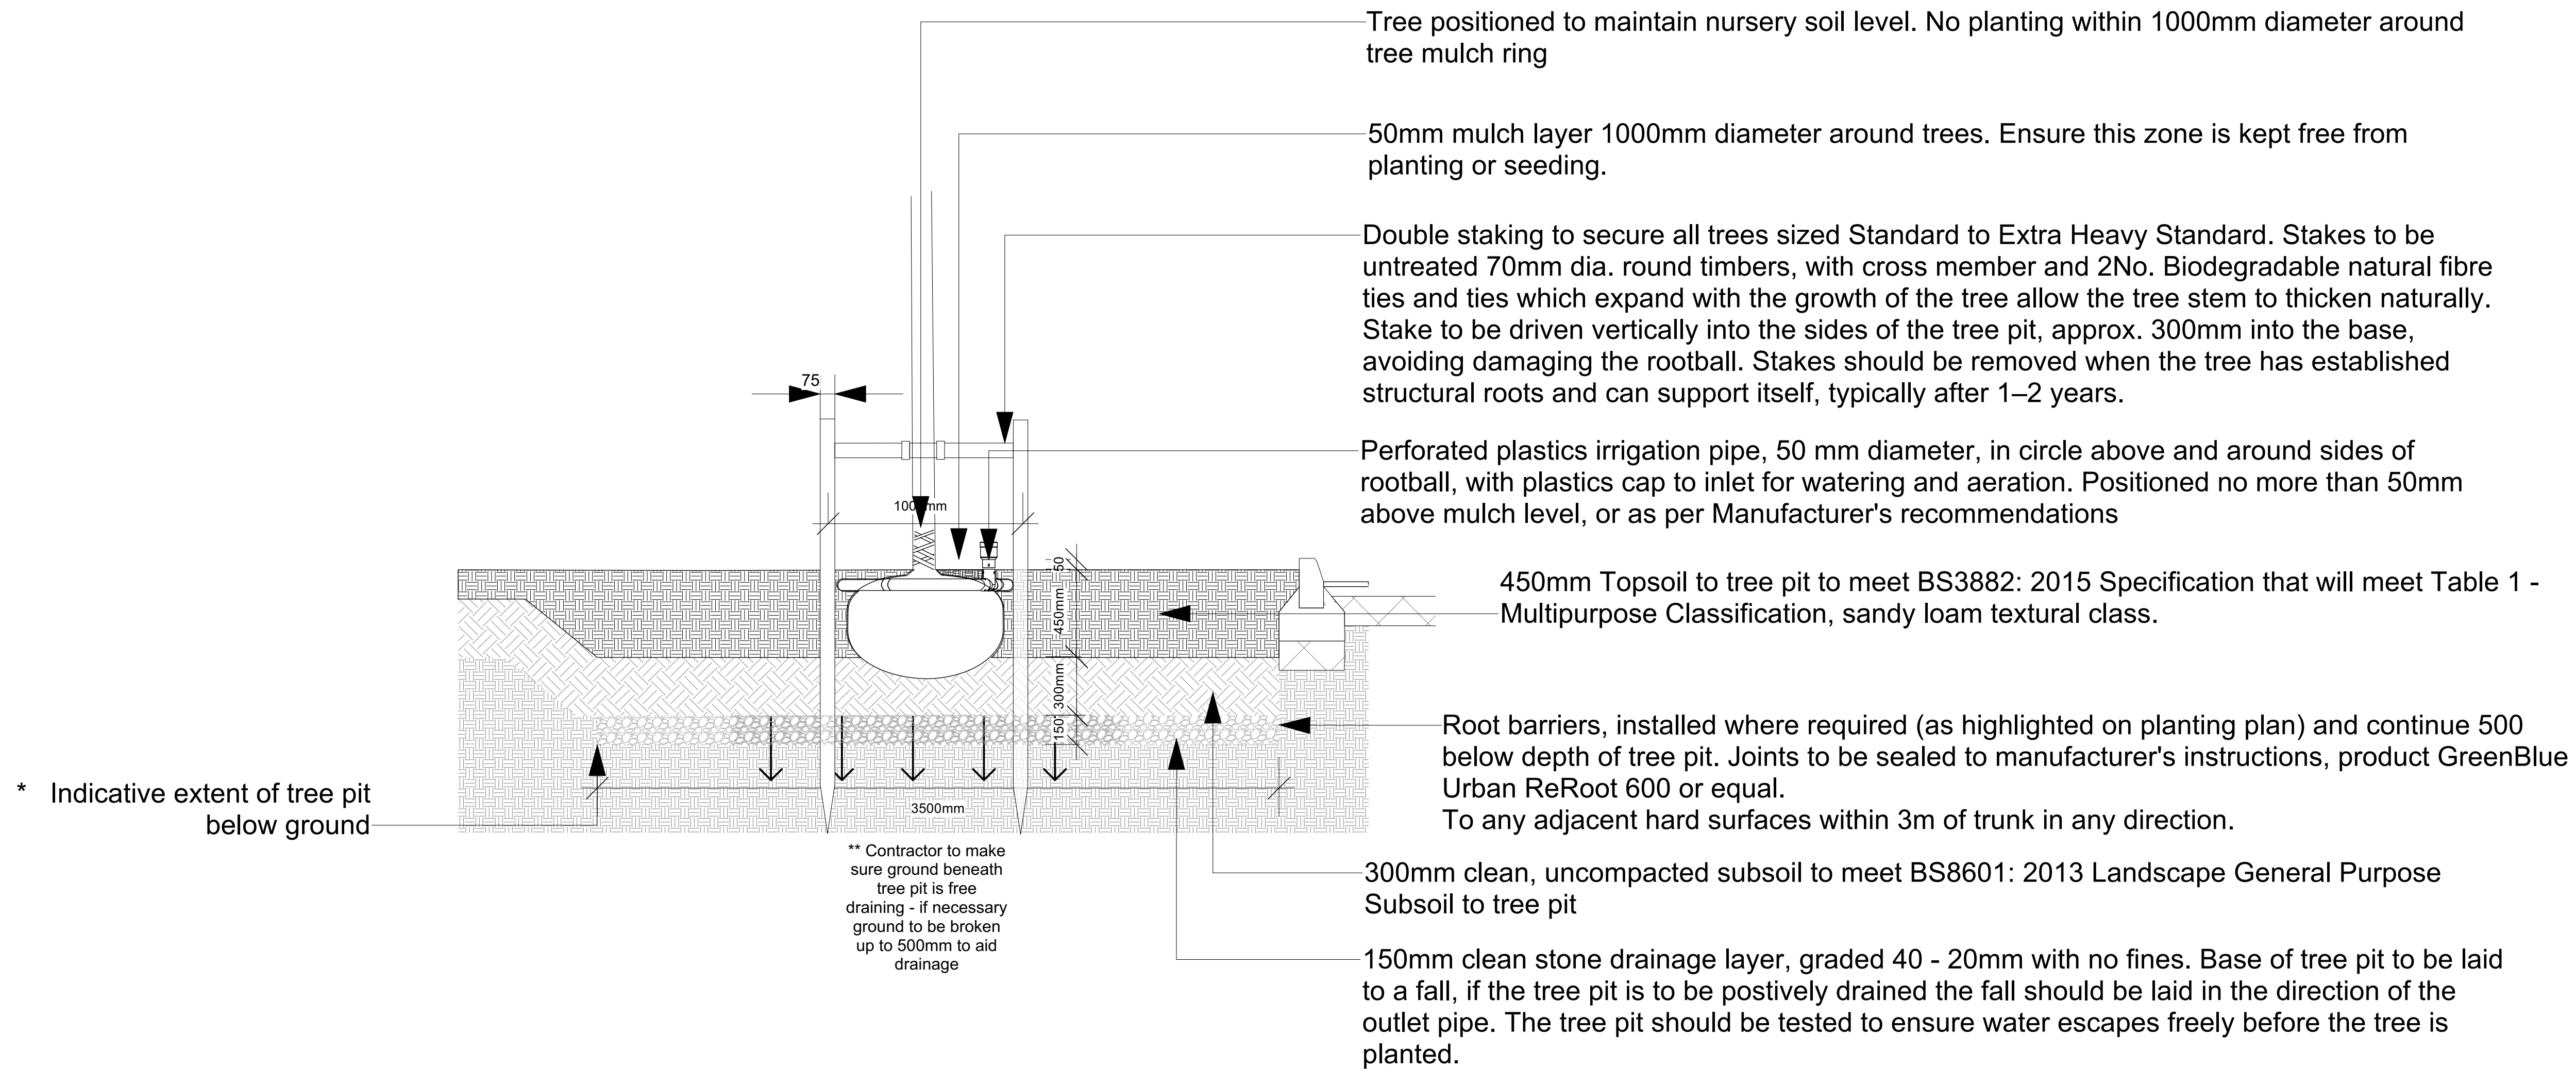

1 Tree Pit in Soft
Scale: 1:20

P03	12/08/2024	Issued for Planning Condition 30
C01	09/08/2023	Issued with titleblock amends. Root barrier removed following LPA comments. Issued for construction
P02	06/04/2023	Root barriers removed
REV	DATE	DESCRIPTION

CLIENT

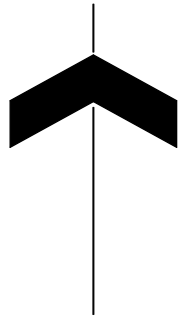

CONTRACTOR



CONSULTANT



PROJECT

River Academy

DRAWING TITLE

Tree Pit Detail

DRAWING PURPOSE

S2 - PLANNING

DRAWN BY	DATE	CHK'D BY	SCALE	MEDIA
MH	06.01.2022	JG	1:10	A1

CONTRACT DRAWING REFERENCE (AS REQUIRED)

PROJECT - ORIGINATOR - ZONE - LEVEL - TYPE - ROLE - NUMBER	REVISION
FS0949-ALA-XX-ZZ-DR-L-1004	P03