
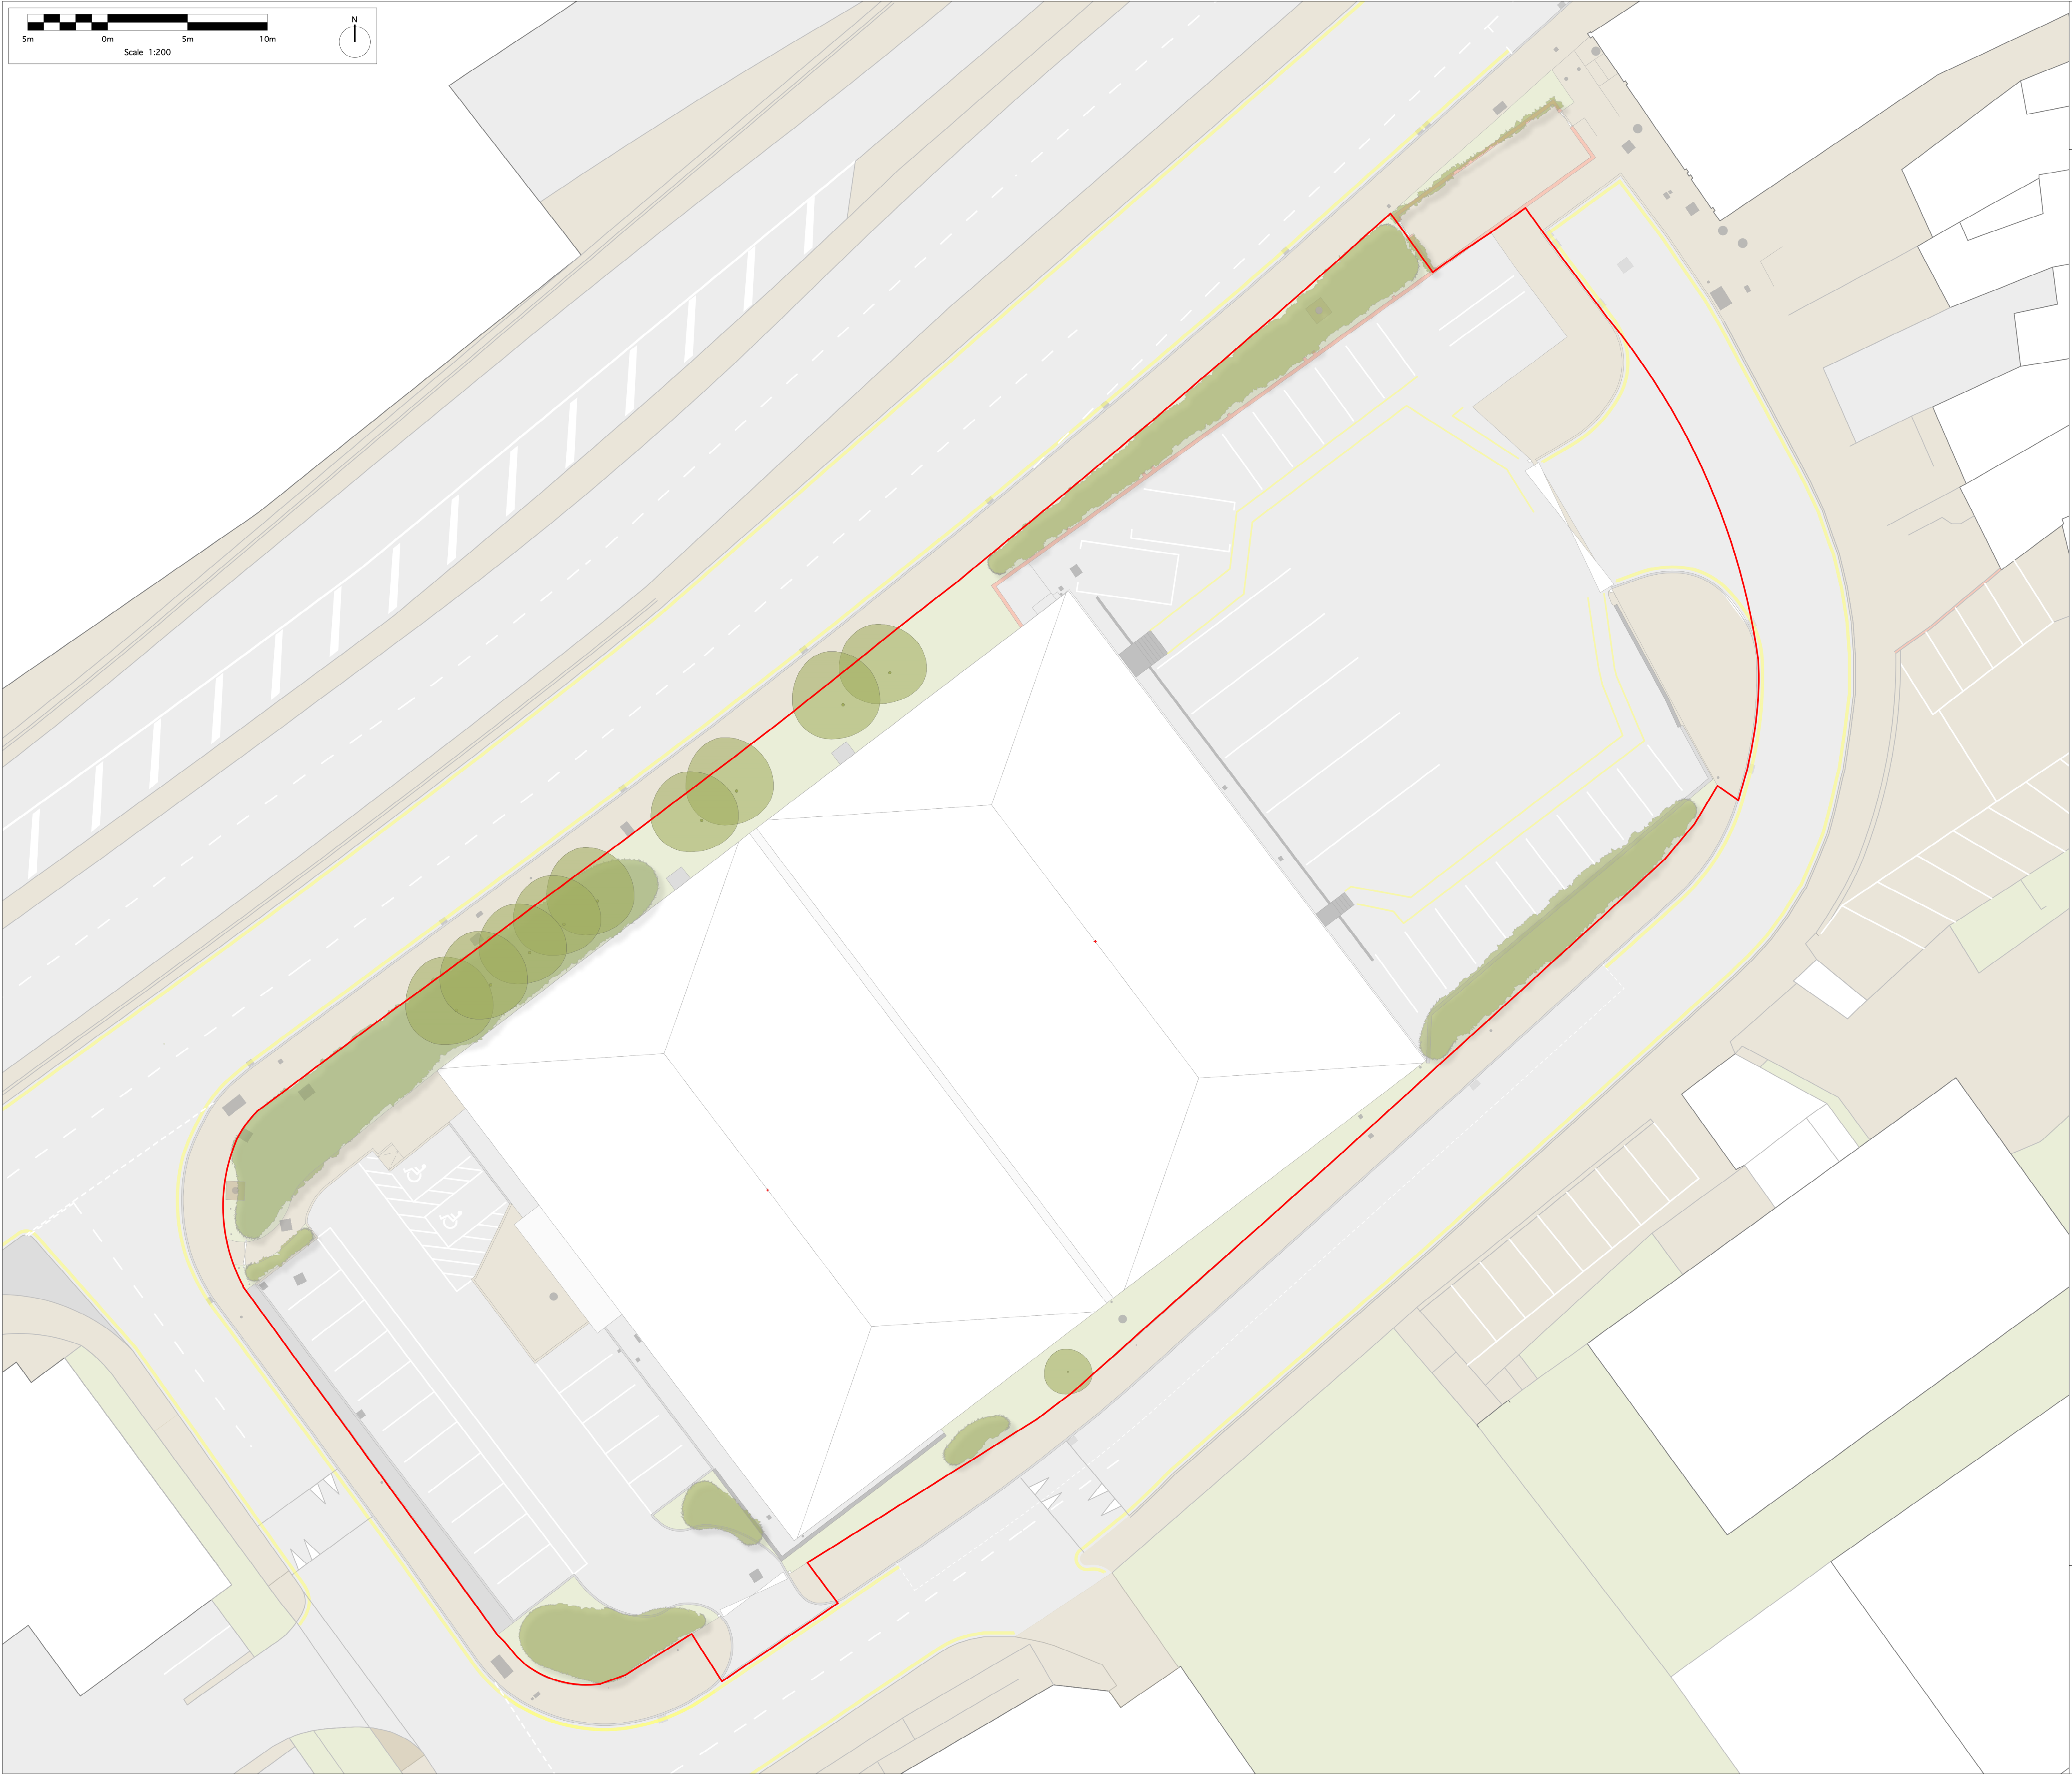


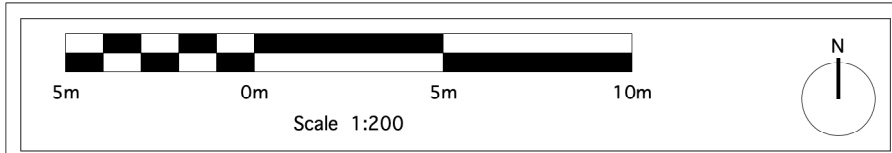

- NOTES**
1. All dimensions in millimetres unless otherwise shown.
 2. All levels in metres above Ordnance Datum (mAOD) unless otherwise reported to Employer
 3. All dimensions to be checked on site and any discrepancies reported to Employer before pricing / work starts.
 4. Any ambiguities or discrepancies within this drawing and any other information given elsewhere must be reported to Camlins and the Employer for clarification before pricing work proceeds.
 5. All drawings to be read in conjunction with other Camlins drawings and specification information as appropriate.
 6. Refer to relevant Engineer's and Architect's information as appropriate for confirmation of all engineering and architectural details.
 7. All works to be carried out in accordance with the latest British Standards and appropriate codes of practice as a minimum.

KEY

Planning application site boundary

Rev.	Date	Description	Revised by	Checked by
			New Zealand House, Abbey Foregate, Shrewsbury, Shropshire, SY2 8PD 01743 290 779 www.camlins.com	

Camlins

Former John Lewis Depot, Letcombe Street, Reading (also known as JLP Mill Lane)
John Lewis Partnership BTR Ltd

General Arrangement - Existing Condition Plan

Status Planning	Drawn by LeT	Checked by PSS
Drawing Number SY743-000-0000	Revision -	Scale 1:200@A1
		Date 28.11.2023