

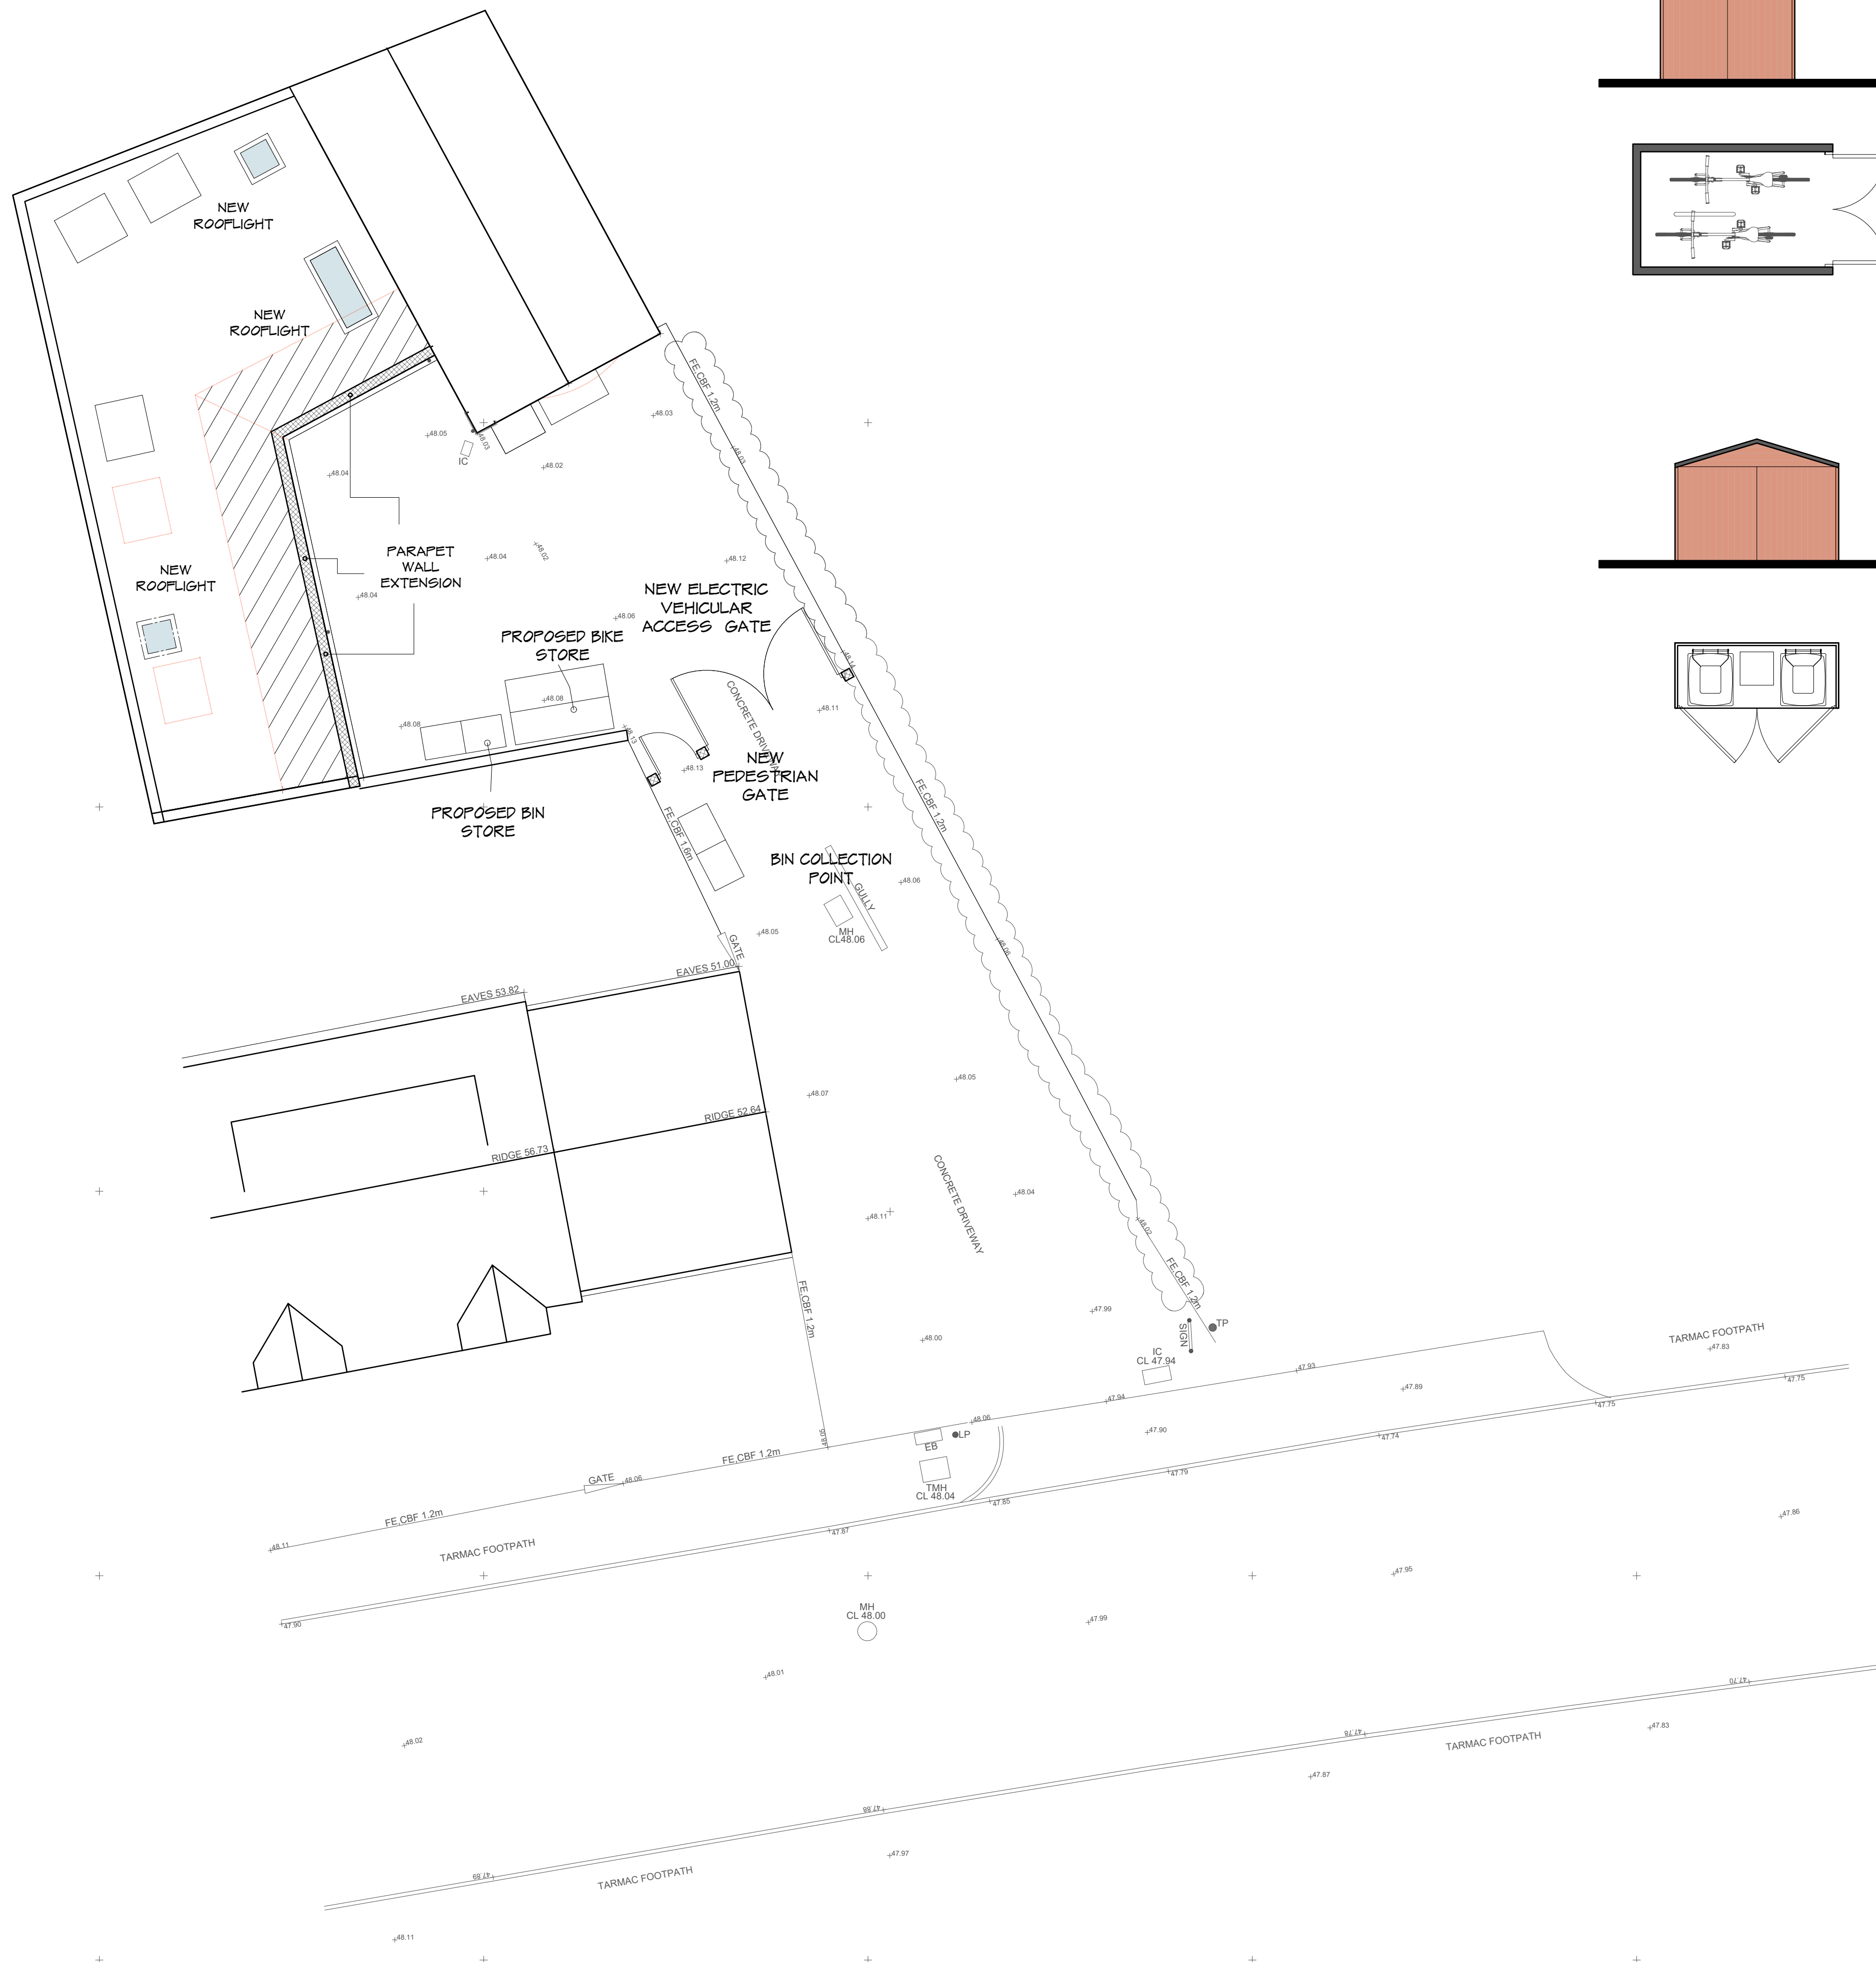
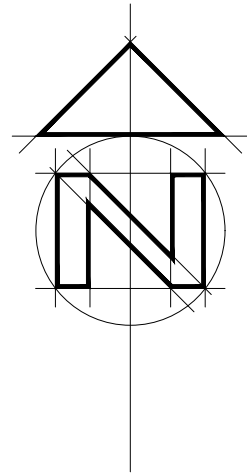
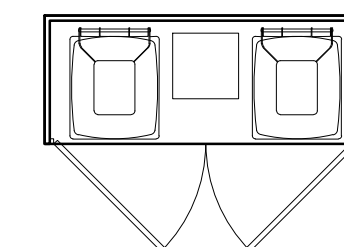


PROPOSED BIKE STORE

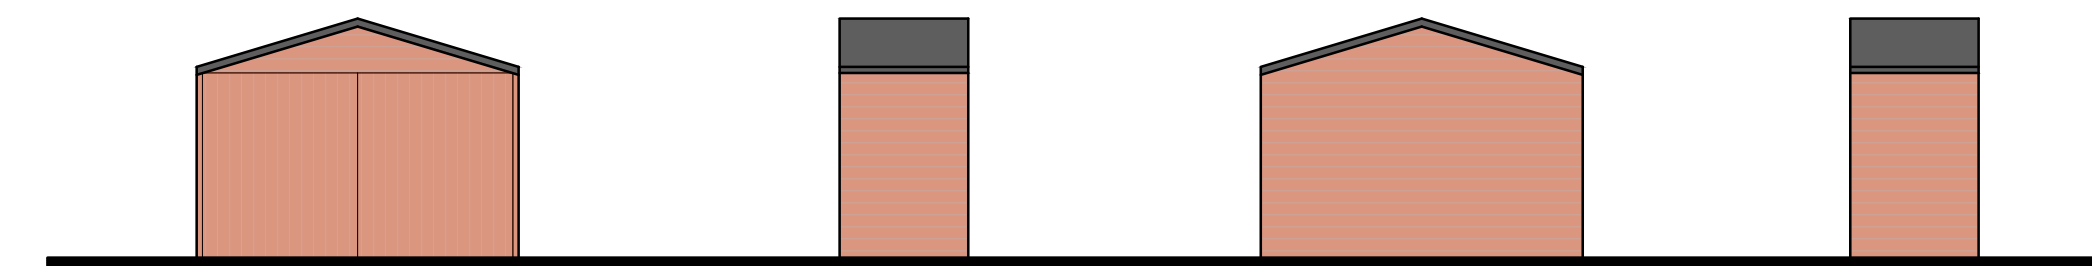

PROPOSED BIN STORE

1:50 scale Bar
This Drawing has been produced for printing onto A1 size paper.
If printing on A3 please use the scale below for reference.

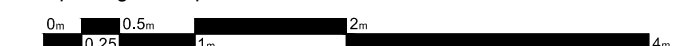

1:100 scale Bar
This Drawing has been produced for printing onto A1 size paper.
If printing on A3 please use the scale below for reference.



REV	COMMENTS	DATE
-----	----------	------

www.stlarchitecture.co.uk studio@stlarchitecture.co.uk 0118 989 0808

CLIENT	Mr J. Talfourd-Cook	DATE	Mar 2024
PROJECT	Webbs Court, 8 Holmes Road, Reading, RG6 7BH	SCALE	1:100/50@A1
DRAWING	PROPOSED SITE PLAN	CHECKED	NO 3934/203
STATUS	survey	REV	B

THIS DRAWING MUST NOT BE SCALED UNLESS ISSUED FOR PLANNING PURPOSES. ALL DIMENSIONS ARE TO BE VERIFIED PRIOR TO SETTING OUT, COMMENCING WORK, OR PRODUCTION OF FABRICATION DRAWINGS. REPORT ANY DISCREPANCIES TO THE SUPERVISING OFFICER IMMEDIATELY. ©