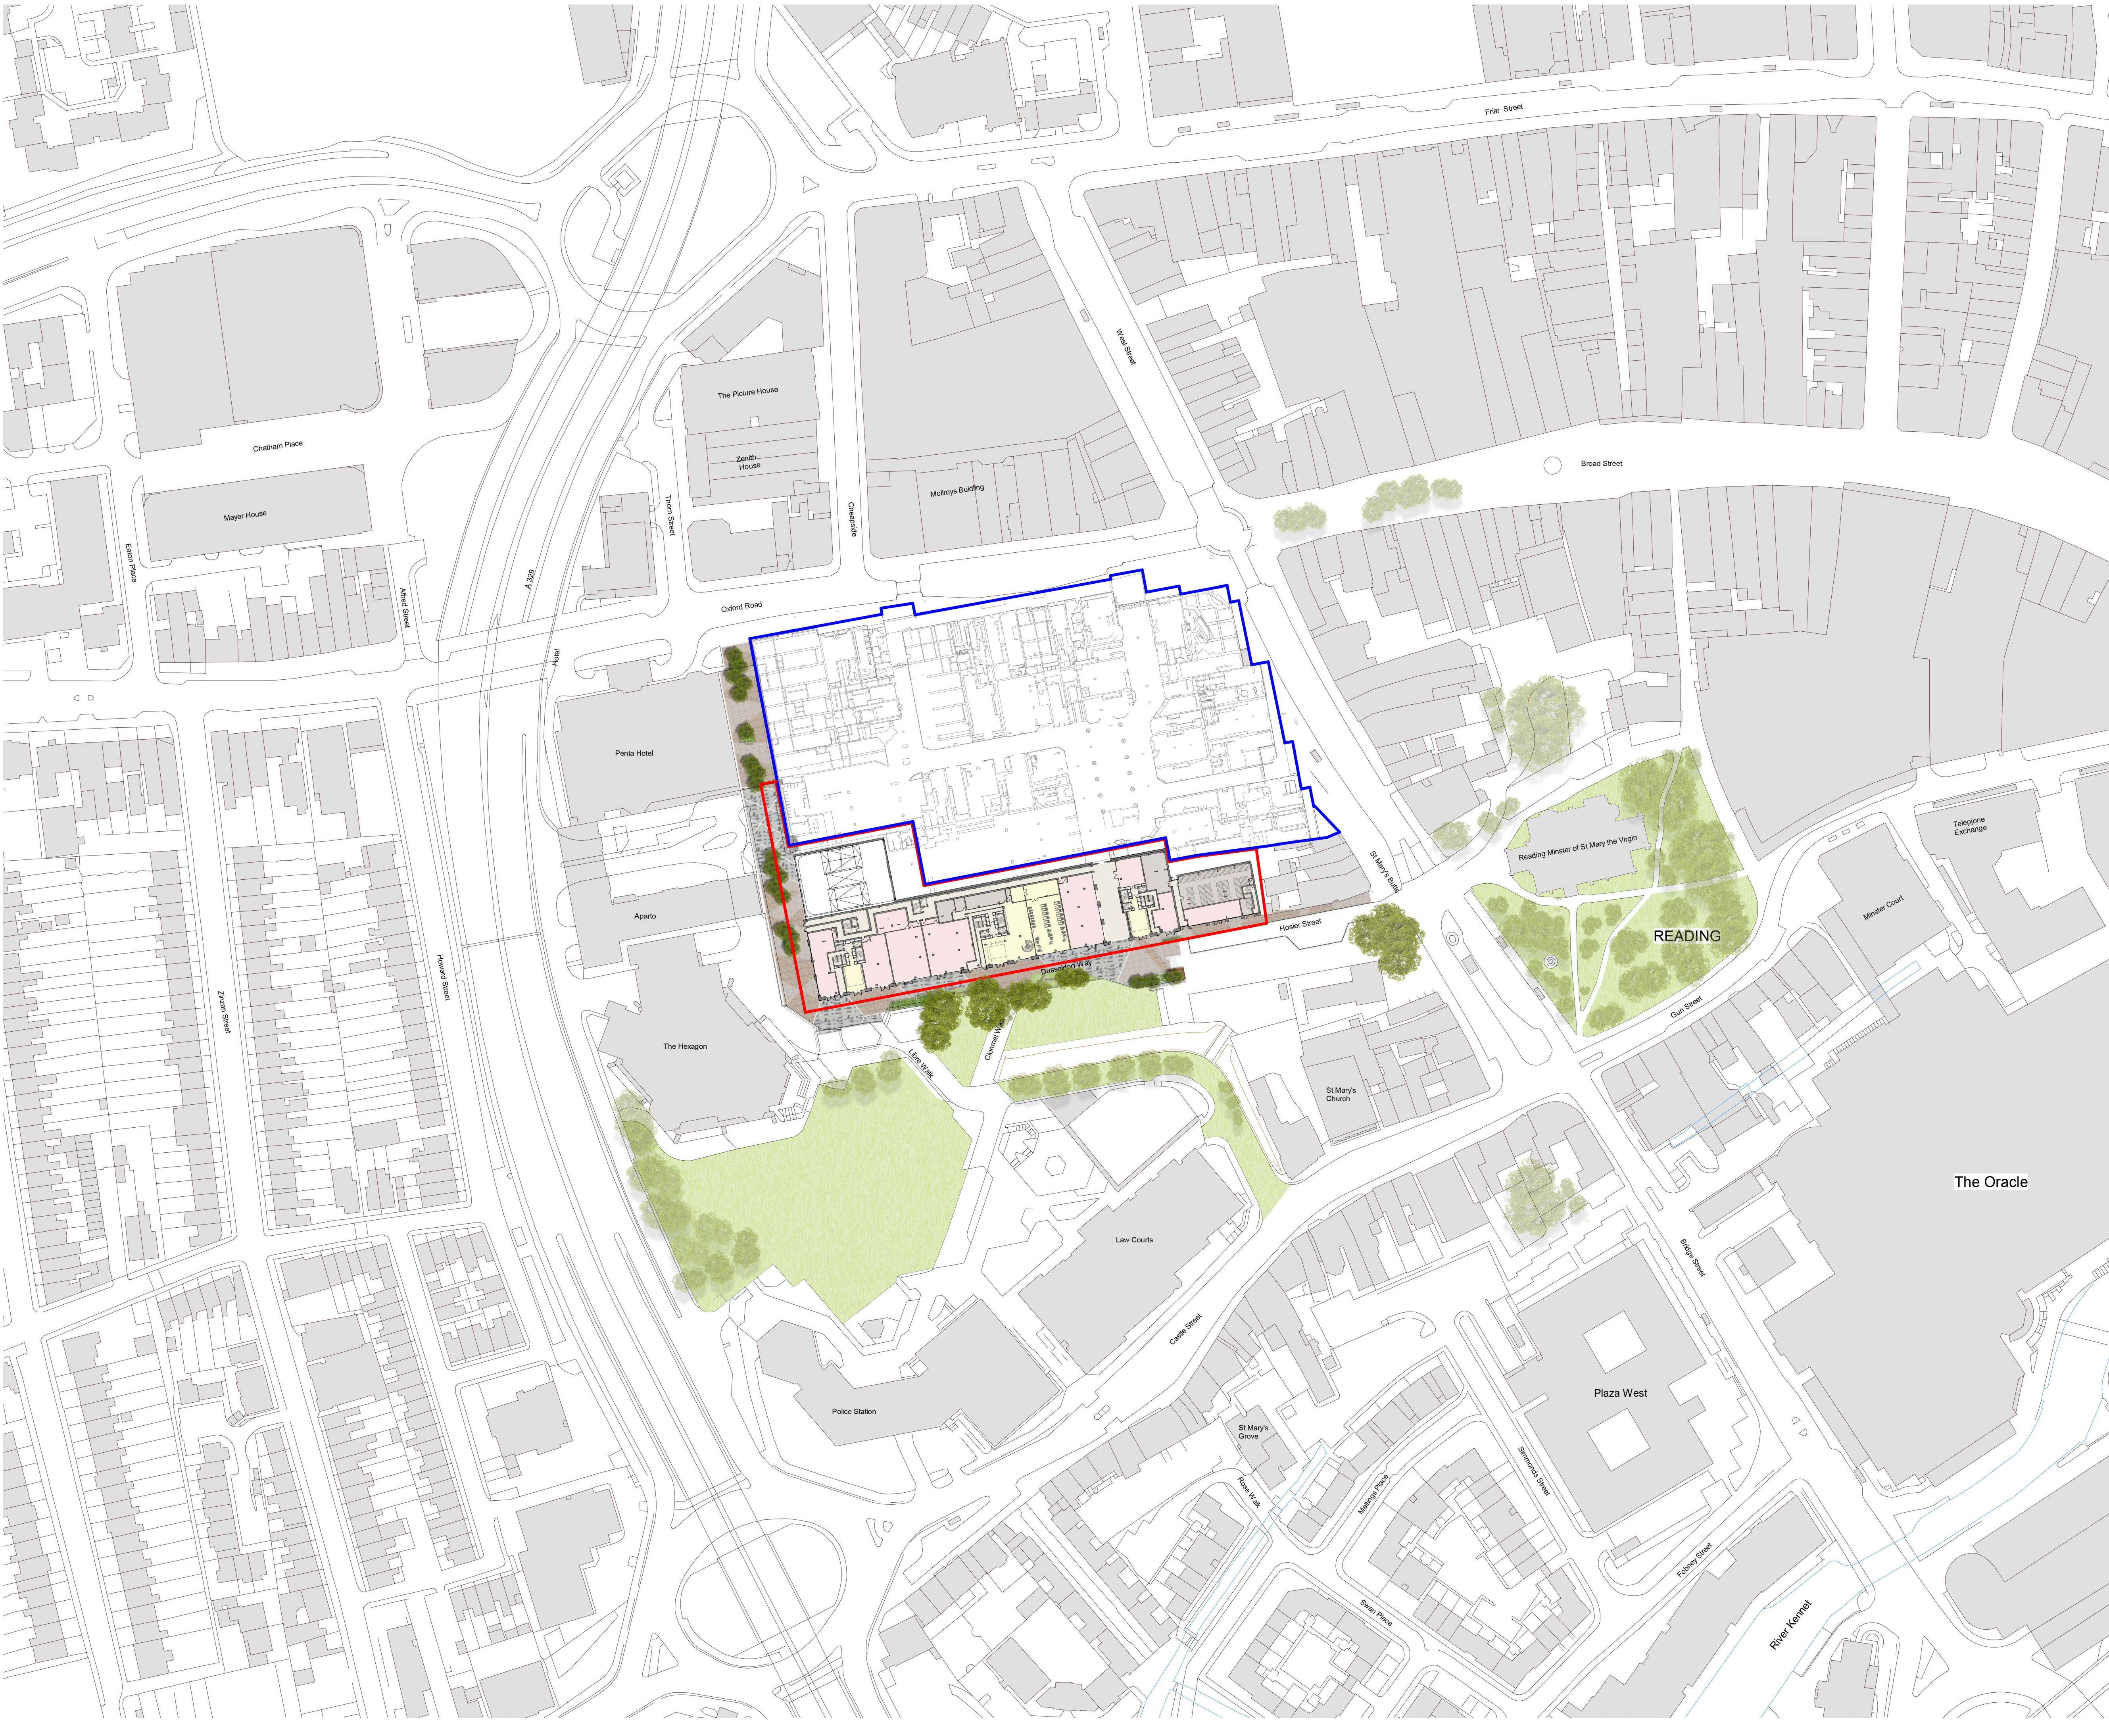


- Key
- Amenities
 - Circulation
 - BOH
 - Retail

- Key
- Red Line Boundary
 - Applicants Ownership

P2	Planning Addendum - Revised Drawings	07/08/24	EK	DB
P1	Planning Issue	23/01/24	BS	DB
Rev	Description	Date	Dr	App
BS		11/12/23	DB	

AHR

AHR Architects Ltd
5th Floor
55 Princess Street
Manchester
M2 4EW
United Kingdom

T +44(0)161 8287900
E manchester@ahr.co.uk
www.ahr.co.uk

client name
McLaren (Broad Street Mall) Ltd and UREF III LP

project
Broad Street Mall Residential

drawing
Location Plan - Ground Floor

computer file 1033211105M_Profile_Folder_redactedbathystewart\Documents\Redacted_FlowPlan\2018SM-AHR-ZZ-00-A-2001- Apartment_bathystewart.v	plot date
project number 2022.00307.000	scale As indicated@A1
drawing number BSM-AHR-ZZ-00-DR-A-08104	rev P2
	issue status S2

This drawing is to be read in conjunction with all related drawings. All dimensions must be checked and verified on site before commencing any work or producing shop drawings. The originator should be notified immediately of any discrepancy. This drawing is copyright and remains the property of AHR.