
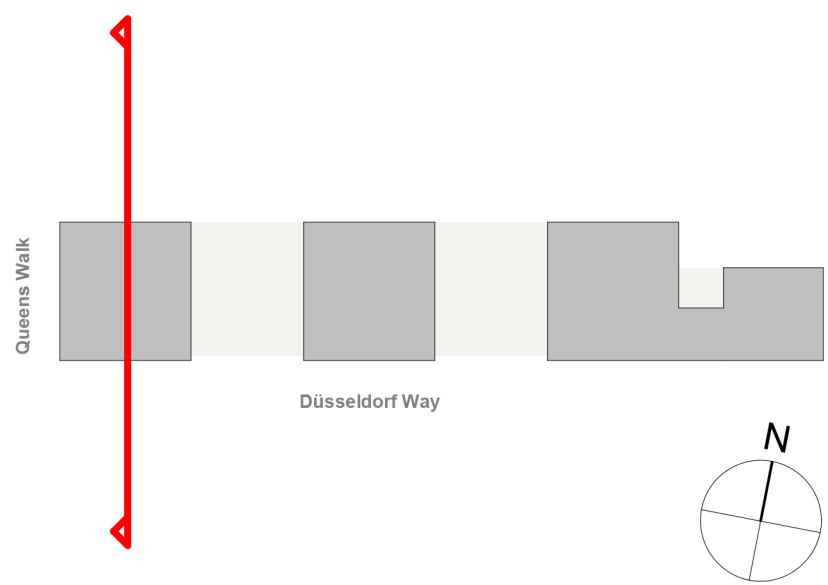


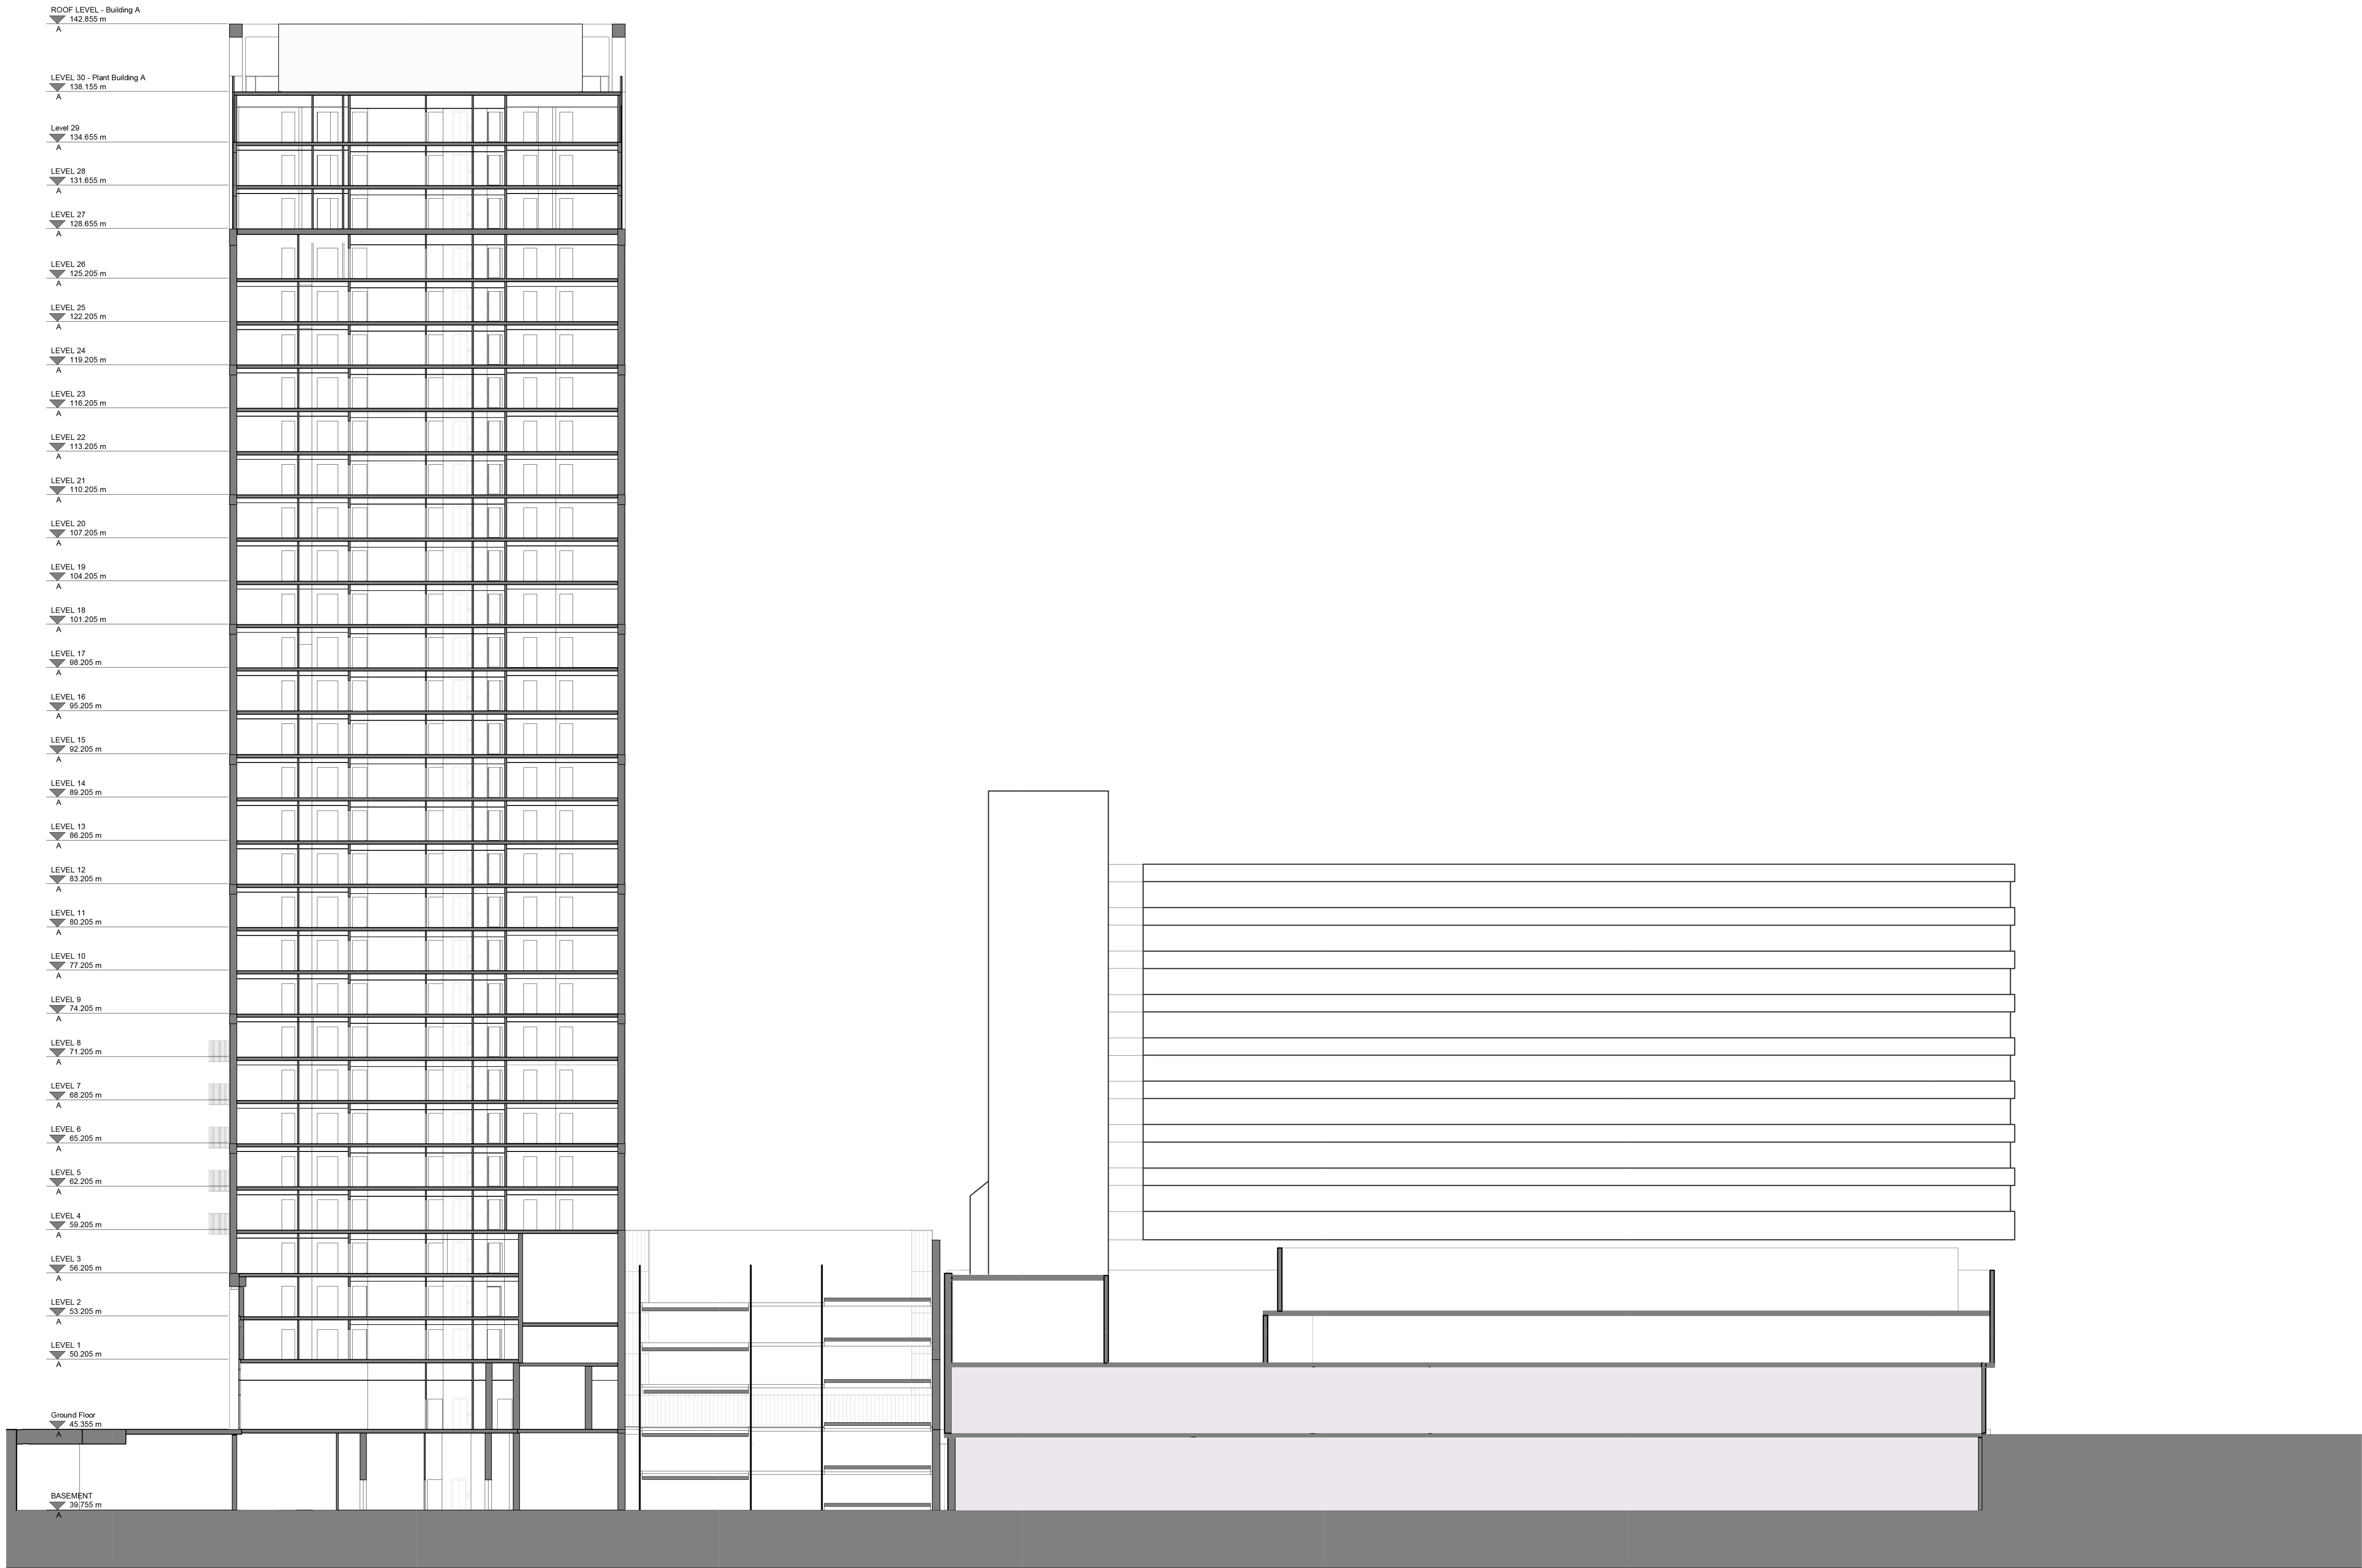

Broad Street Mall

P2	Planning Addendum - Revised Drawings	07/08/24	EK	DB
P1	Planning Issue	23/01/24	BS	DB
Rev	Description	Date	Dr	App
by			by	by
EK		11/22/23	DB	

AHR
AHR Architects Ltd
5th Floor
55 Princess Street
Manchester
M2 4EW
United Kingdom

T +44(0)161 8287900
E manchester@ahr.co.uk
www.ahr.co.uk

client name	McLaren (Broad Street Mall) Ltd and UREF III LP		
project	Broad Street Mall Residential		
drawing	Building A - Section		
computer file	103.32.11\DEM_Profile_Folder_redacted\ahrs\stewart\Documents\Rev1_Plan\Local File\Rev2024BSM-AHR-ZZ-ZZ-A-0201_Apartment_bsfary.stewart.rvt	plot date	
project number	2022.00307.000	scale	As indicated@A1
drawing number	BSM-AHR-ZZ-ZZ-DR-A-08201	rev	P2
		issue status	
This drawing is to be read in conjunction with all related drawings. All dimensions must be checked and verified on site before commencing any work or producing shop drawings. The originator should be notified immediately of any discrepancy. This drawing is copyright and remains the property of AHR.			

1 Building A - Section

1 : 250

SCALE 1 : 250



Dusseldorf Way

Building A

New Ramp within BSM
Demise

Fountain House
Broad Street Mall

Oxford Road