




Notes
This drawing may be used for the purposes of Planning Applications, Land
Registers and for legal purposes where the user has agreed and where it is used for
the drawing is an original or an accurate copy. It may not be used for
any other purpose without the written consent of the author.
Always refer to the relevant documents, all documents are to be checked on site.
Discrepancies and/or ambiguities between this drawing and information given
elsewhere must be reported immediately to the office for clarification before any
proceeding or otherwise in the field or otherwise with the application and
all works to be carried out in accordance with latest British Standards / Codes of
Practice.

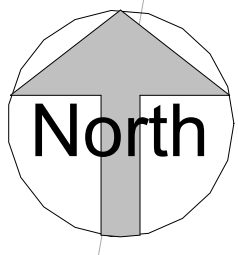

Building Location
Key

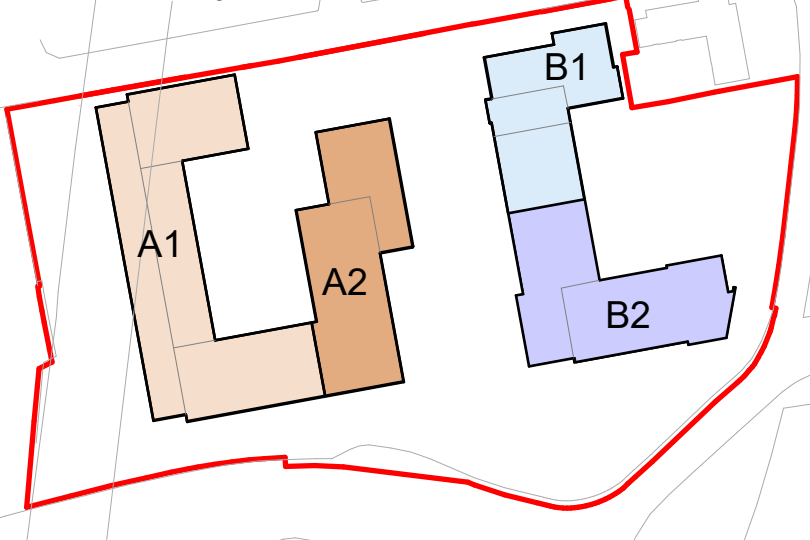

Application Boundary

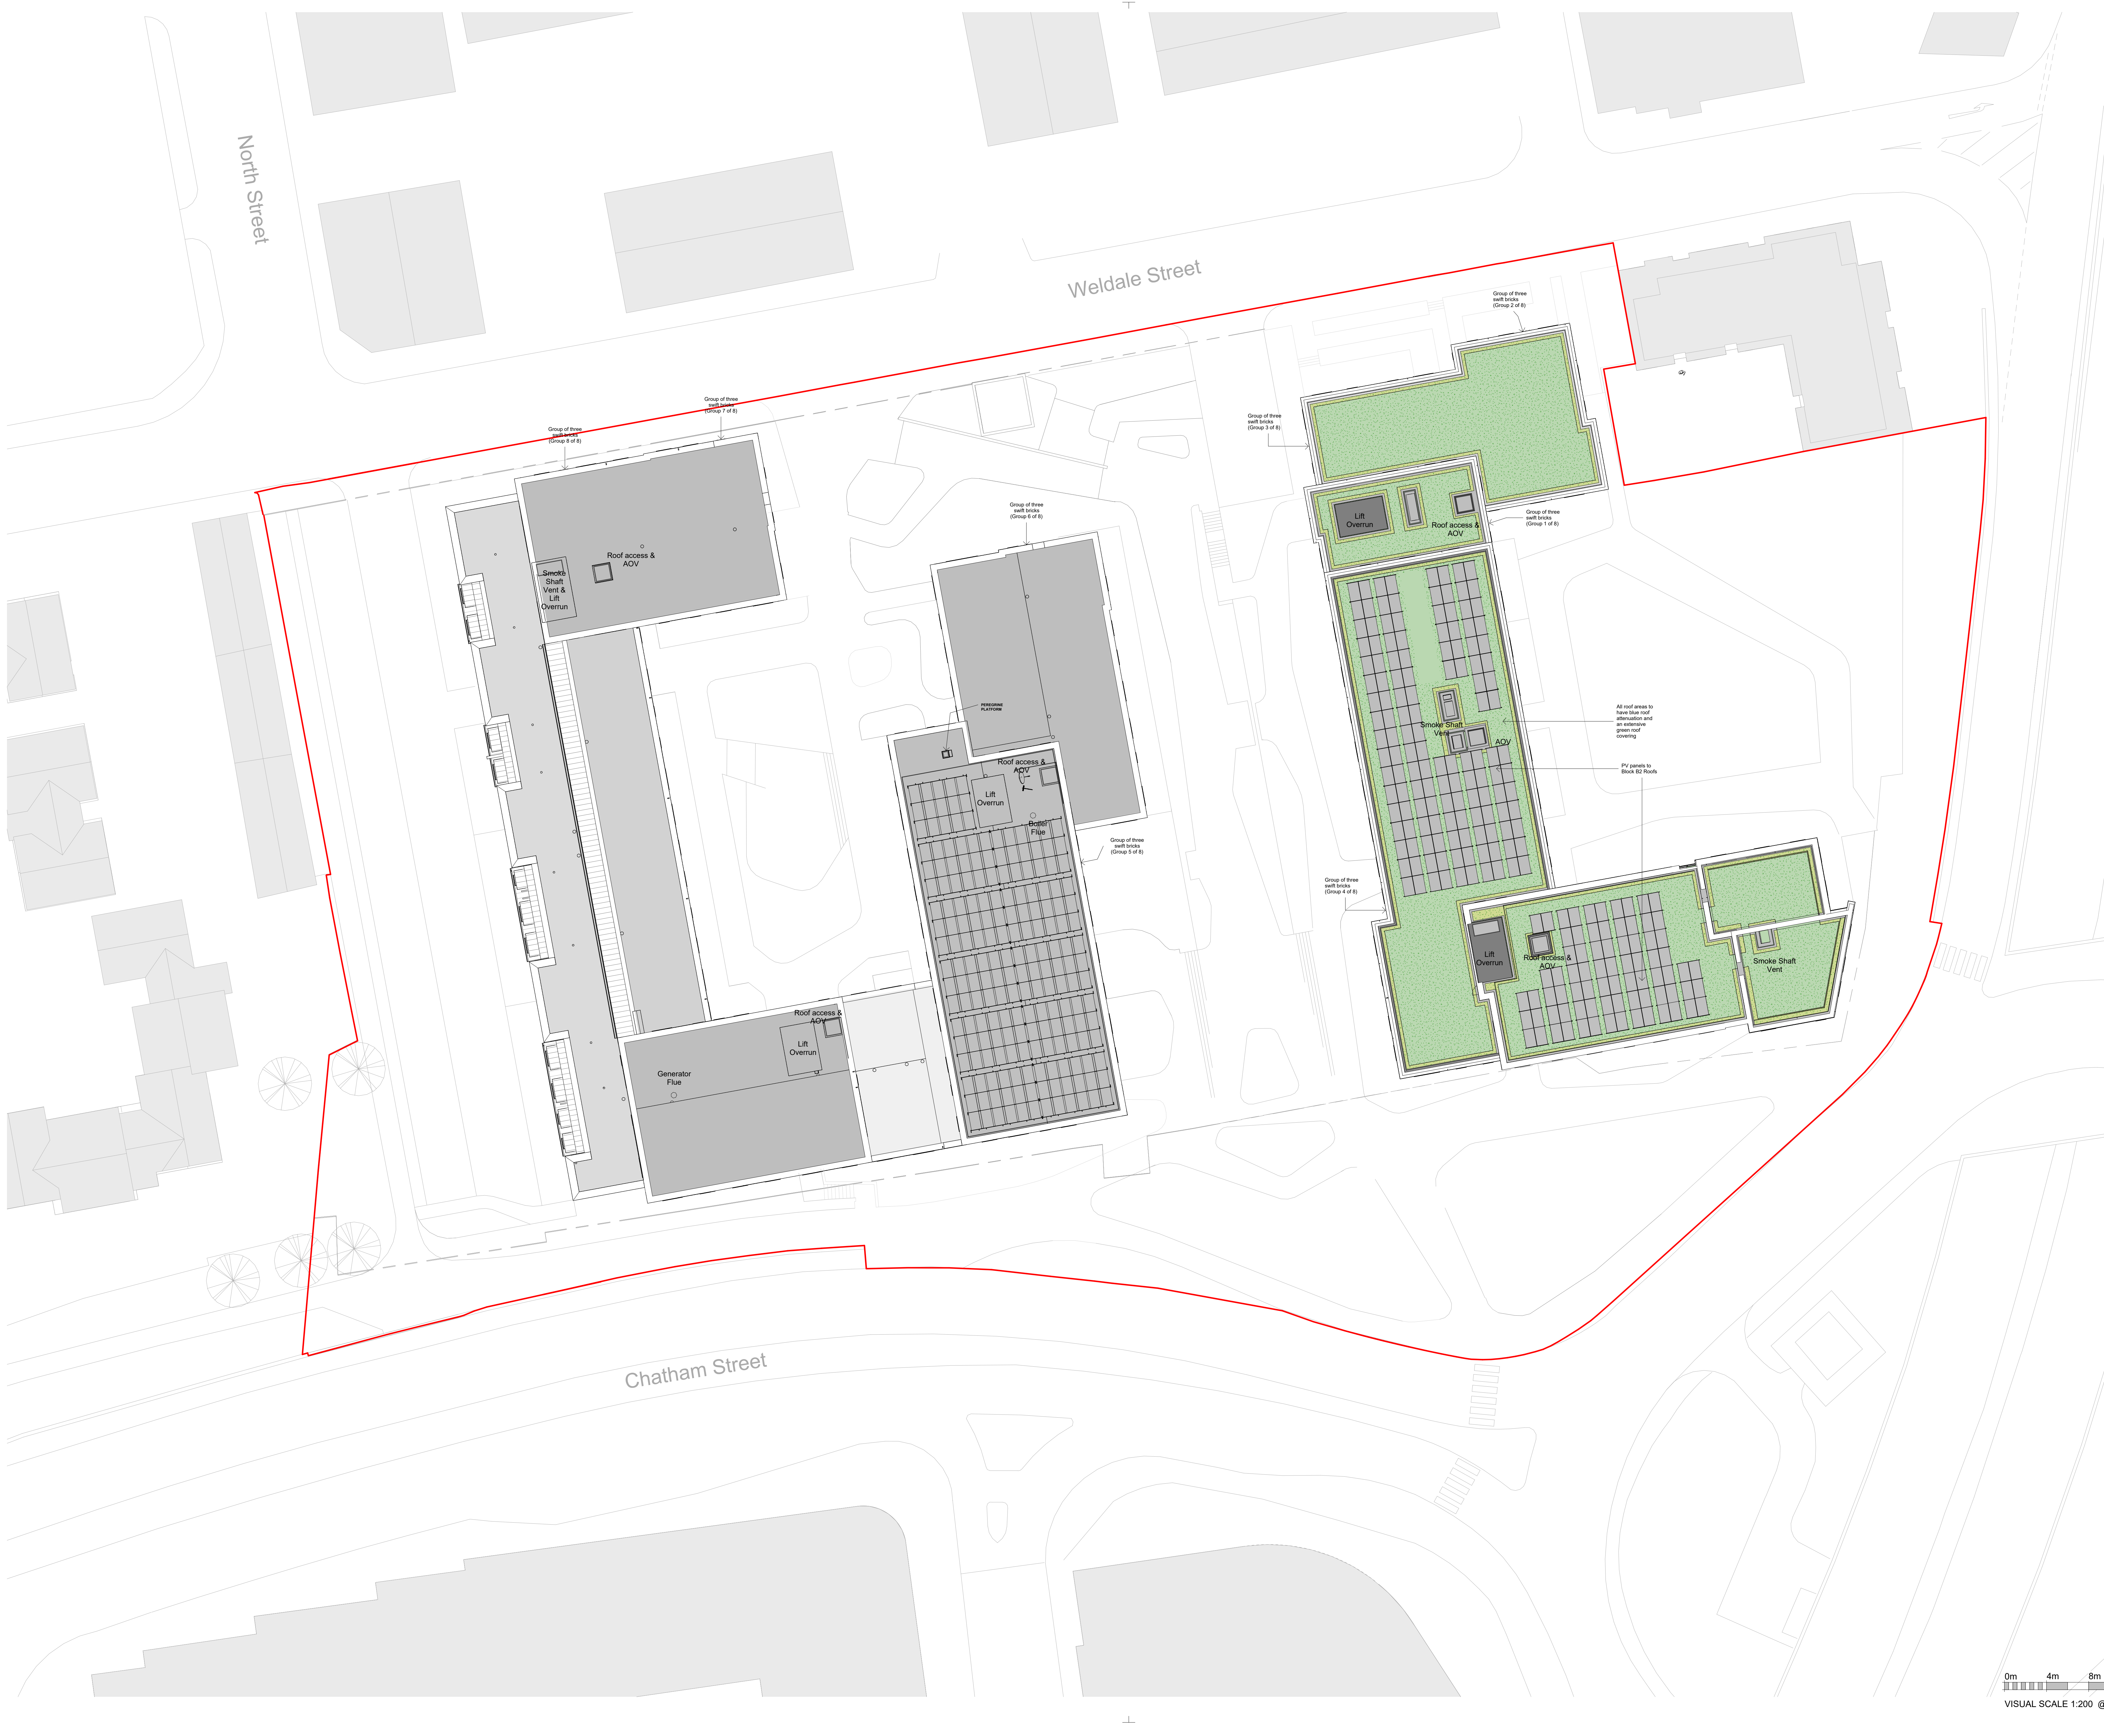

W	23/05/24	JAP	Existing Sub-Station Kept In Place and Approved Landscaping Amended to Suit	JC
V	21/01/22	JAP	NMA 2022 - Blocks B1/B2 Updates	JC
U	19/11/21	JAP	Termination of emergency generator fuel relocated	JC
T	12/09/20	RS	Minor spelling corrections	JC
S	12/05/20	RS	Additional south bricks and annotation added	JC
R	18/09/19	RS	Biodiversity enhancements added	JC
Q	22/07/19	RS	MMA Issue	JC
P	14/06/19	RS	MMA Issue (suspended)	JC
N	22/06/17	DB	Revised elevations and missing following comments from RBC	JC
M	30/05/17	JC	Minor amendments based on comments from DSE panel review	S
L	17/03/17	RS	Notes added & drawing issued for stage 3 report	JC
K	17/02/17	GC	ISSUED FOR PLANNING	JC
J	13/02/17	RS	General updates	JC
H	23/01/17	DB	Structure Updated in Model and Graphically	JC
G	20/01/17	DB	Graphical Updates and Structure Indicated	JC
F	09/01/17	RS	Building layout B2 optimised and main stair lift & flat core updated, graphics updated, disabled parking spaces reduced, site application displayed	JC
E	15/12/16	GC	Design Team Updates	JC
D	07/12/16	DB	Design Team Updates	JC
C	02/12/16	DB	Updated Scheme	RS
B	15/11/16	GC	General Amendments	JC
A	25/10/16	RS	Flat numbers added	MA S

Rev	Date	By	Note	Drawn
v	e	s	e	cs

Client
T

Drawing
Originator

AWW inspired environments
London - 7 Birch Lane, London, EC3V 9BW 020 7160 6000
Bristol - Rivergate House, Bristol, BS1 6LS 0117 923 2020
Plymouth - East Quay House, Plymouth, PL4 6RN 01752 261 352
RIBA Chartered Practice www.aww-uk.com

Project
Weldale Street, Reading
Site Coordinated

Drawing
Roof Plan

Scale	Sheet	Draw	Check	Date
1 : 200	A0	RS	JC	30/09/16
Status		Project		
PLANNING		3622		
Drawing Reference		0212	0212	W

