


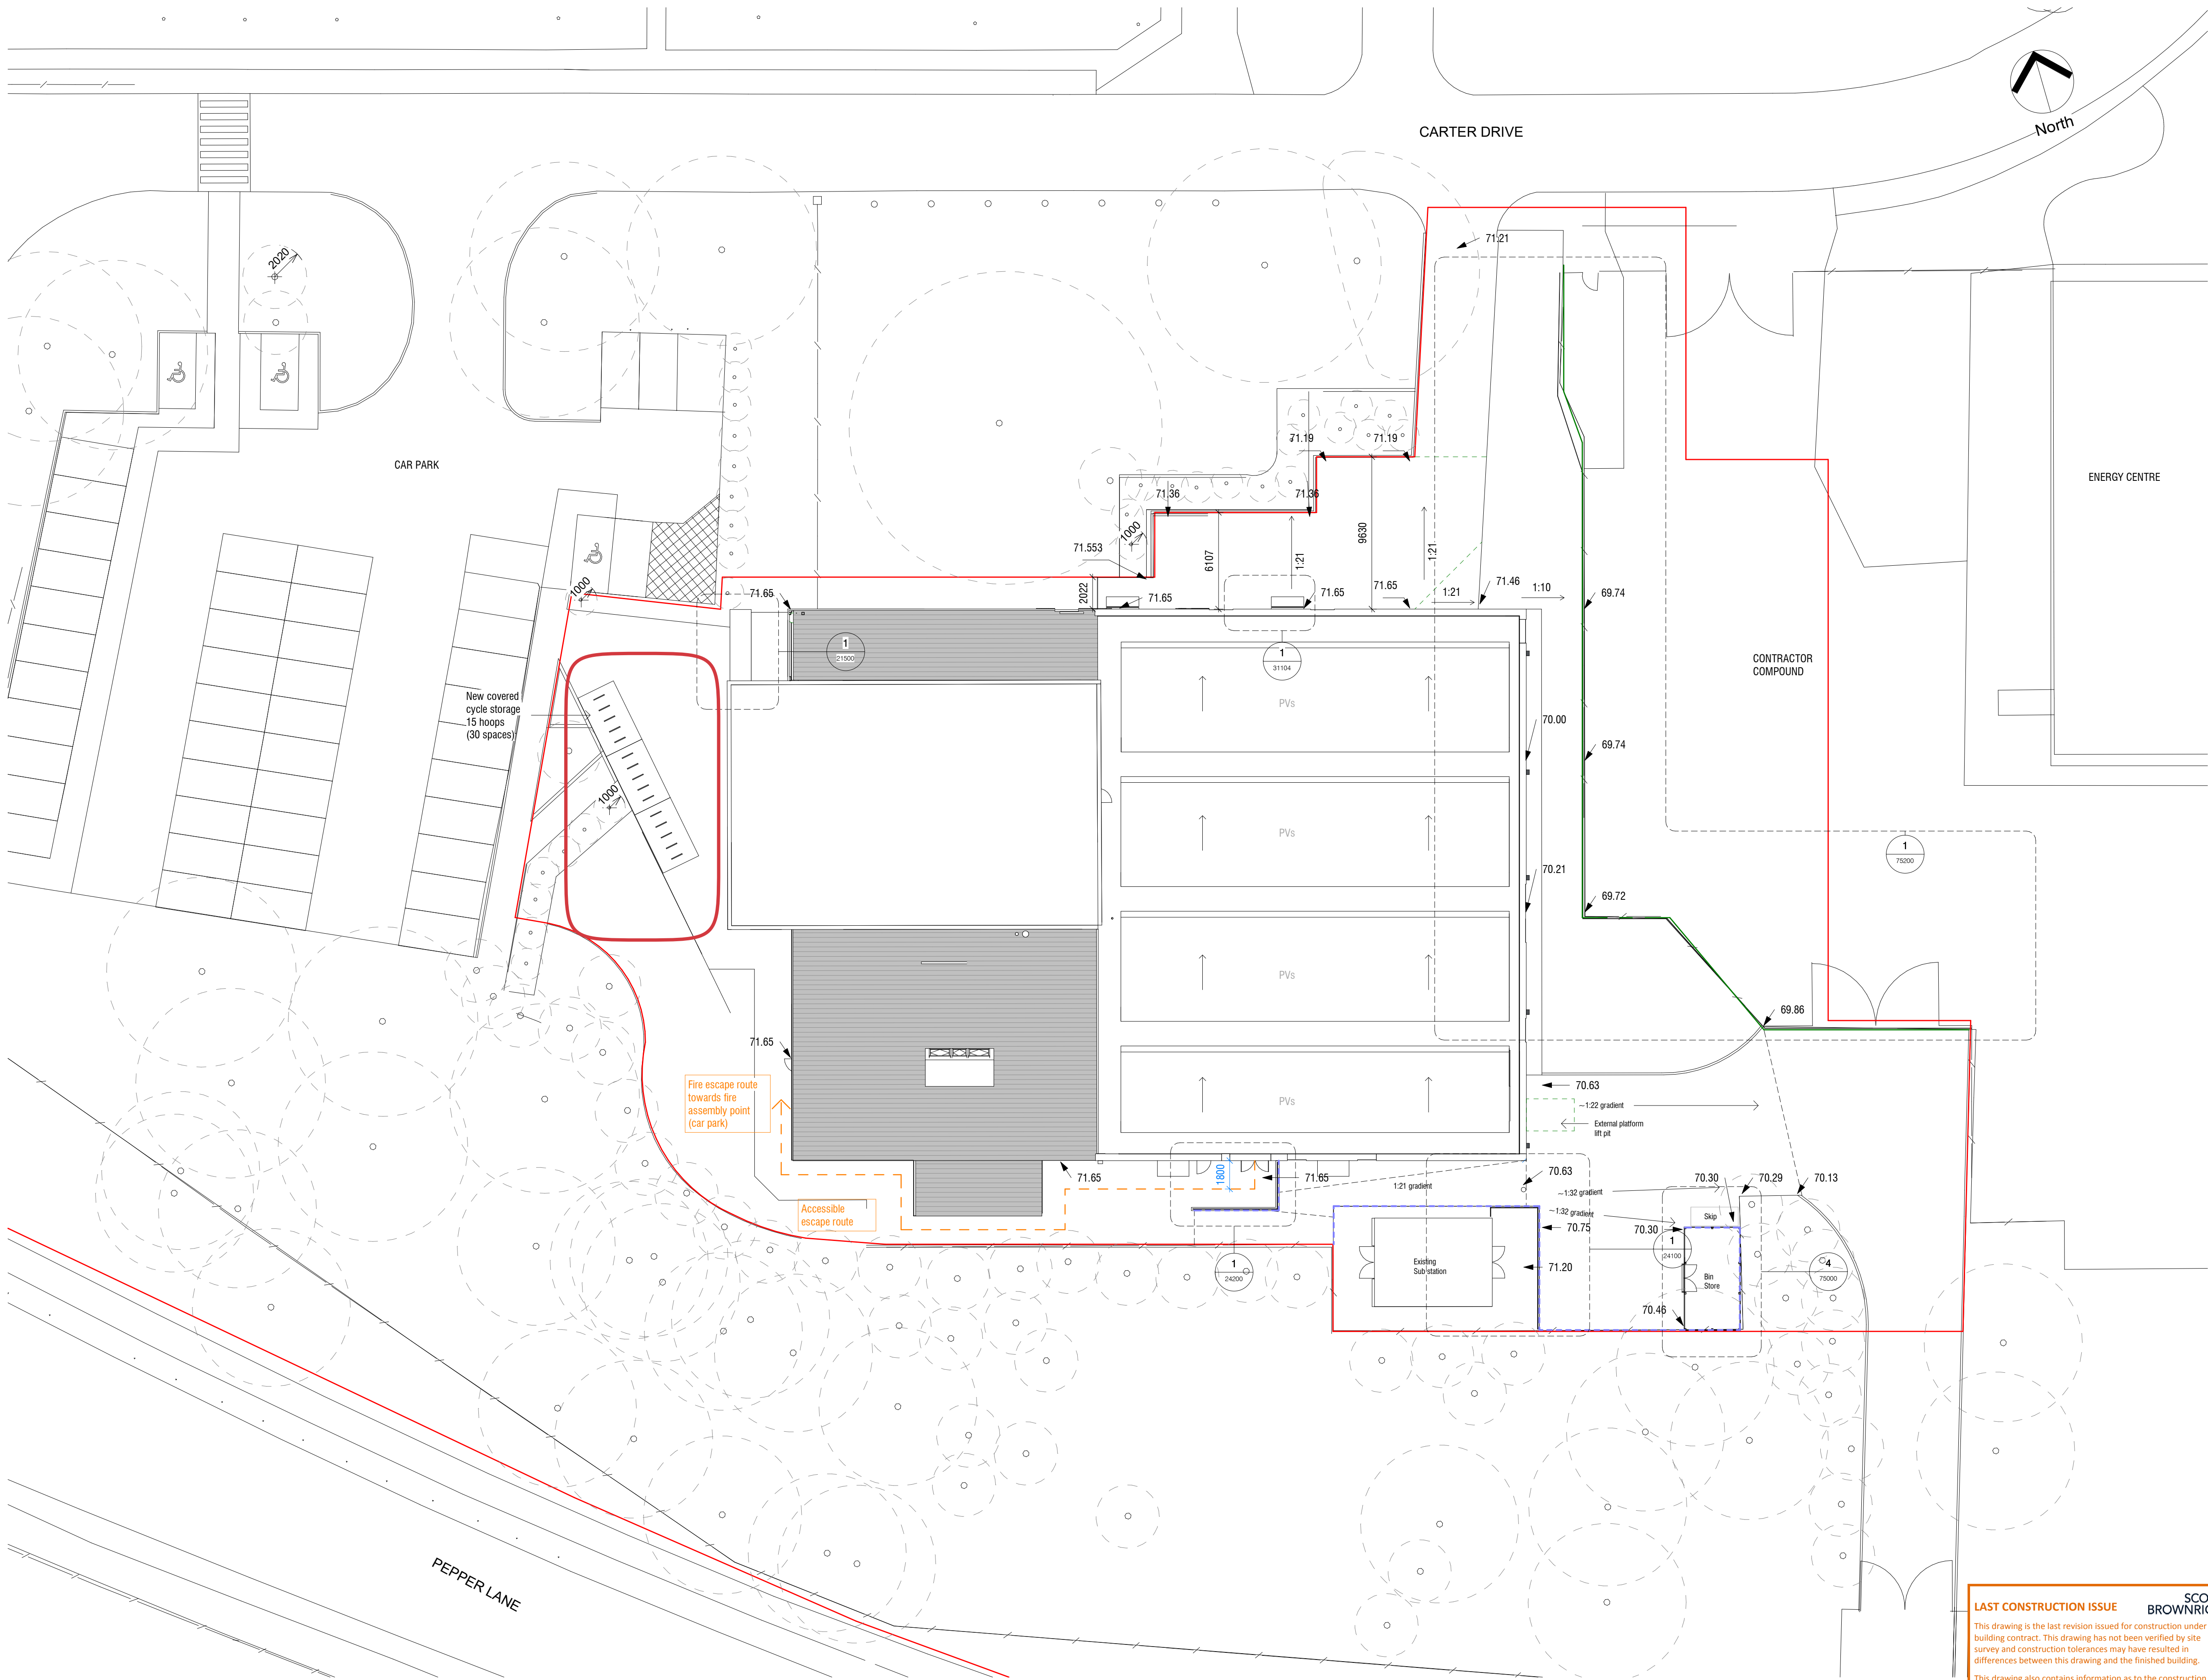

1 Proposed Site Plan
1:200

LAST CONSTRUCTION ISSUE

SCOTT BROWN RIGG

This drawing is the last revision issued for construction under the building contract. This drawing has not been verified by site survey and construction tolerances may have resulted in differences between this drawing and the finished building.

This drawing also contains information as to the construction of the project provided by others. It has not been verified by Scott Brownrigg and no liability is accepted for its accuracy.

Issued by: A B

Date: 07 September 2023

Notes

Estates and Facilities

The information shown on this drawing is given without obligation or warranty. The accuracy therefore cannot be guaranteed and it must never be used for calculation or setting out of works.

General Changes

The accuracy of these drawings relies on feedback from users. If any anomalies are discovered, please immediately inform the CAD Manager. Telephone ext 6807.

Key

Proposed Spot Levels

Retaining Wall Locations

New hit and miss fence

GENERAL NOTES

A. All dimensions to be checked on site

B. Report any discrepancies to the Architects

C. These drawings are based on survey information provided by Waldeck.

Scott Brownrigg cannot be held responsible for the accuracy of this information.

D. Opening up/ investigations are required by suitably qualified specialists to inform reports necessary to establish the condition of the existing building fabric and the full scope of works. This should include all necessary repairs.

E. AV information and setting out to be reviewed by specialist

F. For M&E information refer to M&E drawings and specifications

G. For Structural and Civils information refer to Structural and Civils drawings and specifications

H. Specialist equipment and fittings positioning to be reviewed by suitably qualified specialists.

I. Scott Brownrigg cannot instruct, please seek formal instruction from the contract administrator

26	Last Construction Issue	06/09/2023
25	Northern Levels clarification	22/08/2023
24	Client requested cycle location change	09/06/2023
23	Construction Issue	14/10/2022
22	Co-ordination Issue	10/10/2022
21	Stage 4 Issue	24/06/2022
20	Updated Site Plan for Coordination	26/05/2022
19	Southern Exit Update	16/05/2022
18	Revised access	06/05/2022
17	Issued for Co-ordination	18/03/2022
16	Stage 3 Update	04/01/2022
15	Stage 3 Issue	17/12/2021
14	Stage 3 Issue	06/12/2021
13	Update for Design Workshop 1	15/11/2021
12	Stage 3 Kick-Off Design Update	08/11/2021
11	Stage 2 Issue	27/09/2021
10	Stage 2 Concept	20/09/2021
9	Stage 2 Updated plans	17/09/2021
8	Stage 2 Draft Issue	15/09/2021
7	Stage 1 Issue - Revised drawing numbering	17/06/2021
6	Stage 1 Issue - Updated Title Block and numbering	11/06/2021
5	Updated drawings from Stakeholder Engagement Session	01/06/2021
4	Reconfiguration to remove of Offices and Digital Suite	20/04/2021
3	Stage 1 Issue	19/04/2021
2	Minor amendment to plan and addition of windows and roof lights	13/04/2021
1	DRAFT ISSUE	12/04/2021

Rev	Description	Date
1	DRAFT ISSUE	12/04/2021

University of Reading

Estates and Facilities

Whiteknights, PO Box 235, Reading, RG6 6BW

Tel. 0118 378 8958 Fax. 0118 378 6928

SCOTT BROWN RIGG

St Catherine's Court

46-48 Portsmouth Road

Guildford GU2 4DU

T +44 (0)1483 568686

W scottbrownrigg.com

Building

W310

Project

School of Art Relocation

Title

Proposed Site Plan

Drawn	Date	Scale
ACB/AB	06/09/23	As indicated @A1

Project (WREN No - Originator-Volume-Level-Type-Role-Classification-Number)	Suitability-Rev.
W310-1956132-SBR-ZZ-SW-DR-A-ZZZZ-00100 CR- 26	

Paper Size A1.