


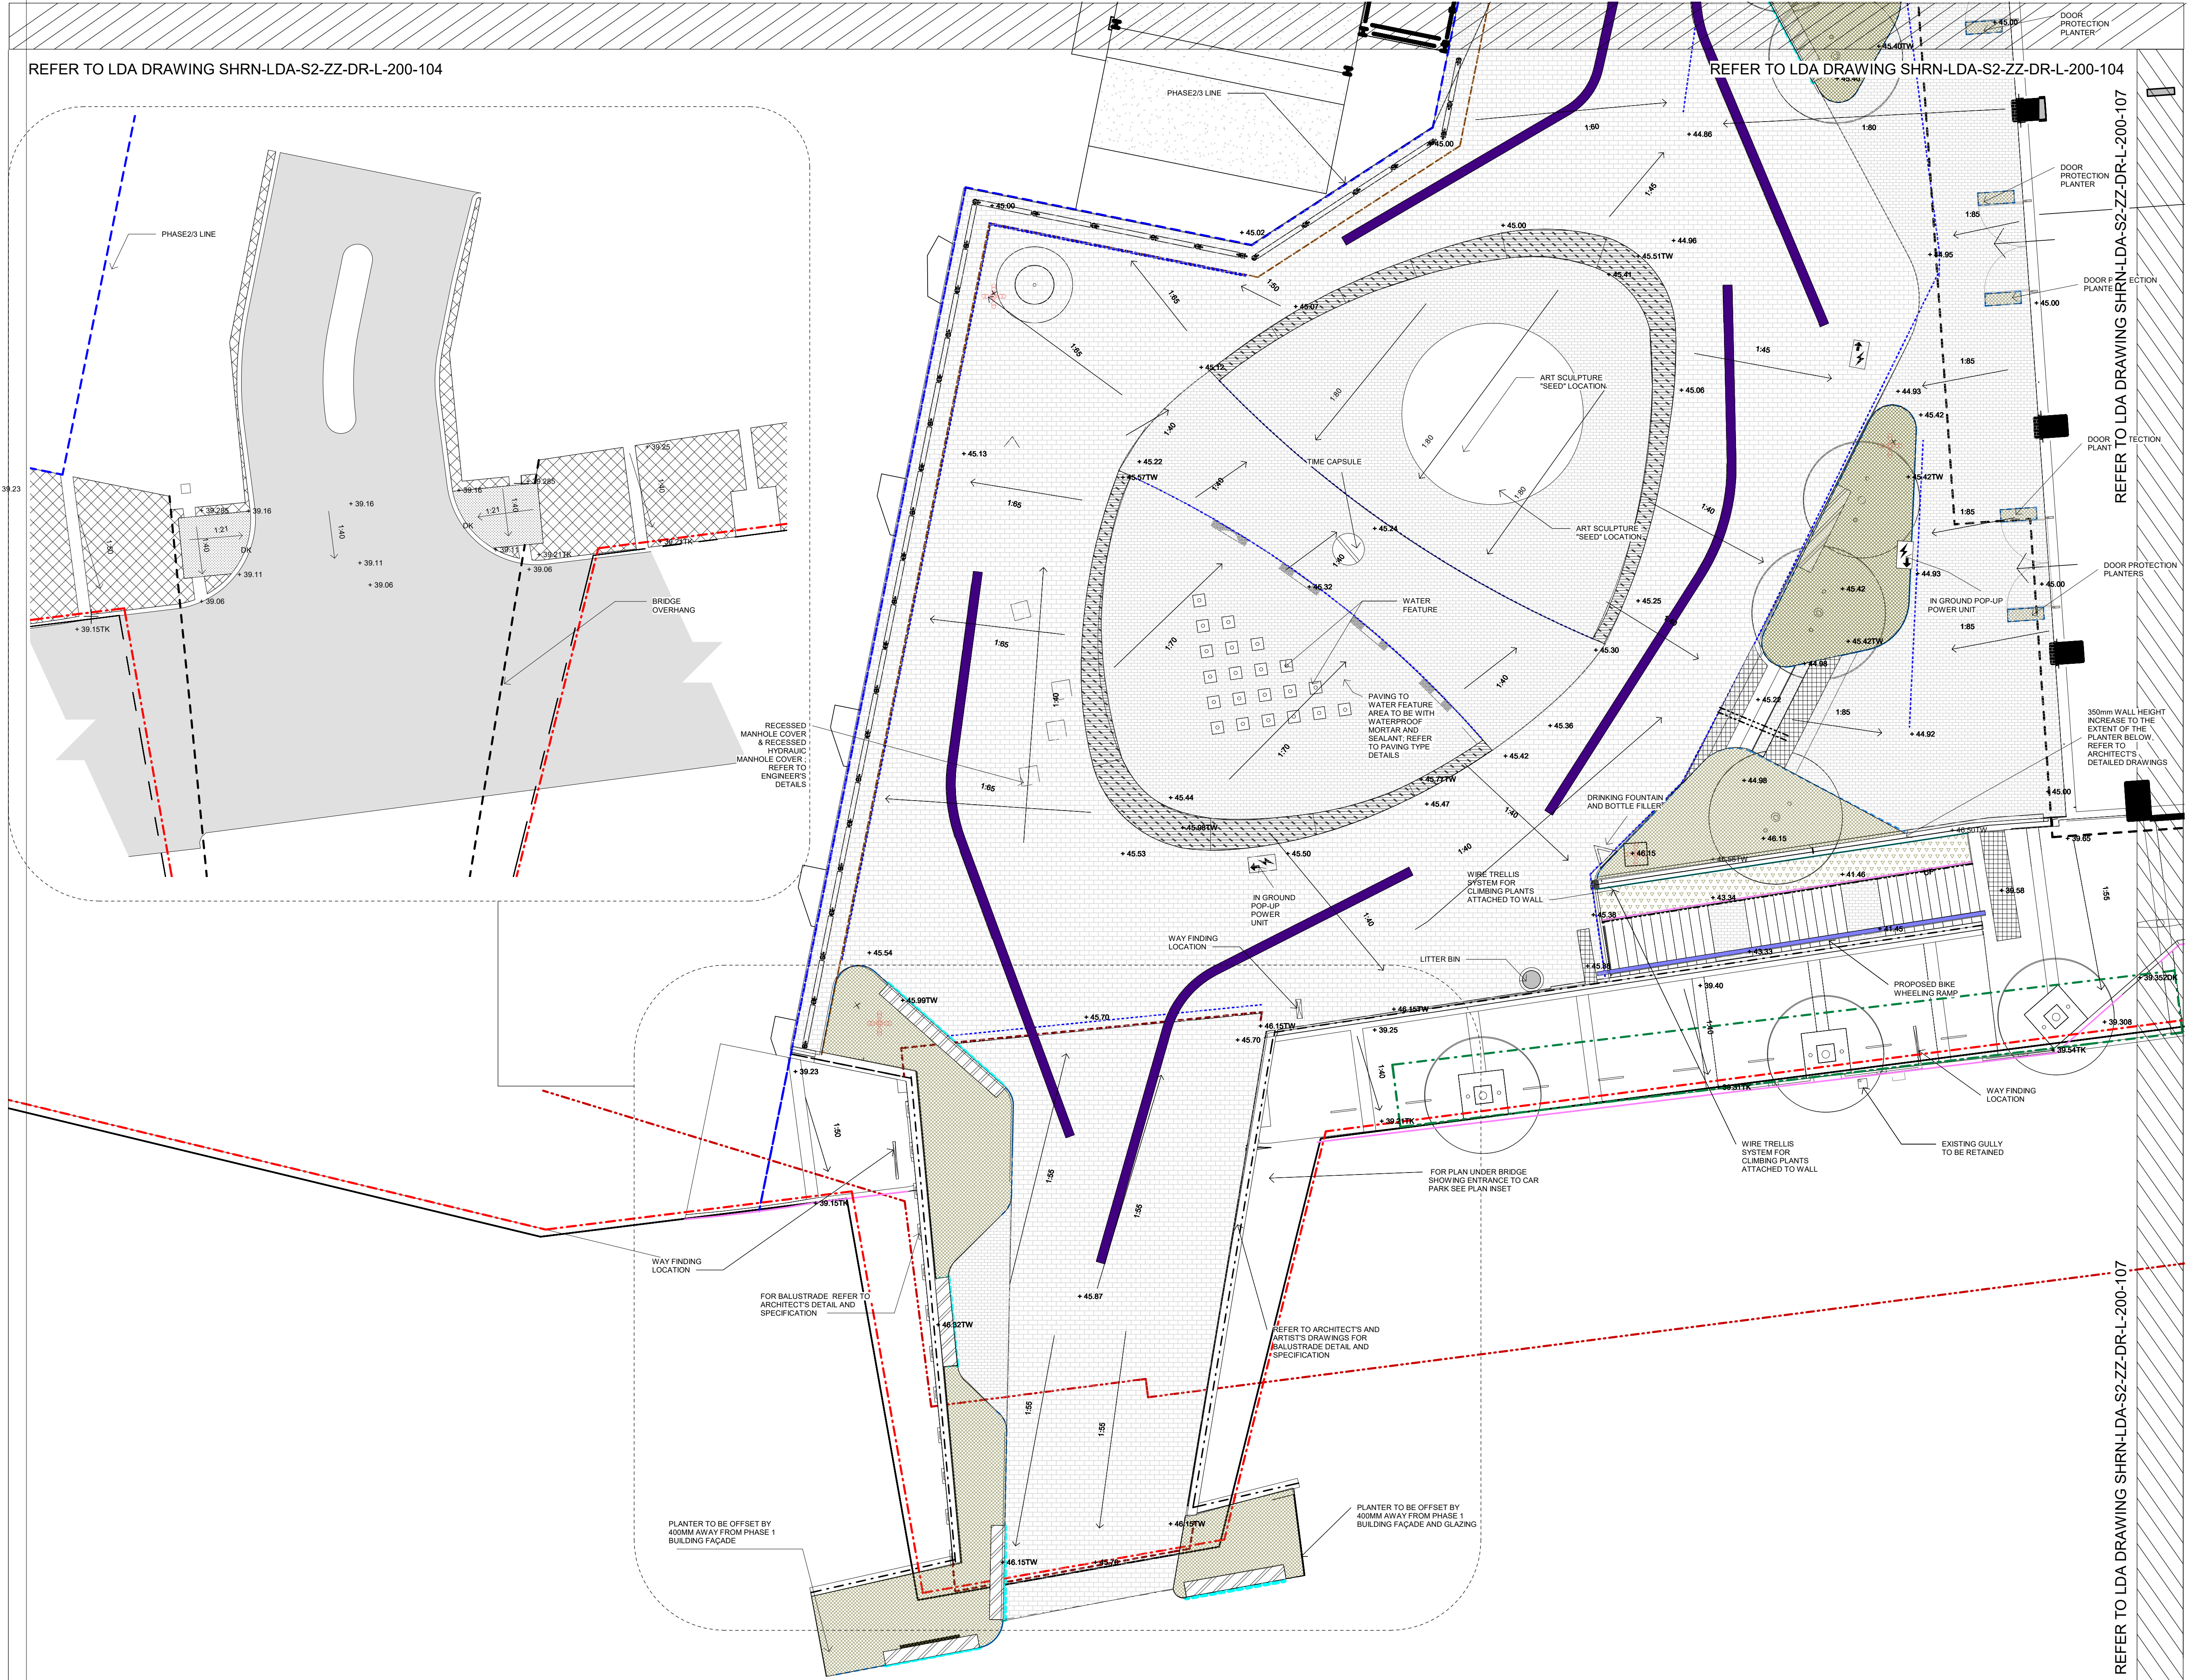

LEGEND

FOR HARDWORKS KEY REFER TO LDA
DRAWING SHRN-LDA-S2-ZZ-DR-L-100-103

NOTE: PRINT IN COLOUR

LOCATION PLAN

TO10	Issued for Planning	AB	19.09.24
TO9	For Planning	CI	25.07.23
TO8	For Planning	CI	13.06.23
TO7	Water Fountain location update	BB	09.05.23
TO6	Issued for S278 works	CI	14.04.23
TO5	Pocket Park Revision	CI	14.03.23
TO4	STAGE 5 FOR INFORMATION	KN	22.04.22

REV	DESCRIPTION	BY/CHK/APP	DATE

LDĀDESIGN

www.lda-design.co.uk
E mail@lda-design.co.uk

PROJECT TITLE
STATION HILL NORTH, READING
MASTER LLP

DRAWING TITLE
PHASE 2 DETAILED HARDWORKS
PLAN - SHEET 6 OF 7

ISSUED BY London

SCALE@A1 1:100

PURPOSE OF ISSUE Planning

STATUS PL

PROJECT ORGANISOR ZONE LEVEL TYPE ROLE NUMBER

-SHRN-LDA-S2-ZZ-DR-L-200-106

No dimensions are to be scaled from this drawing.
All dimensions are to be checked on site.
Area measurements for indicative purposes only.

© LDA Design Consulting Ltd. Quality Assured to BS EN ISO 9001 : 2015
Sources Ordnance Survey