


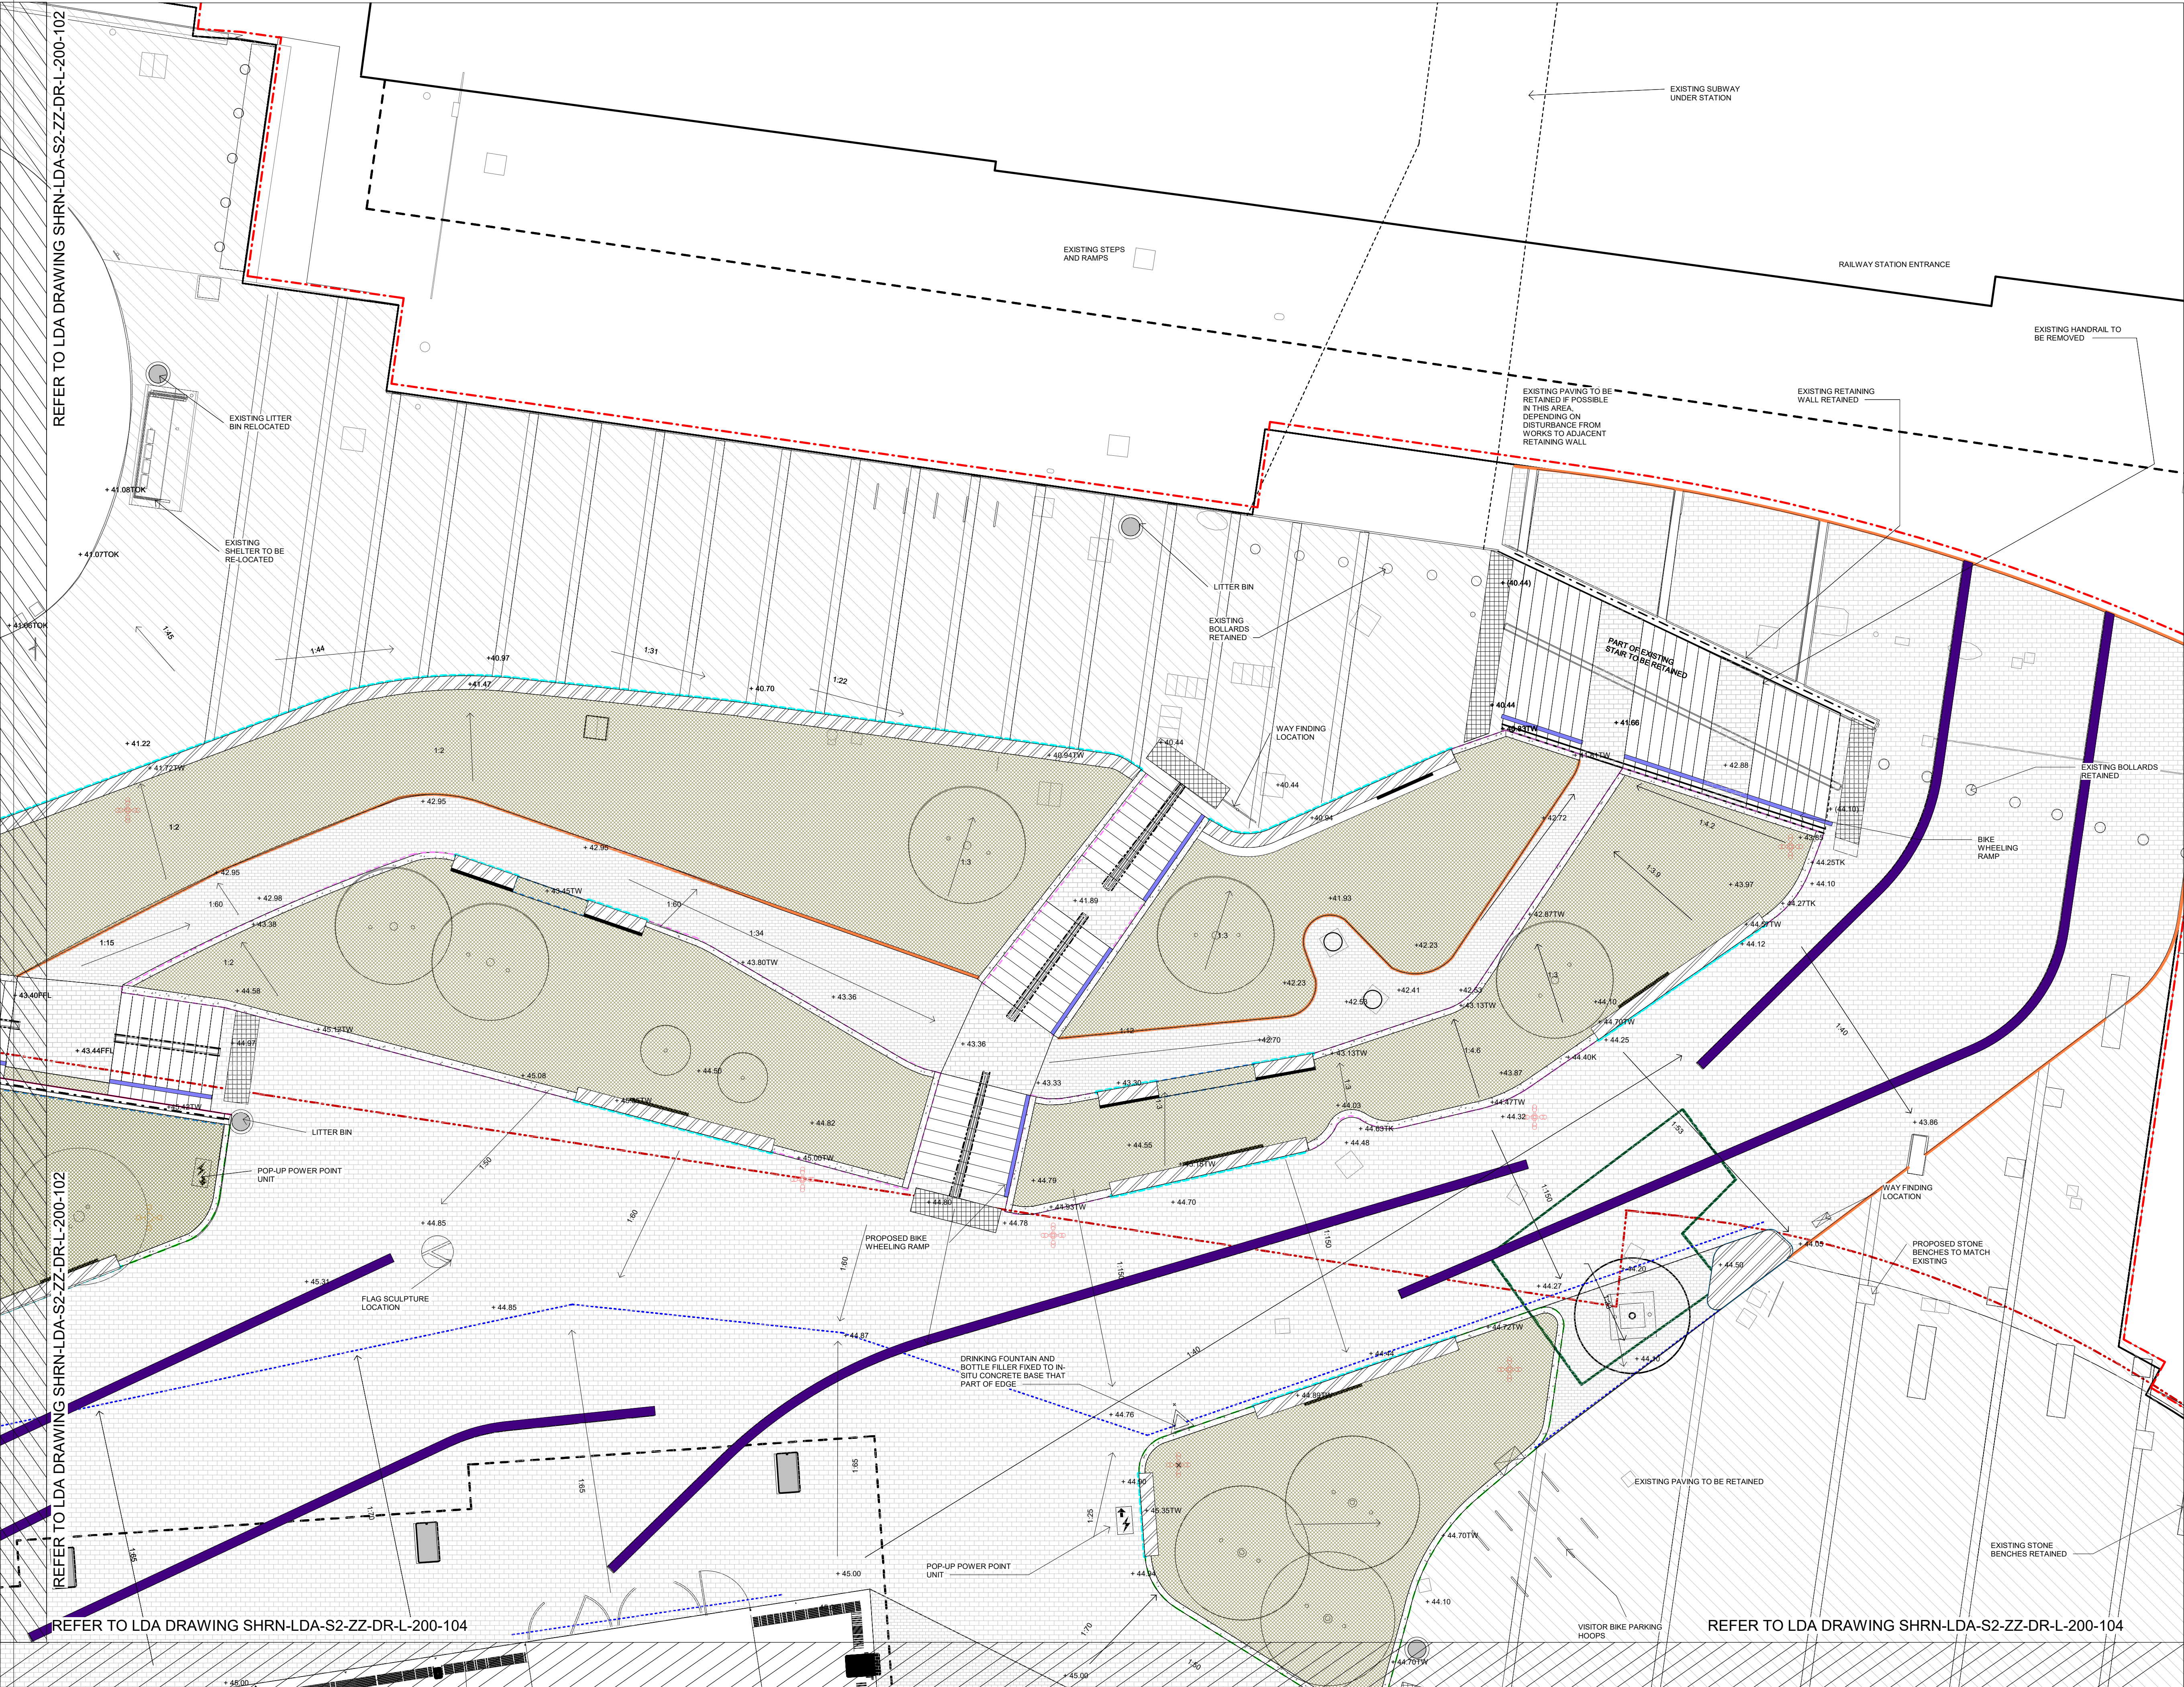

LEGEND

FOR HARDWORKS KEY REFER TO LDA
DRAWING SHRN-LDA-S2-ZZ-DR-L-100-103

NOTE: PRINT IN COLOUR

READ THIS FIRST


Note for Contractors

This drawing should be considered along with the risk information contained in the CDM Pre Construction Information. This information will include details of the SIGNIFICANT risks which LDA Design has identified which may arise from constructing their designs shown on this drawing. A Competent Contractor should be aware of the typical risks associated with doing this work.

Note for Workers

DO NOT START YOUR WORK unless you know the Risks and Controls relating to the work on this drawing (including SAFE SEQUENCES OF WORK AND EQUIPMENT).

Do not issue copies of parts of this drawing without the above Note for Workers (unless you are sure that the Workers can undertake the work safely).

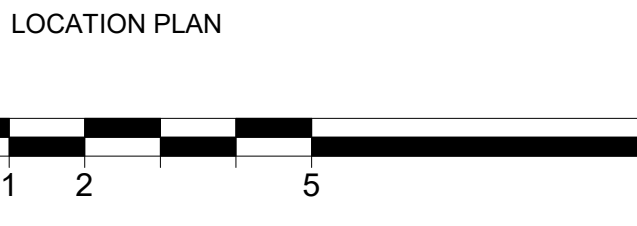

TO12	Issued for Planning	AB	19.09.24
TO11	For Planning	CI	25.07.23
TO10	For Planning	CI	13.06.23
TO9	Water Fountain location update	BB	09.05.23
TO8	Pocket Park Levels Updates	BB	27.04.23
TO7	Issued for S278 works	CI	14.04.23
TO6	Pocket Park Revision	CI	14.03.23
TO5	POCKET PARK REVISION	CI	14.12.22
TO4	POCKET PARK REVISED		06.12.22

REV	DESCRIPTION	BY/CHK/APP	DATE
-----	-------------	------------	------

LDA DESIGN

www.lda-design.co.uk
E mail@lda-design.co.uk

PROJECT TITLE
STATION HILL NORTH, READING
MASTER LLP

DRAWING TITLE
PHASE 2 DETAILED HARDWORKS
PLAN - SHEET 3 OF 7

ISSUED BY London

SCALE@A1 1:100
PURPOSE OF ISSUE Planning
STATUS PL

PROJECT ORGANISER ZONE LEVEL TYPE ROLE NUMBER
-SHRN-LDA-S2-ZZ-DR-L-200-103

No dimensions are to be scaled from this drawing.
All dimensions are to be checked on site.
Area measurements for indicative purposes only.

© LDA Design Consulting Ltd. Quality Assured to BS EN ISO 9001 : 2015
Sources: Ordnance Survey