



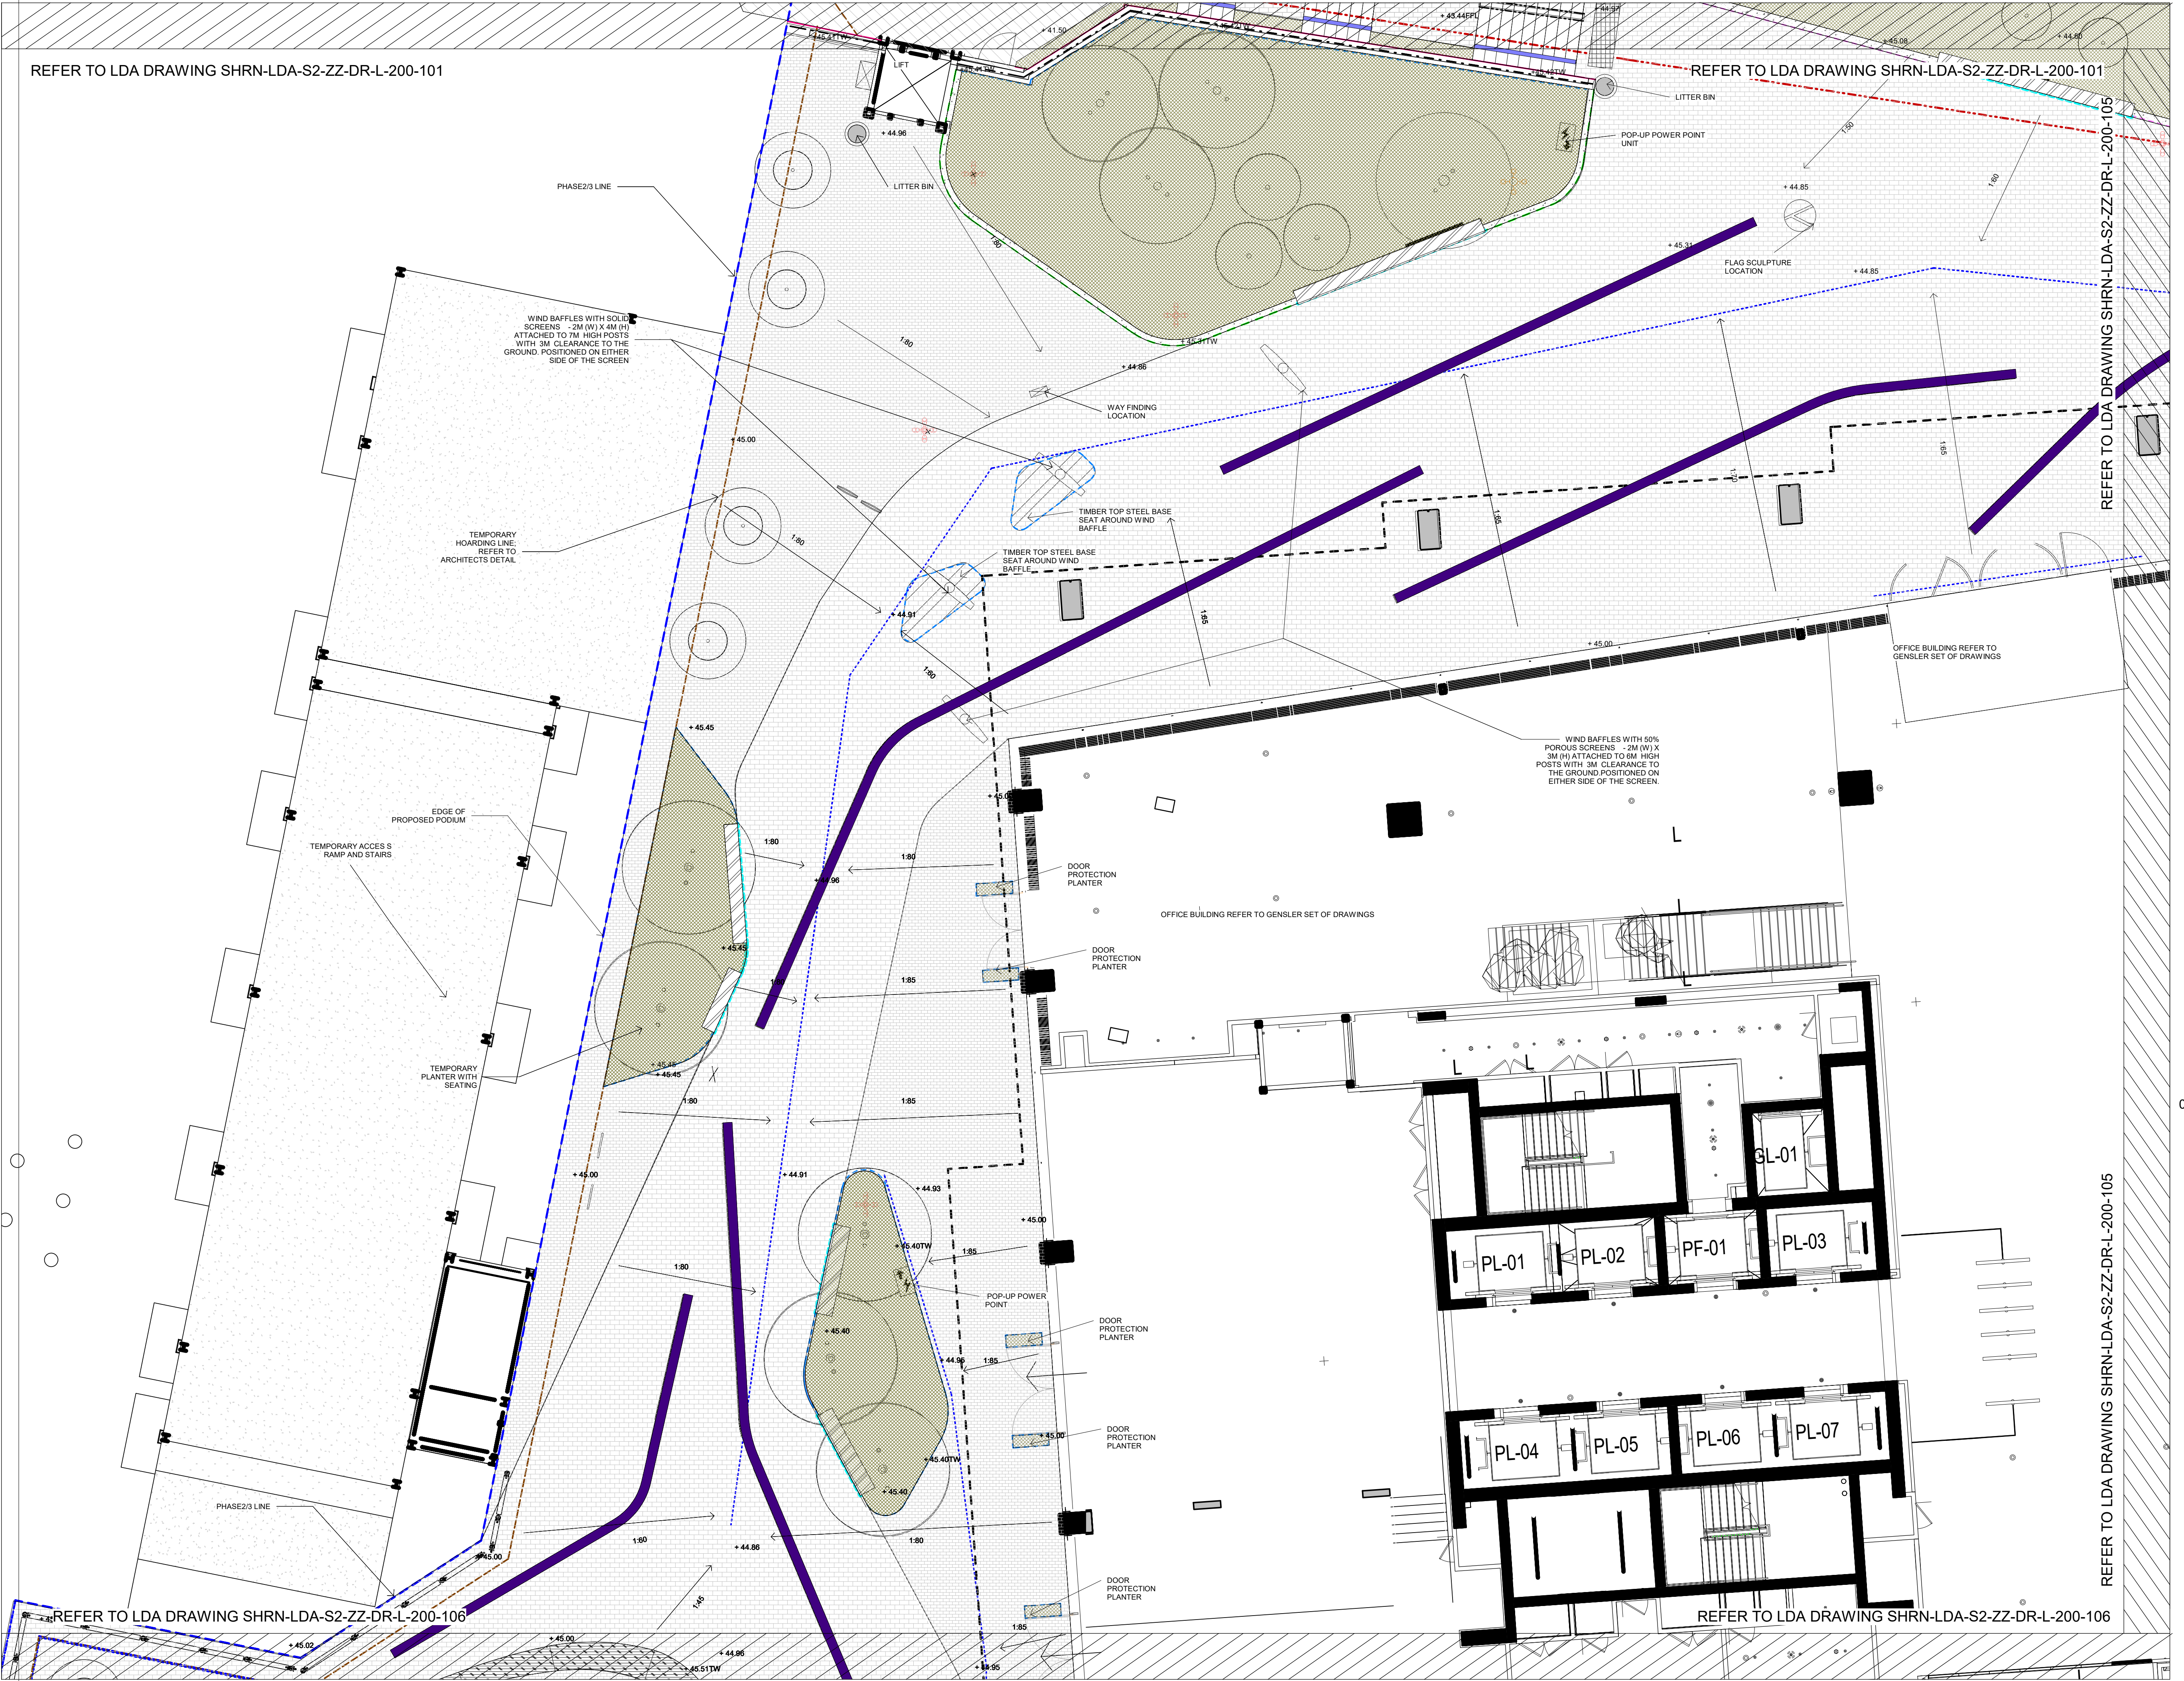


LEGEND

FOR HARDWORKS KEY REFER TO LDA
DRAWING SHRN-LDA-S2-ZZ-DR-L-100-103

NOTE: PRINT IN COLOUR

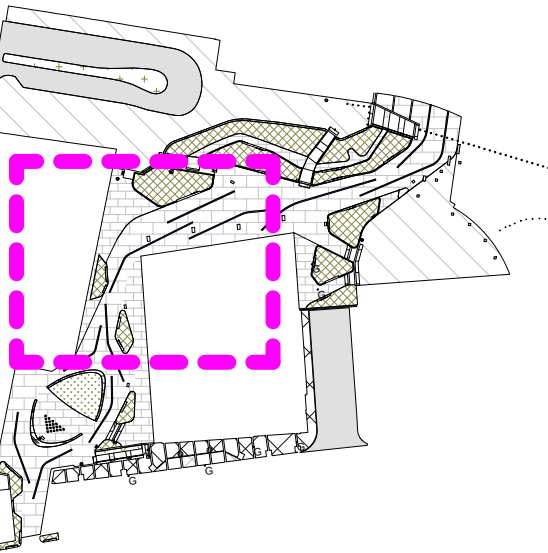

LOCATION PLAN

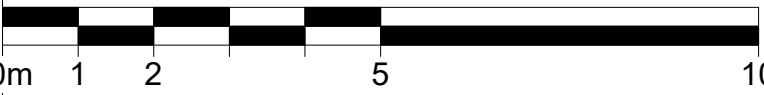

TO9	Issued for Planning	AB	19.09.24
TO8	For Planning	CI	25.07.23
TO7	For Planning	CI	13.06.23
TO6	Issued for S278 works	CI	14.04.23
TO5	Pocket Park Revision	CI	14.03.23
TO4	POCKET PARK REVISION	CI	14.12.22

REV	DESCRIPTION	BY/CHK/APP	DATE
-----	-------------	------------	------

LDA DESIGN
www.lda-design.co.uk
E mail@lda-design.co.uk

PROJECT TITLE
STATION HILL NORTH, READING
MASTER LLP

DRAWING TITLE
PHASE 2 DETAILED HARDWORKS
PLAN - SHEET 4 OF 7

ISSUED BY London

SCALE@A1 1:100

PURPOSE OF ISSUE Planning

STATUS PL

PROJECT ORGANISER ZONE LEVEL TYPE ROLE NUMBER

-SHRN-LDA-S2-ZZ-DR-L-200-104

No dimensions are to be scaled from this drawing.
All dimensions are to be checked on site.
Area measurements for indicative purposes only.

© LDA Design Consulting Ltd. Quality Assured to BS EN ISO 9001 : 2015
Sources: Ordnance Survey