


Holybrook car park, Level 7	Existing provision	Proposed provision
Standard parking spaces	359	369
Disabled parking spaces	7	0
Parent & Child parking spaces	23	0
Electric charge bays	0	6
Total	389	375

Note: proposed spaces at 2.5m wide

Holybrook car park (entire) TOTALS	Existing provision	Proposed provision
Standard parking spaces	589	544
Disabled parking spaces	37	37
Parent & Child parking spaces	23	20
Electric charge bays	0	6
Car wash & valet	21	22
Total	670	629

- Pedestrian access to centre
- Fire escape access

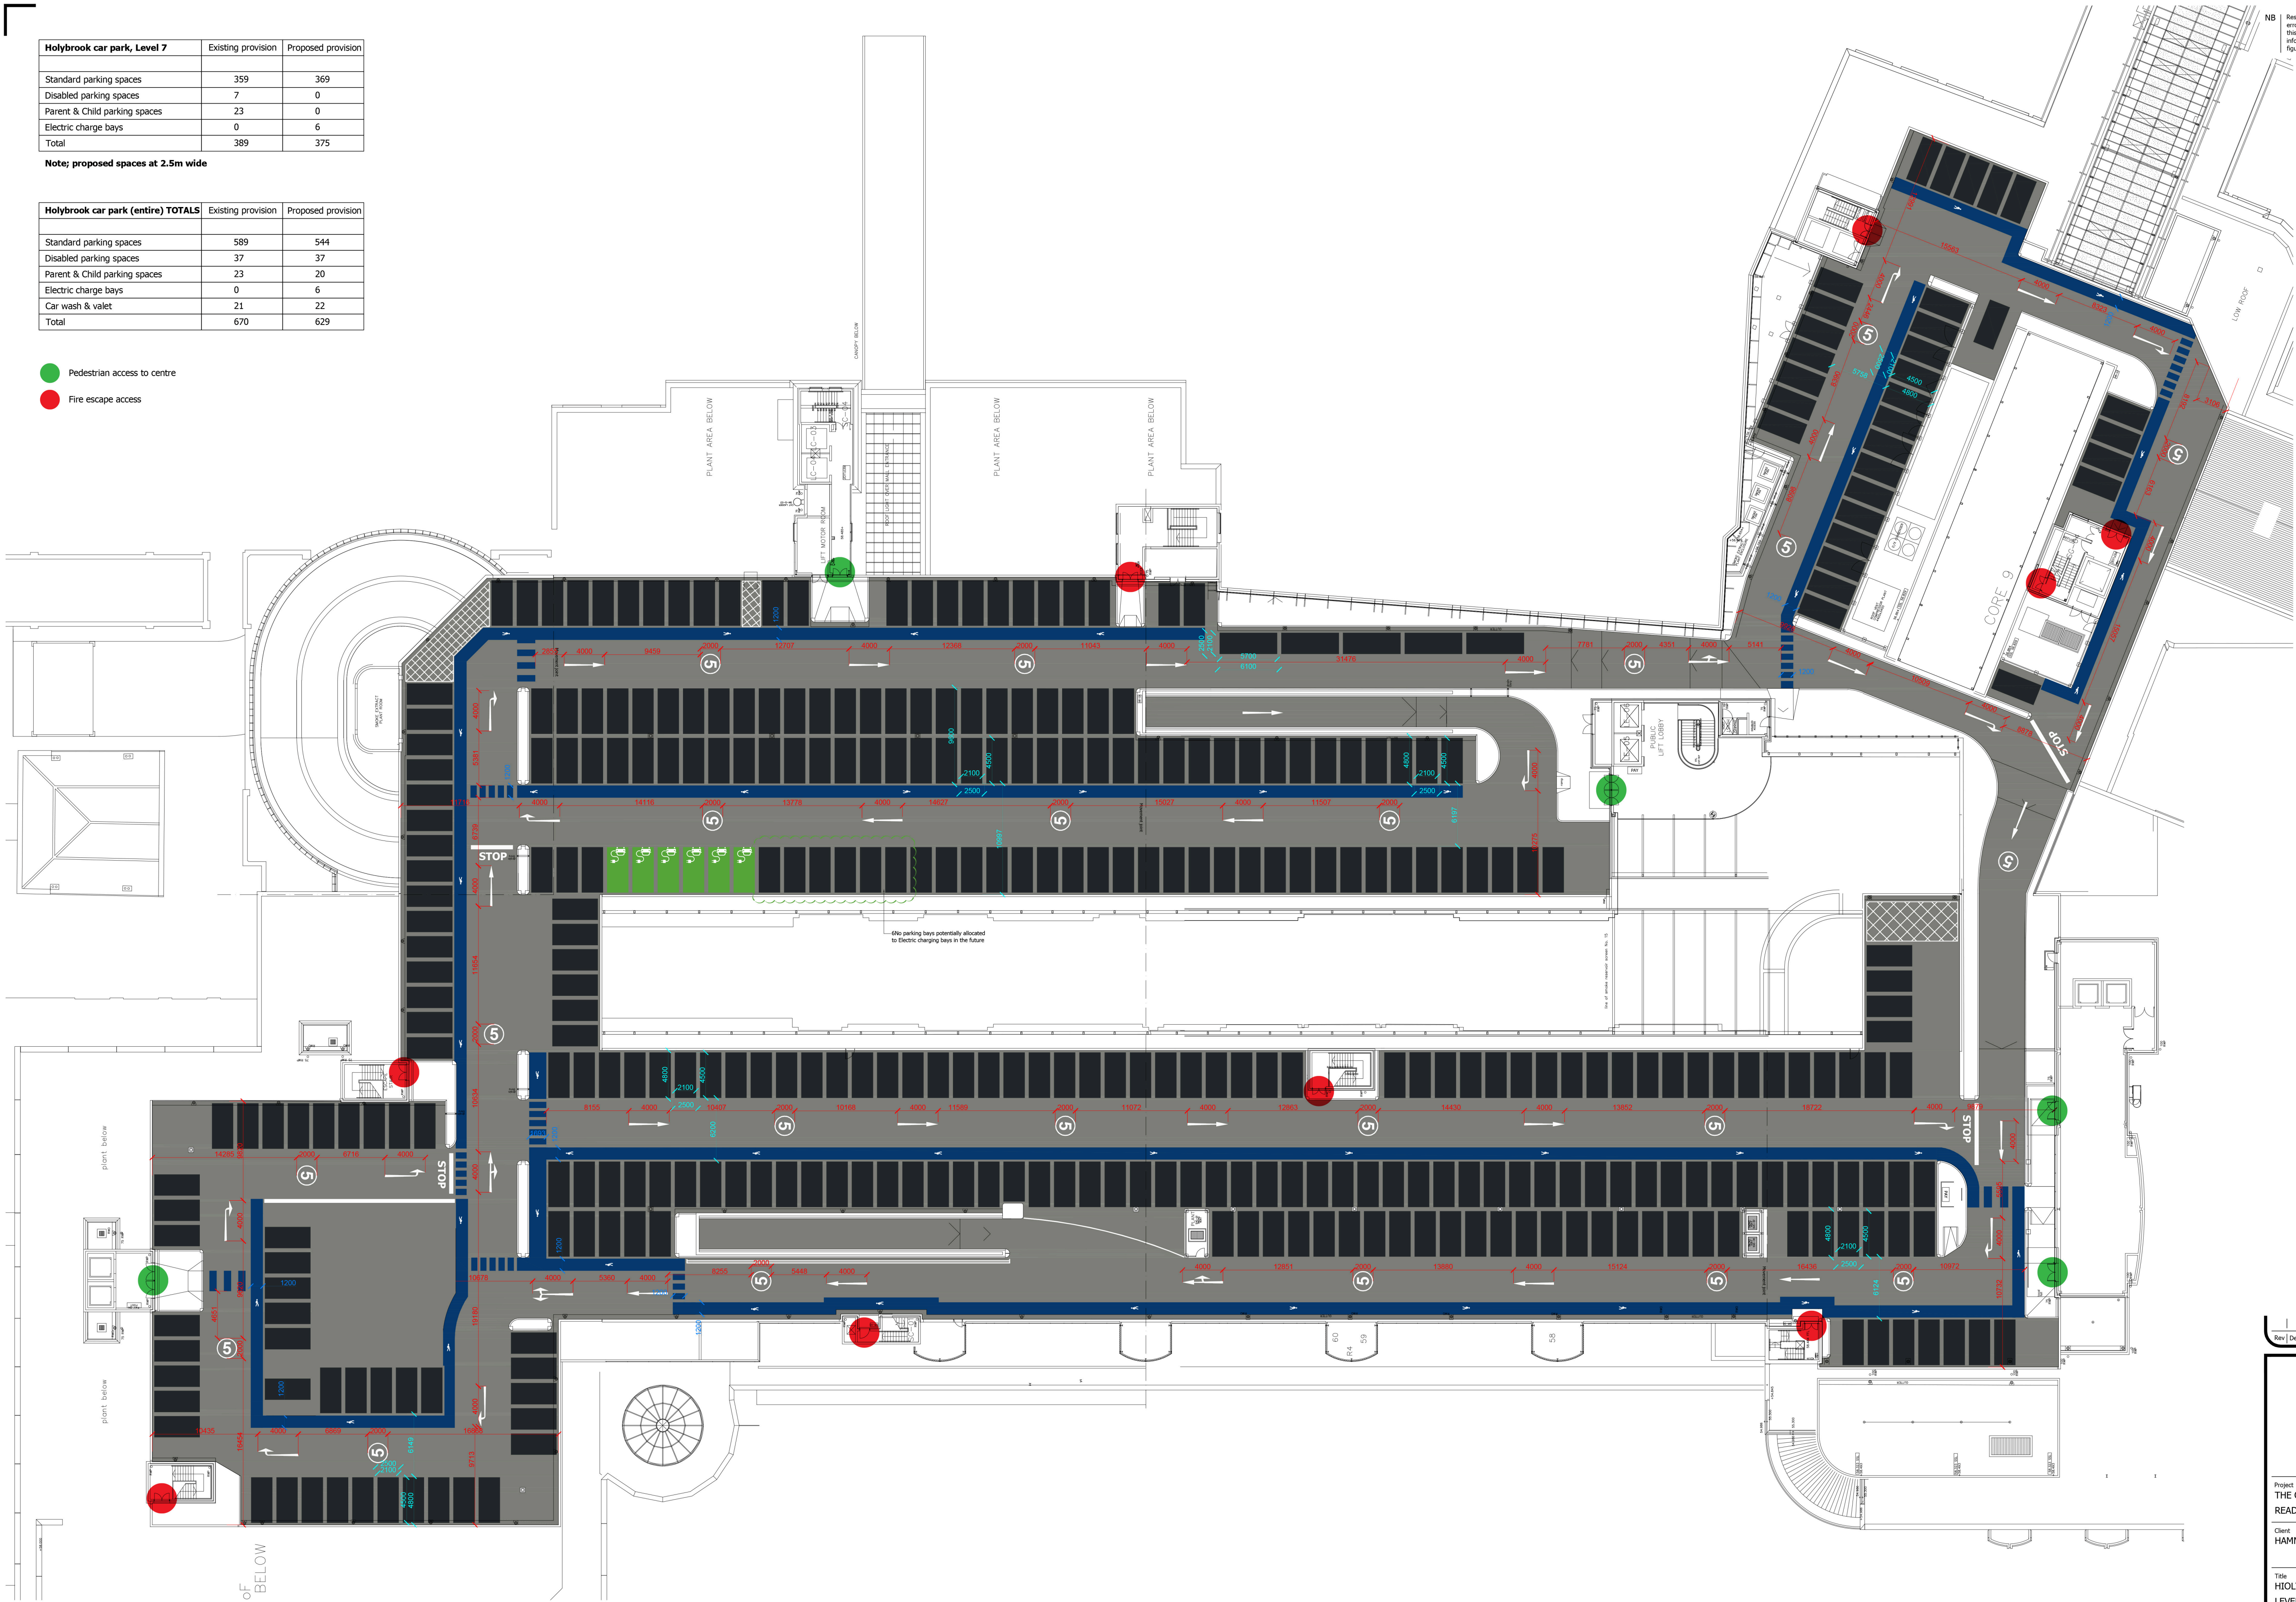

NB Responsibility is not accepted for errors made by others scaling from this drawing. All construction information should be taken from figured dimensions only

A1

Layouts shown are transcribed from Landlord's Basebuild data and are intended as initial feasibility drawings only, subject to detailed measured survey, Structural Engineers report, M&E Engineers report, Building Control approval, Fire Officer approval and all statutory applications

Note, all deck markings (space demarcation, directional arrows, walkway hatching, running man signage and the like) are shown for indicative/illustrative purposes only and do not represent precise positioning or design

Rev	Description	By	Date
			
Project THE ORACLE SHOPPING CENTRE, READING,			
Client HAMMERSON			
Title HOLYBROOK CAR PARK LEVEL 7 - SETTING OUT			
Drawn by ACD	Surveyor LDH	Date MAY 2018	
Scale 1:300 @ A1			
Drawing Number: B151712-A02-66			Revision