


Holybrook car park, Level 6	Existing provision	Proposed provision
Standard parking spaces	230	177
Disabled parking spaces	30	37
Parent & Child parking spaces	0	20
Electric charge bays	2	0
Car wash & valet	21	22
Total	283	256

Note: proposed spaces at 2.5m wide

Holybrook car park (entire) TOTALS	Existing provision	Proposed provision
Standard parking spaces	589	546
Disabled parking spaces	37	37
Parent & Child parking spaces	23	20
Electric charge bays	0	6
Car wash & valet	21	22
Total	670	631

- Pedestrian access to centre
- Fire escape access

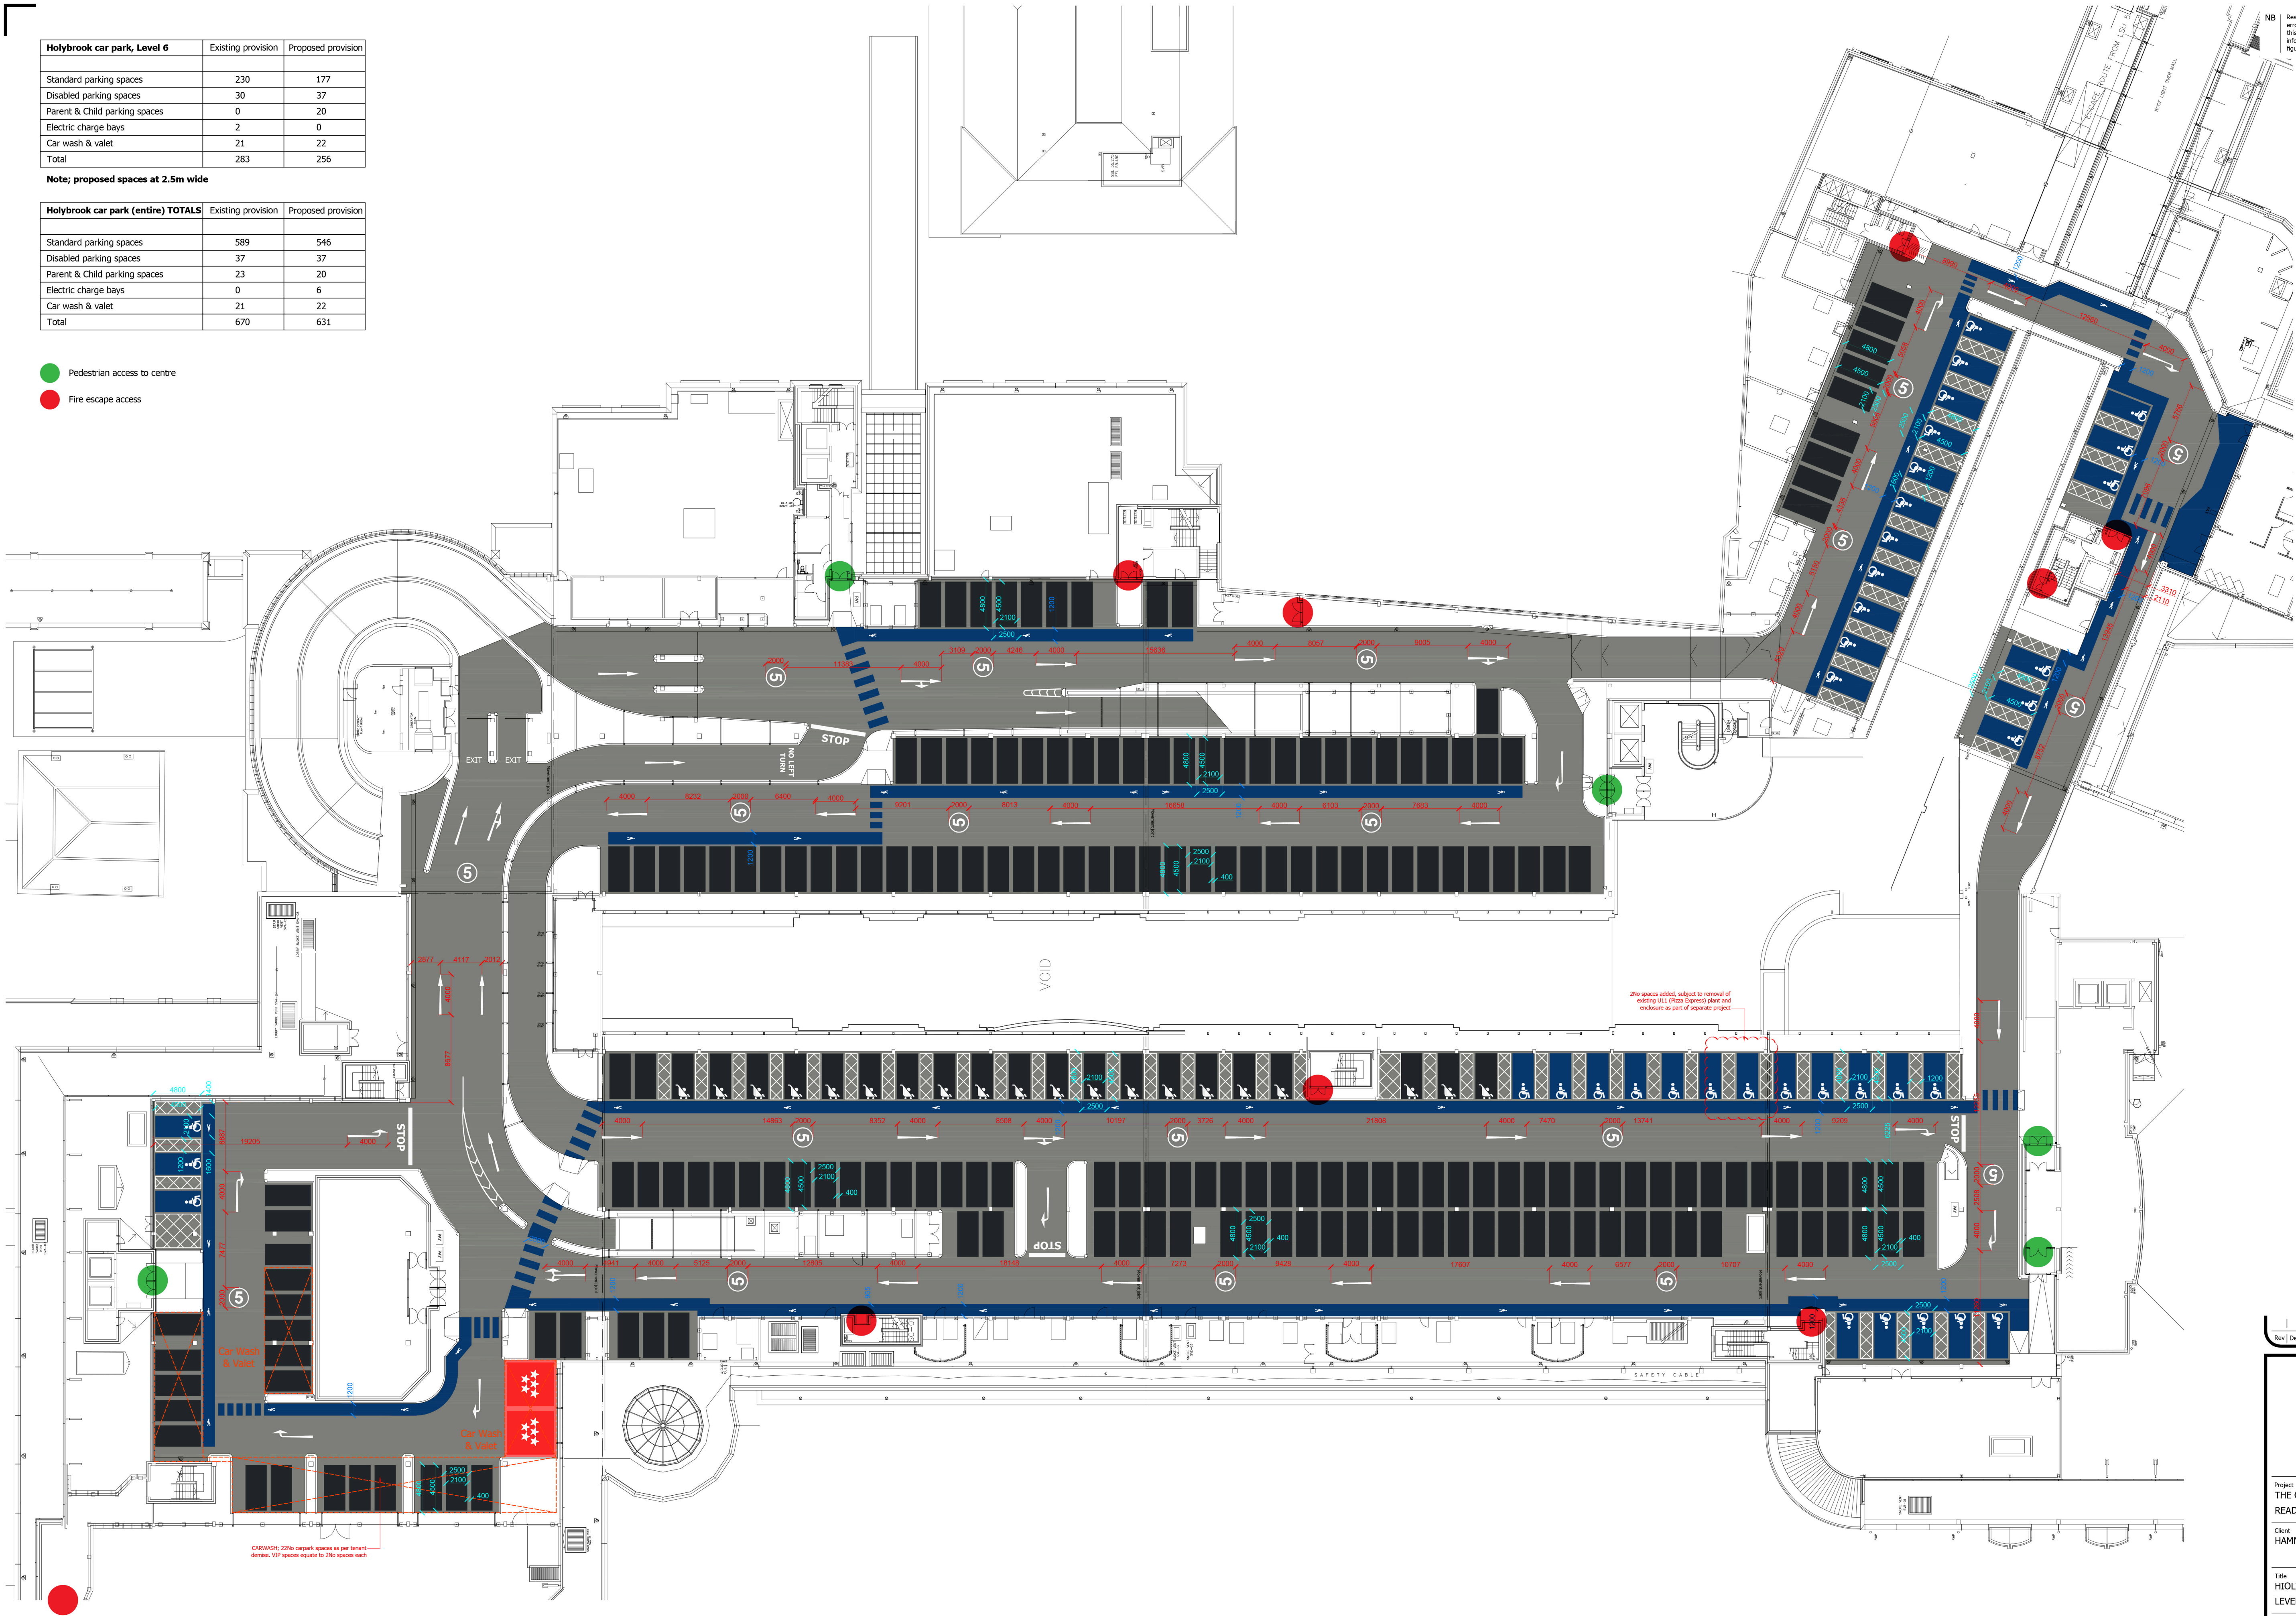

NB Responsibility is not accepted for errors made by others scaling from this drawing. All construction information should be taken from figured dimensions only

A1

Rev | Description | By | Date



Project
THE ORACLE SHOPPING CENTRE,
READING,
Client
HAMMERSON

Title
HOLYBROOK CAR PARK
LEVEL 6 - SETTING OUT

Drawn by
ACD

Surveyor
LDH

Date
AUGUST 2018

Scale
1:300 @ A1

Drawing Number
B151712-A02-65

Revision

Layouts shown are transcribed from Landlord's Basebuild data and are intended as initial feasibility drawings only, subject to detailed measured survey, Structural Engineers report, M&E Engineers report, Building Control approval, Fire Officer approval and all statutory applications

Note, all deck markings (space demarcation, directional arrows, walkway hatching, running man signage and the like) are shown for indicative/illustrative purposes only and do not represent precise positioning or design