

GENERAL NOTES


All rights reserved.

All drawings and written material appearing here, constitute original and unpublished work of the Architect and may not be duplicated, used or disclosed without written consent of the Architect.

Notes and material designations are typical for similar conditions unless otherwise indicated.


Do not scale from this drawing.

This is a Stage 3 level Architectural Drawing. Structures and MEP has not been fully developed to the same level and additional coordination between the disciplines may be required.

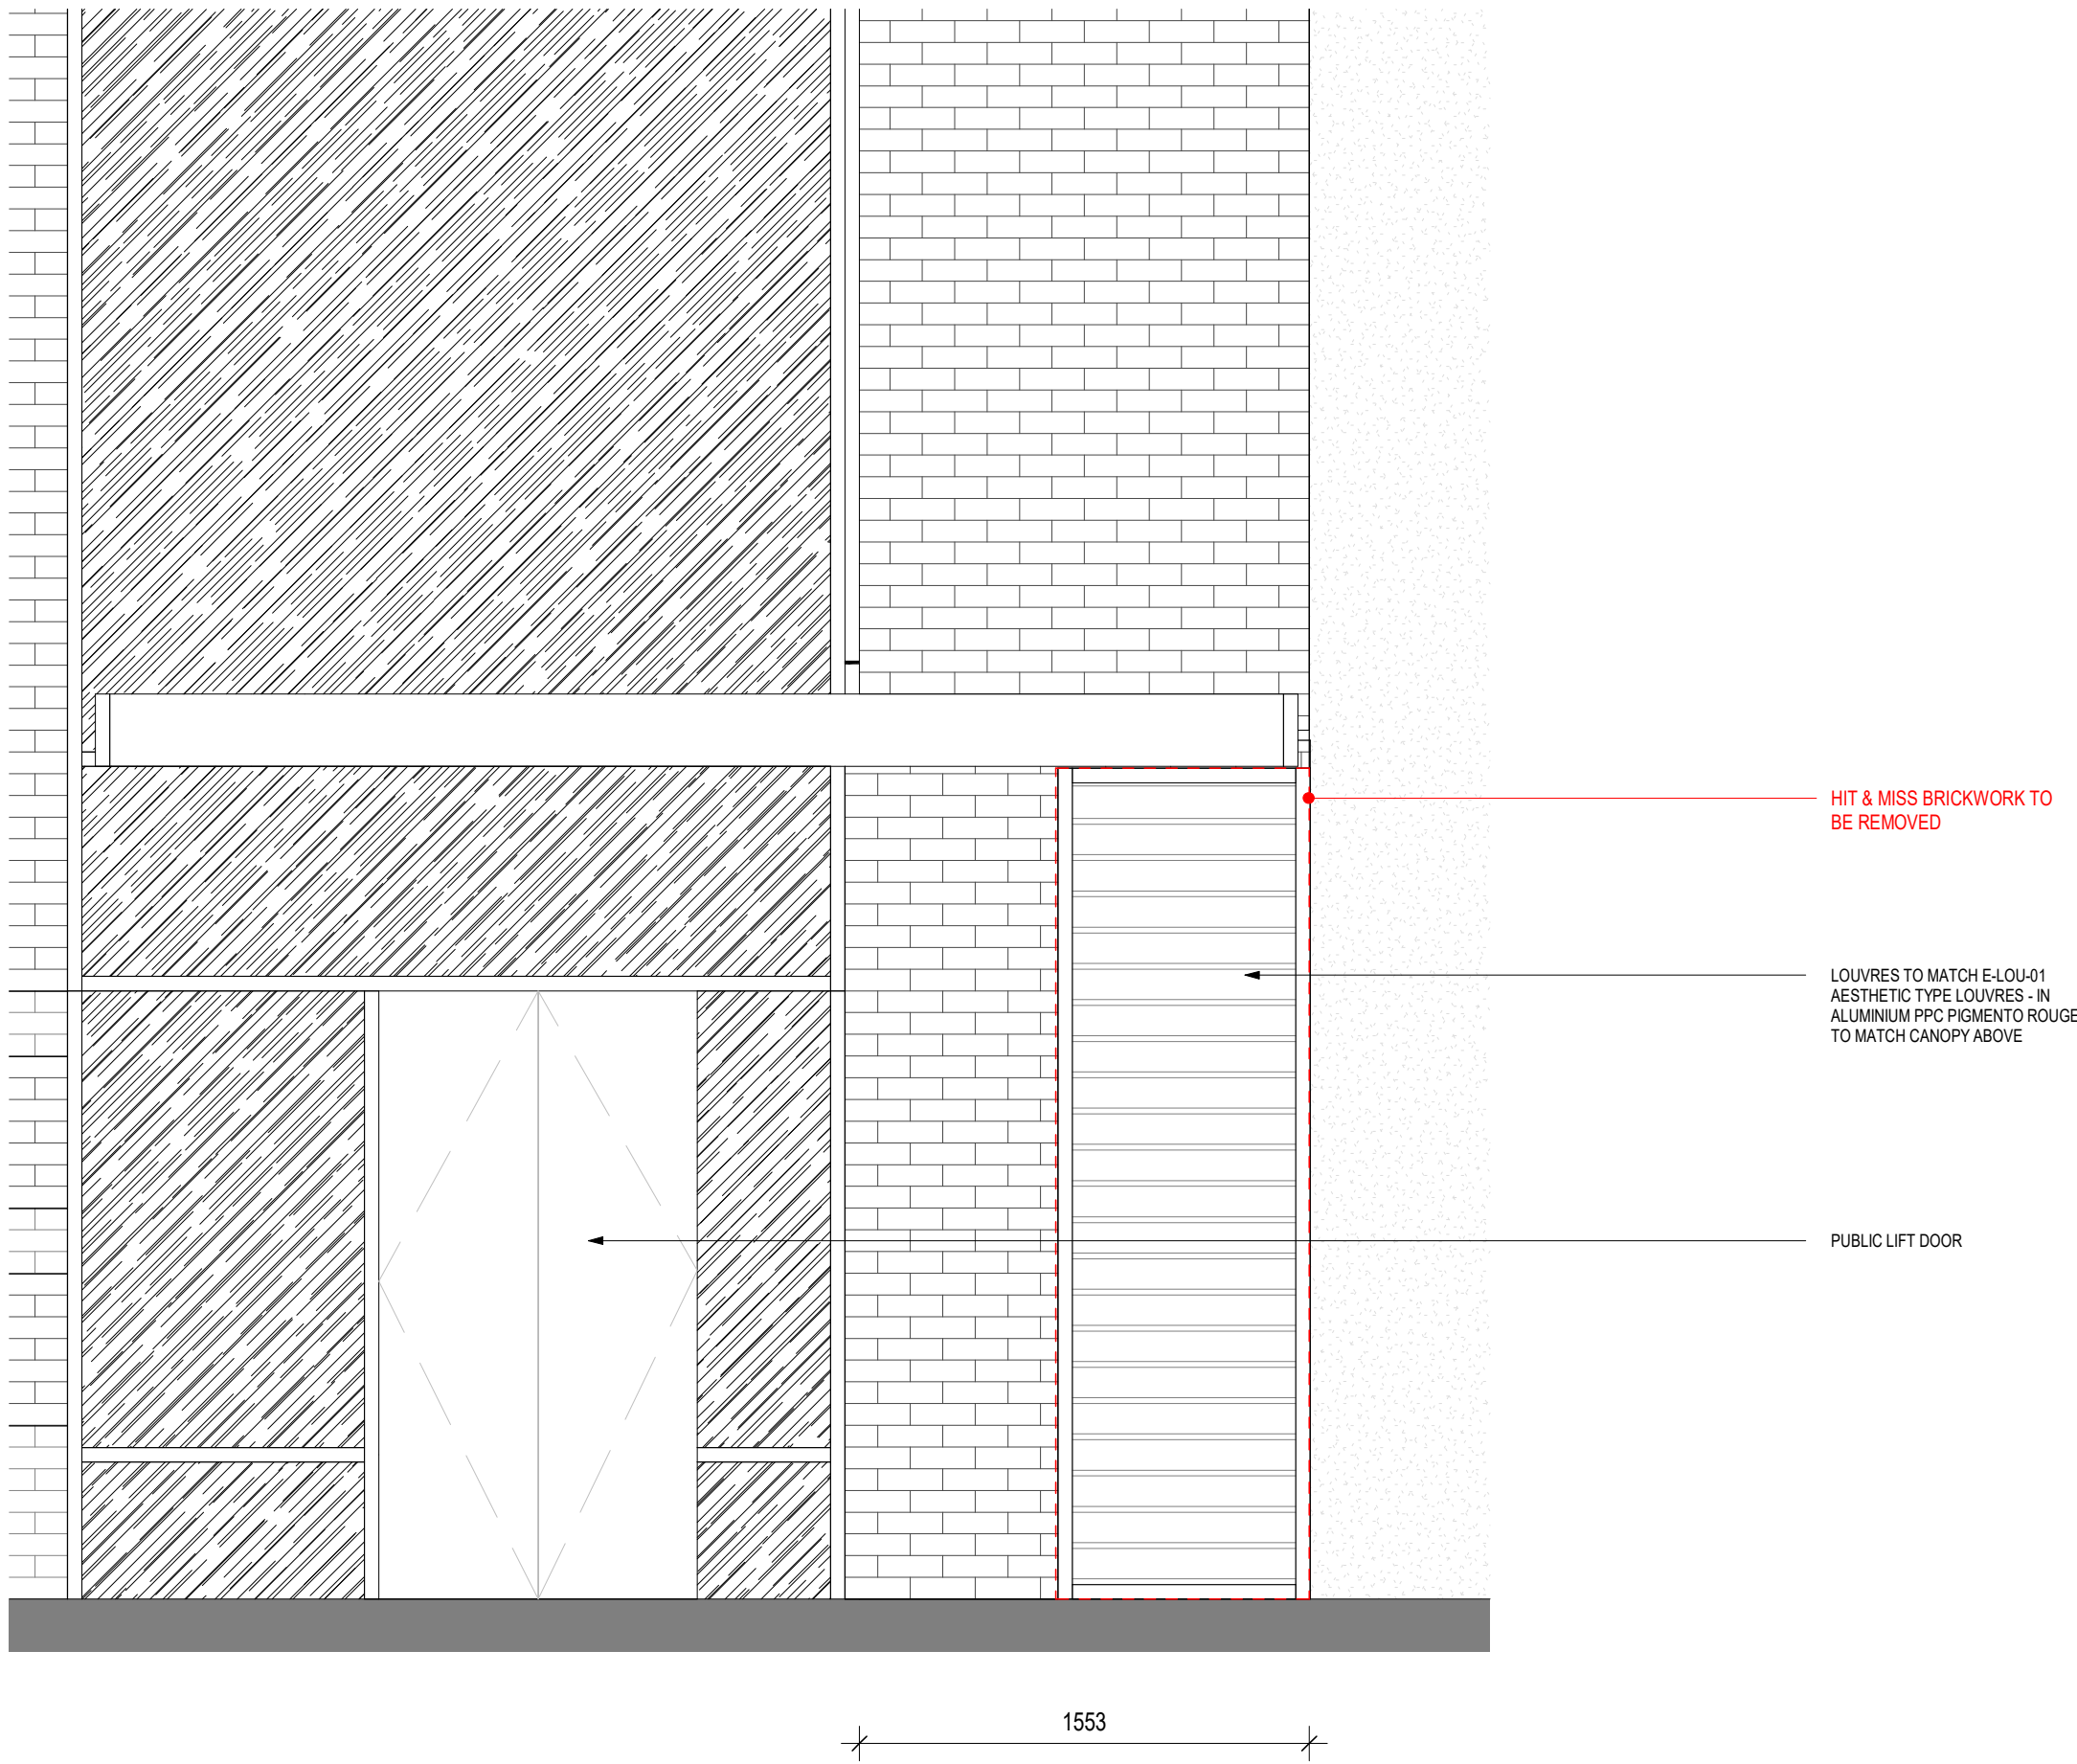

1 GARRARD STREET GAS INTAKE ELEVATION - LOUVRES


1 : 25

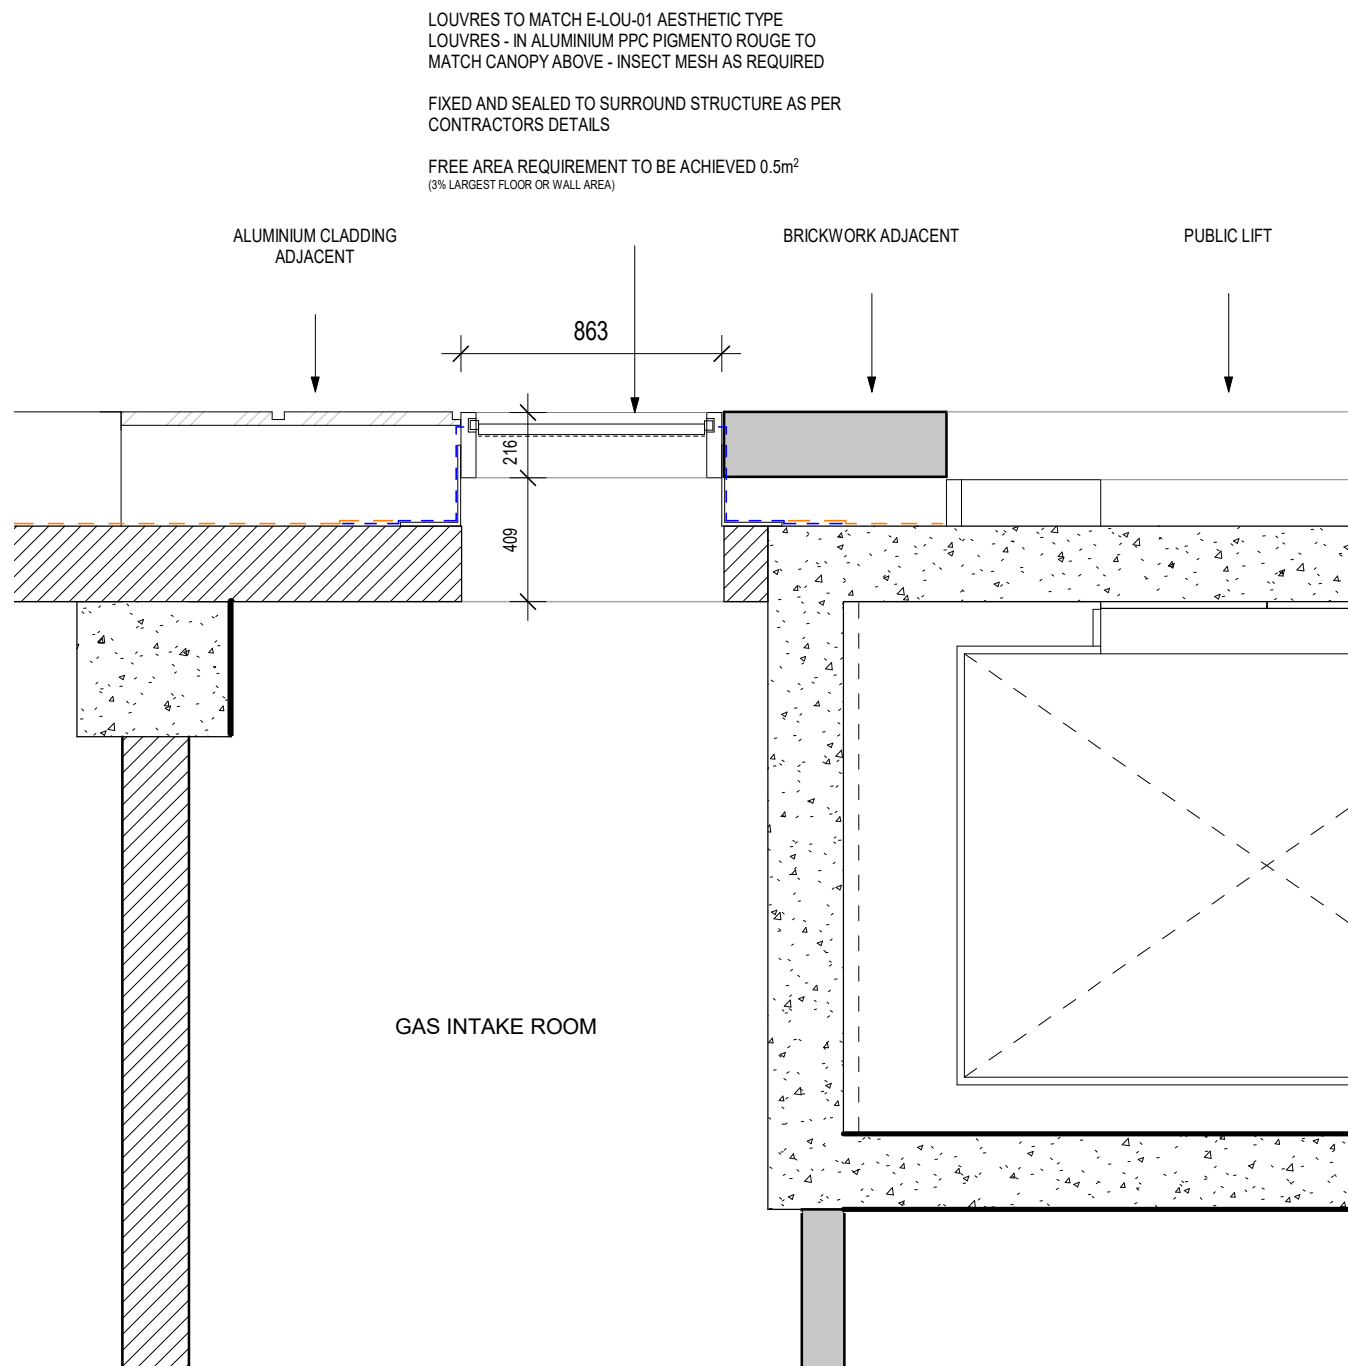

2 GARRARD STREET GAS INTAKE DETAIL PLAN - LOUVRES

1 : 25

REV No.	DATE	DESCRIPTION	DWN	CHK
KEY PLAN				

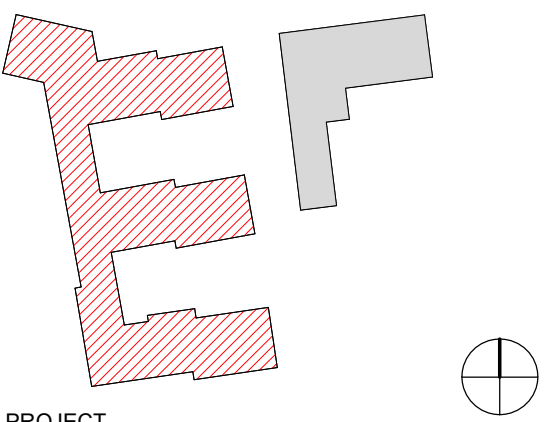

PROJECT

Station Hill, Reading

CLIENT

SH Reading Master LLP

CALLISONRTKL™

Arcadis UK ME Ltd
Black Bull Yard, 18 - 22 Hatton Wall
London | EC1N 8JH
T: +44(0)20 7306 0404

SHEET IDENTIFICATION

TITLE

GARRARD STREET GAS INTAKE ROOM - LOUVRED FACADE

STATUS

Stage 4 - For Information

SUITABILITY STATUS

PROJECT NUMBER		DATE DRAWN:		06/21/24	
050-170073		SCALE @ A1:		1 : 25	
		DRAWN BY:		JP	
		CHECKED BY:		Checker	

PROJECT	ORIGINATOR	ZONE	LEVEL	TYPE	ROLE
SHR	CRL	BE	LG	DR	A
NUMBER	REV.				
500-201	-				