


X:\JOBS\6516_Station_Hill_Reading_Phase_3\37CAD\Drawings\6516_PHASE 3 TEMP CARPARK\SHRN-LDA-S2-ZZ-DR-L-300-001.DWG

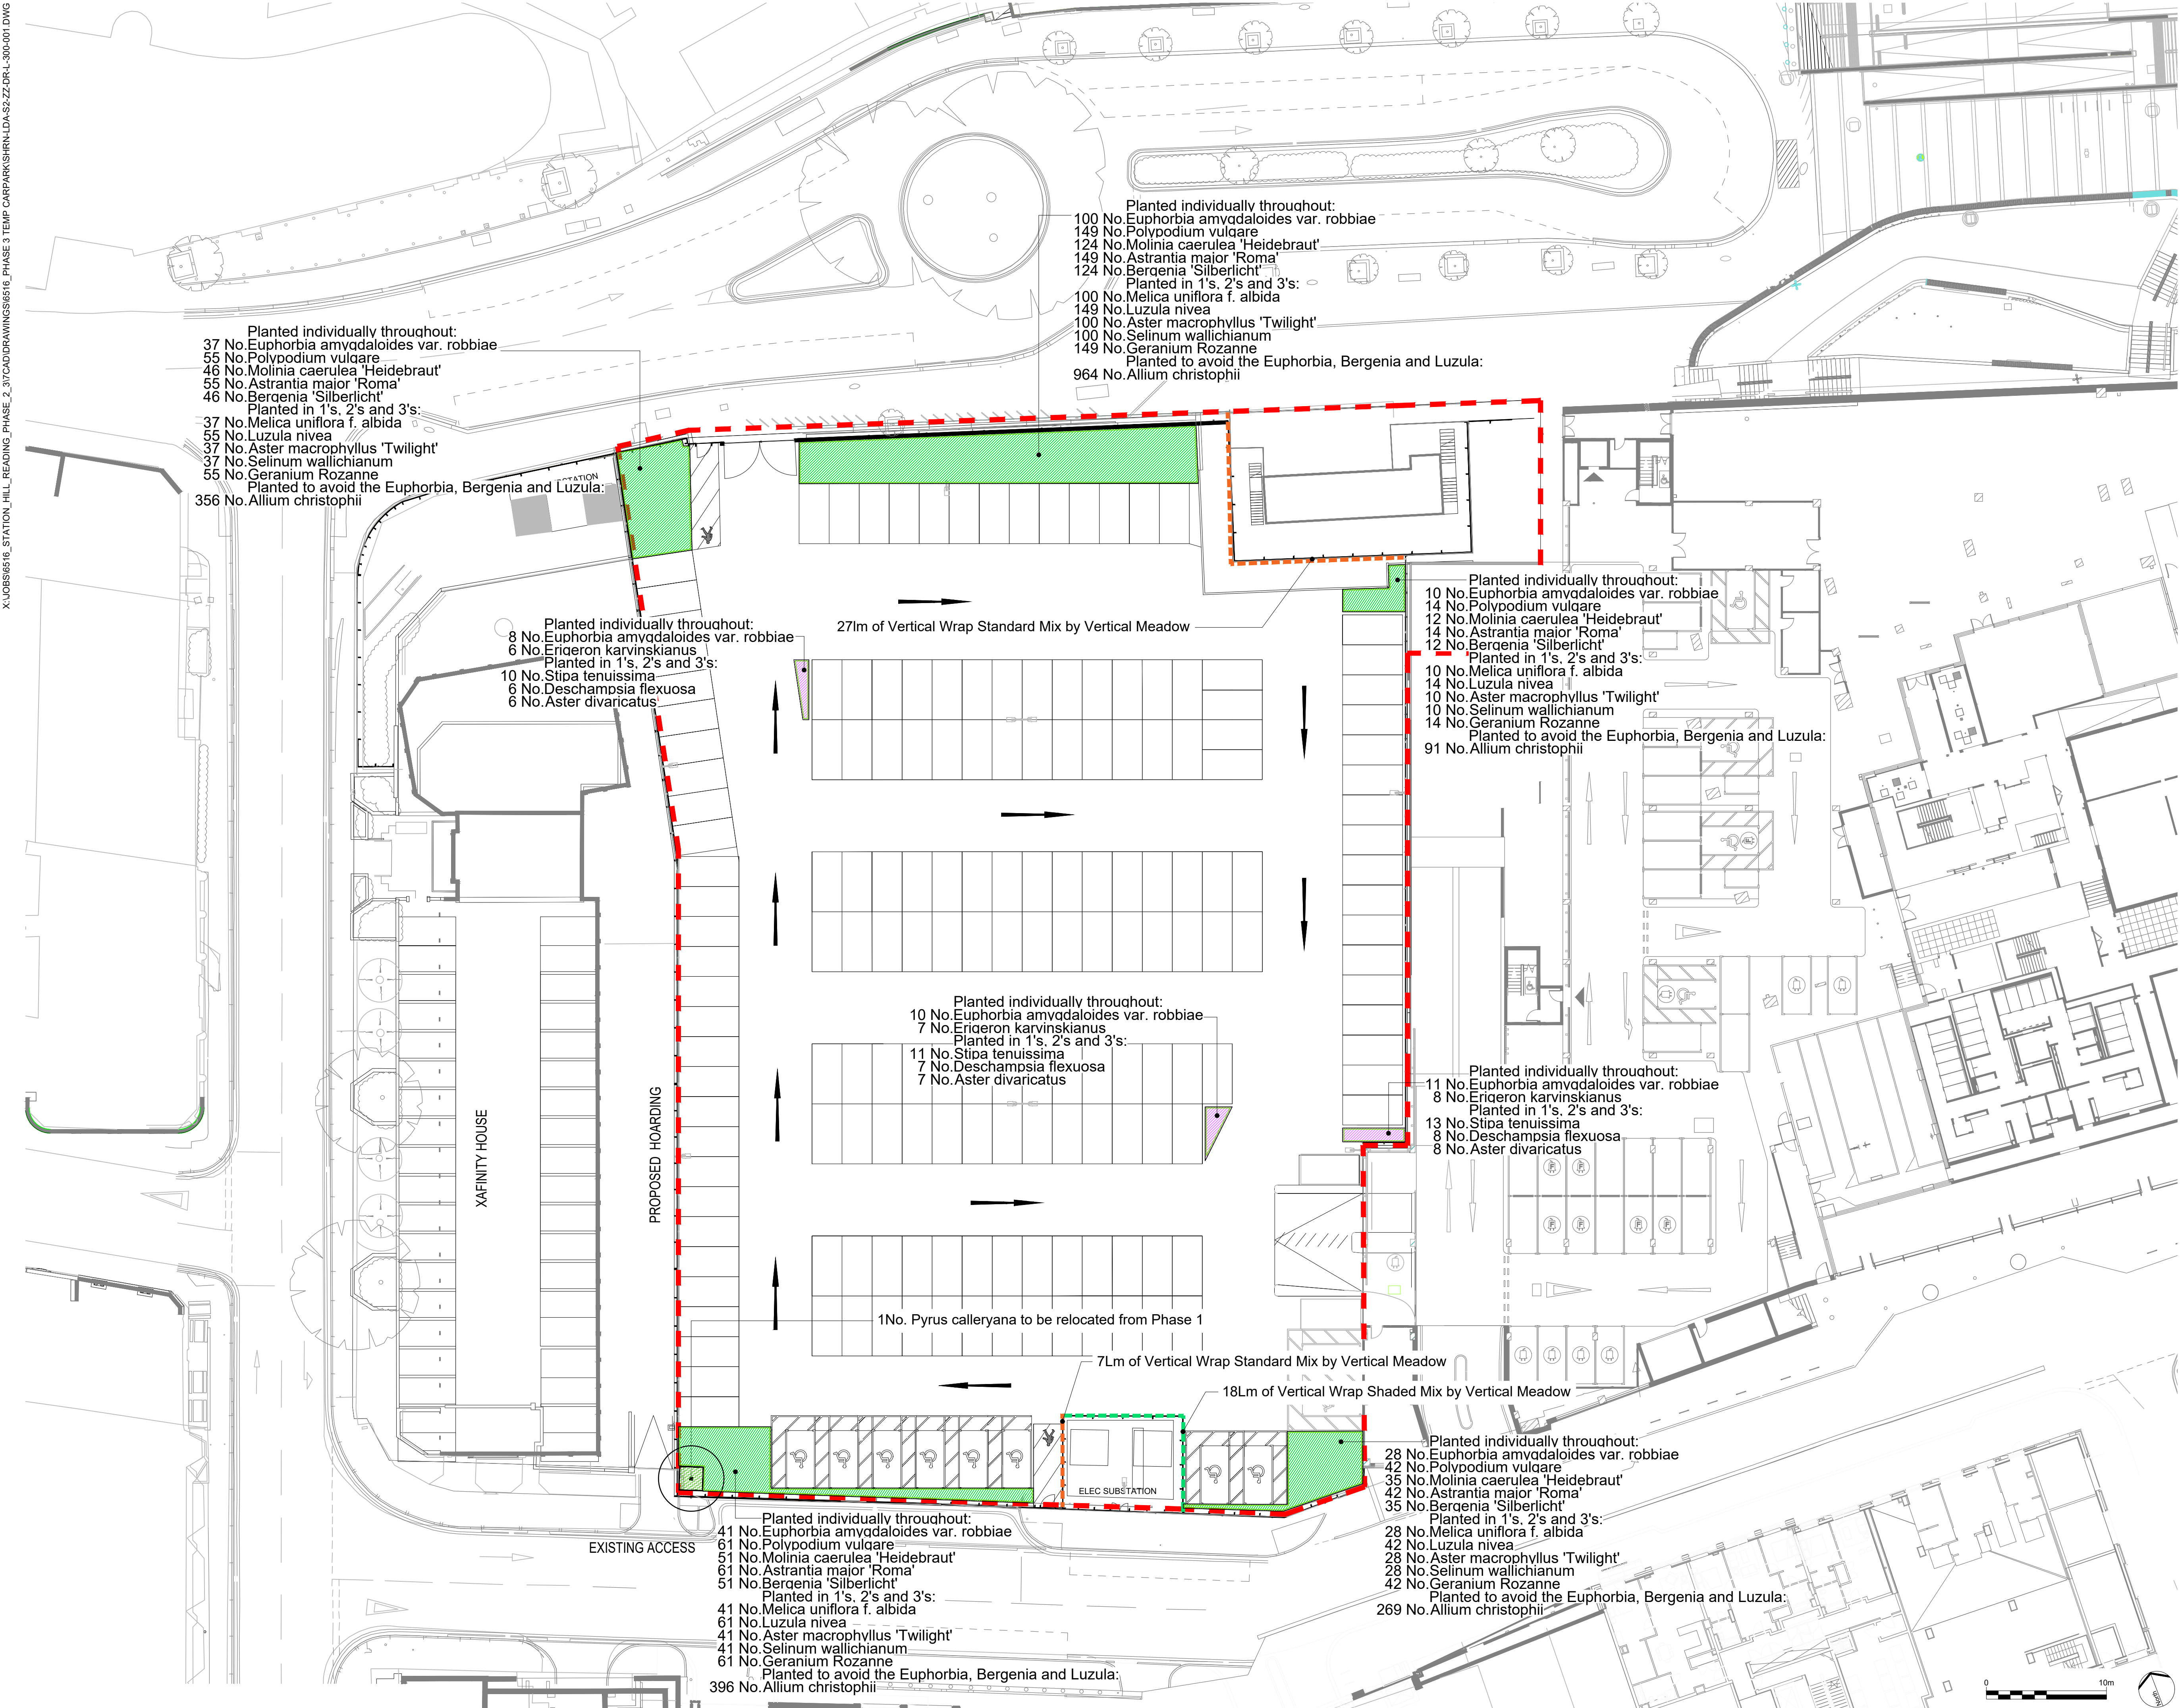

LEGEND

Notes:

1. The meadow wrap is to be affixed directly to timber hoarding with type G 4/11/140 staples or screws every 300mm square, with irrigation pipes pre-inserted

2. Both Green Walls need a water tap connection to the water main

P02 AMENDMENTS TO LAYOUT CI 06/08/24
P01 FIRST ISSUE CI 05/07/24
REV. DESCRIPTION APP. DATE

LDA DESIGN

PROJECT TITLE
STATION HILL NORTH, READING

DRAWING TITLE
PHASE 3 TEMPORARY CAR PARK
PLANTING PLAN

ISSUED BY: London T: 020 7467 1470
DATE: JULY 2024 DRAWN: BB
SCALE: A1 1:250 CHECKED: AB
STATUS: Planning APPROVED: CI

DWG. NO SHRN-LDA-S2-ZZ-DR-L-300-001

No dimensions are to be scaled from this drawing.
All dimensions are to be checked on site.
Area measurements for indicative purposes only.
© LDA Design Consulting Ltd. Quality Assured to BS EN ISO 9001 : 2015
Sources: Ordnance Survey