


X:\CIBS\0616_STATION_HILL_READING_PHASE_2_37\CADD\DRAWINGS\0616_PHASE 3 TEMP CARPARK\SHRN-LDA-S2-ZZ-PL-L-100-010.DWG

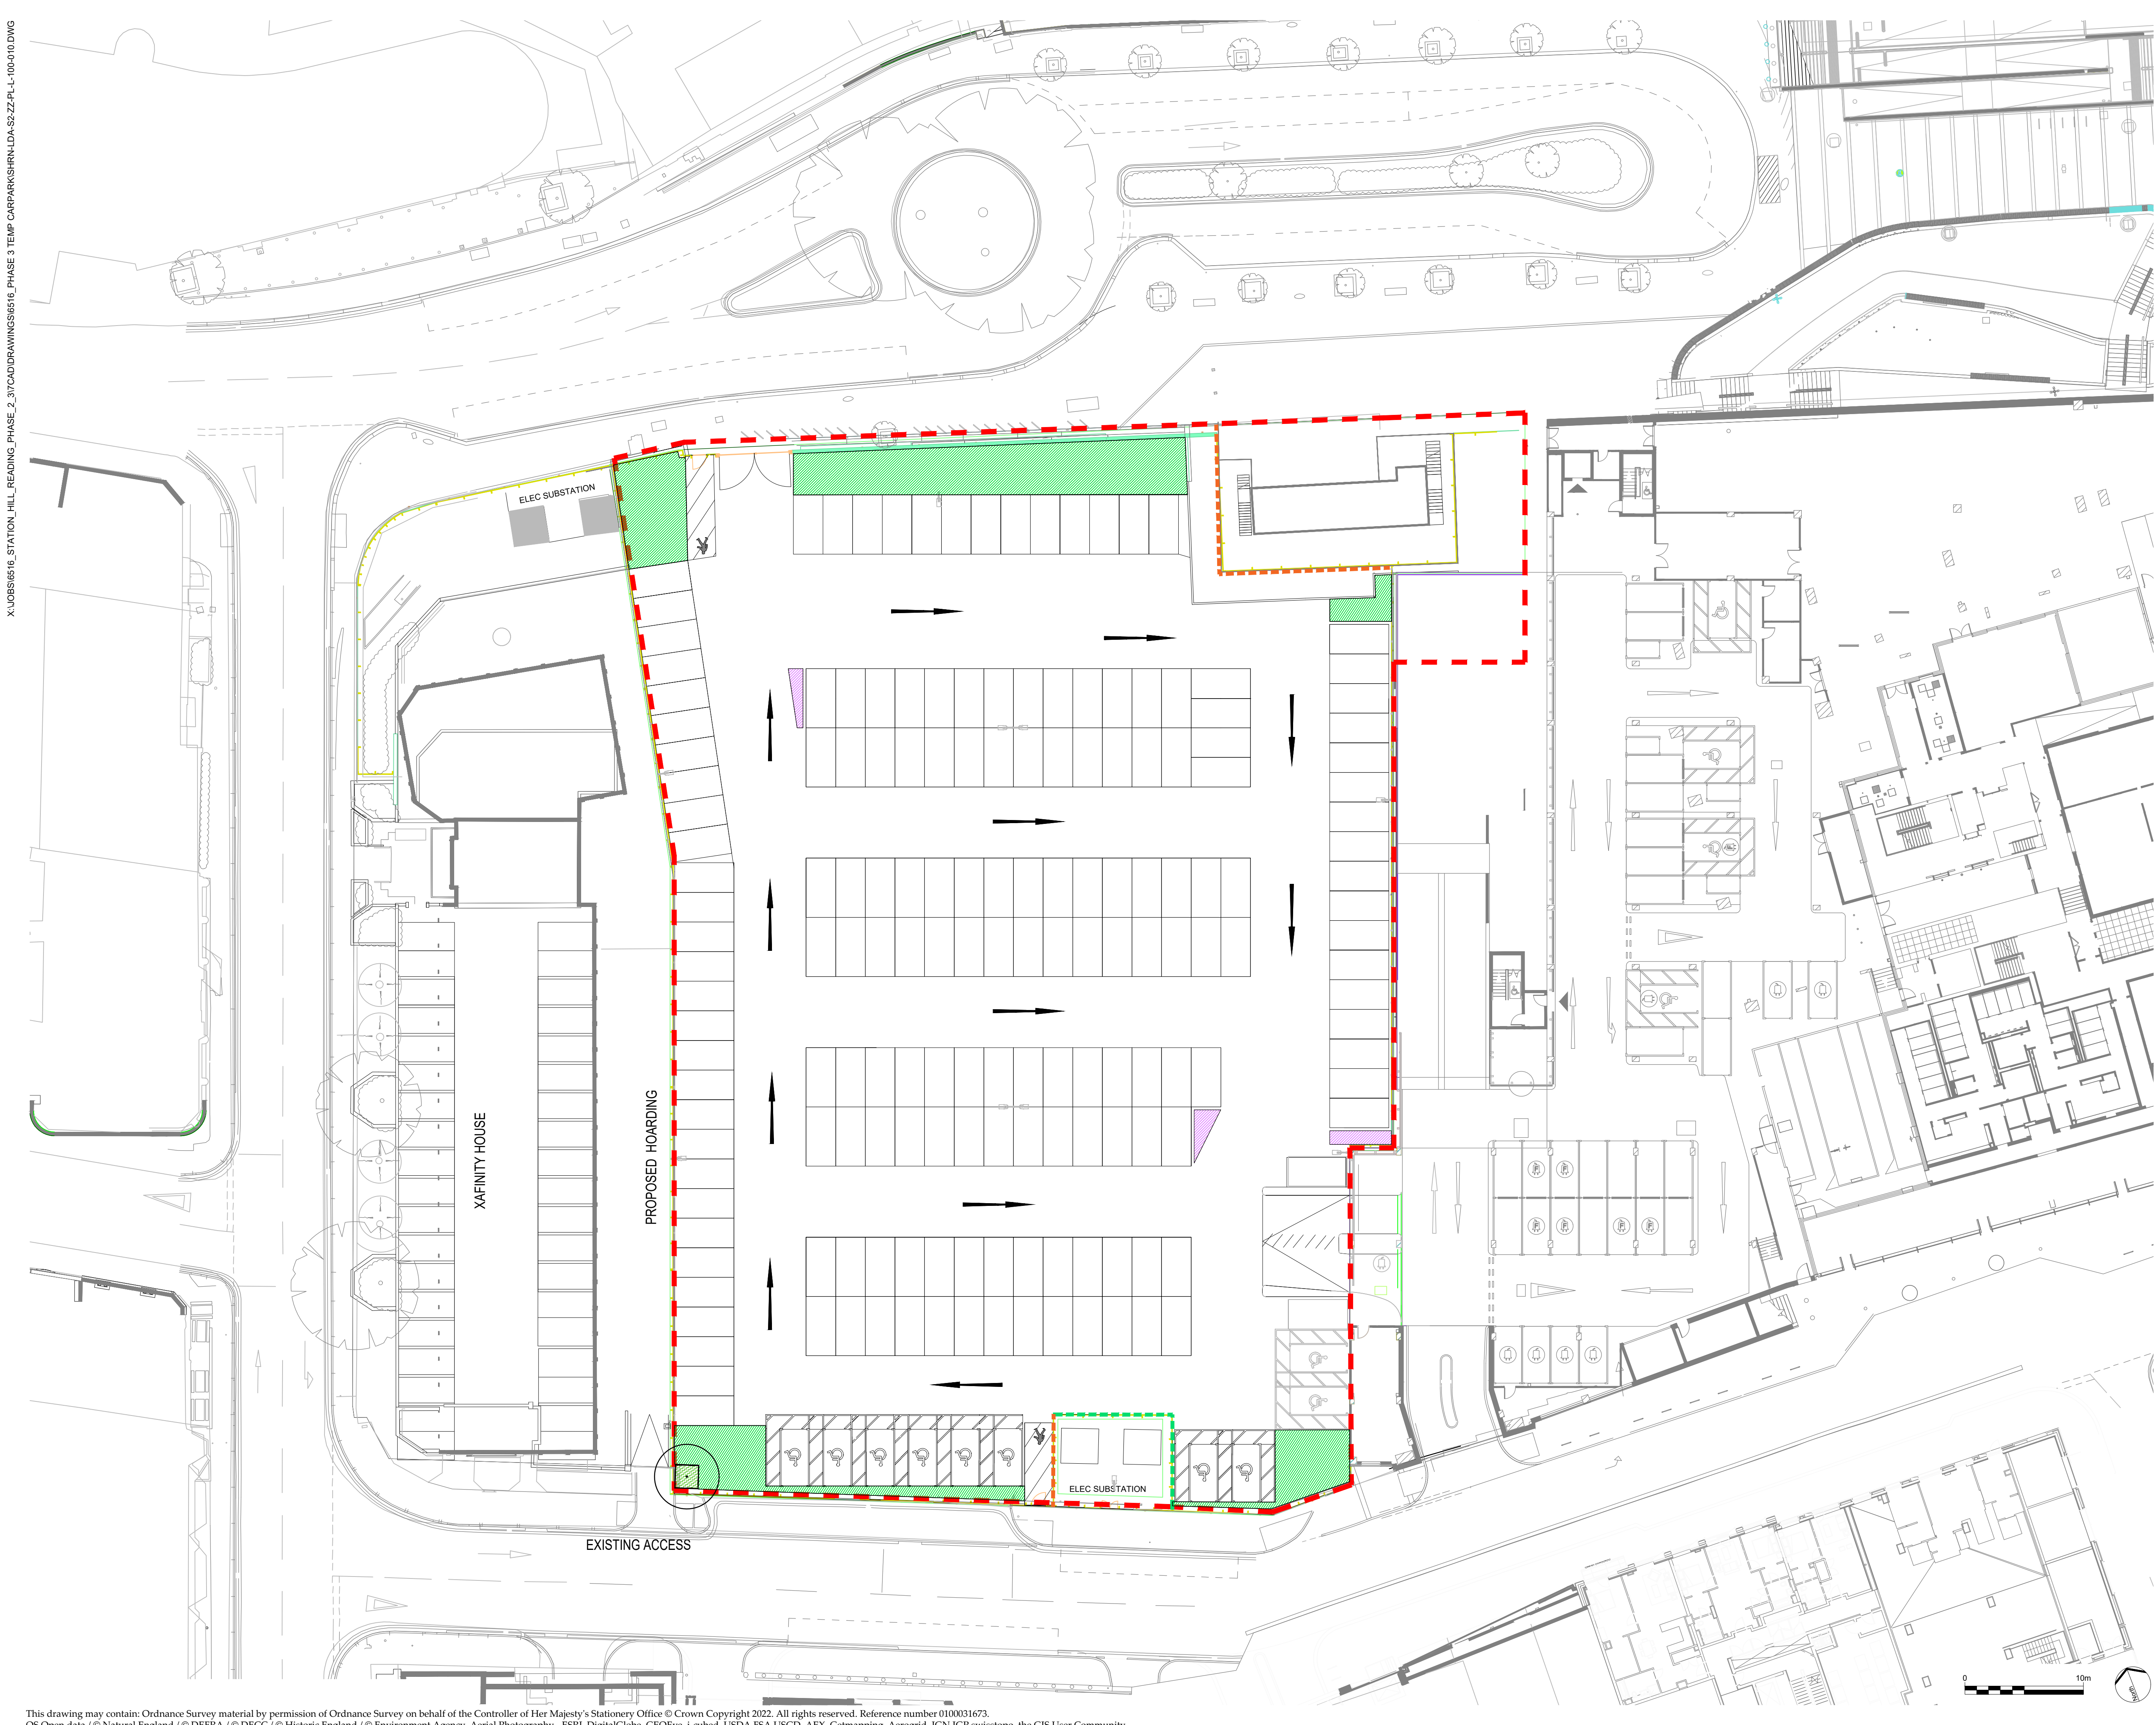

- LEGEND
- RED LINE BOUNDARY
 - IN-GROUND PLANTING
REFER DETAIL 1 / SHRN-LDA-S2-ZZ-DR-L-500-001
 - PLANTING IN RAISED PLANTERS
REFER DETAIL 2 / SHRN-LDA-S2-ZZ-DR-L-500-001
 - GREEN WALLS - VERTICAL MEADOWS
REFER DETAIL 3 / SHRN-LDA-S2-ZZ-DR-L-500-001
 - PHASE 1 TREE IN SQUARE PLANTER
TO BE RELOCATED
REFER DETAIL 4 / SHRN-LDA-S2-ZZ-DR-L-500-001

P02	AMENDMENTS TO LAYOUT	CI	06/08/24
P01	FIRST ISSUE	CI	06/07/24
REV.	DESCRIPTION	APP.	DATE

LDĀDESIGN

PROJECT TITLE
STATION HILL NORTH, READING

DRAWING TITLE
PHASE 3 TEMPORARY CAR PARK
GENERAL ARRANGEMENT PLAN

ISSUED BY	London	T: 020 7467 1470
DATE	JULY 2024	DRAWN BB
SCALE	1:250	CHECKED AB
STATUS	Planning	APPROVED CI

DWG. NO SHRN-LDA-S2-ZZ-PL-L-100-010

No dimensions are to be scaled from this drawing.
All dimensions are to be checked on site.
Area measurements for indicative purposes only.
© LDA Design Consulting Ltd. Quality Assured to BS EN ISO 9001 : 2015
Sources Ordnance Survey