



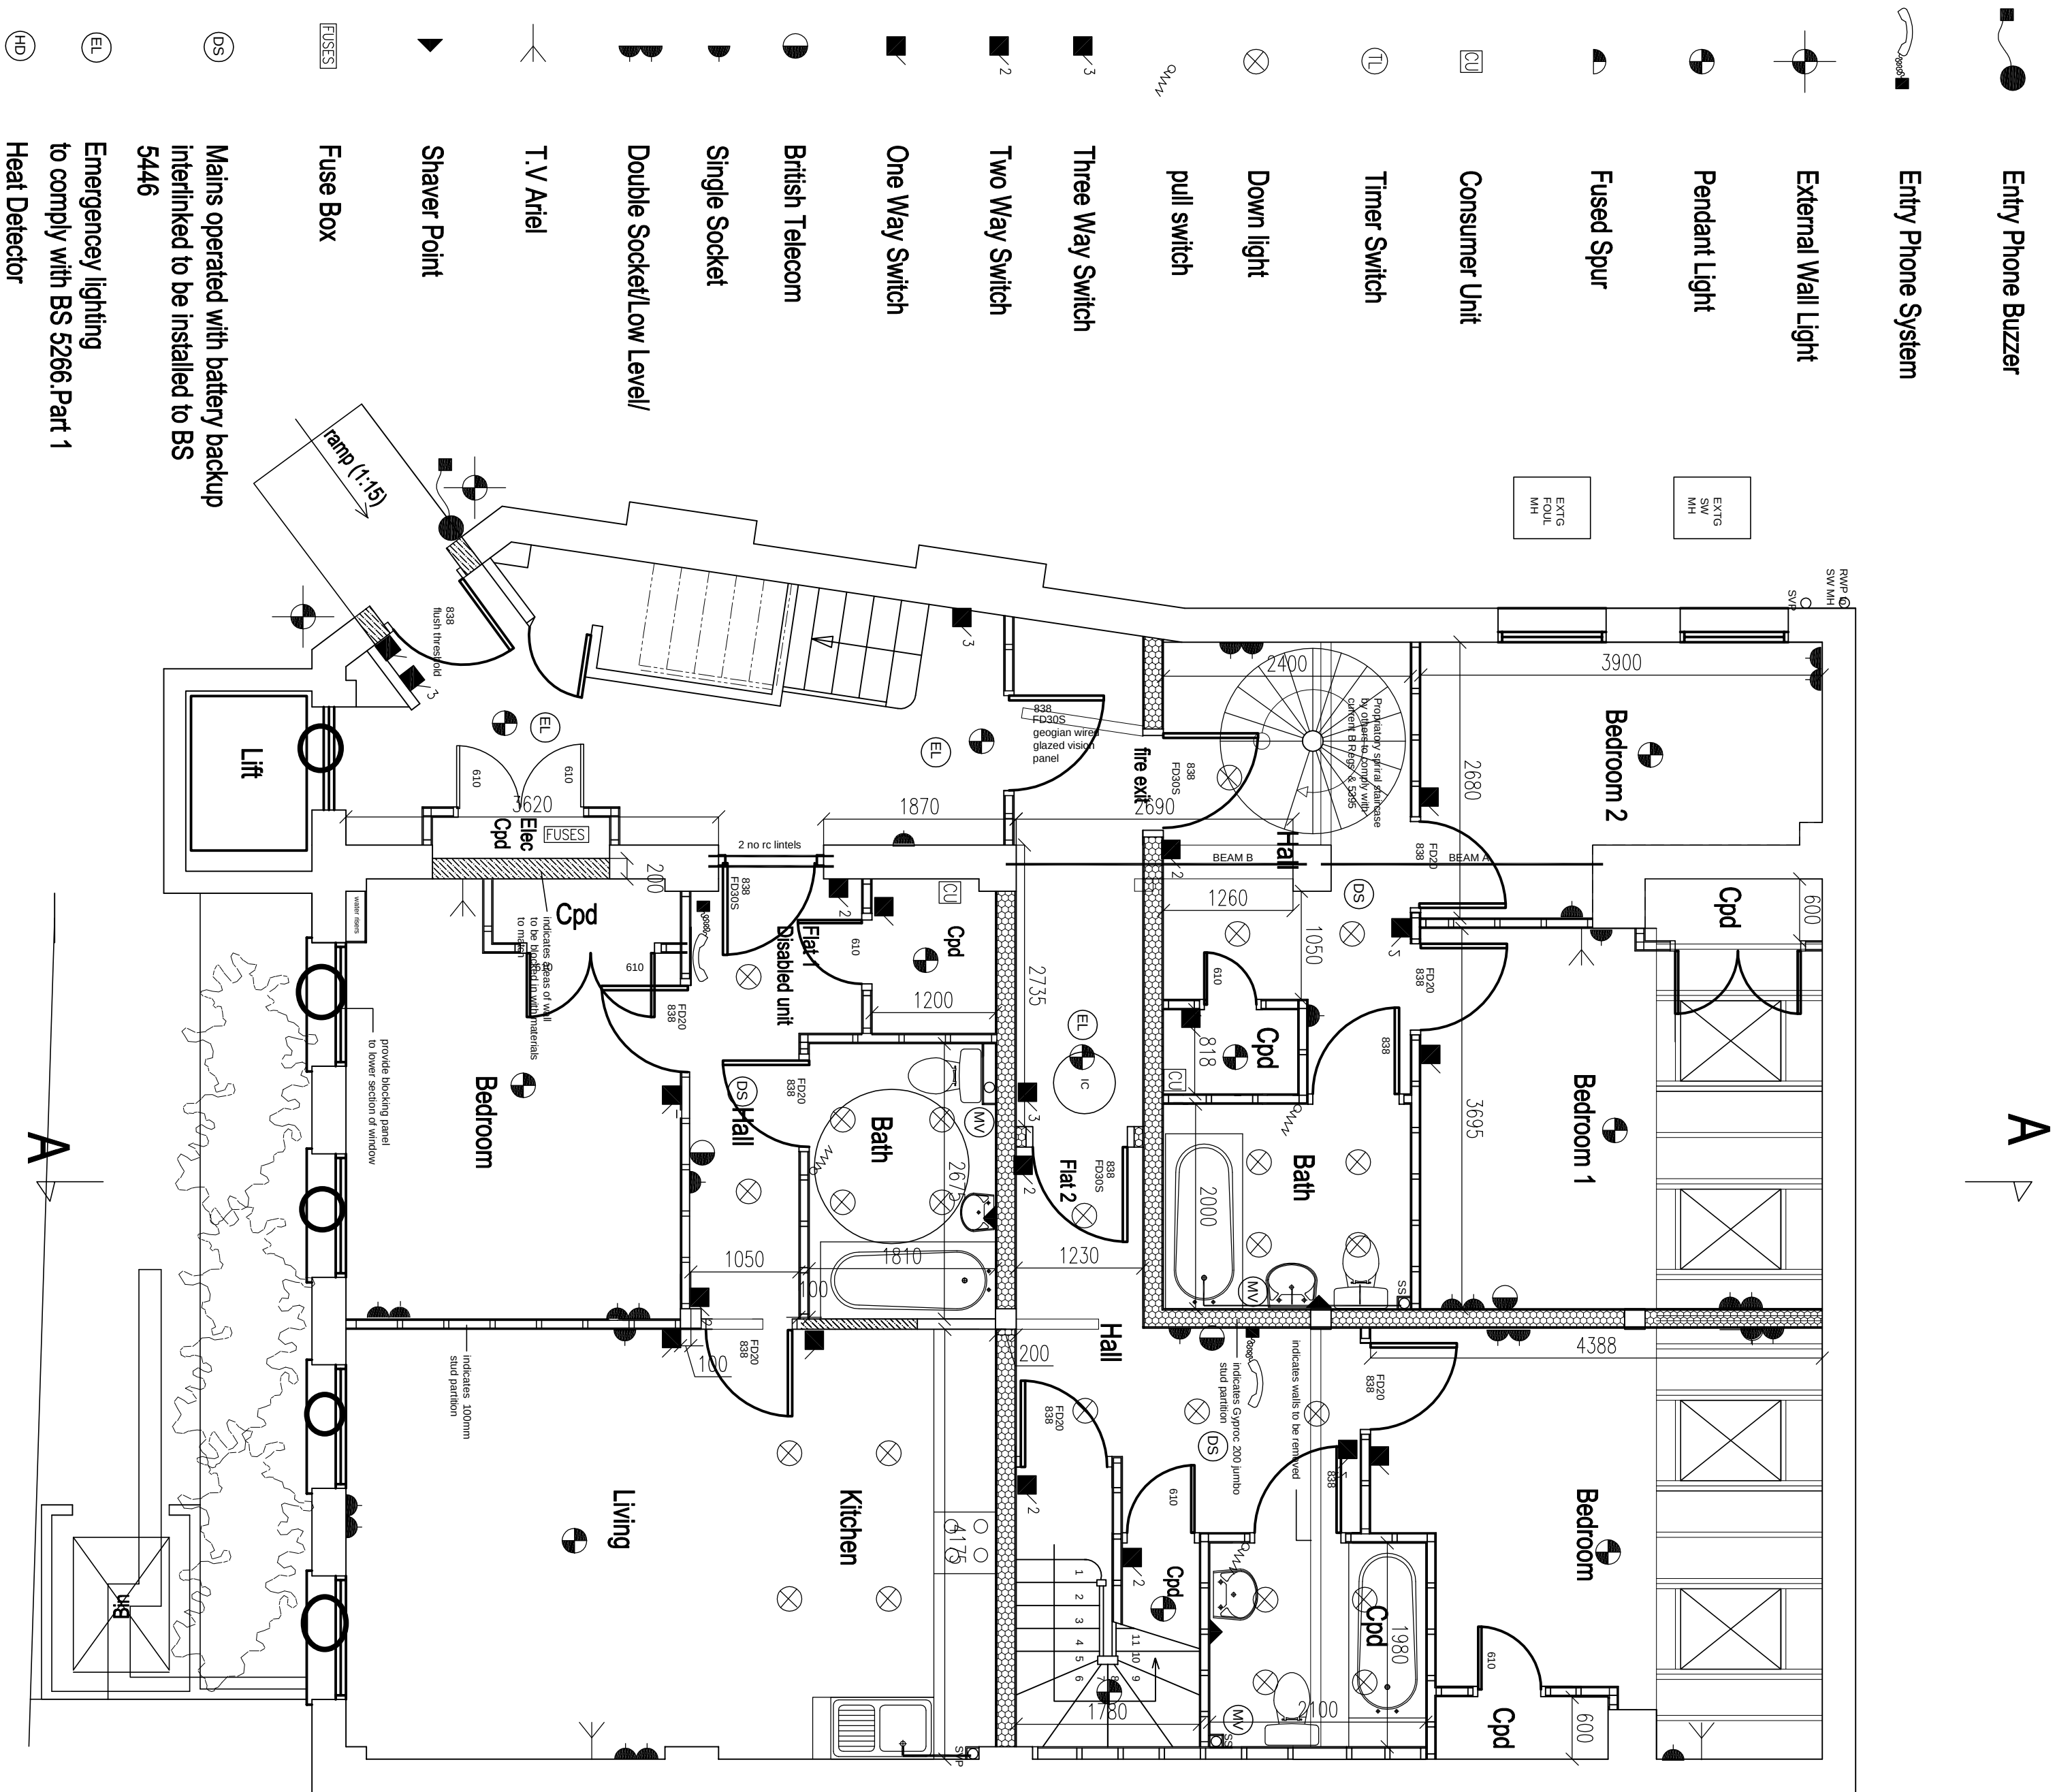

Proposed Ground Floor

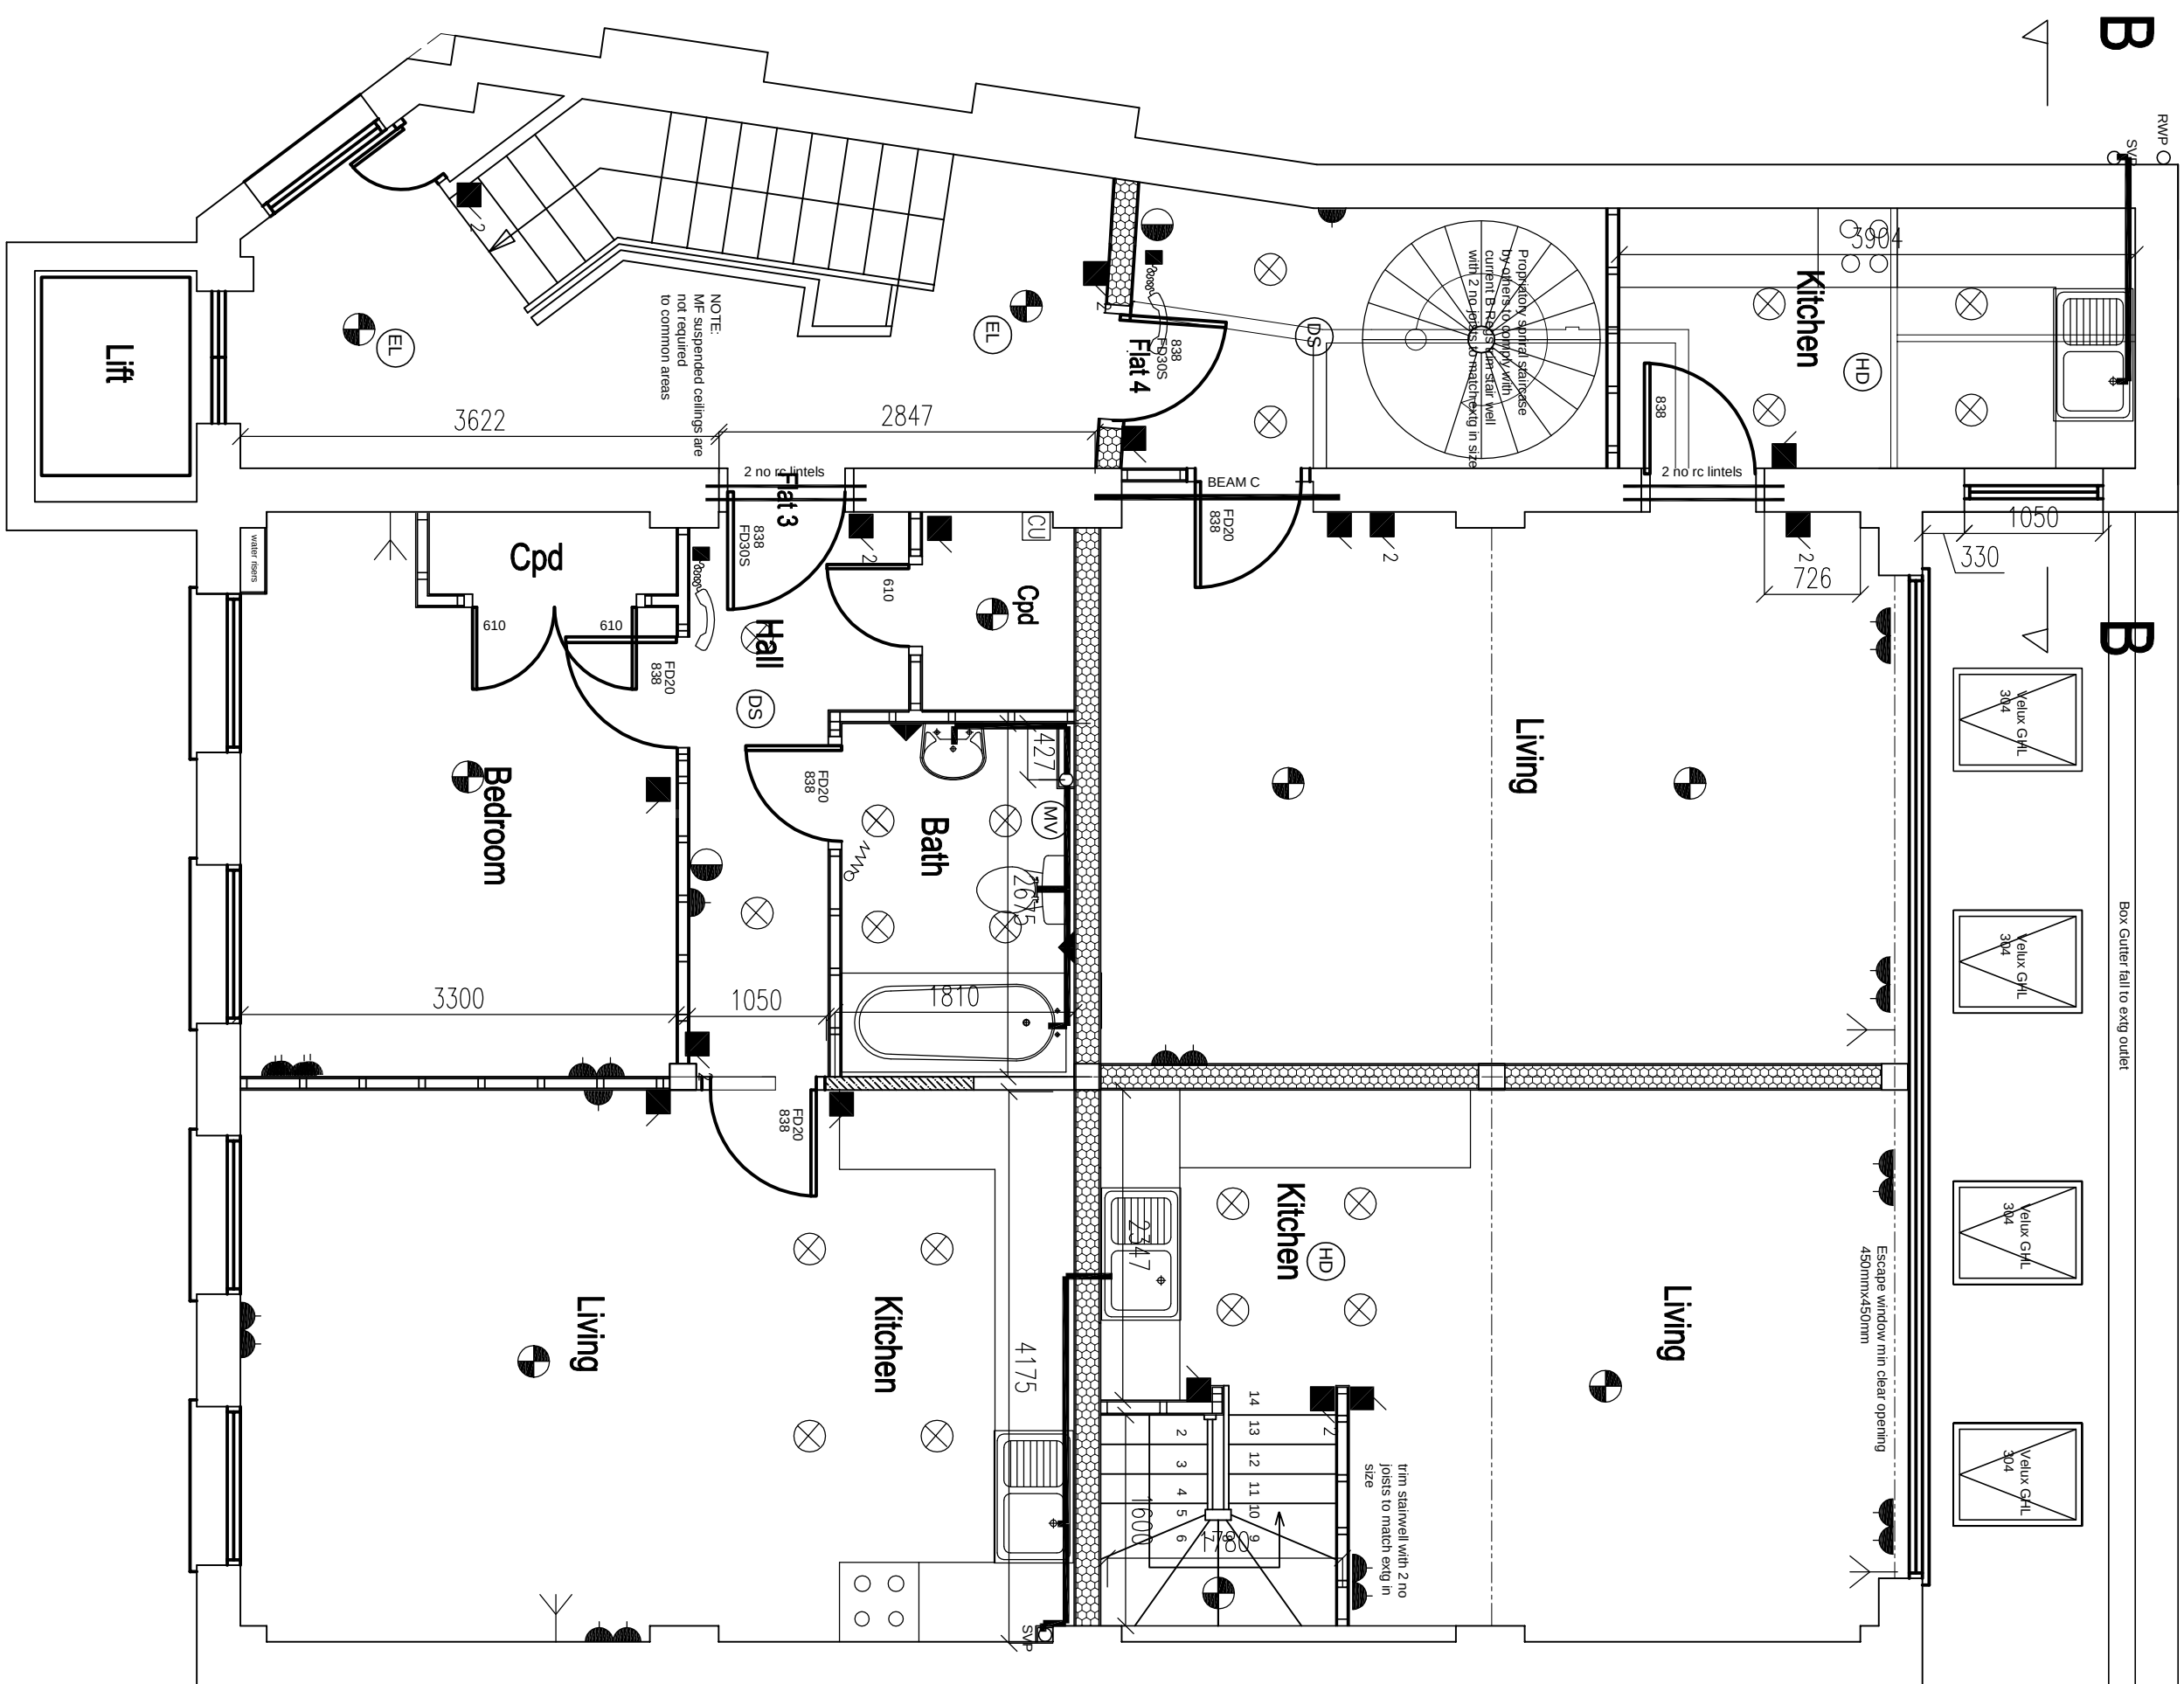

Proposed First Floor

KEEN PARTNERSHIP		CLIENT:		DATE:	
ELECTRICALS FLOOR PLANS ELECTRICALS PARTNERSHIP LTD		Charterist Developments		1/50	
ELECTRICALS PARTNERSHIP LTD		Folk House Church Street, Reading		Jan 2002	
ELECTRICALS PARTNERSHIP LTD		Proposed Ground & First Floor Plans		MG	
ELECTRICALS PARTNERSHIP LTD		Proposed Ground & First Floor Plans		732902/BRAD	