


Pile caps support steel frame and slab.

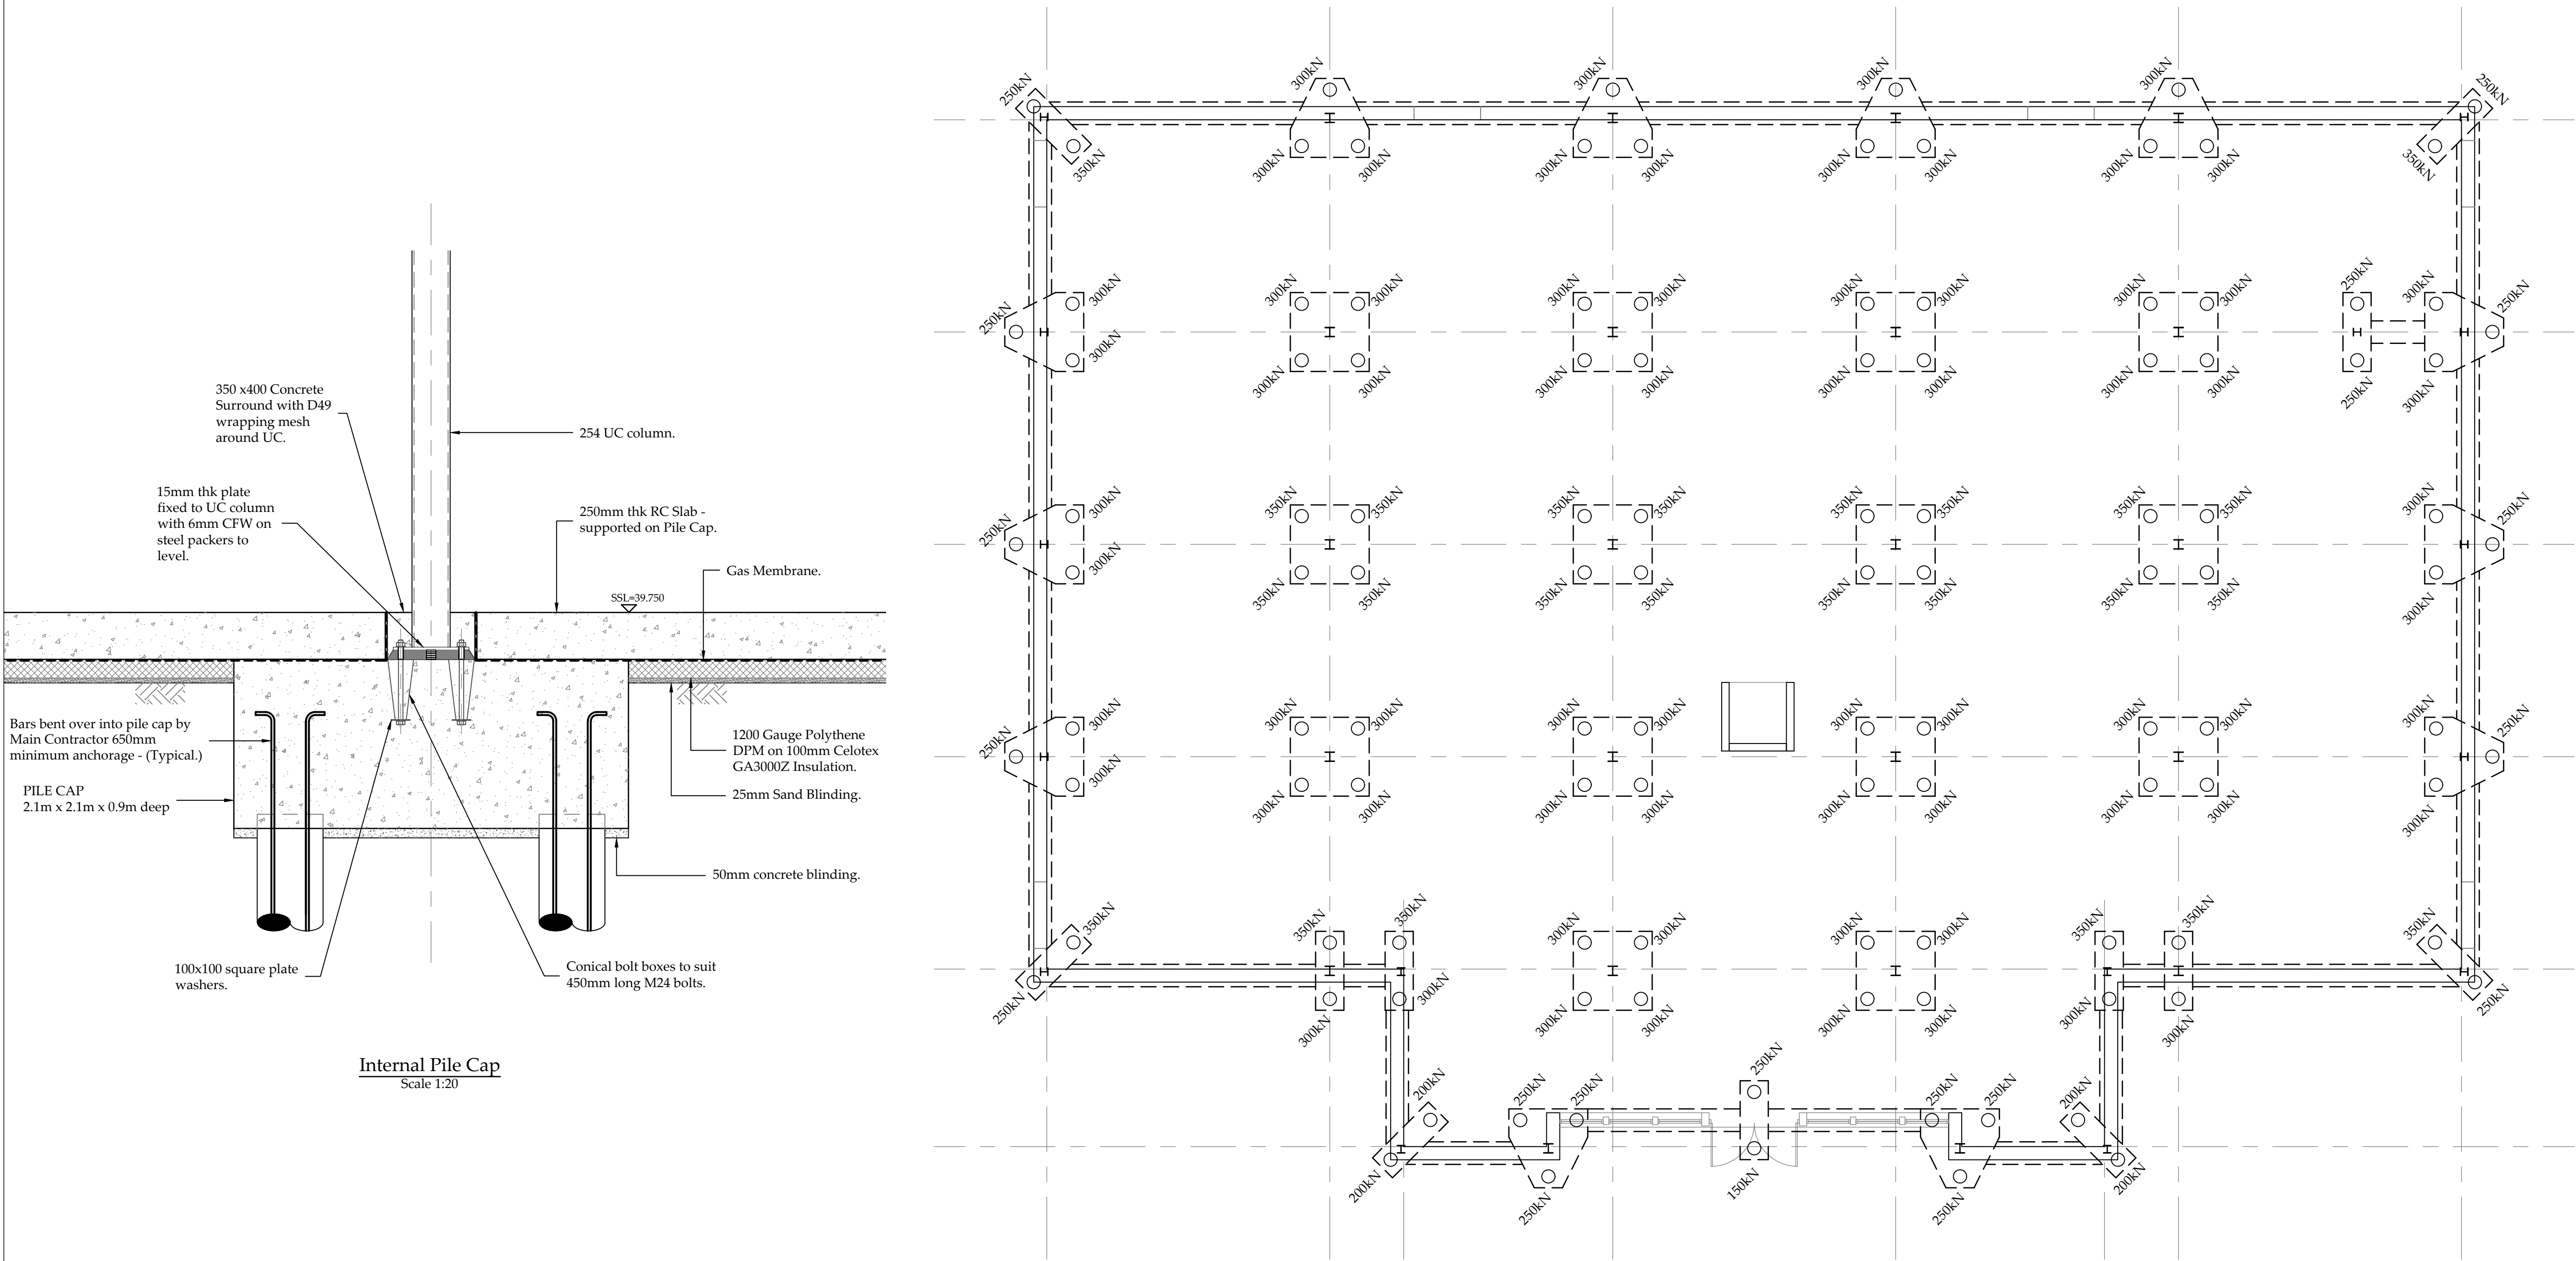

Notes:

- Do not scale from this drawing.
- All dimensions are in mm unless otherwise specified.
- Assume all site details are existing unless otherwise specified.

CDM REGULATIONS 2015
Aventus Design have considered and where reasonably practicable avoided foreseeable risks in the preparation of the design shown on this and related drawings. Significant risks which remain and associated control measures are identified in the Risk Register and should be given particular attention by the main contractor on site.
RISKS RELATING TO THIS DRAWING:
RISK NUMBERS ? & ? on Risk Register
NOTE: The Risk Register records only those elements considered unusual, difficult to manage or outside the anticipated expertise of a competent contractor.

Drawing Status	PRELIMINARY ISSUE	☒
----------------	-------------------	-------------------------------------

REV.	DATE	DESCRIPTION	CHK	APP

Aventus Design Ltd
Unit 5 - Leaches Farm
Business Centre
Bicester Road
Kingswood
Aylesbury
Bucks HP18 0RF
Tel: 01296 770066

Aventus
DESIGN
Civil & Structural Engineers
Email: mail@aventusdesign.co.uk
Web: www.aventusdesign.co.uk

Client: Sorbon Estates

Site: JD GYM's
Reading Link Retail Park,
Rose Kiln Lane, Reading.

Title: Foundation / Pile Layout

Drawing no. H1464 - SK3004

Issue:	Scale: 1:100 @ A1	Checked: -	Date: -
-	Drn: NT	Date: Oct '24	Approve: -

ORIGINAL SIZE - A1