

THAMES PATH

THE TURBINE HALL

CHRISTCHURCH BRIDGE

Legend

- | | |
|---|------------------------------|
|  | Semi-Mature Tree |
|  | Specimen Plants / Shrubs |
|  | Ornamental Shrub Planting |
|  | Hedge Planting |
|  | Native Scrub Mix |
|  | Meadow Mix Amenity Grassland |
|  | Species Rich Grassland |
|  | Bulb Planting Drifts |

For continuation see drawing 0448-FIR10-XX-XX-DR-I-810-5002

For continuation see drawing 0448-FIR10-XX-XX-DR-L-810-5004

drawing status: Planning

project:
Vastern Road
Reading

job number
0448

drawing title:
Landscape General Arrangement
Planting Plan Sheet 1 of 6

drawing number:
0448-FIR10-XX-XX-DR-L-810-5001

revision	scale	date		
P03	1:100@A1	31/03/23		
		drawn	auth	date
for information		DT	AW	31/03/23
for construction				

fira

The Jewellery Business Centre
65 Spencer Street
BIRMINGHAM, B18 6DA.

Tel: 0121 523 1033
Fax: 0121 523 1034

fira landscape architecture and urban design

For continuation see drawing 0448-FIR10-XX-XX-DR-L-810-5003

SSE ESSENTIAL SWITCH GEAR

THE GOODS OFFICE

For continuation see drawing 0448-FIR10-XX-XX-DR-L-810-5005

- | Legend | |
|---|------------------------------|
|  | Semi-Mature Tree |
|  | Specimen Plants / Shrubs |
|  | Ornamental Shrub Planting |
|  | Hedge Planting |
|  | Native Scrub Mix |
|  | Meadow Mix Amenity Grassland |
|  | Species Rich Grassland |
|  | Bulb Planting Drifts |

drawing status: Planning


project:
Vastern Road
Reading

job number
0448

drawing title:
Landscape General Arrangement
Planting Plan Sheet 2 of 6

drawing number:
0448-FIR10-XX-XX-DR-L-810-5002

revision	scale	date	
P03	1:100@A1	31/03/23	
drawn		auth	date
for information		DT	AW 31/03/23
for construction			

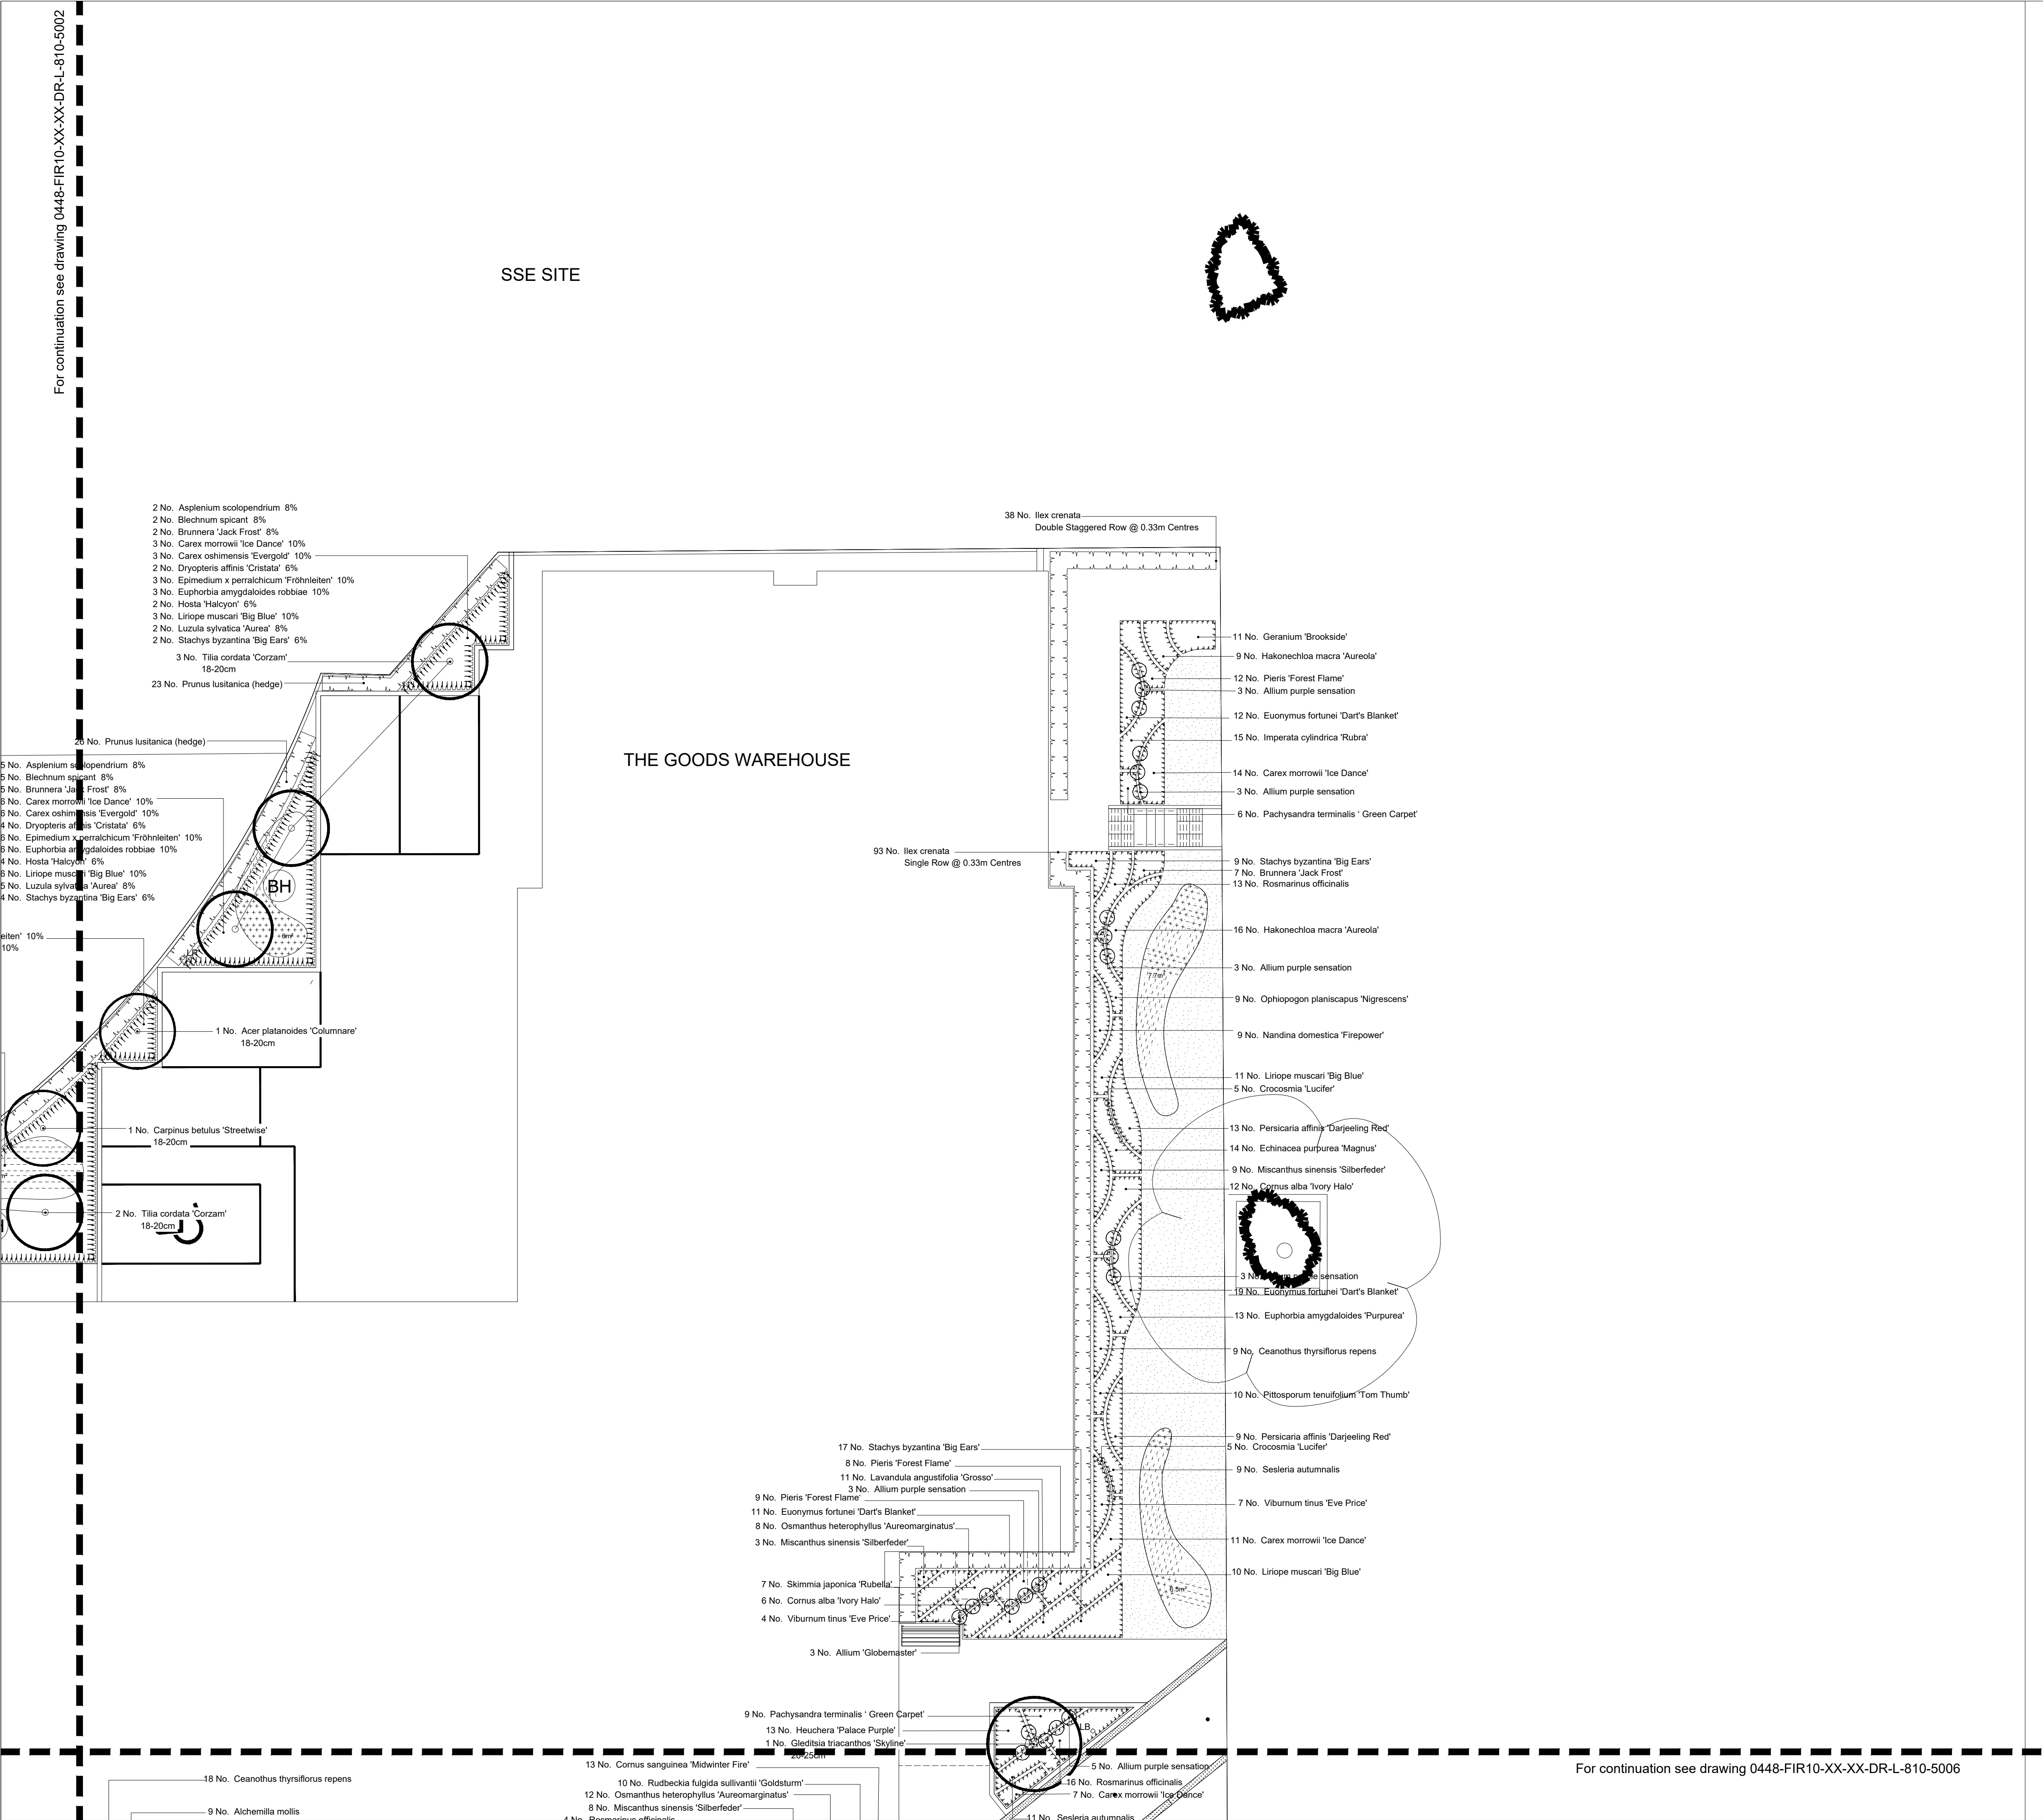

Do not scale this drawing
Landscape Architects to be notified of
discrepancies in figured dimensions from
site.
This drawing is copyright

amendments		
P01	First Issue	31/03/23
P02	Updated with Client changes	17/06/24
P03	Planting updated in accordance with revised layout.	10/10/24

Legend

- Semi-Mature Tree
- Specimen Plants / Shrubs
- Ornamental Shrub Planting
- Hedge Planting
- Native Scrub Mix
- Meadow Mix Amenity Grassland
- Species Rich Grassland
- Bulb Planting Drifts

drawing status: **Planning**

project:
**Vastern Road
Reading**


job number:
0448

drawing title:
**Landscape General Arrangement
Planting Plan Sheet 3 of 6**

drawing number:
0448-FIR10-XX-XX-DR-L-810-5003

revision	scale	date		
P03	1:100@A1	31/03/23		
		drawn	auth	date
for information		DT	AW	31/03/23
for construction				

For continuation see drawing 0448-FIR10-XX-XX-DR-L-810-5001

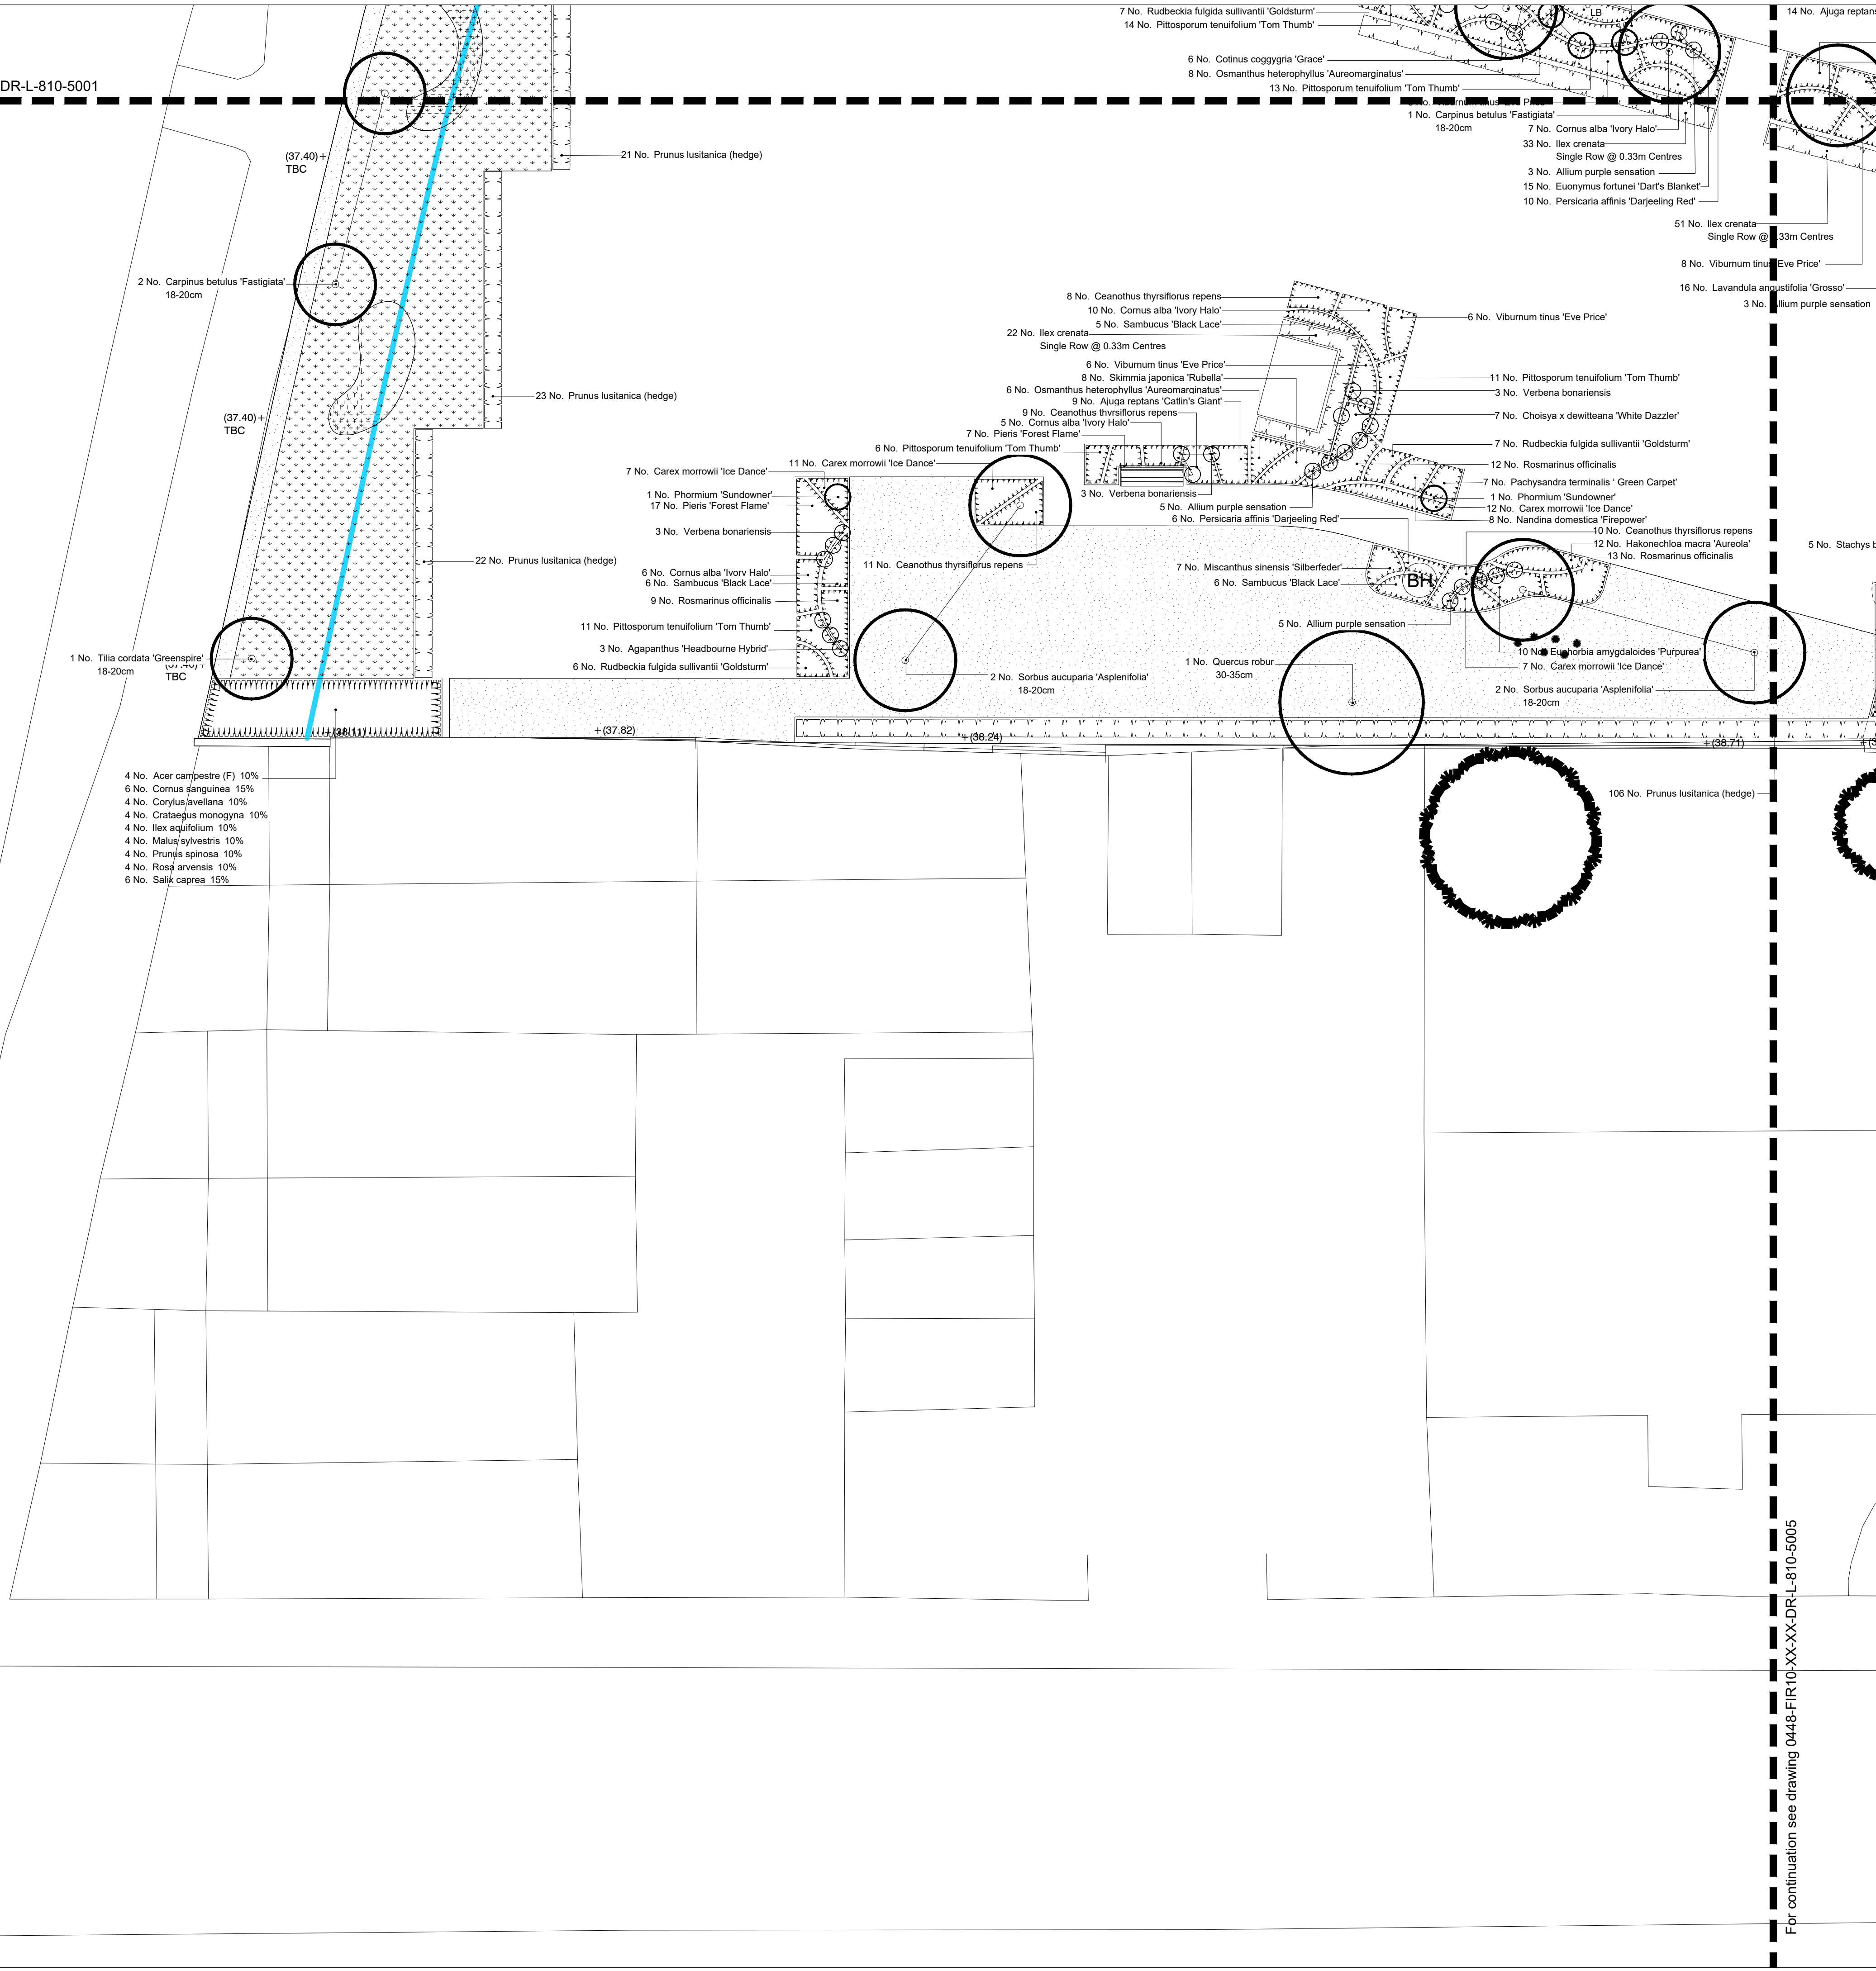

Do not scale this drawing
Landscape Architects to be notified of
discrepancies in figured dimensions from
site.
This drawing is copyright
amendments

P01	First Issue	31/03/23
P02	Updated with Client changes	17/06/24
P03	Planting updated in accordance with revised layout.	10/10/24

Legend

- Semi-Mature Tree
- Specimen Plants / Shrubs
- Ornamental Shrub Planting
- Hedge Planting
- Native Scrub Mix
- Meadow Mix Amenity Grassland
- Species Rich Grassland
- Bulb Planting Drifts

drawing status: Planning


project:
Vastern Road
Reading

job number:
0448

drawing title:
Landscape General Arrangement
Planting Plan Sheet 4 of 6

drawing number:
0448-FIR10-XX-XX-DR-L-810-5004

revision	scale	date		
P03	1:100@A1	31/03/23		
		drawn	auth	date
for information		DT	AW	31/03/23
for construction				

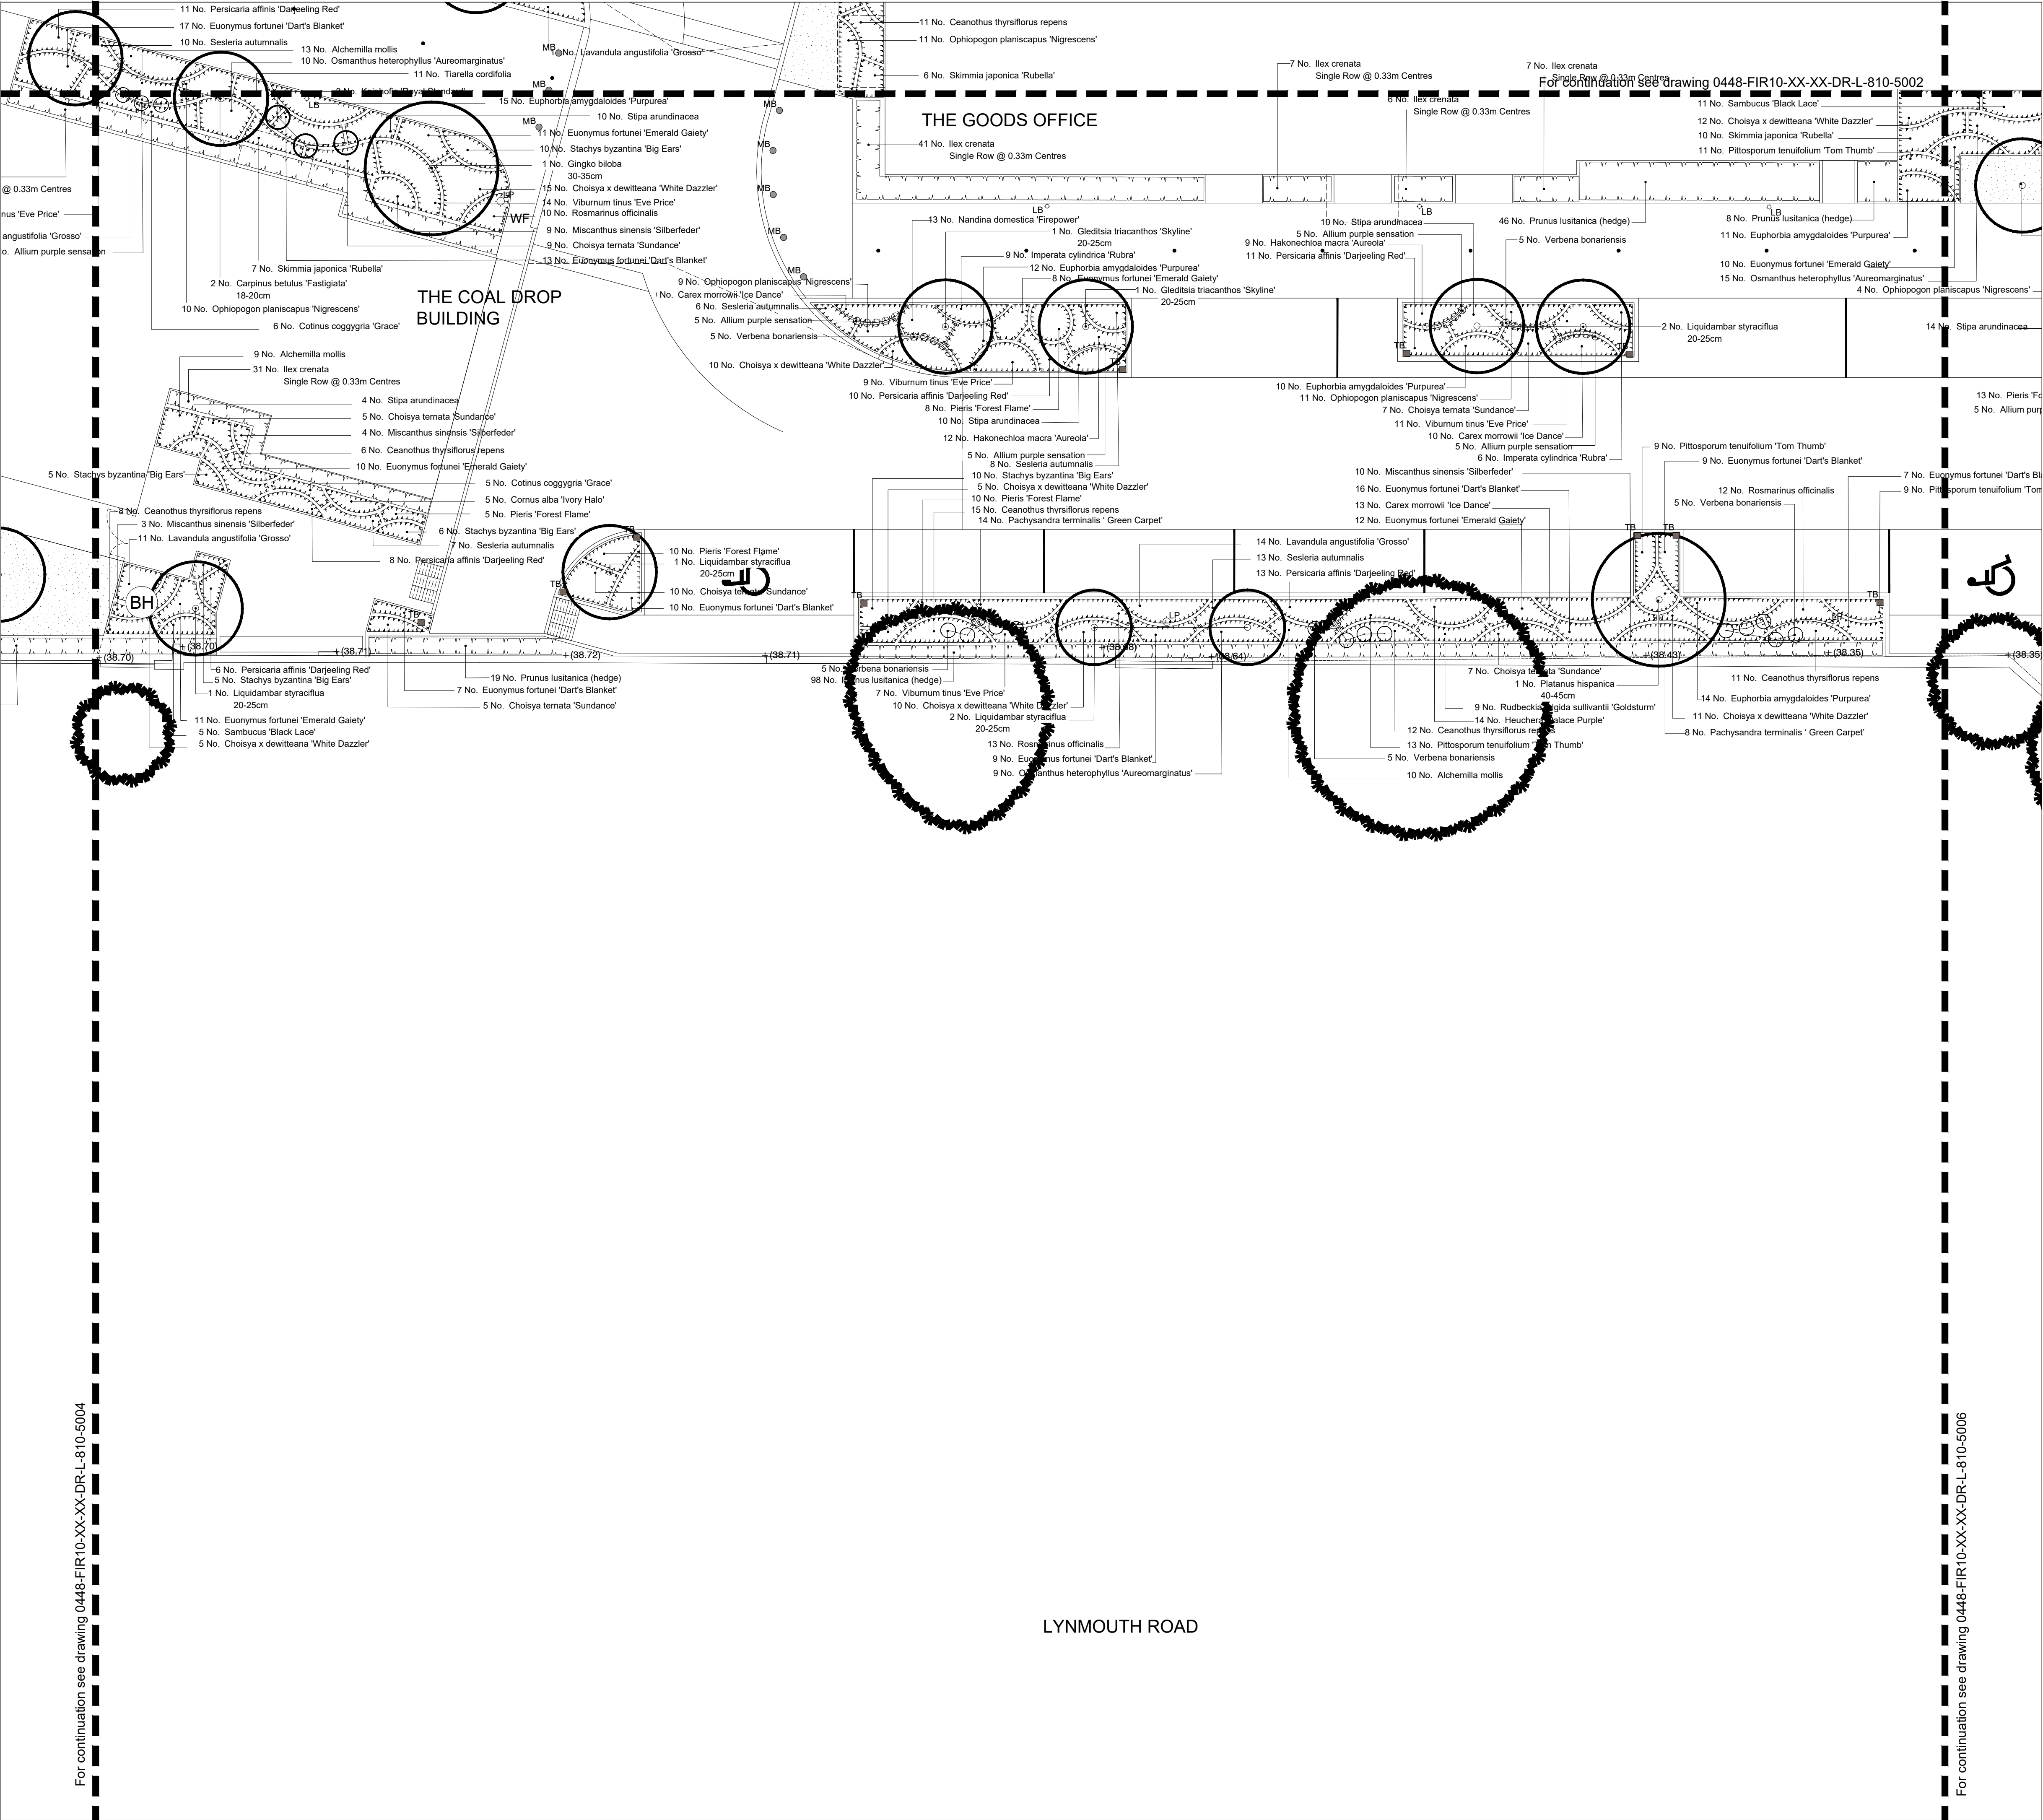

Do not scale this drawing
Landscape Architects to be notified of
discrepancies in figured dimensions from
site.
This drawing is copyright
amendments

P01	First Issue	31/03/23
P02	Updated with Client changes	17/06/24
P03	Planting updated in accordance with revised layout.	10/10/24

revision

P03	scale	1:100@A1	date	31/03/23
for information	drawn	DT	auth	AW
for construction			date	31/03/23

drawing status: Planning

project:
Vastern Road
Reading


job number:
0448

drawing title:
Landscape General Arrangement
Planting Plan Sheet 5 of 6

drawing number:
0448-FIR10-XX-XX-DR-L-810-5005

fira

The Jewellery Business Centre
85 Spencer Street
BIRMINGHAM, B18 6DA.
Tel: 0121 523 1033
Fax: 0121 523 1034
fira landscape architecture and urban design

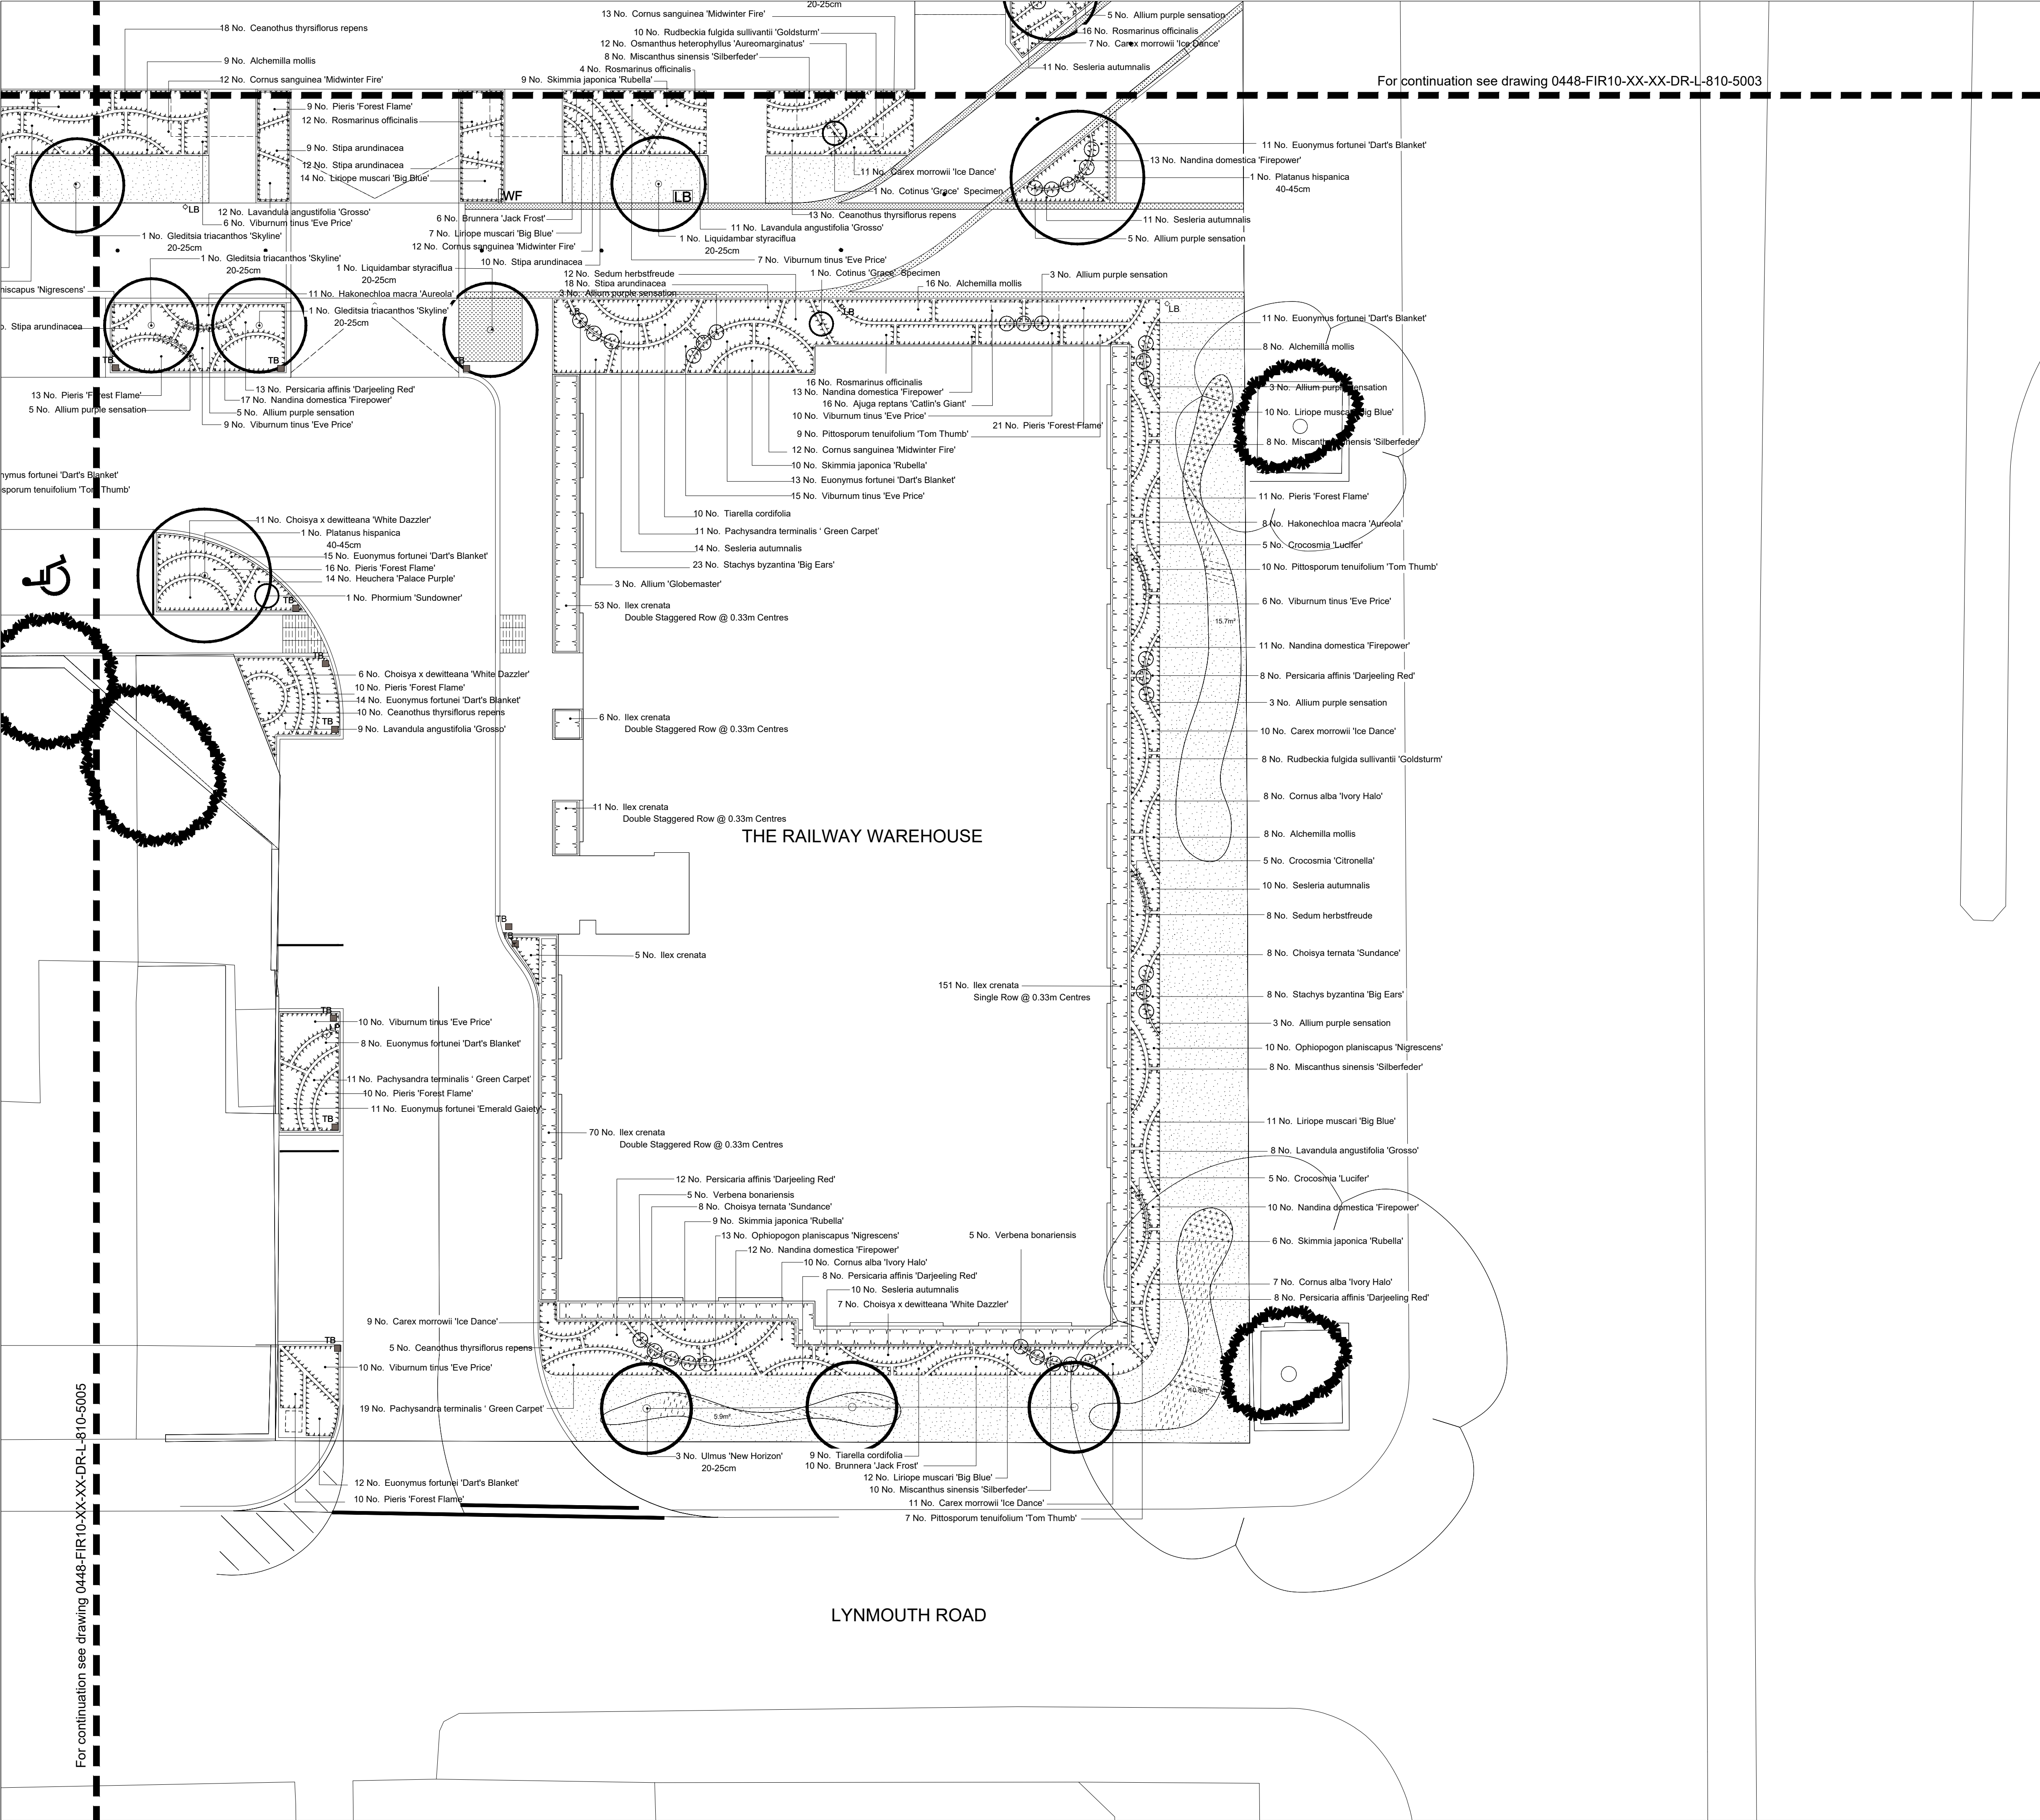

Do not scale this drawing
Landscape Architects to be notified of
discrepancies in figured dimensions from
site.
This drawing is copyright
amendments

P01	First Issue	31/03/23
P02	Updated with Client changes	17/06/24
P03	Planting updated in accordance with revised layout.	10/10/24

- Legend
- Semi-Mature Tree
 - Specimen Plants / Shrubs
 - Ornamental Shrub Planting
 - Hedge Planting
 - Native Scrub Mix
 - Meadow Mix Amenity Grassland
 - Species Rich Grassland
 - Bulb Planting Drifts

drawing status: Planning

project:
Vastern Road
Reading

job number:
0448

drawing title:
Landscape General Arrangement
Planting Plan Sheet 6 of 6

drawing number:
0448-FIR10-XX-XX-DR-L-810-5006

revision	scale	date
P03	1:100@A1	31/03/23
for information	drawn	auth
for construction	DT	AW
		31/03/23