


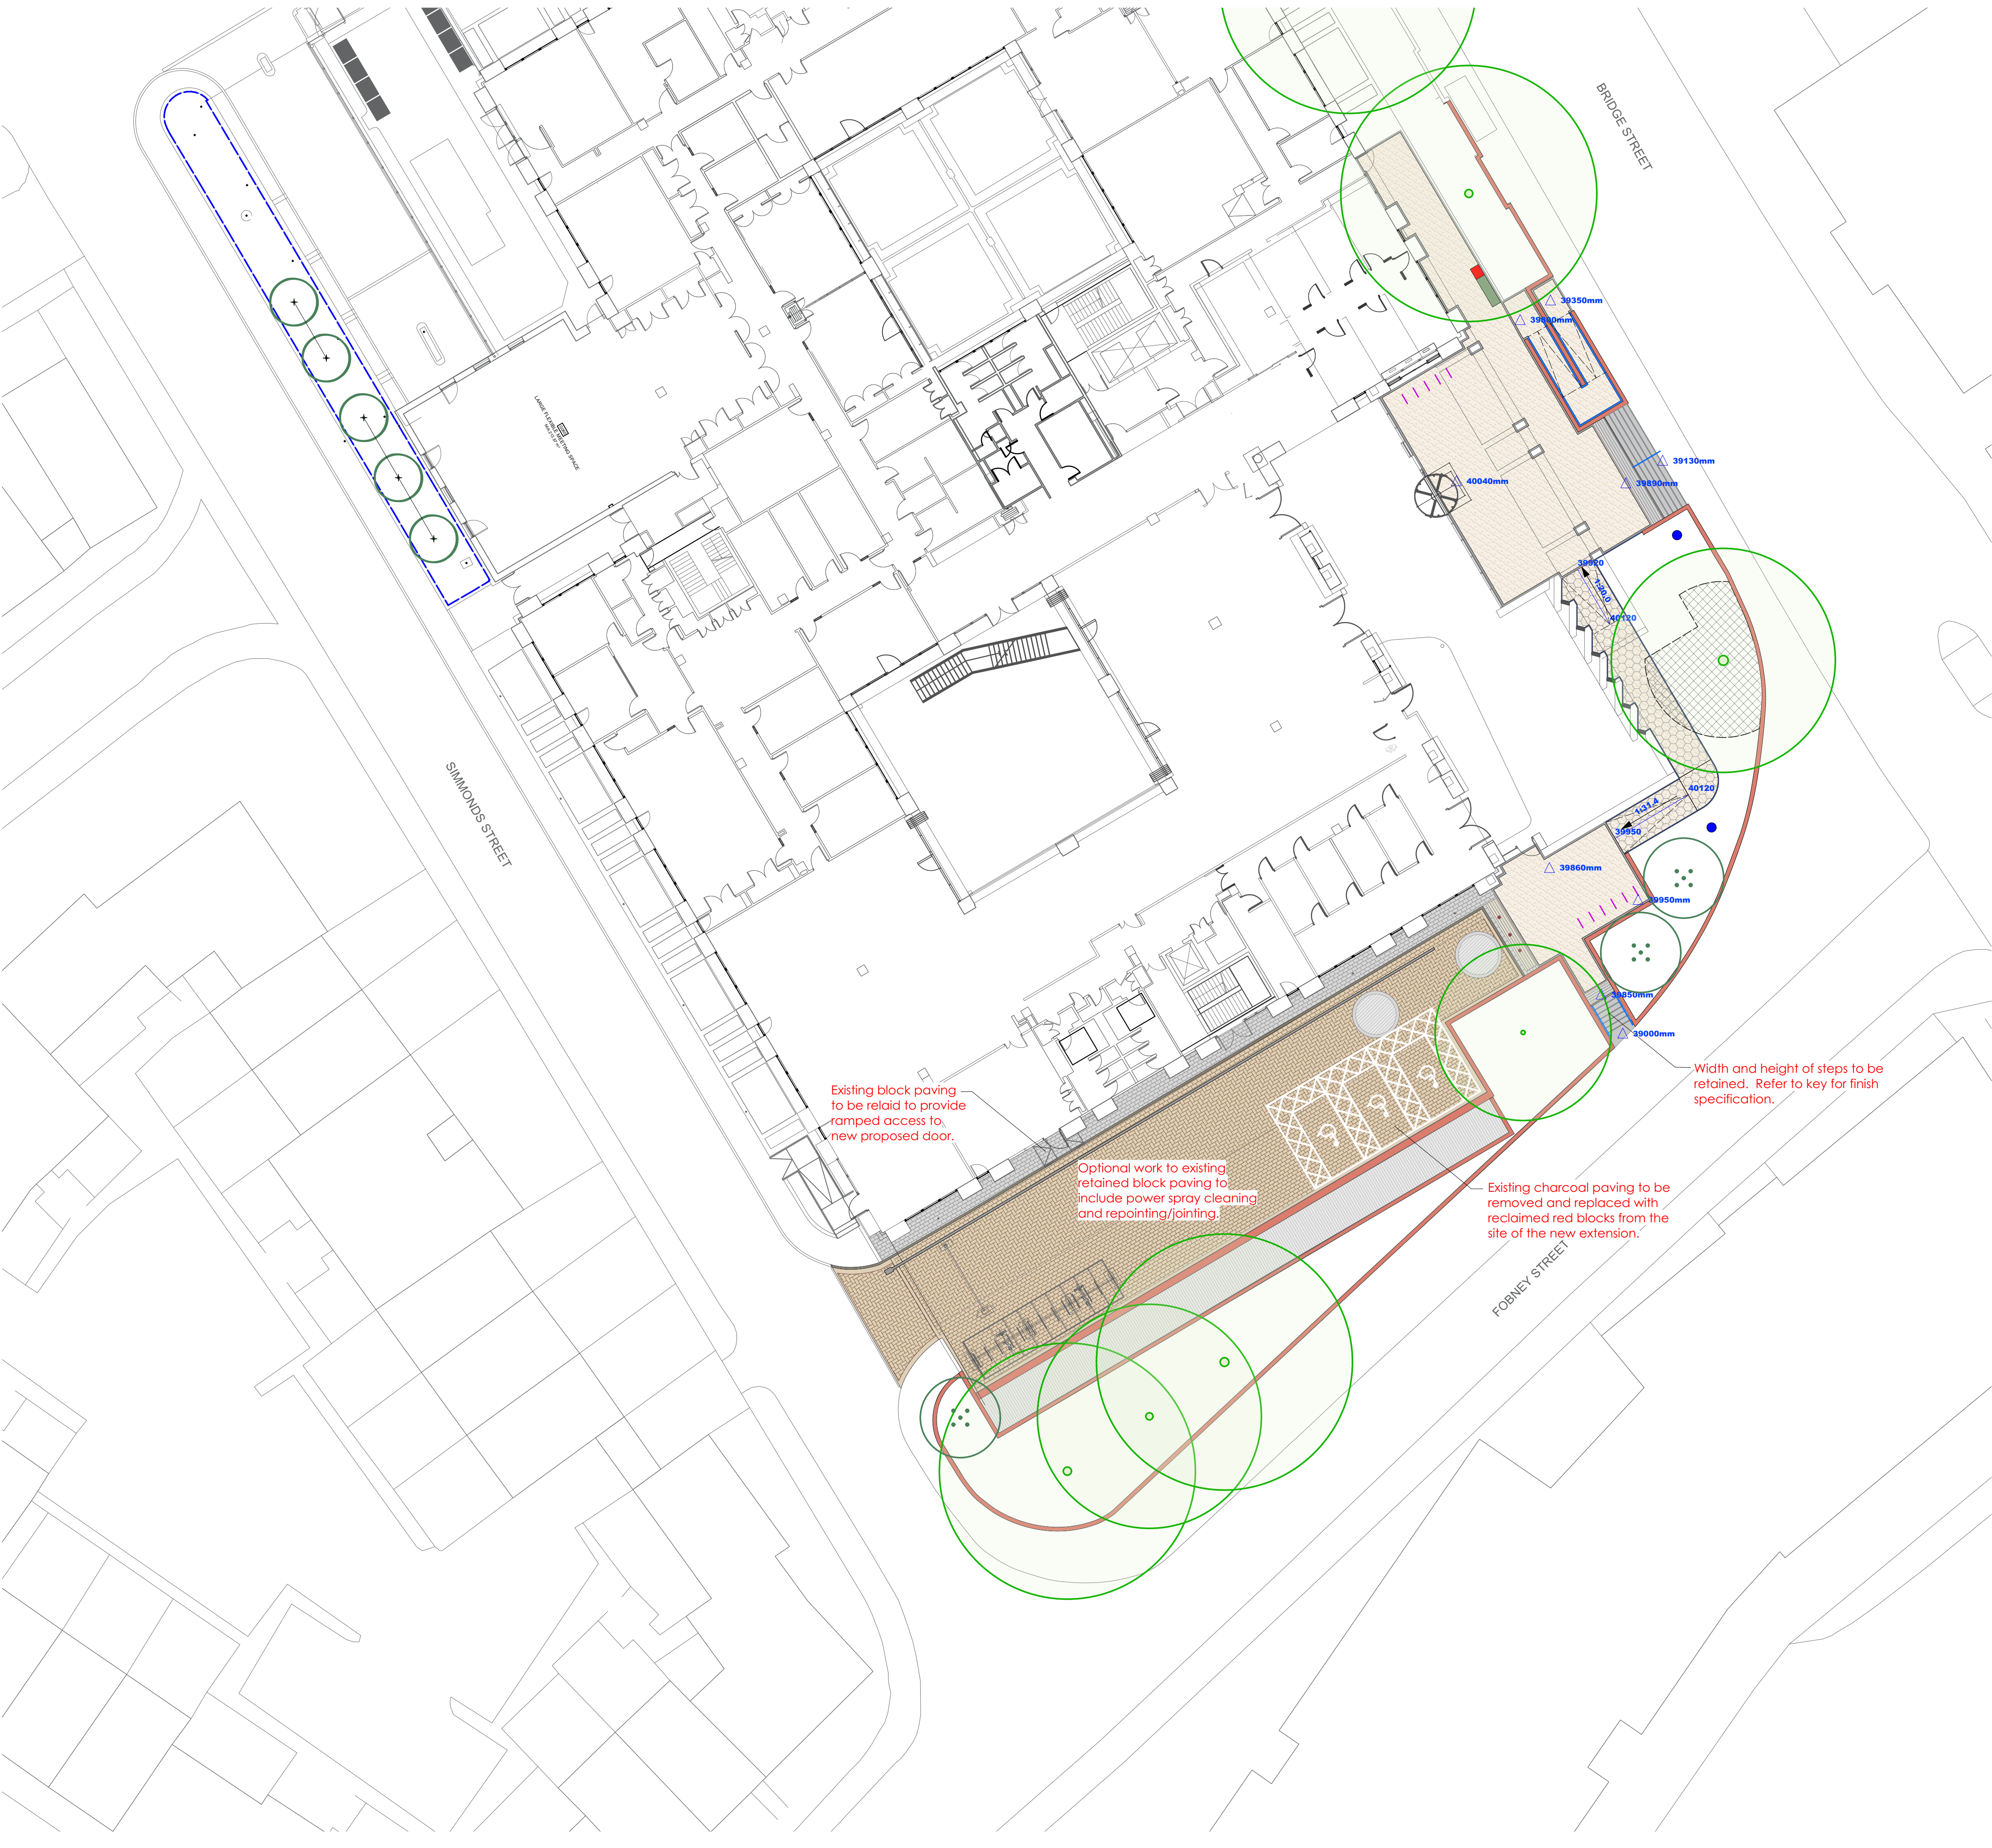

Hardworks Key

Proposed Resin Bound Gravel
Terrabase Classic by Addagrip or equal and approved.
Size: 6mm aggregate
Colour: 'Golden Tan'.
Depth of resin 30mm.
Build up to suppliers specification.
Edging: Double course edge.
'Artro' by Tobemore or equal and approved. size: 220mm x 55mm x 80mm. Colour: 'Steel'.

Proposed Resin Bound Gravel
Terrabase Classic by Addagrip or equal and approved.
Size: 6mm aggregate.
Colour: 'Golden Tan'.
35mm depth.
Build up to suppliers specification.
Spread over Cellweb tree root protection system by Geosynthetics (150mm depth) or equal and approved.
Filled with clean angular stone Type 4/20 or Type 20/40 with an additional 25mm overfill, all over a permeable geotextile membrane.
Edging: Fort L-shape hard landscaping edging by Kinley or similar and approved.
Finish: Galvanised.
Height: 200mm To be laid with 25mm upstand adjacent to resin bound paving.

Tactile Paving
Corduroy concrete paving by Tobemore or equal and approved.
400 x 400 x 50mm
Colour: Standard - Buff

Proposed Granite Steps
Mayfair Step Slabs with Contrasting Nosing by Tobemore or equal and approved Size: 400 x 400 x 40mm. Cut to fit step.
Tread 330 x 400 Riser 140 x 400mm

Steel hand rails (mounted to stairs)
Steel hand rails by Alpha Rail Ltd. or equal and approved.
Height above datum: 900mm high from the pitch line of the stairs/ramp. Finish: Stainless Steel Grade 304. Root fixed.

Proposed Brick Wall
Bricks and laying course to match existing
To engineers specification.

Existing Brick Wall
To be retained.

Proposed cycle stands.
Stainless Steel Sheffield Cycle Stand by Broxap or equal and approved.
Finish: Stainless Steel Grade 304.
Root fixed as per manufactures guidelines.

Proposed book locker
To be supplied by Reading Borough Council.

Proposed locker bank
To be supplied by Reading Borough Council.

Proposed Bollards (Removable)
Semi Domed Sheffield Stainless Steel Bollard by Broxap or equal and approved.
Height above ground: 750mm
Root length: 300mm
304 Grade Stainless Steel.
Removable fixing option as per manufacturers specification.


Indicative location of flag poles
To be supplied by Reading Borough Council.

Existing vent
To be retained.
Block edging detail to be retained.

Parking bay demarcation / symbols
Thermoplastic markings by Start Safety UK or equal and approved.
Colour: White.

Existing Surface
To be retained

Proposed levels

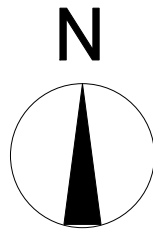

General Notes
Contractor must verify all dimensions, levels and existing service alignments on site before commencing any work or shop drawings. Any discrepancy concerning the drawings/quantities should be referred to the Landscape Architect immediately. Only figured dimensions to be taken from this drawing. Do not scale off this drawing. All landscape drawings to be read in conjunction with the landscape specification and all relevant engineer's and architect's drawings/specifications. Drawings should not be used to tender from without confirmation from the Landscape Architect. This drawing is Copyright and must not be reproduced without consent of Guarda Ltd. For proposed ground levels refer to Glanville civils drawing RLR-GLA-50-0XX-D-CS-1001.

T02 17/10/24	Revised to clients comments	JH	EM
Rev	Date	Comments	Dr

guarda
landscape

Suite F, Second Floor, Queens House,
123-129 Queens Road, Norwich, NR1 3PL
+44 (0)1206 638085 - www.guardalandscape.com

Client
Morgan Sindall Group
Site
Civic Offices, Reading

Drawing Title
Detailed Hard Landscaping
Proposals

Scale	Status
1:200 @ A1	Tender
Project	Drawing Number
2409	GUA-30-000-D-L-90102
Drawn	Checked
JH	EM
Date	July 2024

© GUARDA Ltd. 2024