


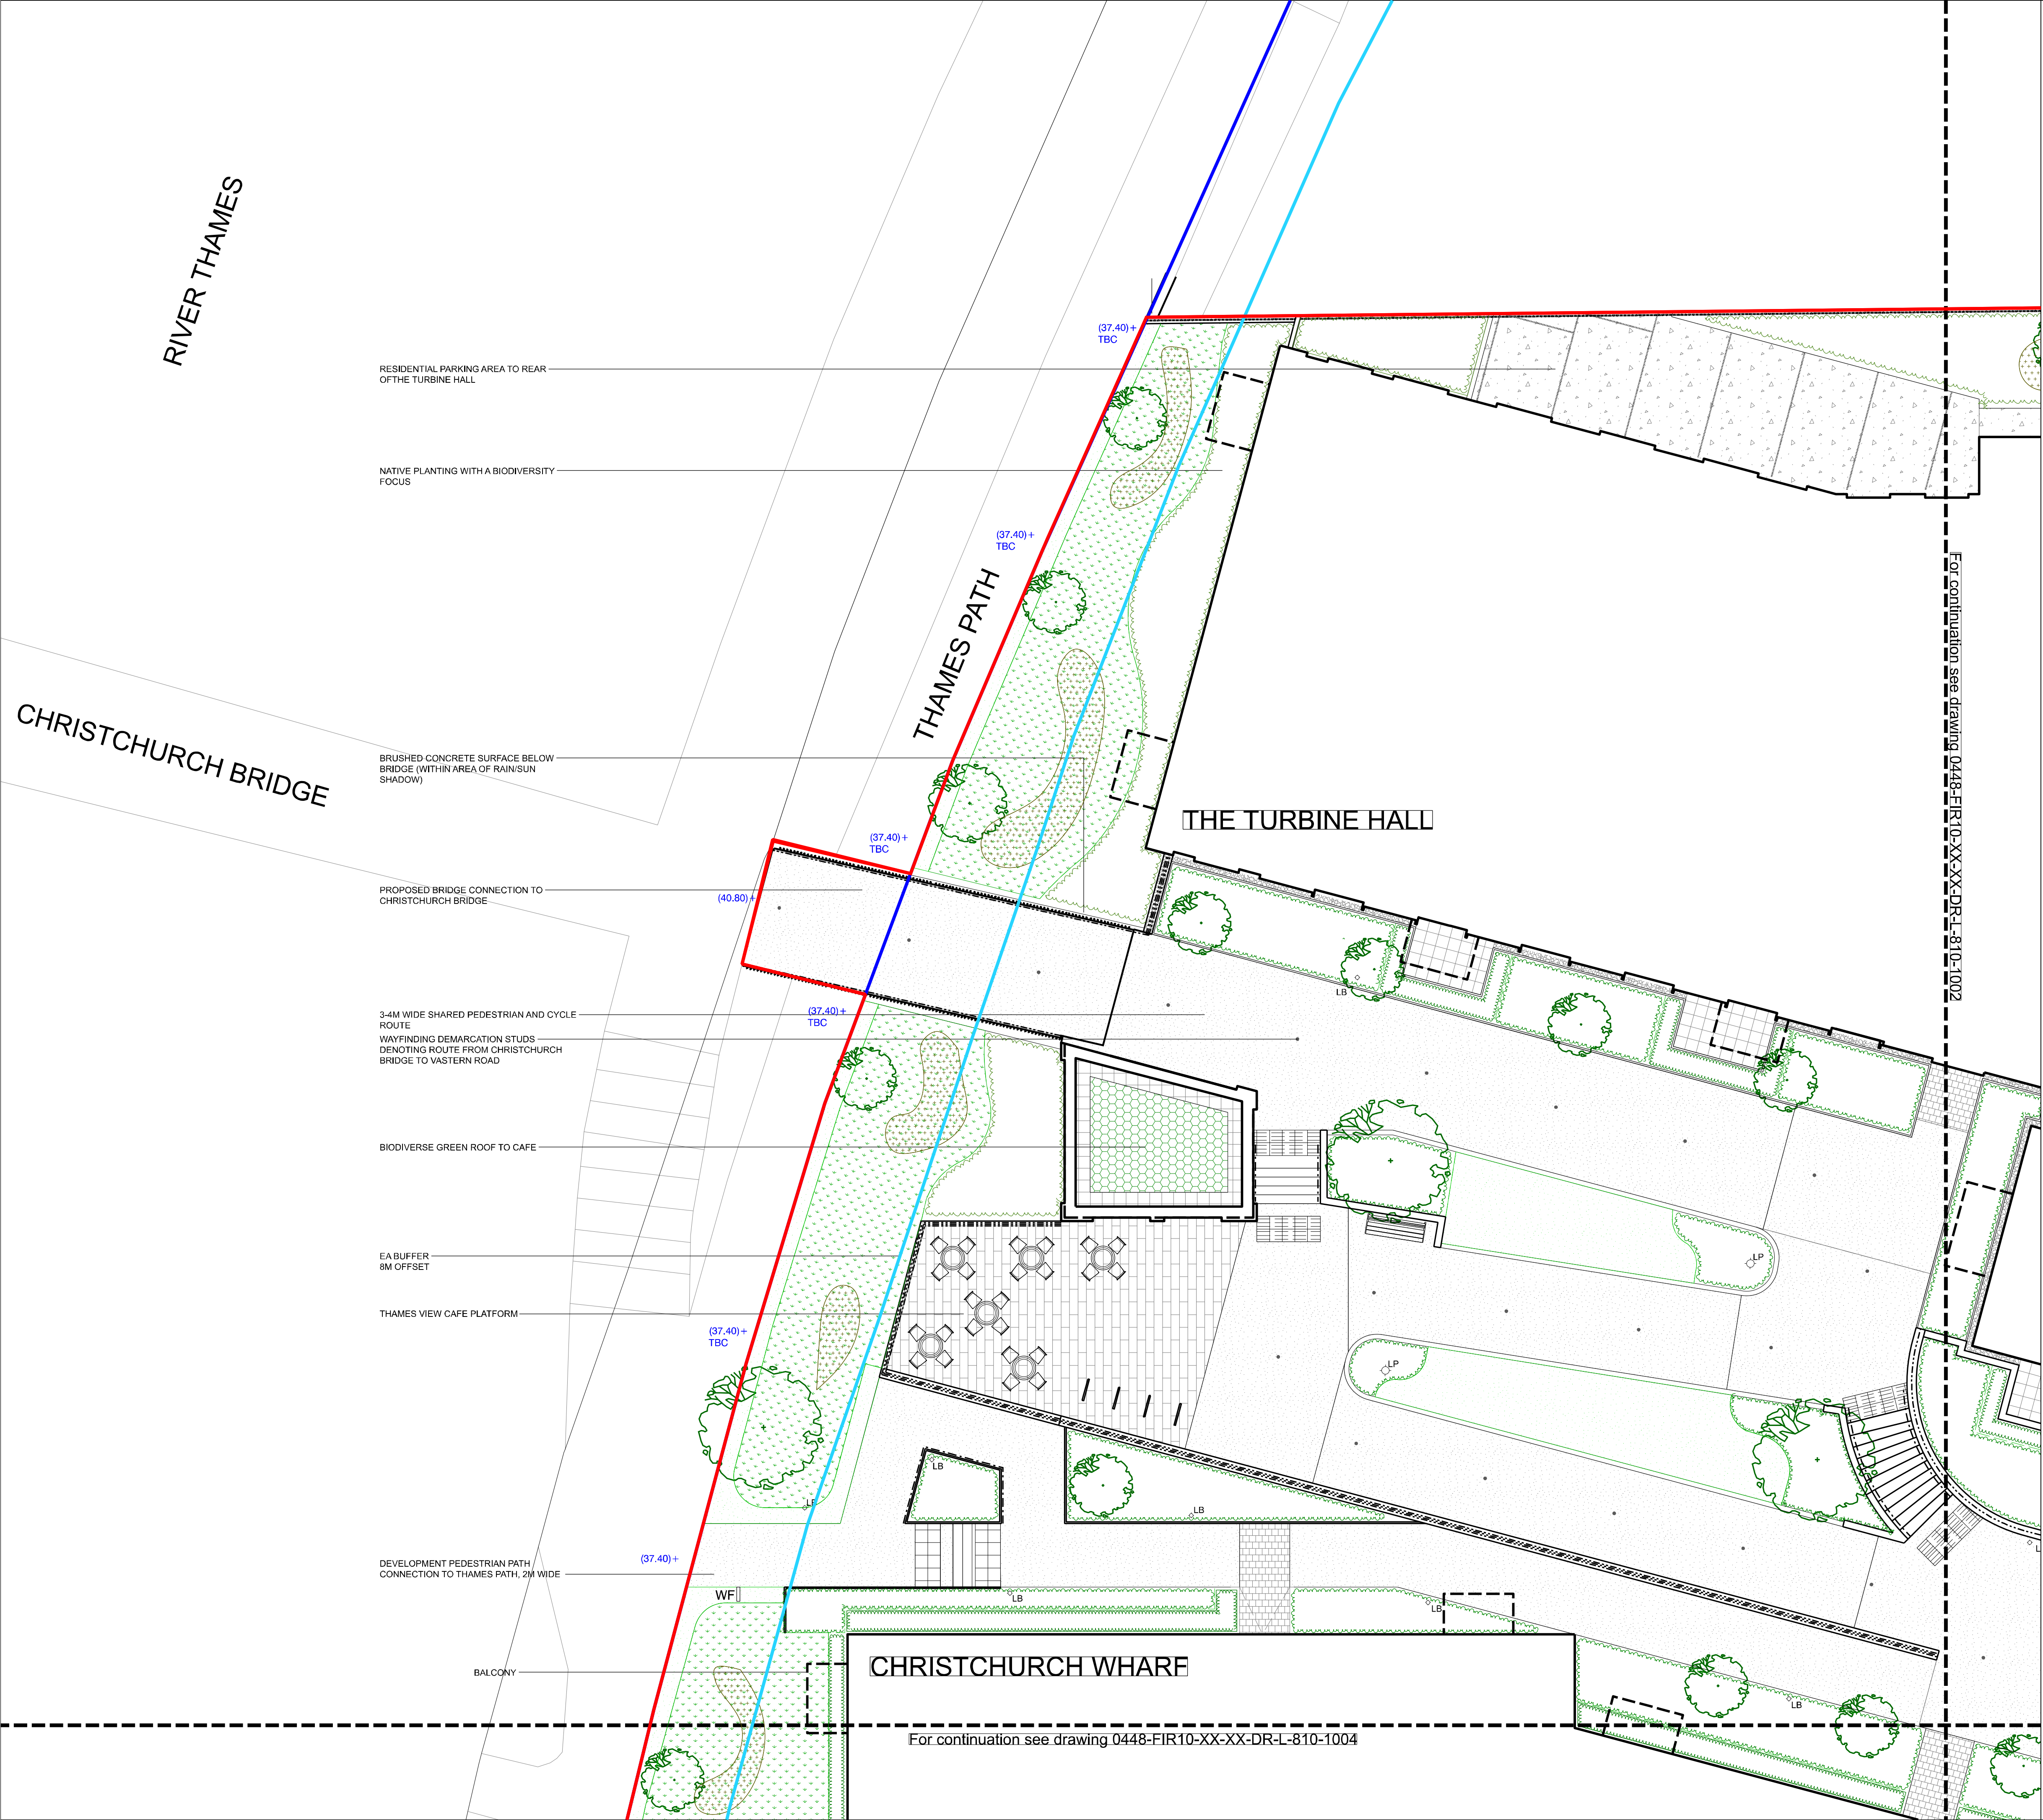

Do not scale this drawing. Landscape Architects to be notified of discrepancies in figured dimensions from site. This drawing is copyright.

amendments

P01	First Issue. Issued for Planning	31/03/23
P02	Layout updated with Client changes.	17/06/24
P03	Layout updated with Client changes.	10/10/24

drawing status: PLANNING

project:

Vastern Road
Berkeley

job number:

0448

drawing title:

Landscape General Arrangement
Segment 01

drawing number:


0448-FIR10-XX-XX-DR-L-810-1001

revision	scale	date
P03	1:100@A1	31/03/2023

for information	drawn	auth	date
for construction	GL	RS	31/03/2023

fira

The Jewellery Business Centre
85 Gosport Street
BIRMINGHAM, B15 6DA.
Tel: 0121 523 1033
Fax: 0121 523 1034
fira landscape architecture and urban design

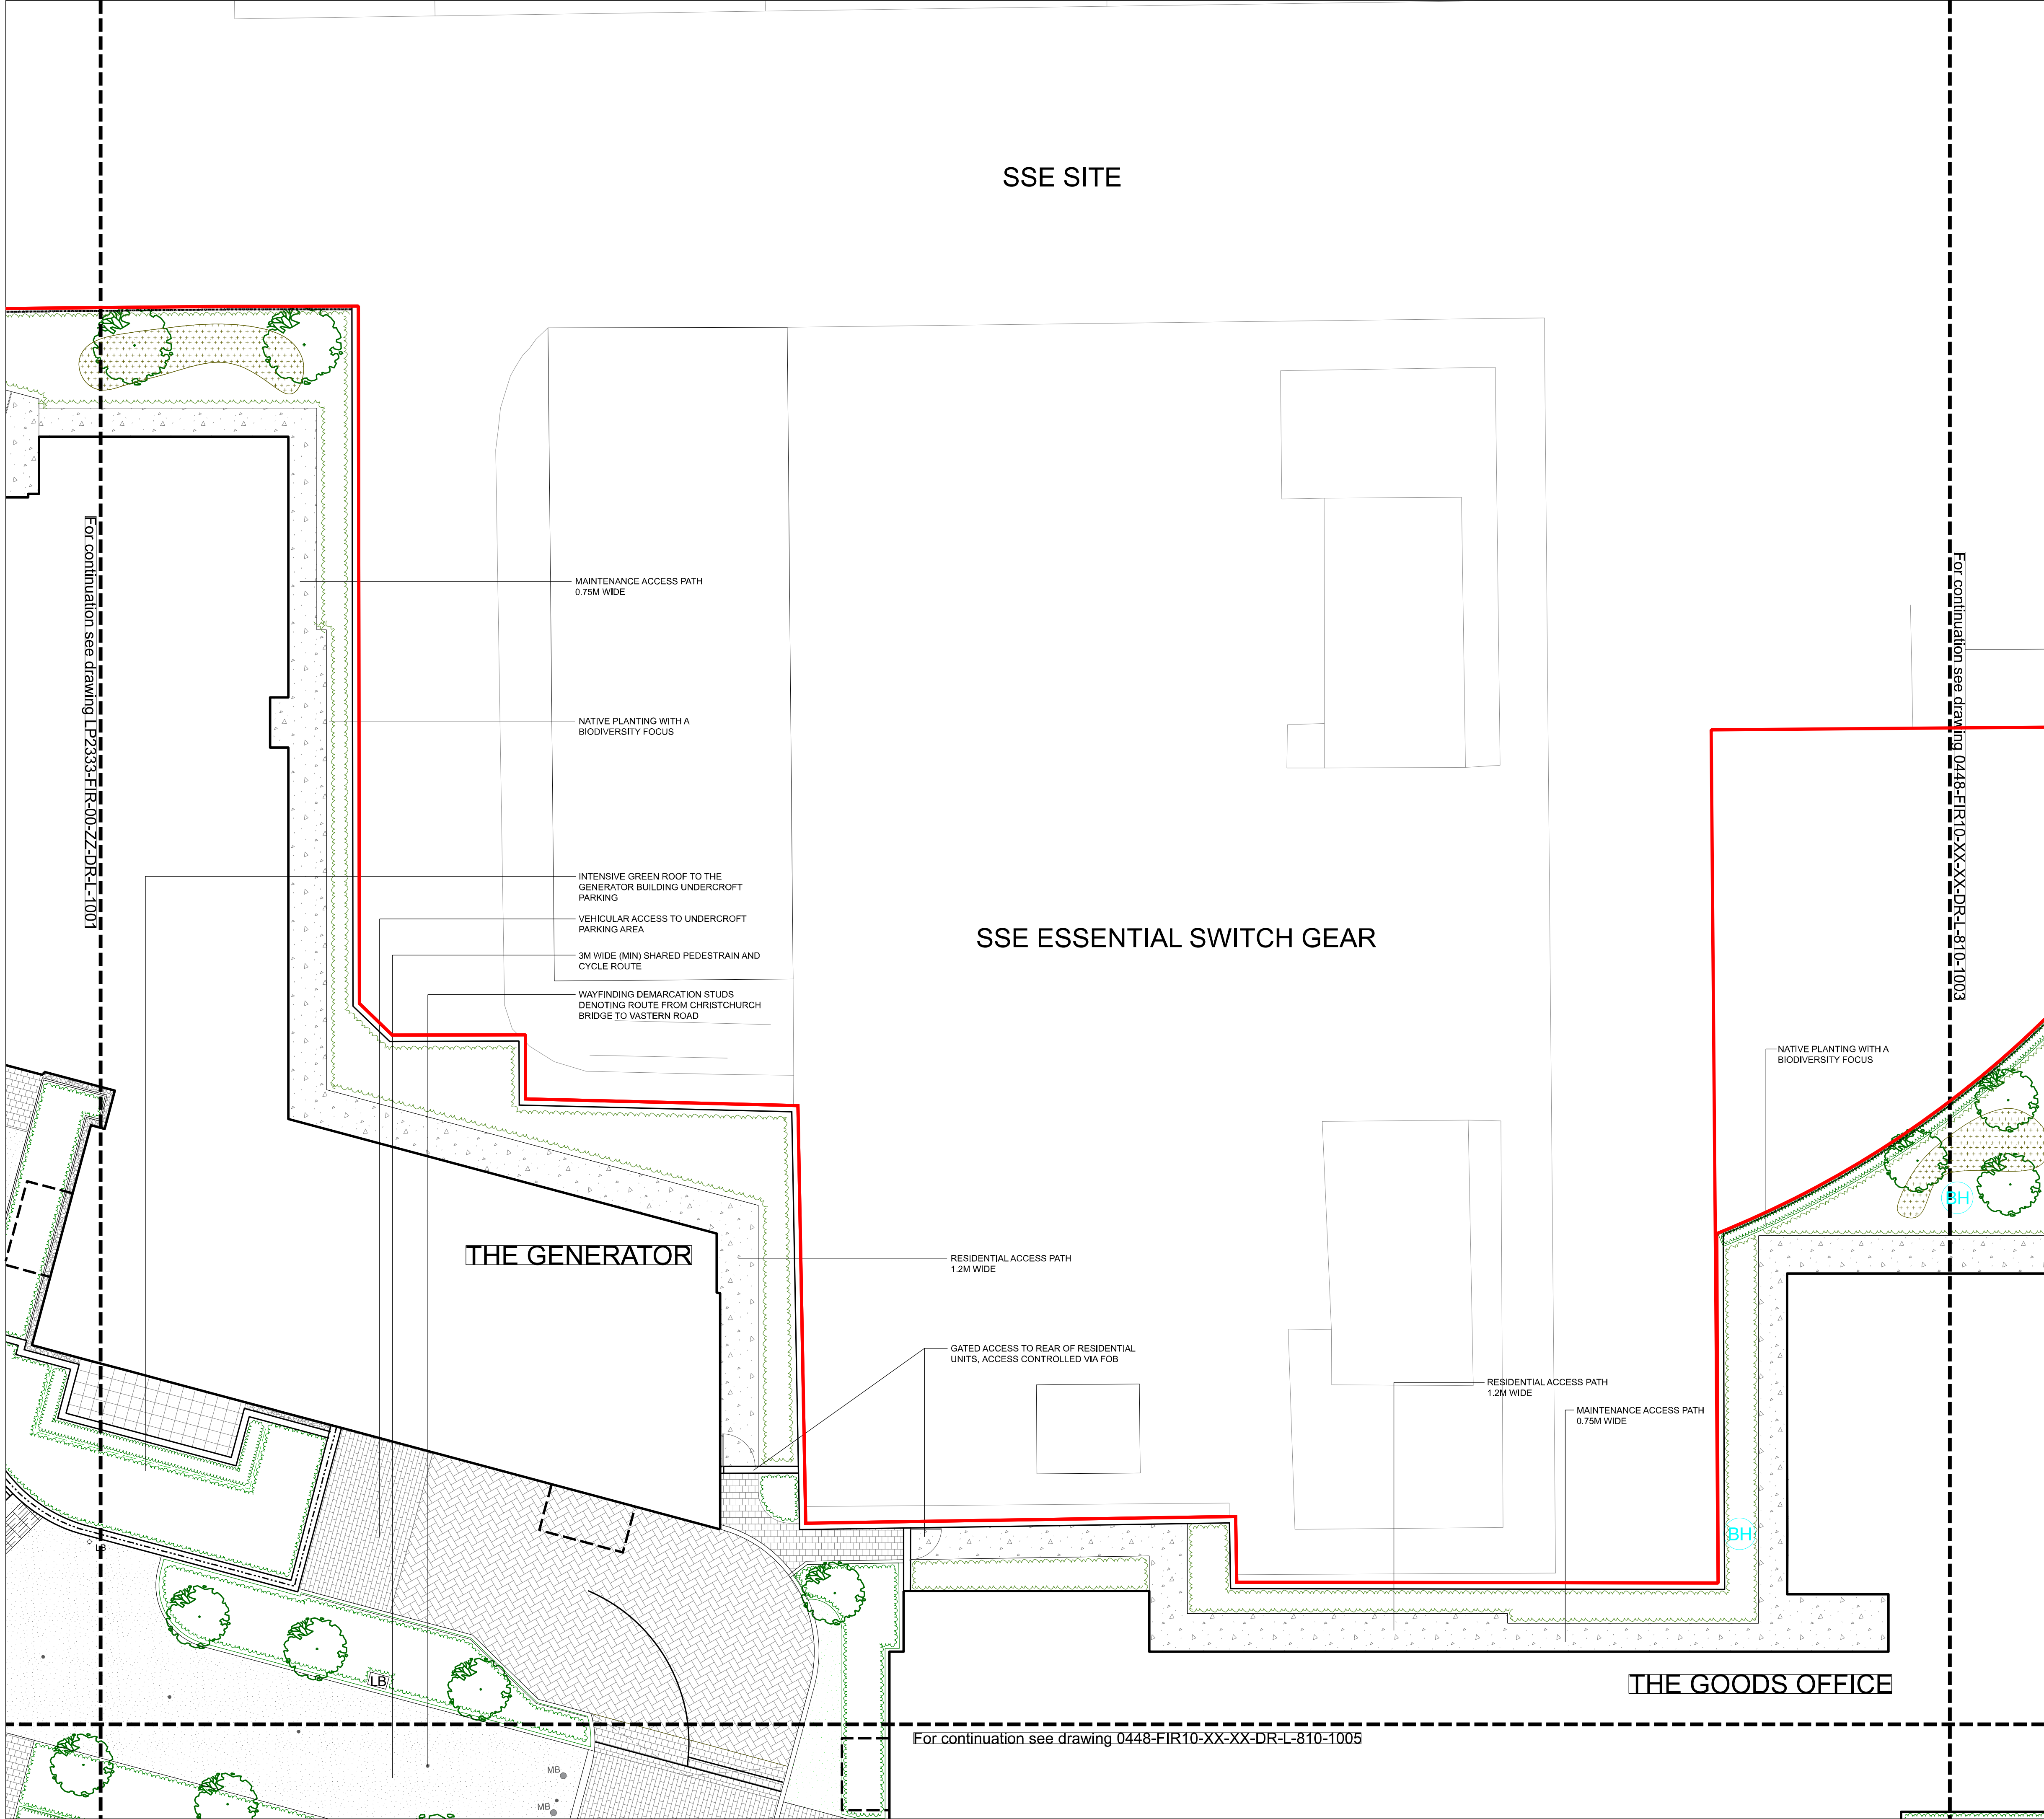

KEY	
BOUNDARIES	
	RED LINE BOUNDARY
	OWNERSHIP BOUNDARY
HARD LANDSCAPE & STRUCTURES	
	COLOURED MACADAM BUFF
	MACADAM TO ENGINEER'S DOCUMENTATION
	P1 - CONCRETE BLOCK PAVING REFER TO ENGINEER'S FINISHES LAYOUT, REF: 0453-STU05-XX-XX-DR-C-120-001
	P2 - CONCRETE BLOCK PAVING REFER TO ENGINEER'S FINISHES LAYOUT, REF: 0453-STU05-XX-XX-DR-C-120-001
	P3 - CONCRETE BLOCK PAVING REFER TO ENGINEER'S FINISHES LAYOUT, REF: 0453-STU05-XX-XX-DR-C-120-001
	P4 - CONCRETE BLOCK PAVING REFER TO ENGINEER'S FINISHES LAYOUT, REF: 0453-STU05-XX-XX-DR-C-120-001
	P5 - CONCRETE FLAG PAVING REFER TO ENGINEER'S FINISHES LAYOUT, REF: 0453-STU05-XX-XX-DR-C-120-001
	P6 - CONCRETE BLOCK PAVING REFER TO ENGINEER'S FINISHES LAYOUT, REF: 0453-STU05-XX-XX-DR-C-120-001
	P7 - CONCRETE BLOCK PAVING HERRINGBONE REFER TO ENGINEER'S FINISHES LAYOUT, REF: 0453-STU05-XX-XX-DR-C-120-001
	TACTILE HAZARD WARNING PAVERS CONCRETE / CHARCOAL BLISTER TO CROSSINGS, CORDOUBOY TO STEPS
	LOOSE BARK MULCH
	FEATURE INLAY PAVING DETAIL RESPOKE WEATHERED STEEL INTEGRATED FEATURE LIGHTING
	STEP UNITS EXPOSED AGGREGATE GRANITE STEP UNITS SILVER GREY
	KERB EDGING CONSERVATION CONCRETE SILVER GREY
	RETAINING WALL RENDERED CONCRETE WALL
	RAISED METAL EDGE PLANTER POWDER COATED STEEL
	BRICK PLANTERS BRICK TO MATCH BUILDING
	BALUSTRADE EDGE PROTECTION POWDER COATED STEEL
	HANDRAILS POWDER COATED STEEL
	RAILINGS REFER TO ENCLOSURES PLAN
FURNITURE & MISCELLANEOUS	
	BENCH SEAT WITH ARM RESTS FSC TIMBER SLATS & POWDER COATED STEEL
	LITTER BIN POWDER COATED STEEL
	LIGHTING LOCATIONS LIGHT POSTS (LP), LIGHT BOLLARDS (LB) (REFER TO LIGHTING DWG. REF. 0453-NAT-SW-XX-DR-Y-005-001)
	TIMBER BOLLARD FSC HARDWOOD TIMBER
	METAL BOLLARD (FIXED & REMOVABLE) POWDER COATED STEEL ANTHRACITE GREY
	CYCLE STANDS POWDER COATED STEEL
	STEPPING LOGS INFORMAL PLAY-ON-THE-WAY
	DEMARCATION STUDS WAYFINDING TO CYCLE ROUTE STAINLESS STEEL STUDS
	WAYFINDING TOTEM POWDER COATED STEEL
	GABION HABITAT FEATURE STEEL BASKET FILLED WITH ROOF TILES, BAMBOO, TERRACOTTA PIPES, COCONUT SHELLS ETC.
SOFT LANDSCAPE	
	PROPOSED SEMI-MATURE TREES REFER TO LANDSCAPE PLANTING PLANS
	INDICATIVE EXTENT OF CRATE SYSTEM FOR TREE PITS URBAN SOIL CELLS / PLANTING BED CLIPPED FORMAL HEDGE REFER TO LANDSCAPE PLANTING PLANS
	AMENITY PLANTING REFER TO LANDSCAPE PLANTING PLANS
	NATIVE SHRUB PLANTING REFER TO LANDSCAPE PLANTING PLANS
	SPECIES RICH GRASSLAND MEADOW NATIVE WILDFLOWER MEADOW SEEDING
	AMENITY LAWN SEEDING LAWN
	BULB PLANTING REFER TO LANDSCAPE PLANTING PLANS
	BIODIVERSE GREEN ROOF NATIVE WILDFLOWER MEADOW VEGETATED BLANKET

Do not scale this drawing
Landscape Architects to be notified of dis-
crepancies in figured dimensions from site
This drawing is copyright

amendments

P01	First Issue. Issued for Planning	31/03/23
P02	Layout updated with Client changes.	17/06/24
P03	Layout updated with Client changes.	10/10/24

drawing status: **PLANNING**

project:
**Vastern Road
Berkeley**

job number:
0448


drawing title:
**Landscape General Arrangement
Segment 02**

drawing number:
0448-FIR10-XX-XX-DR-L-810-1002

revision	scale	date
P03	1:100@A1	31/03/2023

for information	drawn	auth	date
for construction	GL	RS	

The Jewellery Business Centre
85 Spencer Street
BIRMINGHAM, B15 6DA.
Tel: 0121 523 1033
Fax: 0121 523 1034
fira landscape architecture and urban design

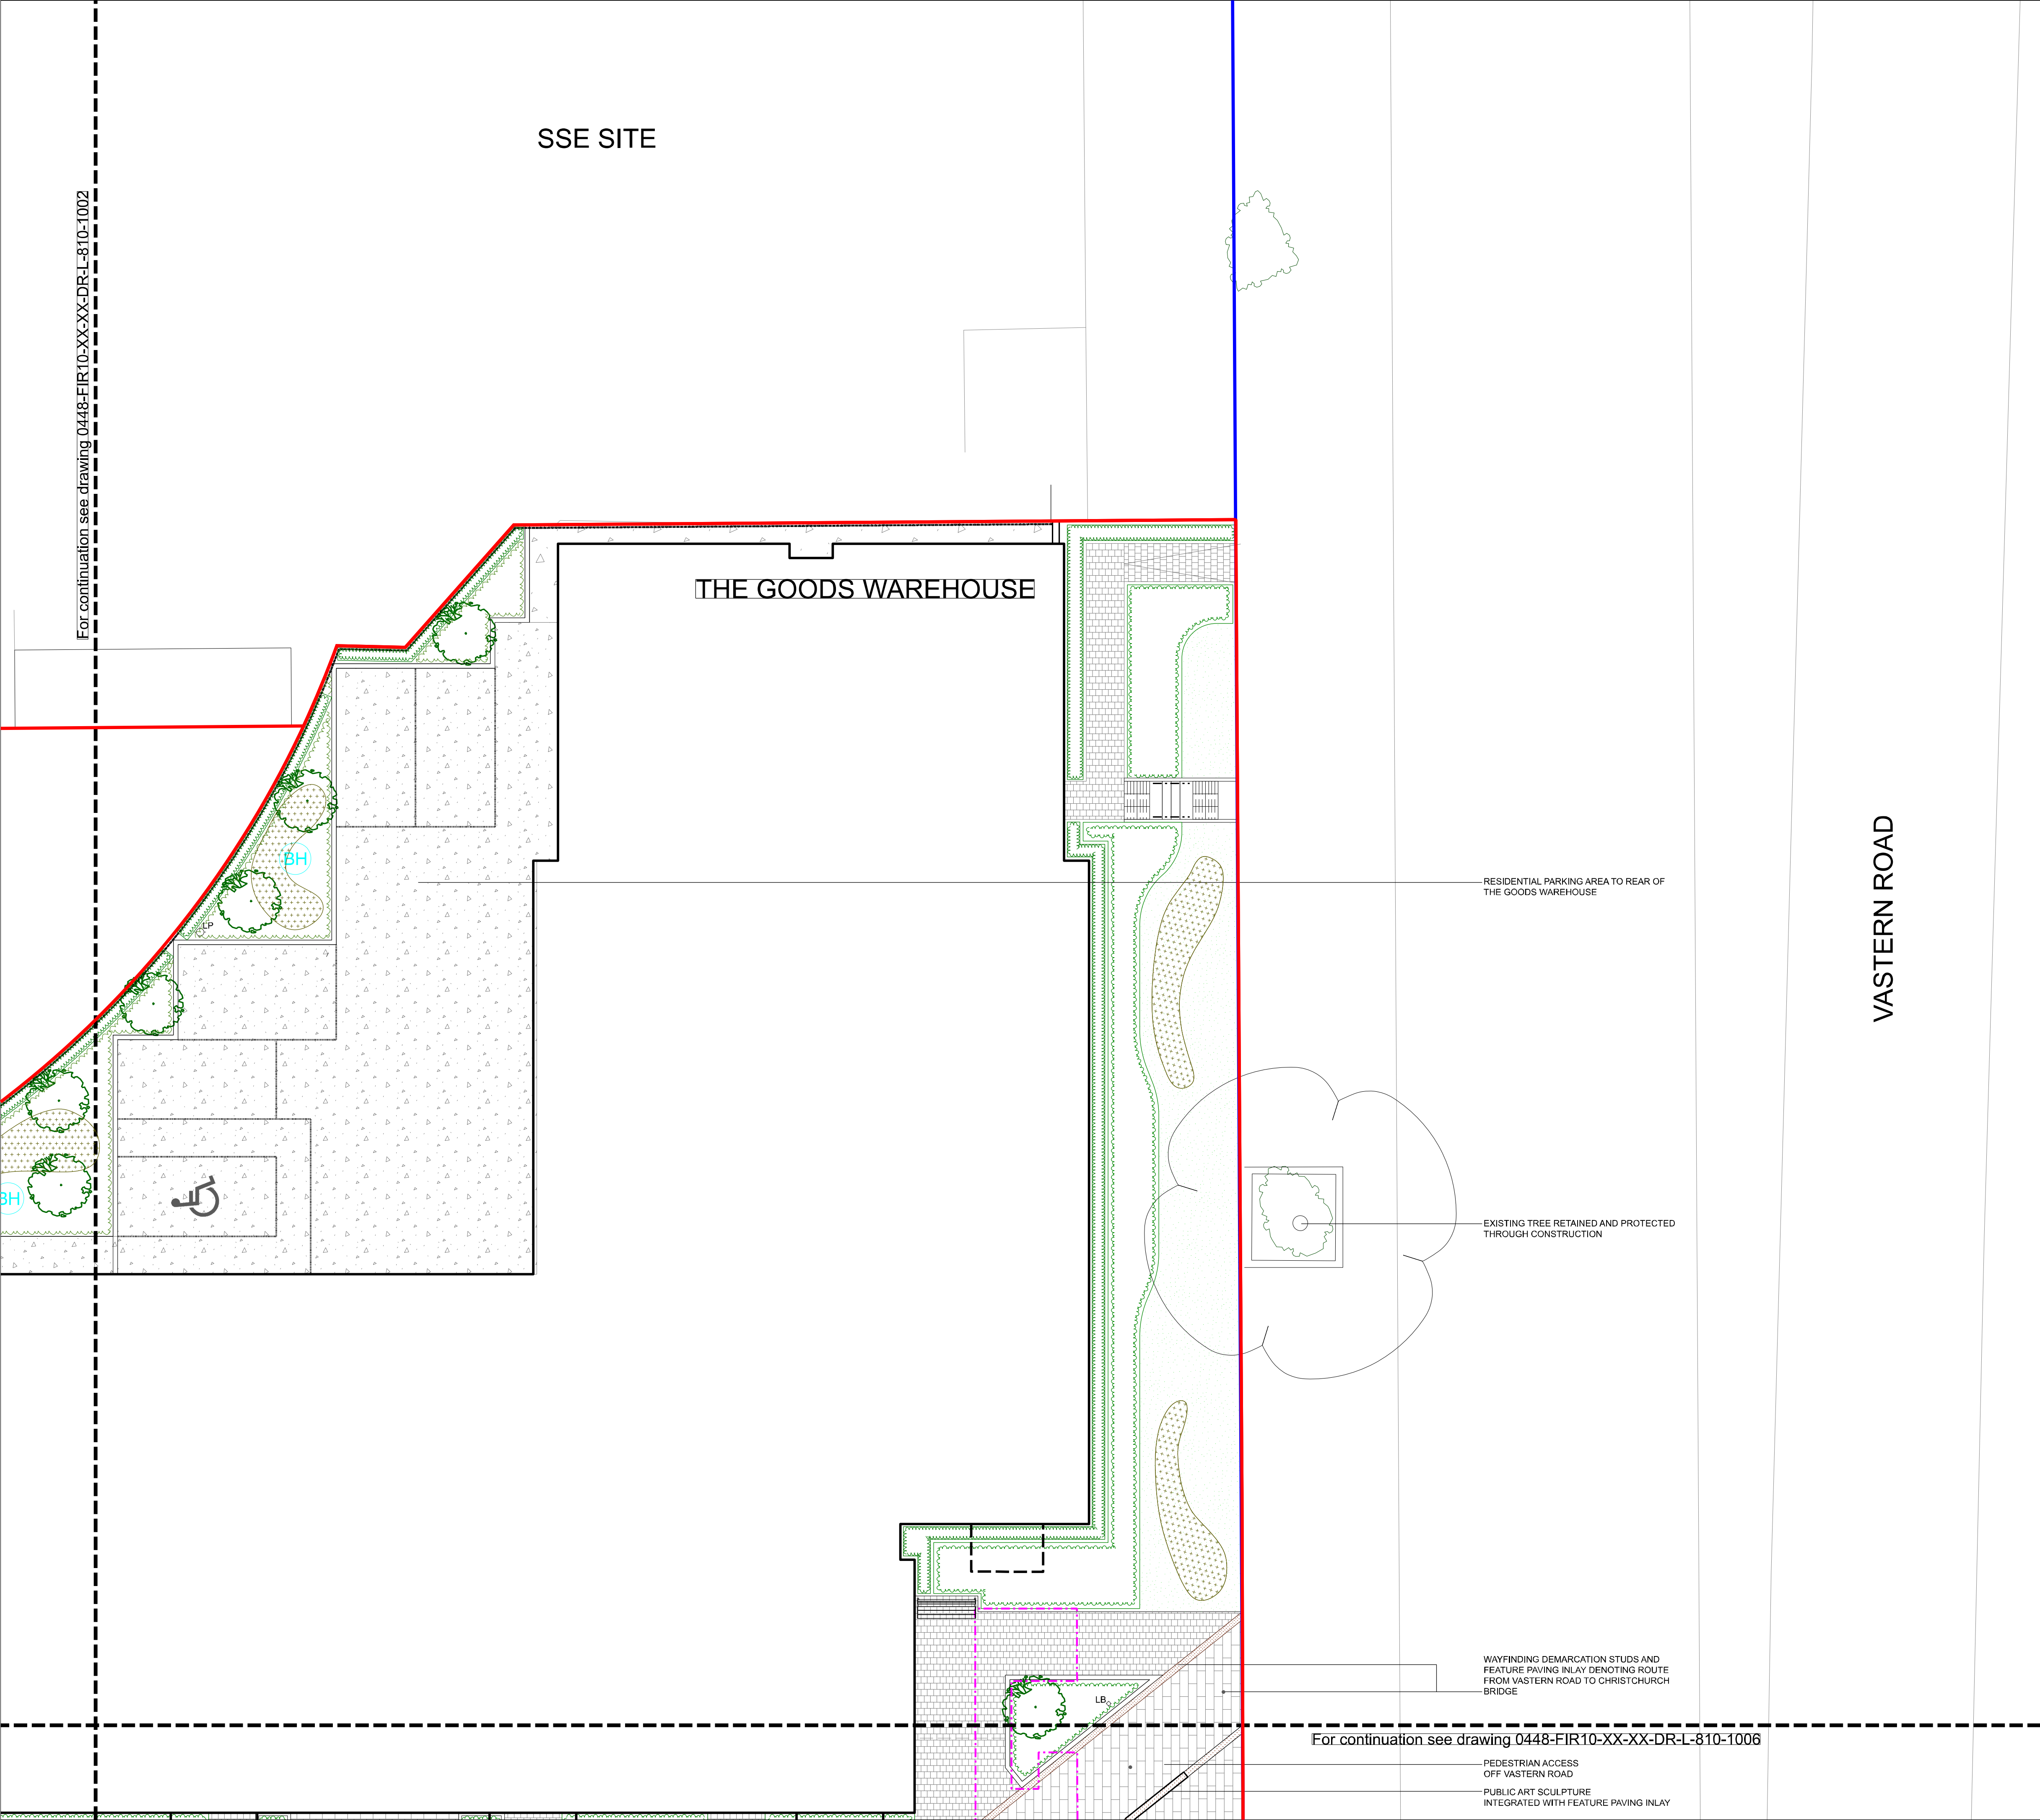

KEY	
BOUNDARIES	
	RED LINE BOUNDARY
	OWNERSHIP BOUNDARY
HARD LANDSCAPE & STRUCTURES	
	COLOURED MACADAM
	MACADAM
	P1 - CONCRETE BLOCK PAVING REFER TO ENGINEERS' FINISHES LAYOUT, REF: 0453-STU05-XX-XX-OR-C-120-001
	P2 - CONCRETE BLOCK PAVING REFER TO ENGINEERS' FINISHES LAYOUT, REF: 0453-STU05-XX-XX-OR-C-120-001
	P3 - CONCRETE BLOCK PAVING REFER TO ENGINEERS' FINISHES LAYOUT, REF: 0453-STU05-XX-XX-OR-C-120-001
	P4 - CONCRETE BLOCK PAVING REFER TO ENGINEERS' FINISHES LAYOUT, REF: 0453-STU05-XX-XX-OR-C-120-001
	P5 - CONCRETE FLAG PAVING REFER TO ENGINEERS' FINISHES LAYOUT, REF: 0453-STU05-XX-XX-OR-C-120-001
	P6 - CONCRETE BLOCK PAVING REFER TO ENGINEERS' FINISHES LAYOUT, REF: 0453-STU05-XX-XX-OR-C-120-001
	P7 - CONCRETE BLOCK PAVING HERRINGBONE REFER TO ENGINEERS' FINISHES LAYOUT, REF: 0453-STU05-XX-XX-OR-C-120-001
	TACTILE HAZARD WARNING PAVERS CONCRETE / CHARGOAL BULBET TO CROSSINGS, CORDOURY TO STEPS
	LOOSE BARK MULCH
	FEATURE INLAY PAVING DETAIL RESPOKE WEATHERED STEEL INTEGRATED FEATURE LIGHTING
	STEP UNITS EXPOSED AGGREGATE GRANITE STEP UNITS SILVER GREY
	KERB EDGING CONSERVATION CONCRETE SILVER GREY
	RETAINING WALL RENDERED CONCRETE WALL
	RAISED METAL EDGE PLANTER POWDER COATED STEEL
	BRICK PLANTERS BRICK TO MATCH BUILDING
	BALUSTRADE EDGE PROTECTION POWDER COATED STEEL
	HANDRAILS POWDER COATED STEEL
	RAILINGS REFER TO ENCLOSURES PLAN
FURNITURE & MISCELLANEOUS	
	BENCH SEAT WITH ARM RESTS FSC TIMBER SLATS & POWDER COATED STEEL
	LITTER BIN POWDER COATED STEEL
	LIGHTING LOCATIONS LIGHT POSTS (LP), LIGHT BOLLARDS (LB) (REFER TO LIGHTING DWG. REF: 0453-NLT-SW-XX-OR-Y-005-001)
	TIMBER BOLLARD FSC HARDWOOD TIMBER
	METAL BOLLARD (FIXED & REMOVABLE) POWDER COATED STEEL ANTHRACITE GREY
	CYCLE STANDS POWDER COATED STEEL
	STEPPING LOGS INFORMAL PLAY-ON-THE-WAY
	DEMARCATION STUDS WAYFINDING TO CYCLE ROUTE STAINLESS STEEL STUDS
	WAYFINDING TOTEM POWDER COATED STEEL
	GABION HABITAT FEATURE STEEL BASKET FILLED WITH ROOF TILES, BAMBOO, TERRACOTTA PIPES, COCONUT SHELLS ETC.
SOFT LANDSCAPE	
	PROPOSED SEMI-MATURE TREES REFER TO LANDSCAPE PLANTING PLANS
	INDICATIVE EXTENT OF CRATE SYSTEM FOR TREE PITS URBAN SOIL CELLS / PLANTING BED CLIPPED FORMAL HEDGE REFER TO LANDSCAPE PLANTING PLANS
	AMENITY PLANTING REFER TO LANDSCAPE PLANTING PLANS
	NATIVE SHRUB PLANTING REFER TO LANDSCAPE PLANTING PLANS
	SPECIES RICH GRASSLAND MEADOW NATIVE WILDFLOWER MEADOW SEEDING
	AMENITY LAWN SEEDED LAWN
	BULB PLANTING REFER TO LANDSCAPE PLANTING PLANS
	BIODIVERSE GREEN ROOF NATIVE WILDFLOWER MEADOW VEGETATED BLANKET

Do not scale this drawing
Landscape Architects to be notified of dis-
crepancies in figured dimensions from site
This drawing is copyright

amendments

P01	First Issue. Issued for Planning	31/03/23
P02	Layout updated with Client changes.	17/06/24
P03	Layout updated with Client changes.	10/10/24

drawing status: **PLANNING**

project:
**Vastern Road
Berkeley**


job number:
0448

drawing title:
**Landscape General Arrangement
Segment 03**

drawing number:
0448-FIR10-XX-XX-DR-L-810-1003

revision	scale	date
P03	1:100@A1	31/03/2023
for information	drawn	auth
for construction	GL	RS

The Jewellery Business Centre
85 Spencer Street
BIRMINGHAM, B15 6DA.
Tel: 0121 523 1033
Fax: 0121 523 1034
fira landscape architecture and urban design

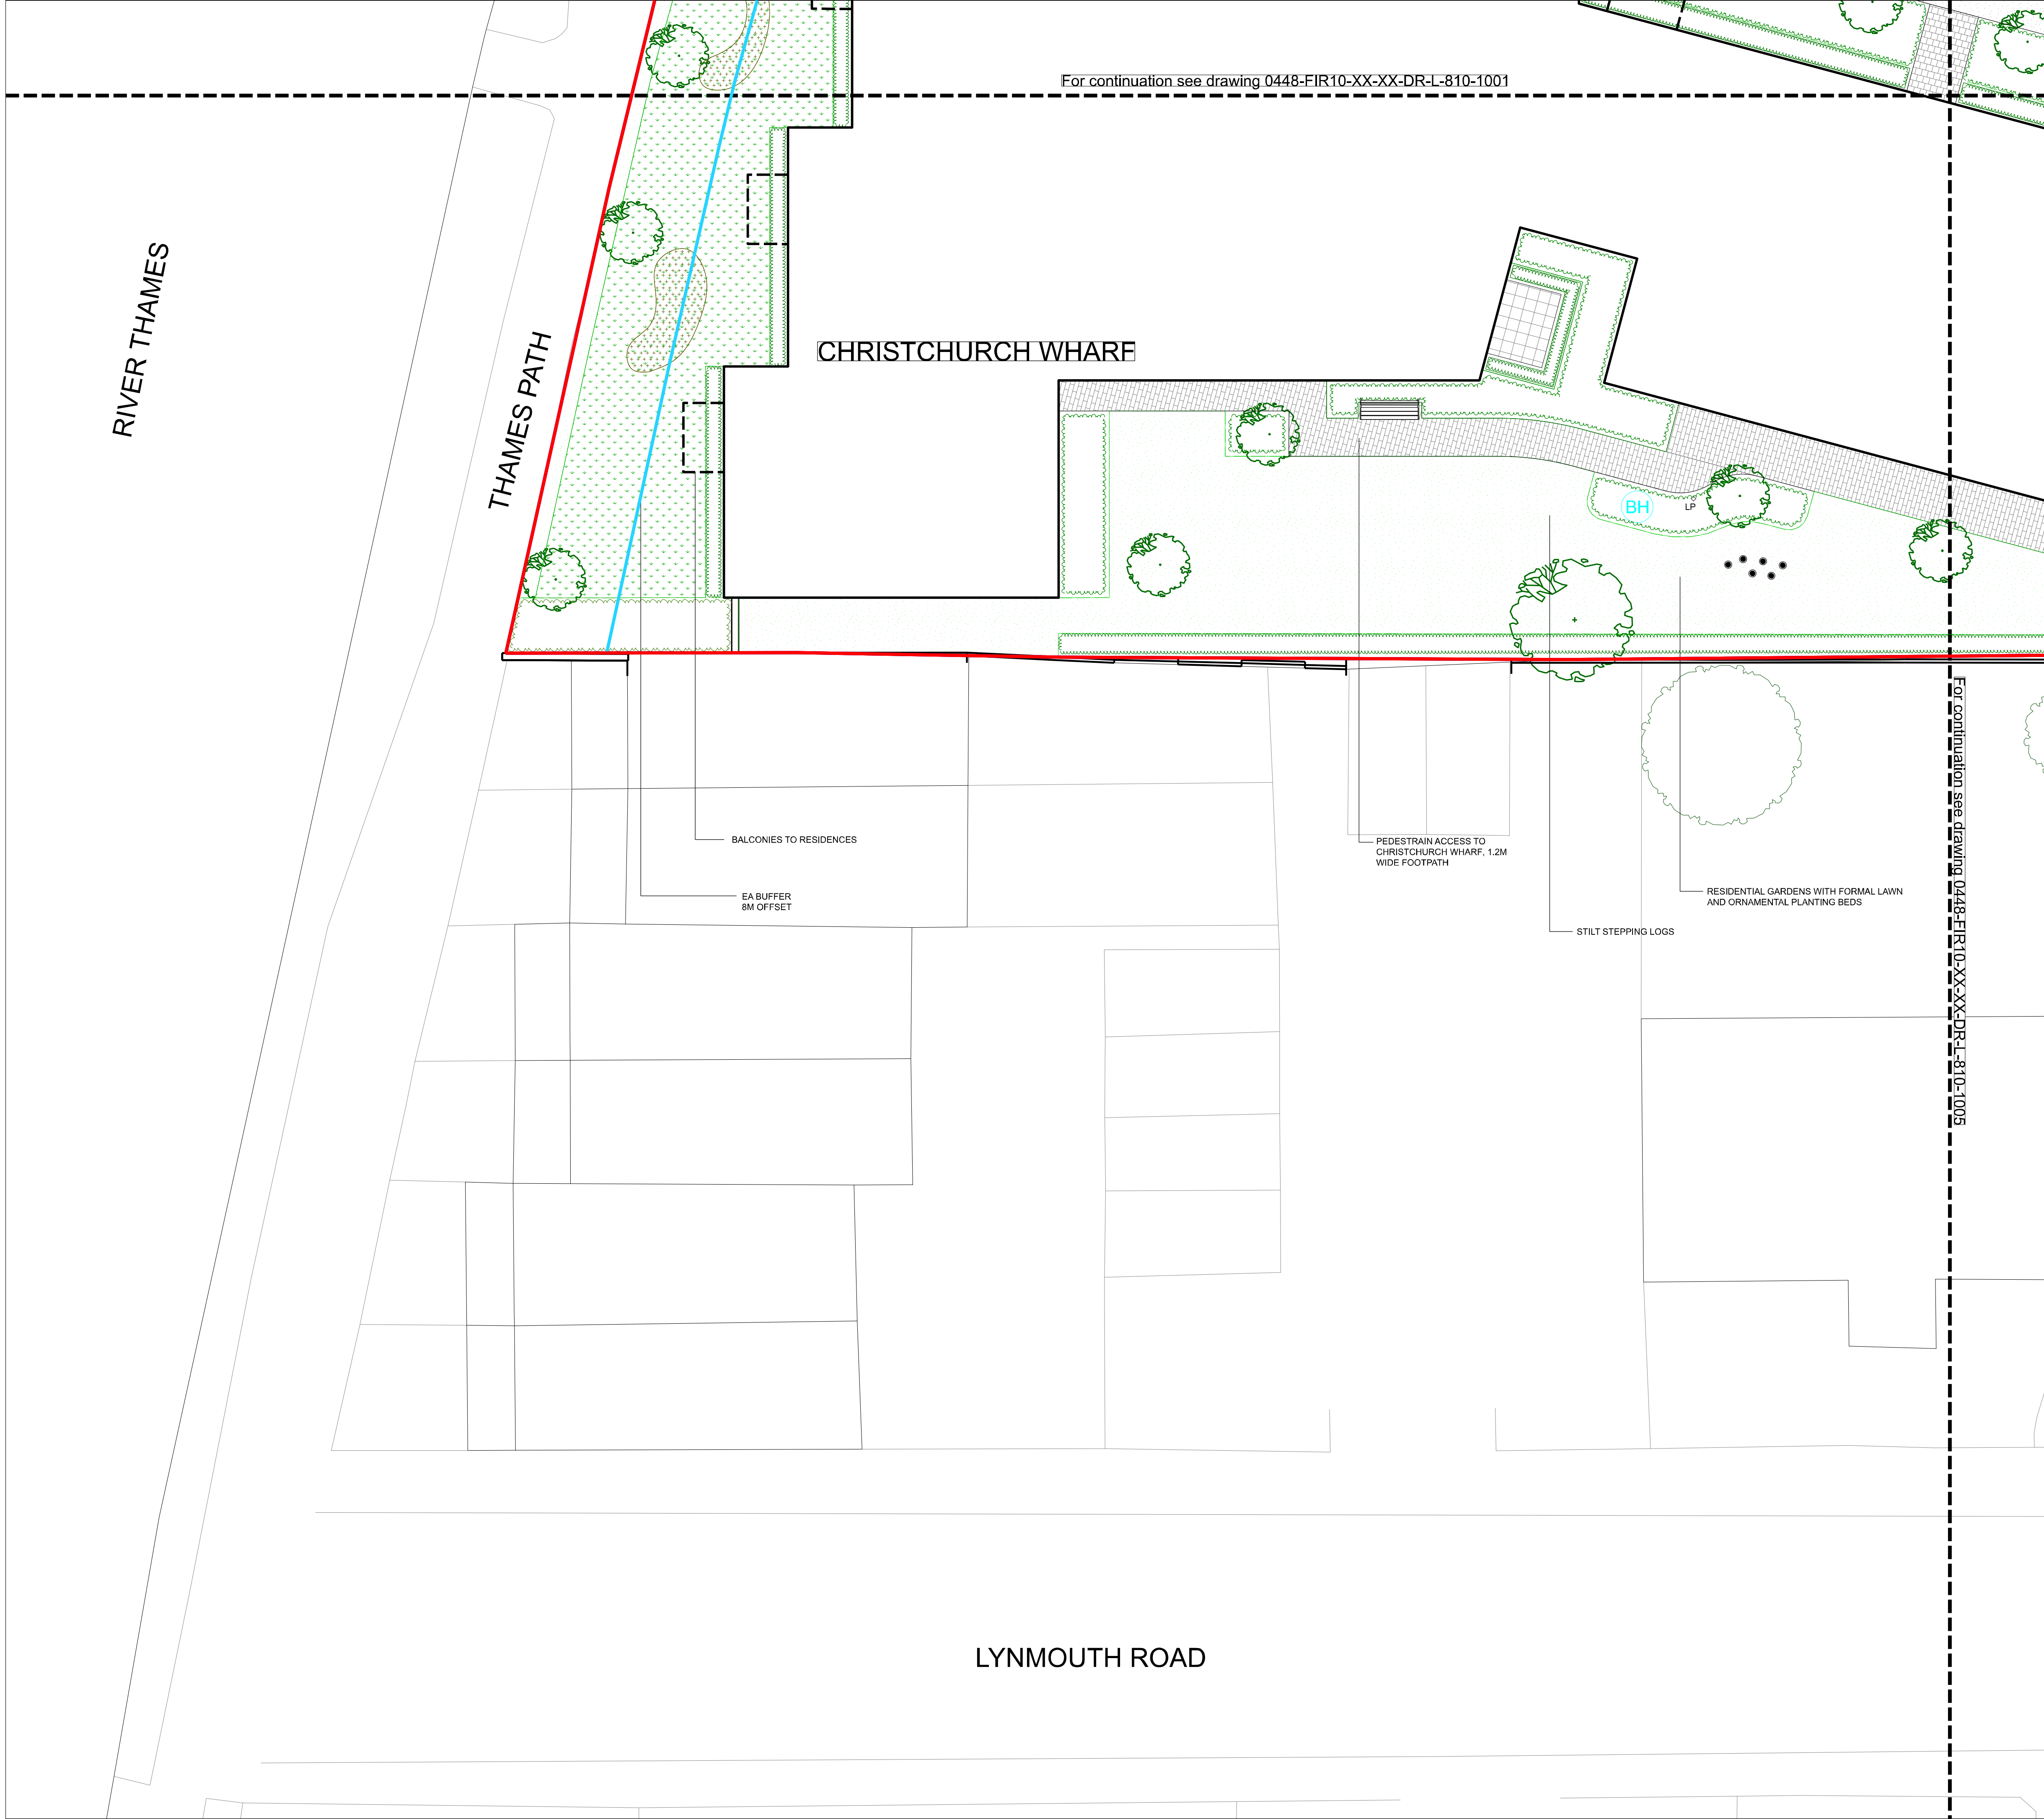

KEY	
BOUNDARIES	
	RED LINE BOUNDARY
	OWNERSHIP BOUNDARY
HARD LANDSCAPE & STRUCTURES	
	COLOURED MACADAM BUFF
	MACADAM TO ENGINEERS DOCUMENTATION
	P1 - CONCRETE BLOCK PAVING REFER TO ENGINEERS FINISHES LAYOUT, REF: 0453-STU05-XX-XX-DR-C-120-001
	P2 - CONCRETE BLOCK PAVING REFER TO ENGINEERS FINISHES LAYOUT, REF: 0453-STU05-XX-XX-DR-C-120-001
	P3 - CONCRETE BLOCK PAVING REFER TO ENGINEERS FINISHES LAYOUT, REF: 0453-STU05-XX-XX-DR-C-120-001
	P4 - CONCRETE BLOCK PAVING REFER TO ENGINEERS FINISHES LAYOUT, REF: 0453-STU05-XX-XX-DR-C-120-001
	P5 - CONCRETE FLAG PAVING REFER TO ENGINEERS FINISHES LAYOUT, REF: 0453-STU05-XX-XX-DR-C-120-001
	P6 - CONCRETE BLOCK PAVING REFER TO ENGINEERS FINISHES LAYOUT, REF: 0453-STU05-XX-XX-DR-C-120-001
	P7 - CONCRETE BLOCK PAVING HERRINGBONE REFER TO ENGINEERS FINISHES LAYOUT, REF: 0453-STU05-XX-XX-DR-C-120-001
	TACTILE HAZARD WARNING PAVERS CONCRETE / CHARCOAL BULTER TO CROSSINGS, CORROUROY TO STEPS
	LOOSE BARK MULCH
	FEATURE INLAY PAVING DETAIL RESPOKE WEATHERED STEEL INTEGRATED FEATURE LIGHTING
	STEP UNITS EXPOSED AGGREGATE GRANITE STEP UNITS SILVER GREY
	KERB EDGING CONSERVATION CONCRETE SILVER GREY
	RETAINING WALL RENDERED CONCRETE WALL
	RAISED METAL EDGE PLANTER POWDER COATED STEEL
	BRICK PLANTERS BRICK TO MATCH BUILDING
	BALUSTRADE EDGE PROTECTION POWDER COATED STEEL
	HANDRAILS POWDER COATED STEEL
	RAILINGS REFER TO ENCLOSURES PLAN
FURNITURE & MISCELLANEOUS	
	BENCH SEAT WITH ARM RESTS FSC TIMBER SLATS & POWDER COATED STEEL
	LITTER BIN POWDER COATED STEEL
	LIGHTING LOCATIONS LIGHT POSTS (LP), LIGHT BOLLARDS (LB) REFER TO LIGHTING DWG. REF: 0453-NAT-SW-XX-DR-Y-005-001
	TIMBER BOLLARD FSC HARDWOOD TIMBER
	METAL BOLLARD (FIXED & REMOVABLE) POWDER COATED STEEL ANTHRACITE GREY
	CYCLE STANDS POWDER COATED STEEL
	STEPPING LOGS INFORMAL PLAY-ON-THE-WAY
	DEMARICATION STUDS WAYFINDING TO CYCLE ROUTE STAINLESS STEEL STUDS
	WAYFINDING TOTEM POWDER COATED STEEL
	GABION HABITAT FEATURE STEEL BASKET FILLED WITH ROOF TILES, BAMBOO, TERRACOTTA PIPES, COCONUT SHELLS ETC.
SOFT LANDSCAPE	
	PROPOSED SEMI-MATURE TREES REFER TO LANDSCAPE PLANTING PLANS
	INDICATIVE EXTENT OF CRATE SYSTEM FOR TREE PITS URBAN SOIL CELLS / PLANTING BED CLIPPED FORMAL HEDGE REFER TO LANDSCAPE PLANTING PLANS
	AMENITY PLANTING REFER TO LANDSCAPE PLANTING PLANS
	NATIVE SHRUB PLANTING REFER TO LANDSCAPE PLANTING PLANS
	SPECIES RICH GRASSLAND MEADOW NATIVE WILDFLOWER MEADOW SEEDING
	AMENITY LAWN SEEDING LAWN
	BULB PLANTING REFER TO LANDSCAPE PLANTING PLANS
	BIODIVERSE GREEN ROOF NATIVE WILDFLOWER MEADOW VEGETATED BLANKET

Do not scale this drawing
Landscape Architects to be notified of dis-
crepancies in figured dimensions from site
This drawing is copyright

amendments

P01	First Issue. Issued for Planning	31/03/23
P02	Layout updated with Client changes.	17/06/24
P03	Layout updated with Client changes.	10/10/24

drawing status: **PLANNING**

project:
**Vastern Road
Berkeley**

job number:
0448


drawing title:
**Landscape General Arrangement
Segment 04**

drawing number:
0448-FIR10-XX-XX-DR-L-810-1004

revision	scale	date
P03	1:100@A1	31/03/2023

drawn	auth	date
for information for construction	GL RS	

The Jewellery Business Centre
85 Spencer Street
BIRMINGHAM, B15 6DA.
Tel: 0121 523 1033
Fax: 0121 523 1034
fira landscape architecture and urban design

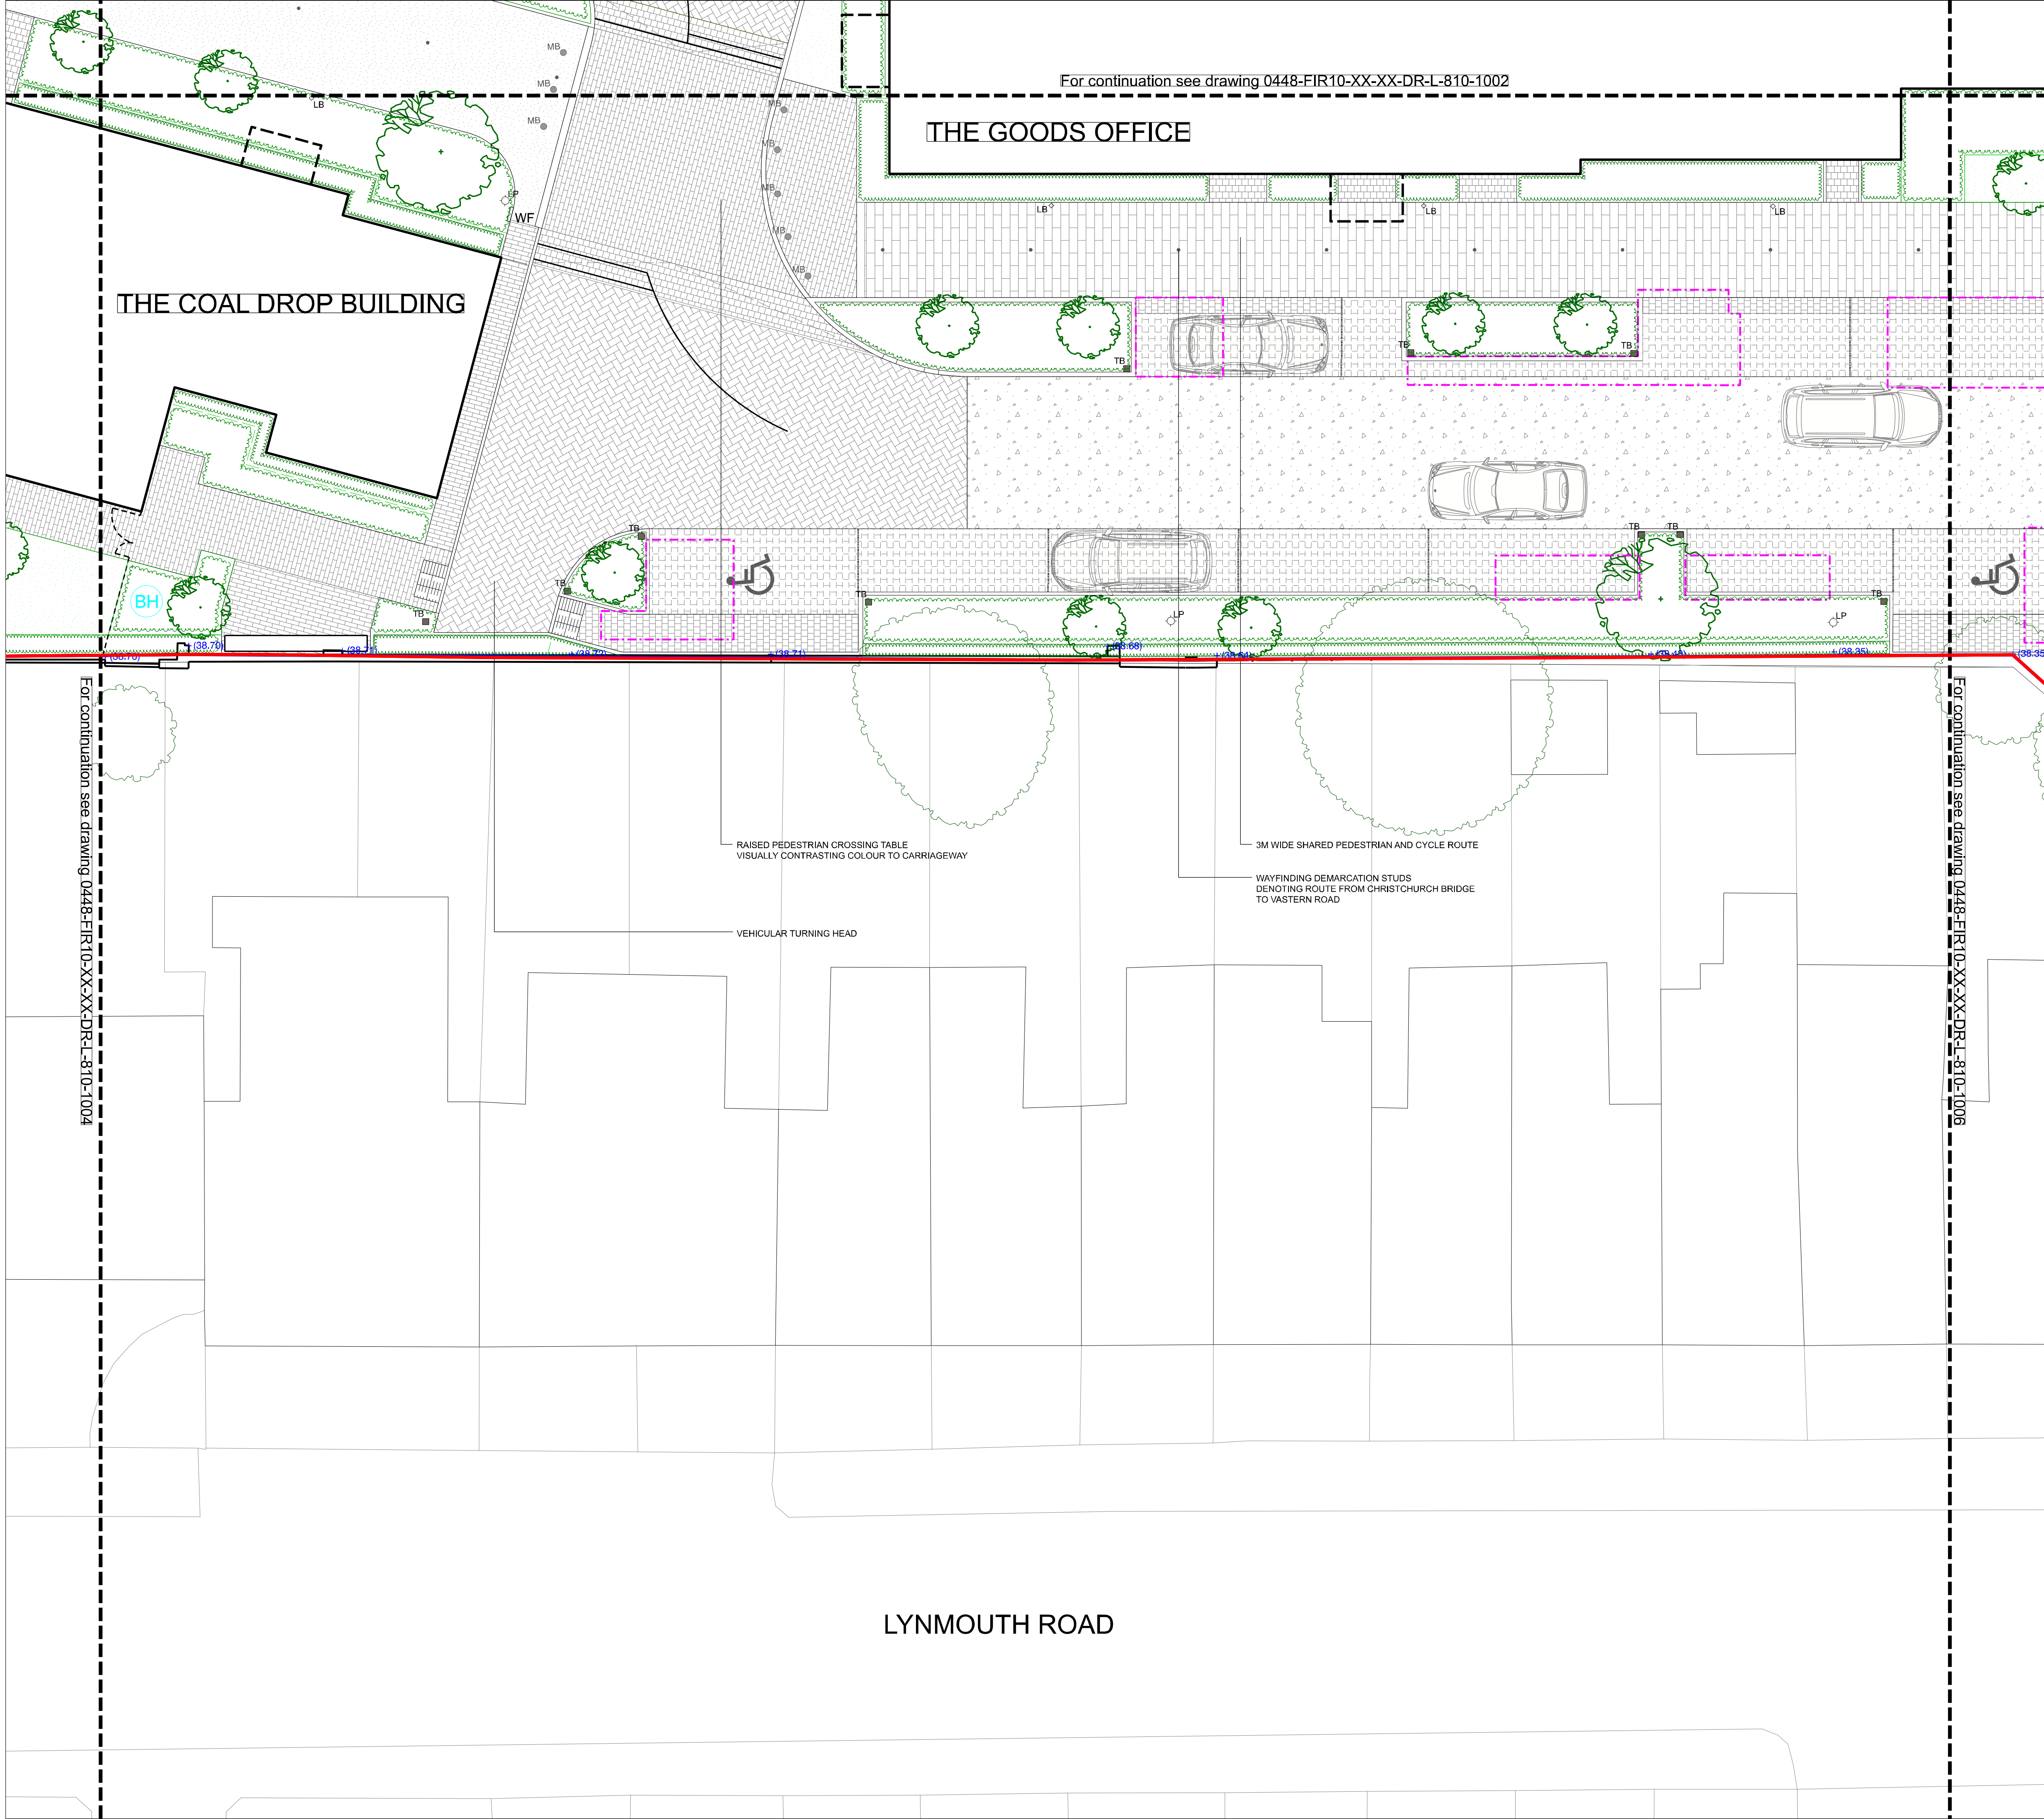

- KEY**
- BOUNDARIES**
- RED LINE BOUNDARY
 - OWNERSHIP BOUNDARY
- HARD LANDSCAPE & STRUCTURES**
- COLOURED MACADAM BUFF
 - MACADAM TO ENGINEER'S DOCUMENTATION
 - P1 - CONCRETE BLOCK PAVING
REFER TO ENGINEER'S FINISHES LAYOUT, REF: 0453-STU05-XX-00-OR-C-120-001
 - P2 - CONCRETE BLOCK PAVING
REFER TO ENGINEER'S FINISHES LAYOUT, REF: 0453-STU05-XX-00-OR-C-120-001
 - P3 - CONCRETE BLOCK PAVING
REFER TO ENGINEER'S FINISHES LAYOUT, REF: 0453-STU05-XX-00-OR-C-120-001
 - P4 - CONCRETE BLOCK PAVING
REFER TO ENGINEER'S FINISHES LAYOUT, REF: 0453-STU05-XX-00-OR-C-120-001
 - P5 - CONCRETE FLAG PAVING
REFER TO ENGINEER'S FINISHES LAYOUT, REF: 0453-STU05-XX-00-OR-C-120-001
 - P6 - CONCRETE BLOCK PAVING
REFER TO ENGINEER'S FINISHES LAYOUT, REF: 0453-STU05-XX-00-OR-C-120-001
 - P7 - CONCRETE BLOCK PAVING HERRINGBONE
REFER TO ENGINEER'S FINISHES LAYOUT, REF: 0453-STU05-XX-00-OR-C-120-001
 - TACTILE HAZARD WARNING PAVERS
CONCRETE / CHARCOAL
BLISTER TO CROSSINGS, CORDUROY TO STEPS
 - LOOSE BARK MULCH
 - FEATURE INLAY PAVING DETAIL
RESPONSE WEATHERED STEEL
INTEGRATED FEATURE LIGHTING
 - STEP UNITS
EXPOSED AGGREGATE GRANITE STEP UNITS
SILVER GREY
 - KERB EDGING
CONSERVATION CONCRETE
SILVER GREY
 - RETAINING WALL
RENDERED CONCRETE WALL
 - RAISED METAL EDGE PLANTER
POWDER COATED STEEL
 - BRICK PLANTERS
BRICK TO MATCH BUILDING
 - BALUSTRADE EDGE PROTECTION
POWDER COATED STEEL
 - HANDRAILS
POWDER COATED STEEL
 - RAILINGS
REFER TO ENCLOSURES PLAN
- FURNITURE & MISCELLANEOUS**
- BENCH SEAT WITH ARM RESTS
FSC TIMBER SLATS & POWDER COATED STEEL
 - LITTER BIN
POWDER COATED STEEL
 - LIGHTING LOCATIONS
LIGHT POSTS (LP), LIGHT BOLLARDS (LB)
(REFER TO LIGHTING DWG. REF: 0453-NLT-SW-XX-OR-Y-005-001)
 - TIMBER BOLLARD
FSC HARDWOOD TIMBER
 - METAL BOLLARD (FIXED & REMOVABLE)
POWDER COATED STEEL
ANTHRACITE GREY
 - CYCLE STANDS
POWDER COATED STEEL
 - STEPPING LOGS
INFORMAL PLAY-ON-THE-WAY
 - DEMARICATION STUDS
WAYFINDING TO CYCLE ROUTE
STAINLESS STEEL STUDS
 - WAYFINDING TOTEM
POWDER COATED STEEL
 - GABION HABITAT FEATURE
STEEL BASKET FILLED WITH ROOF TILES, BAMBOO, TERRACOTTA PIPES, COCONUT SHELLS ETC.
- SOFT LANDSCAPE**
- PROPOSED SEMI-MATURE TREES
REFER TO LANDSCAPE PLANTING PLANS
 - INDICATIVE EXTENT OF CRATE SYSTEM
FOR TREE PITS
URBAN SOIL CELLS / PLANTING BED
CLIPPED FORMAL HEDGE
REFER TO LANDSCAPE PLANTING PLANS
 - AMENITY PLANTING
REFER TO LANDSCAPE PLANTING PLANS
 - NATIVE SHRUB PLANTING
REFER TO LANDSCAPE PLANTING PLANS
 - SPECIES RICH GRASSLAND MEADOW
NATIVE WILDFLOWER MEADOW SEEDING
 - AMENITY LAWN
SEEDING LAWN
 - BULB PLANTING
REFER TO LANDSCAPE PLANTING PLANS
 - BIODIVERSE GREEN ROOF
NATIVE WILDFLOWER MEADOW
VEGETATED BLANKET

Do not scale this drawing
Landscape Architects to be notified of discrepancies in figured dimensions from site
This drawing is copyright

amendments

P01	First Issue. Issued for Planning	31/03/23
P02	Layout updated with Client changes.	17/06/24
P03	Layout updated with Client changes.	10/10/24

drawing status: **PLANNING**

project:
**Vastern Road
Berkeley**

job number:
0448


drawing title:
**Landscape General Arrangement
Segment 05**

drawing number:
0448-FIR10-XX-XX-DR-L-810-1005

revision	scale	date
P03	1:100@A1	31/03/2023

for information	drawn	auth	date
for construction	GL	RS	

fira
The Jewellery Business Centre
85 Spencer Street
BIRMINGHAM, B15 6DA.
Tel: 0121 523 1033
Fax: 0121 523 1034
fira landscape architecture and urban design

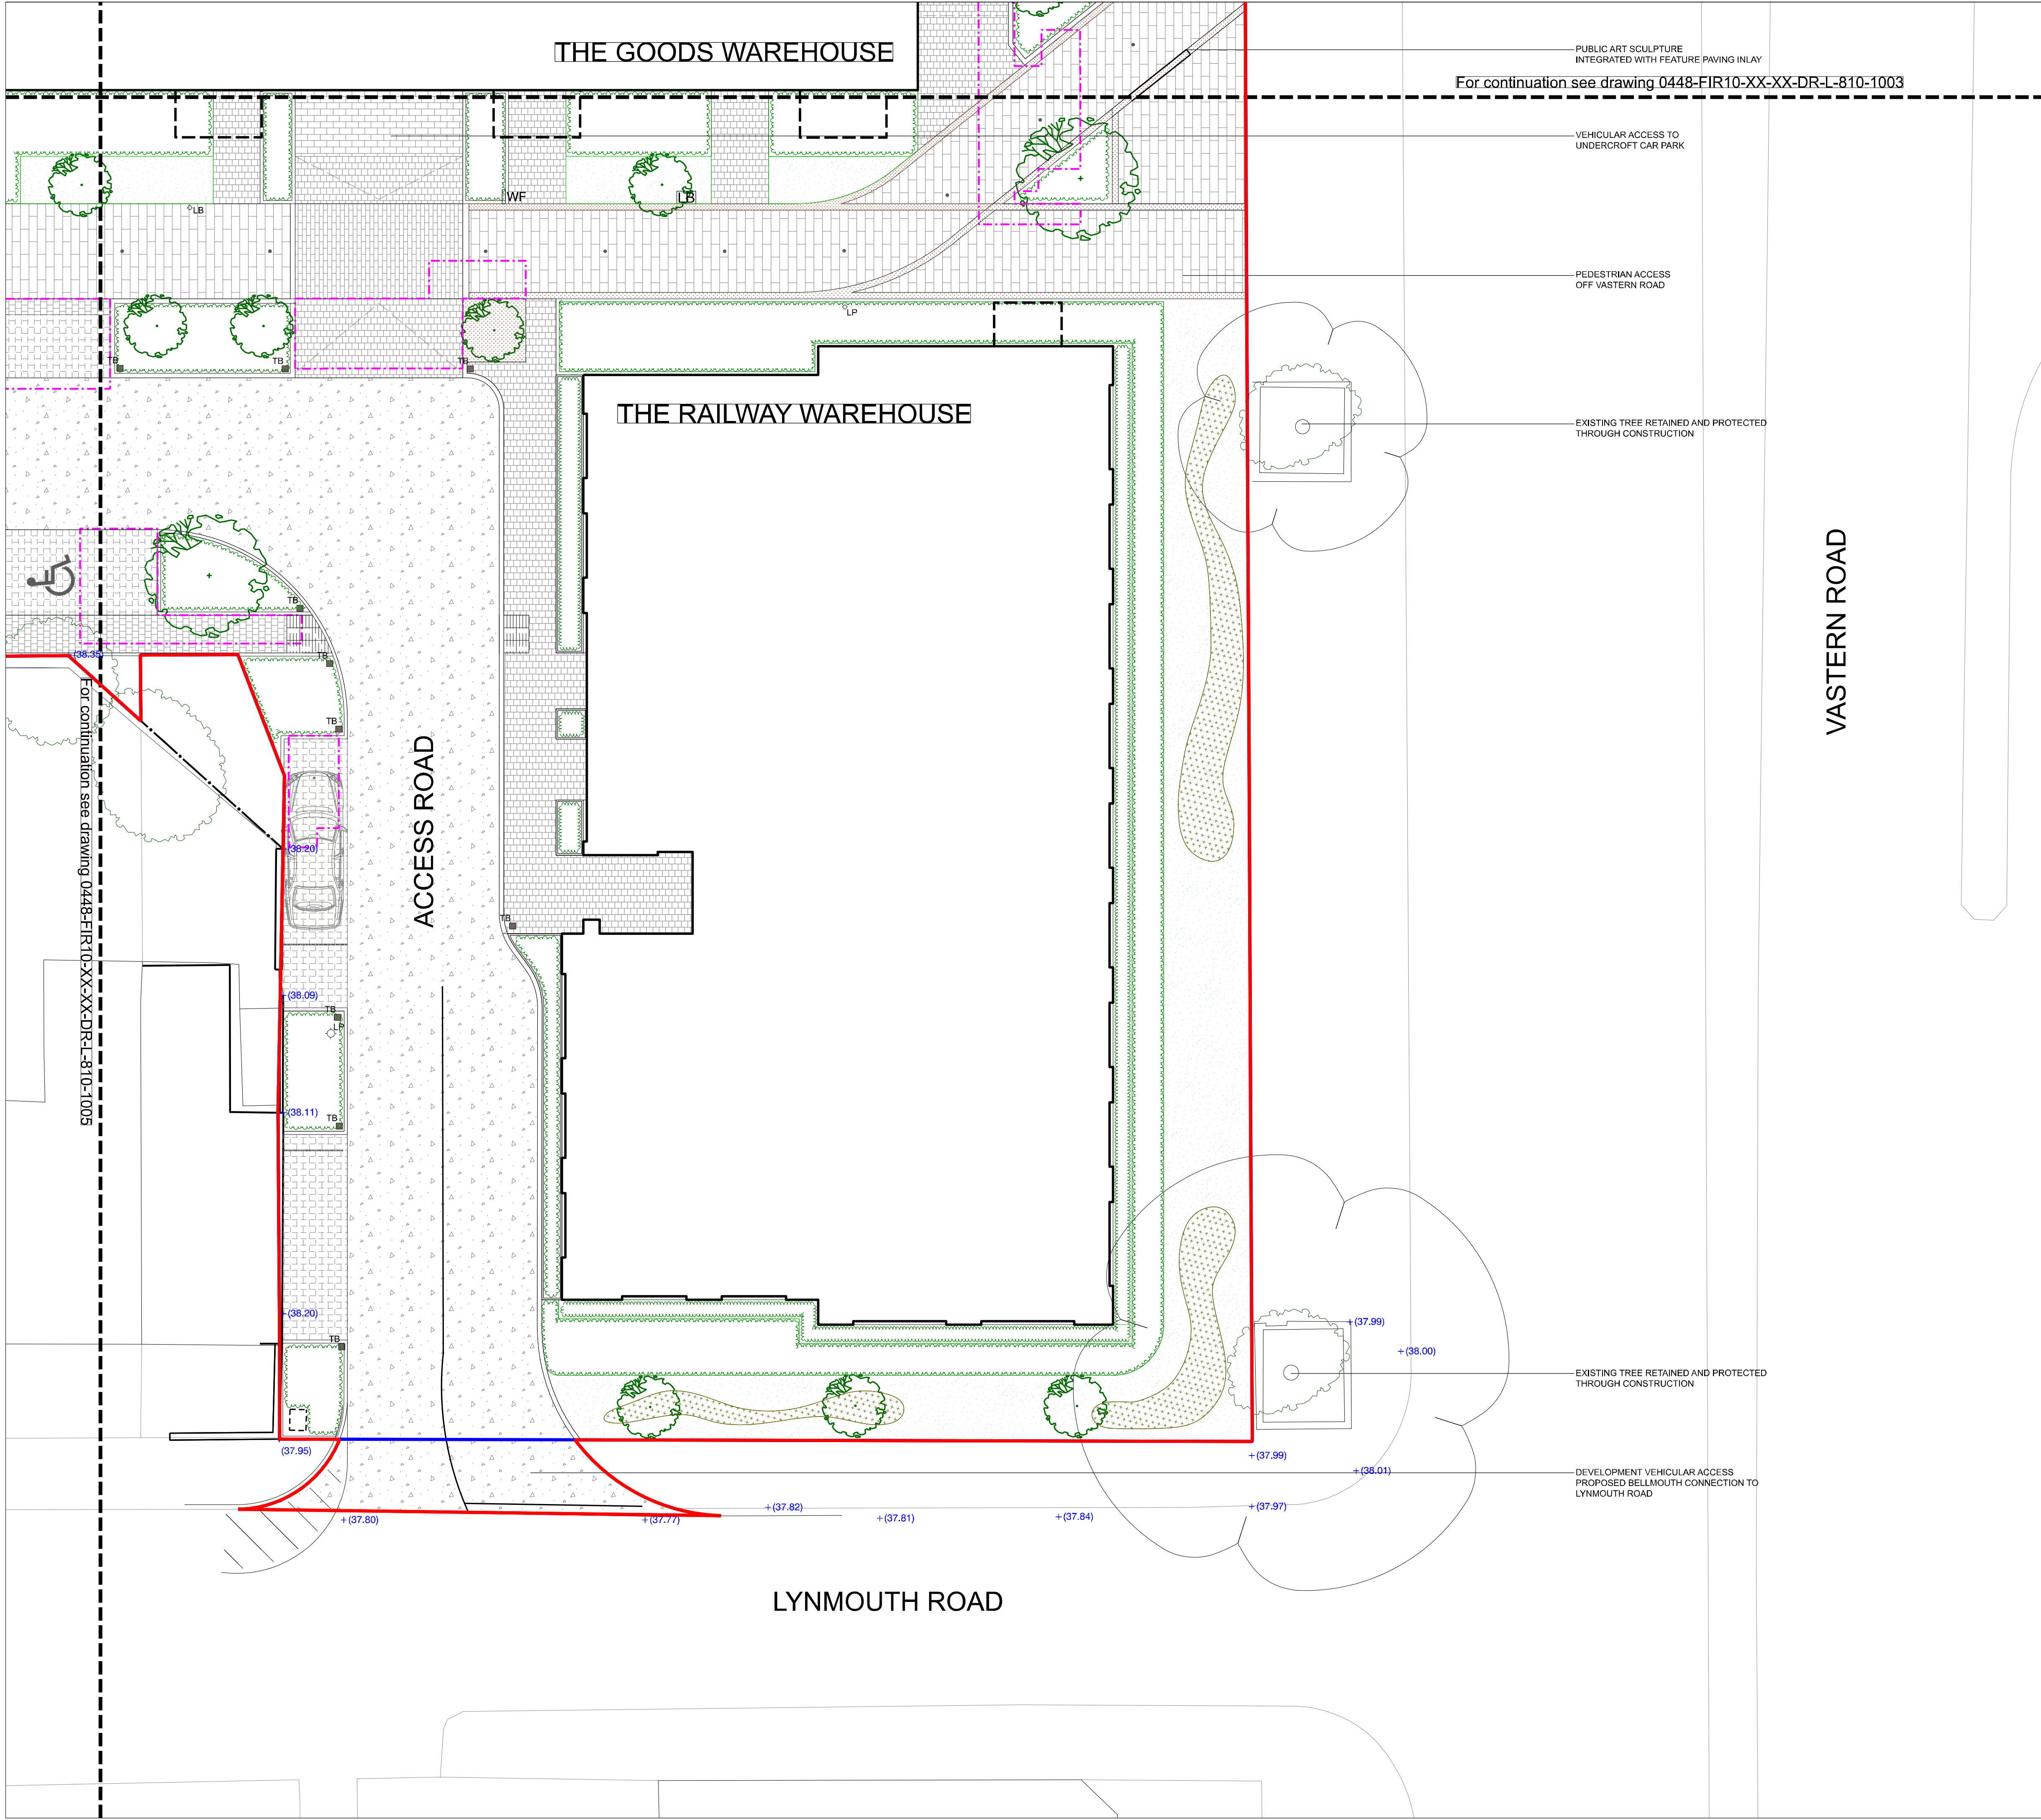

KEY

BOUNDARIES

- RED LINE BOUNDARY
- OWNERSHIP BOUNDARY

HARD LANDSCAPE & STRUCTURES

- COLOURED MACADAM BUFF
- MACADAM TO ENGINEERS DOCUMENTATION
- P1 - CONCRETE BLOCK PAVING
REFER TO ENGINEERS FINISHES LAYOUT, REF: 0453-STU05-XX-XX-DR-C-120-01
- P2 - CONCRETE BLOCK PAVING
REFER TO ENGINEERS FINISHES LAYOUT, REF: 0453-STU05-XX-XX-DR-C-120-01
- P3 - CONCRETE BLOCK PAVING
REFER TO ENGINEERS FINISHES LAYOUT, REF: 0453-STU05-XX-XX-DR-C-120-01
- P4 - CONCRETE BLOCK PAVING
REFER TO ENGINEERS FINISHES LAYOUT, REF: 0453-STU05-XX-XX-DR-C-120-01
- P5 - CONCRETE FLAG PAVING
REFER TO ENGINEERS FINISHES LAYOUT, REF: 0453-STU05-XX-XX-DR-C-120-01
- P6 - CONCRETE BLOCK PAVING
REFER TO ENGINEERS FINISHES LAYOUT, REF: 0453-STU05-XX-XX-DR-C-120-01
- P7 - CONCRETE BLOCK PAVING HERRINGBONE
REFER TO ENGINEERS FINISHES LAYOUT, REF: 0453-STU05-XX-XX-DR-C-120-01
- TACTILE HAZARD WARNING PAVERS
CONCRETE / CHARGOAL
BLISTER TO CROSSINGS, CORDOUBOY TO STEPS
- LOOSE BARK MULCH
- FEATURE INLAY PAVING DETAIL
RESPOKE WEATHERED STEEL
INTEGRATED FEATURE LIGHTING
- STEP UNITS
EXPOSED AGGREGATE GRANITE STEP UNITS
SILVER GREY
- KERB EDGING
CONSERVATION CONCRETE
SILVER GREY
- RETAINING WALL
RENDERED CONCRETE WALL
- RAISED METAL EDGE PLANTER
POWDER COATED STEEL
- BRICK PLANTERS
BRICK TO MATCH BUILDING
- BALUSTRADE EDGE PROTECTION
POWDER COATED STEEL
- HANDRAILS
POWDER COATED STEEL
- RAILINGS
REFER TO ENCLOSURES PLAN

FURNITURE & MISCELLANEOUS

- BENCH SEAT WITH ARM RESTS
FSC TIMBER SLATS & POWDER COATED STEEL
- LITTER BIN
POWDER COATED STEEL
- LIGHTING LOCATIONS
LIGHT POSTS (LP), LIGHT BOLLARDS (LB)
(REFER TO LIGHTING DWG. REF: 0453-NLT-SW-XX-DR-Y-005-001)
- TIMBER BOLLARD
FSC HARDWOOD TIMBER
- METAL BOLLARD (FIXED & REMOVABLE)
POWDER COATED STEEL
ANTHRACITE GREY
- CYCLE STANDS
POWDER COATED STEEL
- STEPPING LOGS
INFORMAL PLAY-ON-THE-WAY
- DEMARICATION STUDS
WAYFINDING TO CYCLE ROUTE
STAINLESS STEEL STUDS
- WAYFINDING TOTEM
POWDER COATED STEEL
- GABION HABITAT FEATURE
STEEL BASKET FILLED WITH ROOF TILES, BAMBOO,
TERRACOTTA PIPES, COCONUT SHELLS ETC.

SOFT LANDSCAPE

- PROPOSED SEMI-MATURE TREES
REFER TO LANDSCAPE PLANTING PLANS
- INDICATIVE EXTENT OF CRATE SYSTEM
FOR TREE PITS
URBAN SOIL CELLS / PLANTING BED
CLIPPED FORMAL HEDGE
REFER TO LANDSCAPE PLANTING PLANS
- AMENITY PLANTING
REFER TO LANDSCAPE PLANTING PLANS
- NATIVE SHRUB PLANTING
REFER TO LANDSCAPE PLANTING PLANS
- SPECIES RICH GRASSLAND MEADOW
NATIVE WILDFLOWER MEADOW SEEDING
- AMENITY LAWN
SEEDED LAWN
- BULB PLANTING
REFER TO LANDSCAPE PLANTING PLANS
- BIODIVERSE GREEN ROOF
NATIVE WILDFLOWER MEADOW
VEGETATED BLANKET

Do not scale this drawing
Landscape Architects to be notified of dis-
crepancies in figured dimensions from site
This drawing is copyright

amendments

P01	First Issue, Issued for Planning	31/03/23
P02	Layout updated with Client changes.	17/06/24
P03	Layout updated with Client changes.	10/10/24

drawing status: **PLANNING**

project:
**Vastern Road
Berkeley**

job number:
0448

drawing title:
**Landscape General Arrangement
Segment 06**

drawing number:
0448-FIR10-XX-XX-DR-L-810-1006

revision	scale	date
P03	1:100@A1	31/03/2023

for information	drawn	auth	date
for construction	GL	RS	

fira
The Jewellery Business Centre
85 Spencer Street
BIRMINGHAM, B15 6DA.
Tel: 0121 523 1033
Fax: 0121 523 1034
fira landscape architecture and urban design