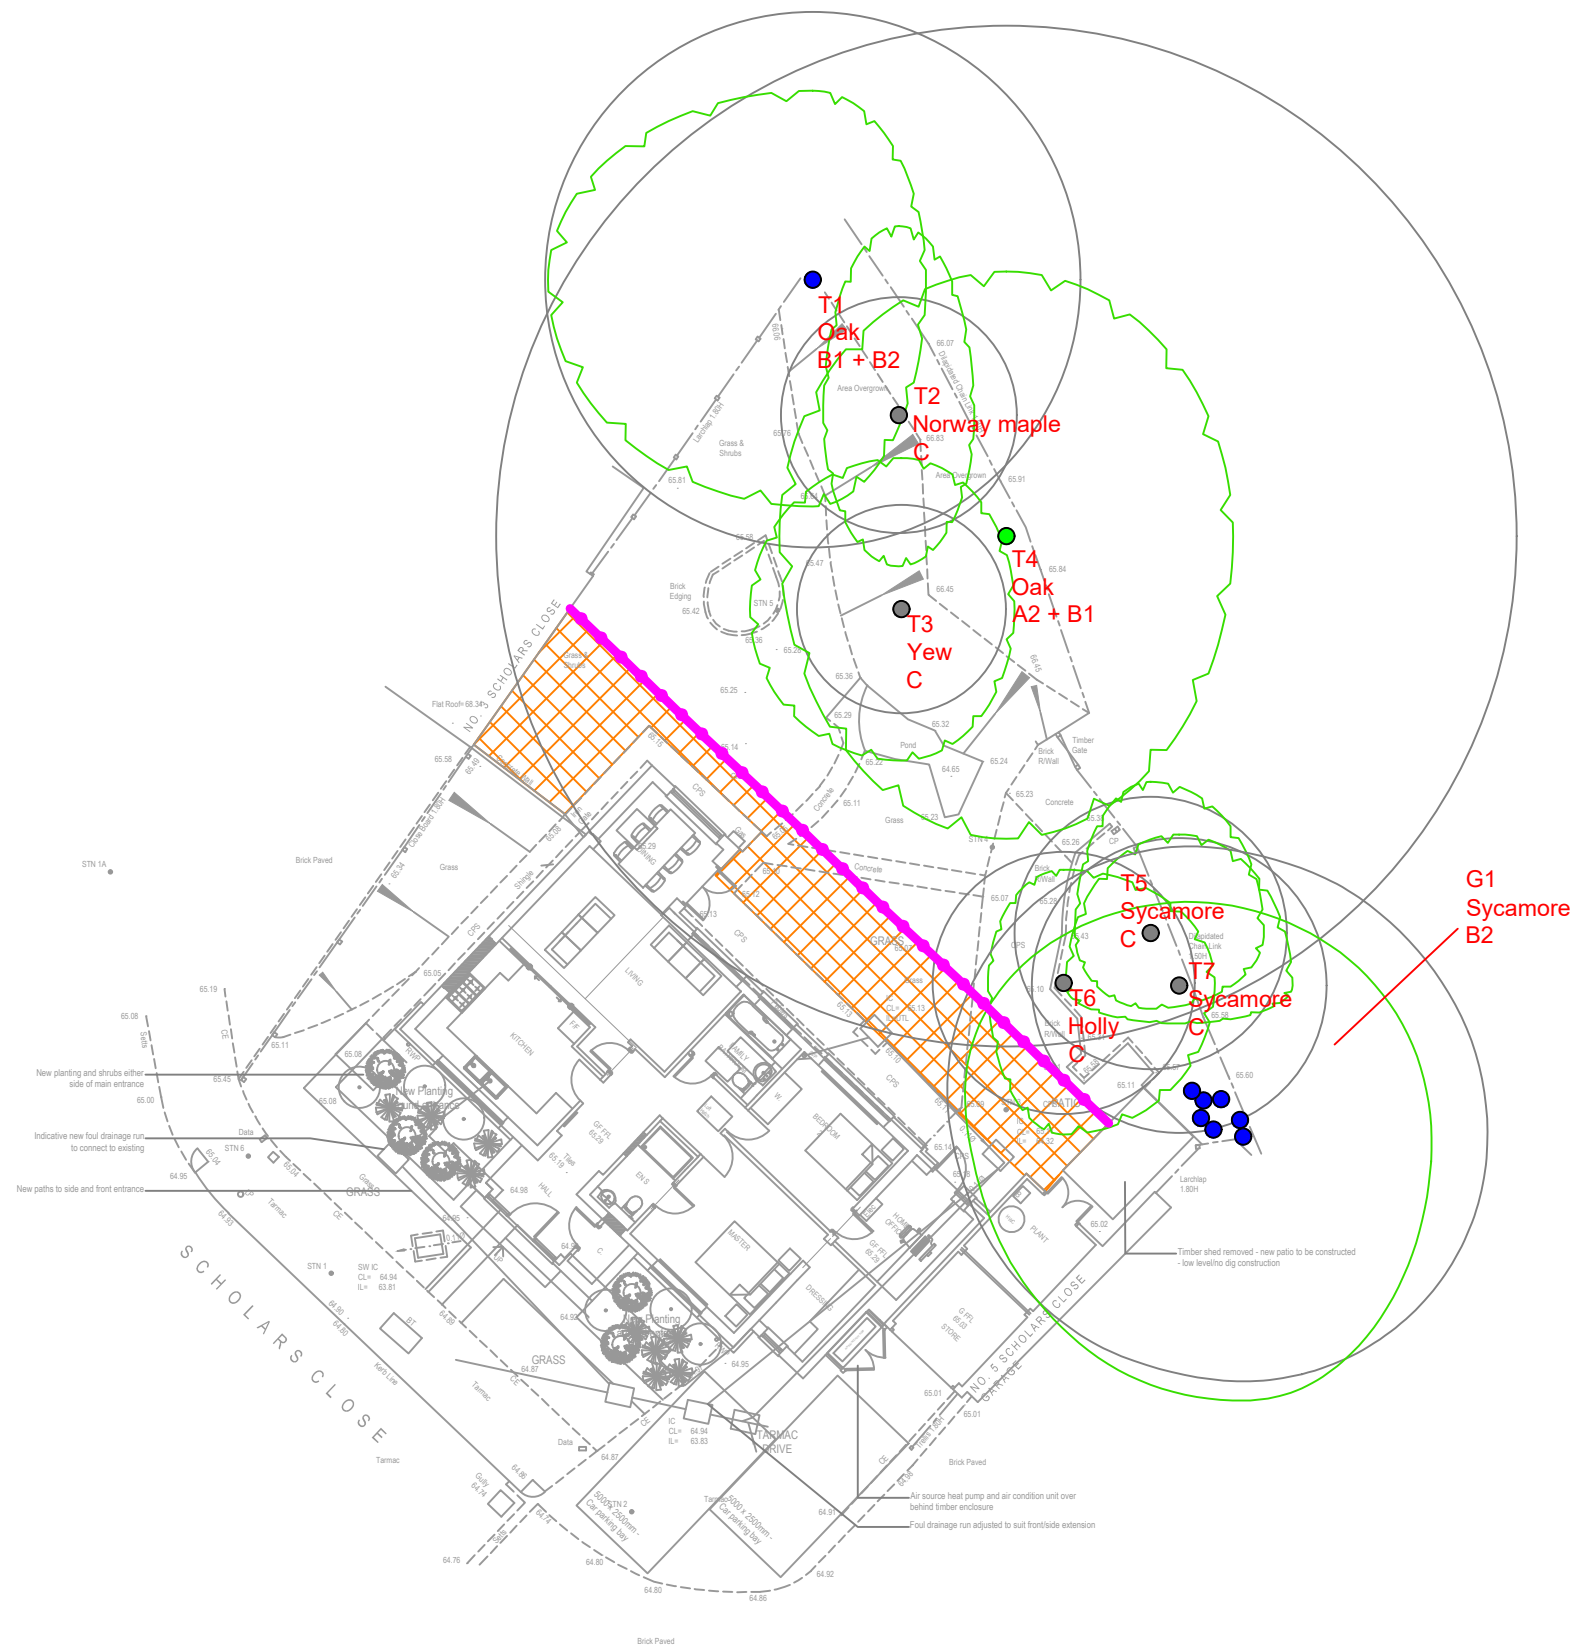


Merewood, Gregory Road, Hedgerley, Bucks, SL2 3XW
 Tel: 01753 647236 Mob: 07784 915944
 email: s_imon.hawkins@hotmail.co.uk

Site: 4 Scholars Close Reading	1:200 at A3
Drawing Title: Tree Protection Plan	October 2024

Key:

- Category A (Green dot)
- Category B (Blue dot)
- Category C (Grey dot)
- Category U (Red dot)

Category:

- Crown Spread
- Tree Number
- Species
- Category

Tree Protection Fencing (Pink line)

Ground protection mats to be used in conjunction with existing hard surfacing (Orange hatched area)